


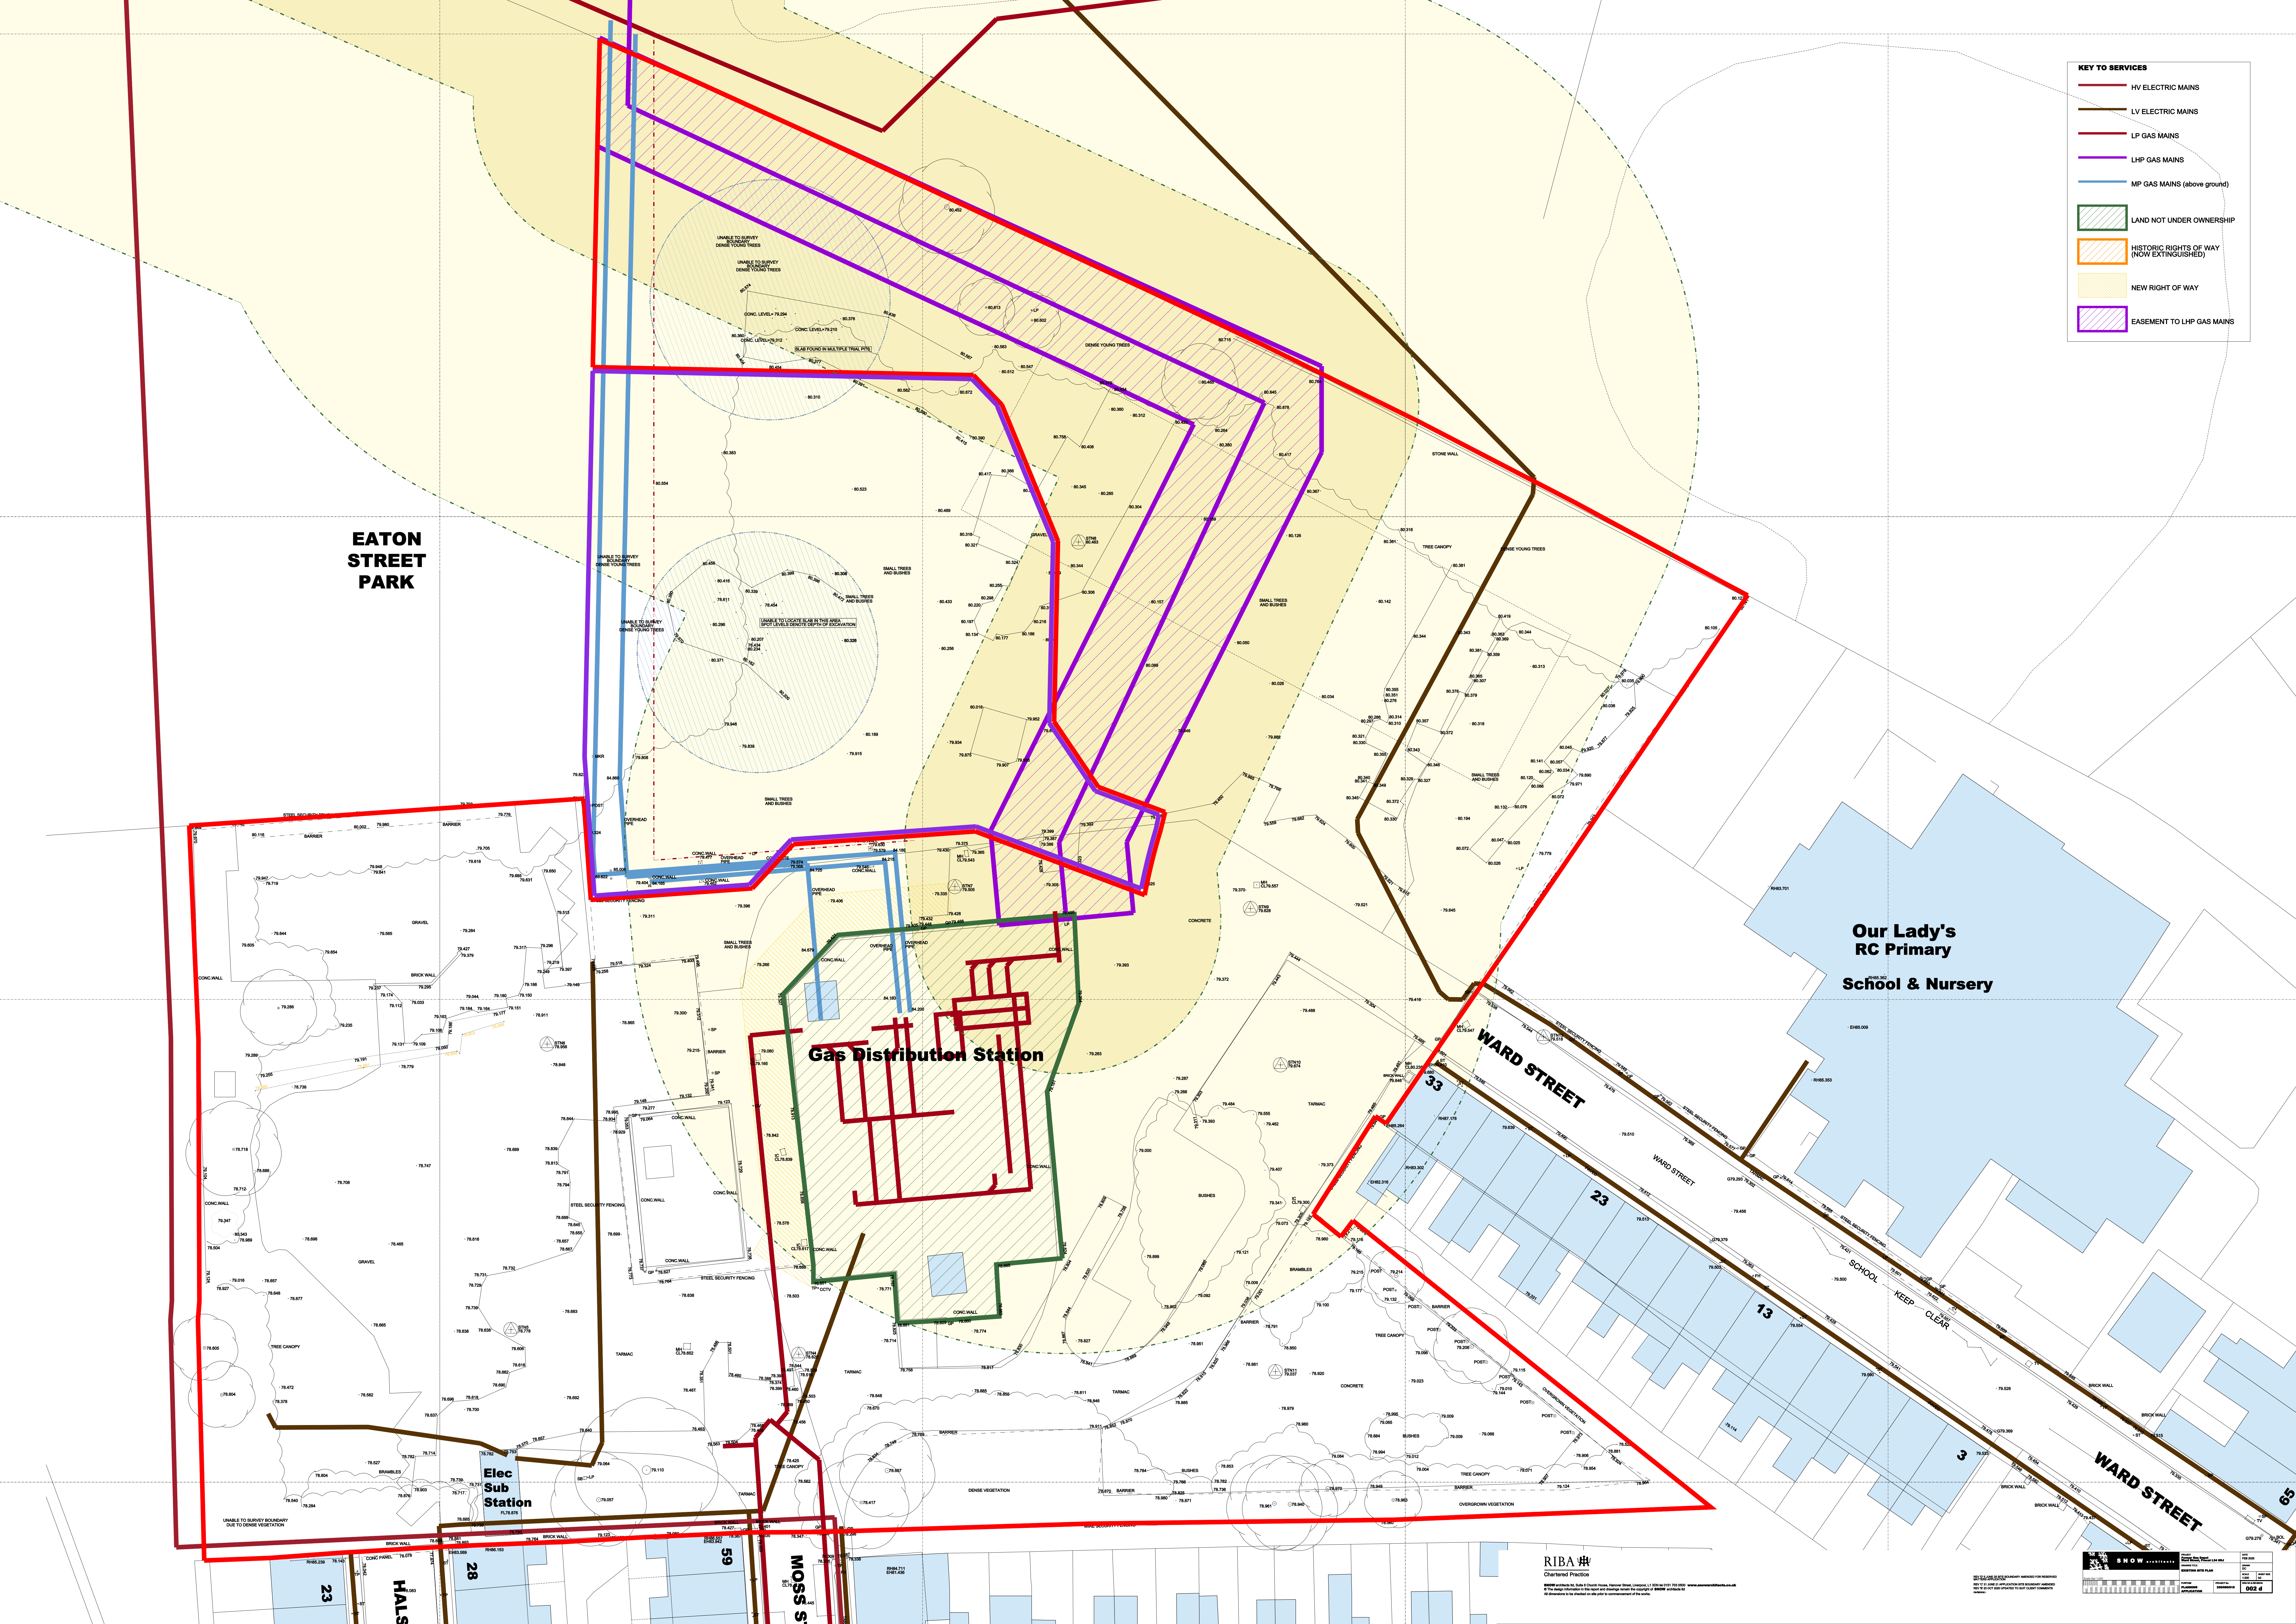

KEY TO SERVICES

- HV ELECTRIC MAINS
- LV ELECTRIC MAINS
- LP GAS MAINS
- LHP GAS MAINS
- MP GAS MAINS (above ground)
- LAND NOT UNDER OWNERSHIP
- HISTORIC RIGHTS OF WAY (NOW EXTINGUISHED)
- NEW RIGHT OF WAY
- EASEMENT TO LHP GAS MAINS

EATON STREET PARK

Gas Distribution Station

Our Lady's RC Primary School & Nursery

WARD STREET

WARD STREET

Elec Sub Station