


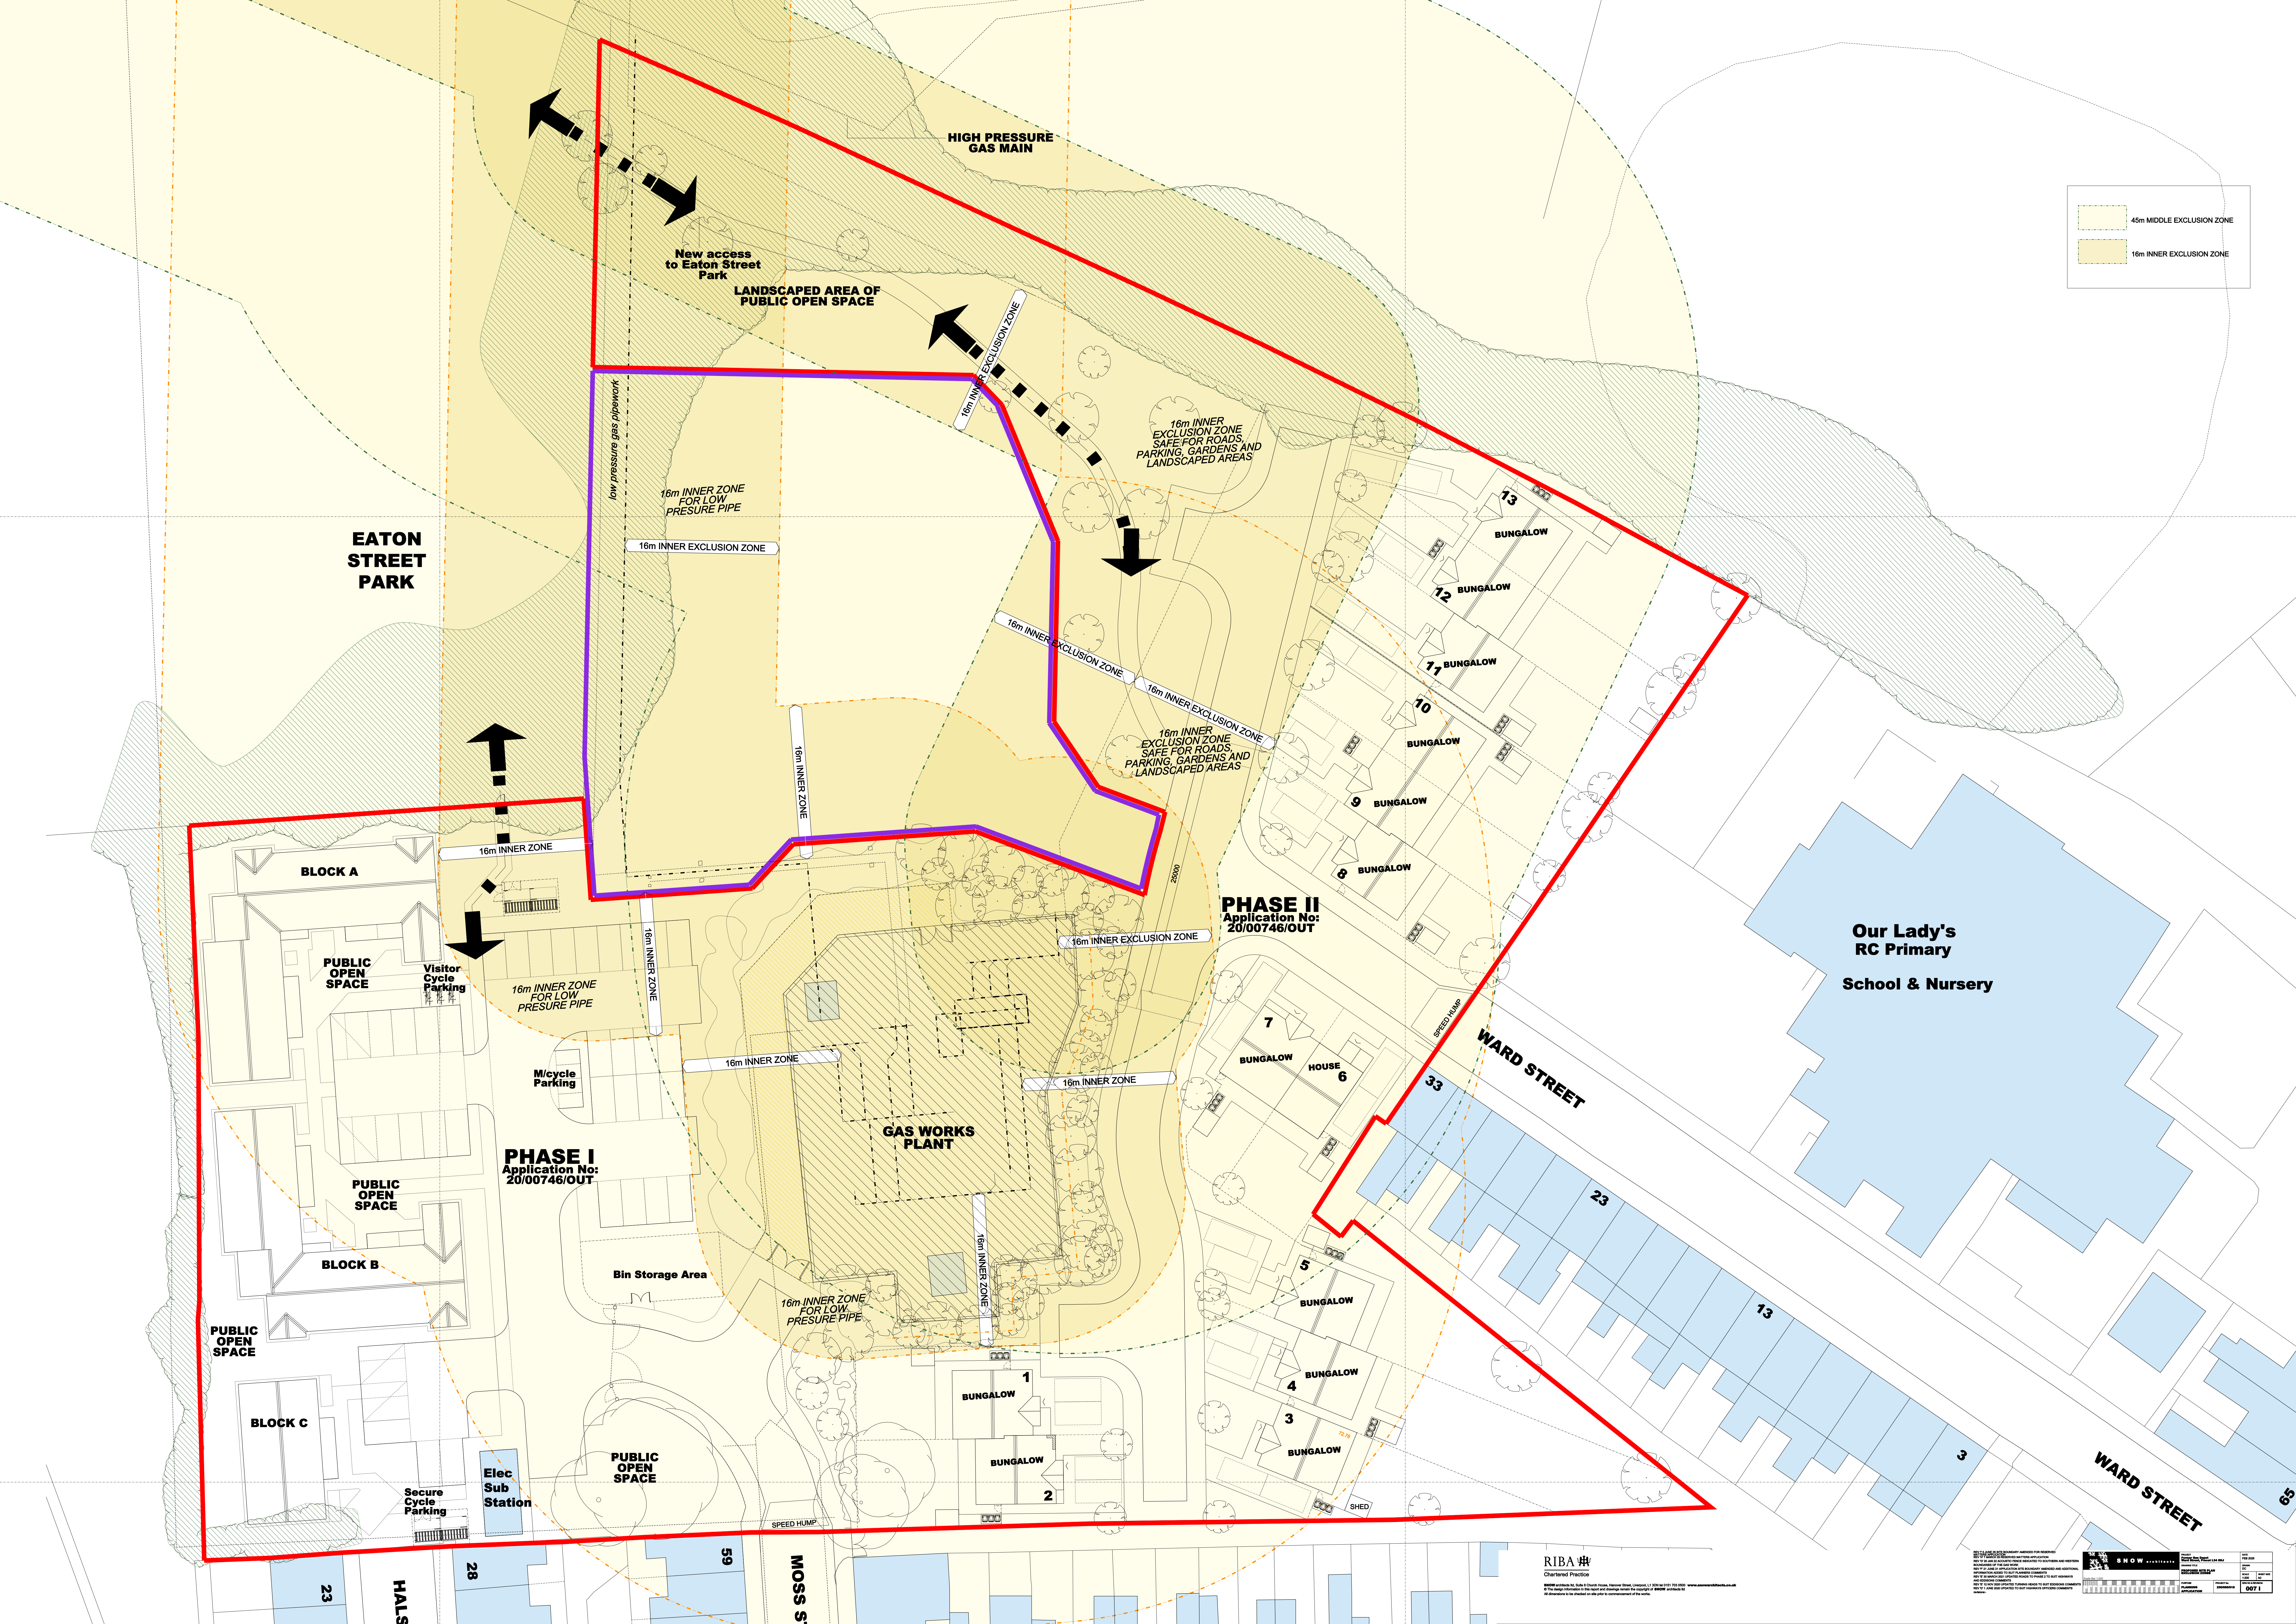

45m MIDDLE EXCLUSION ZONE

16m INNER EXCLUSION ZONE

PHASE II
Application No:
20/00746/OUT

PHASE I
Application No:
20/00746/OUT