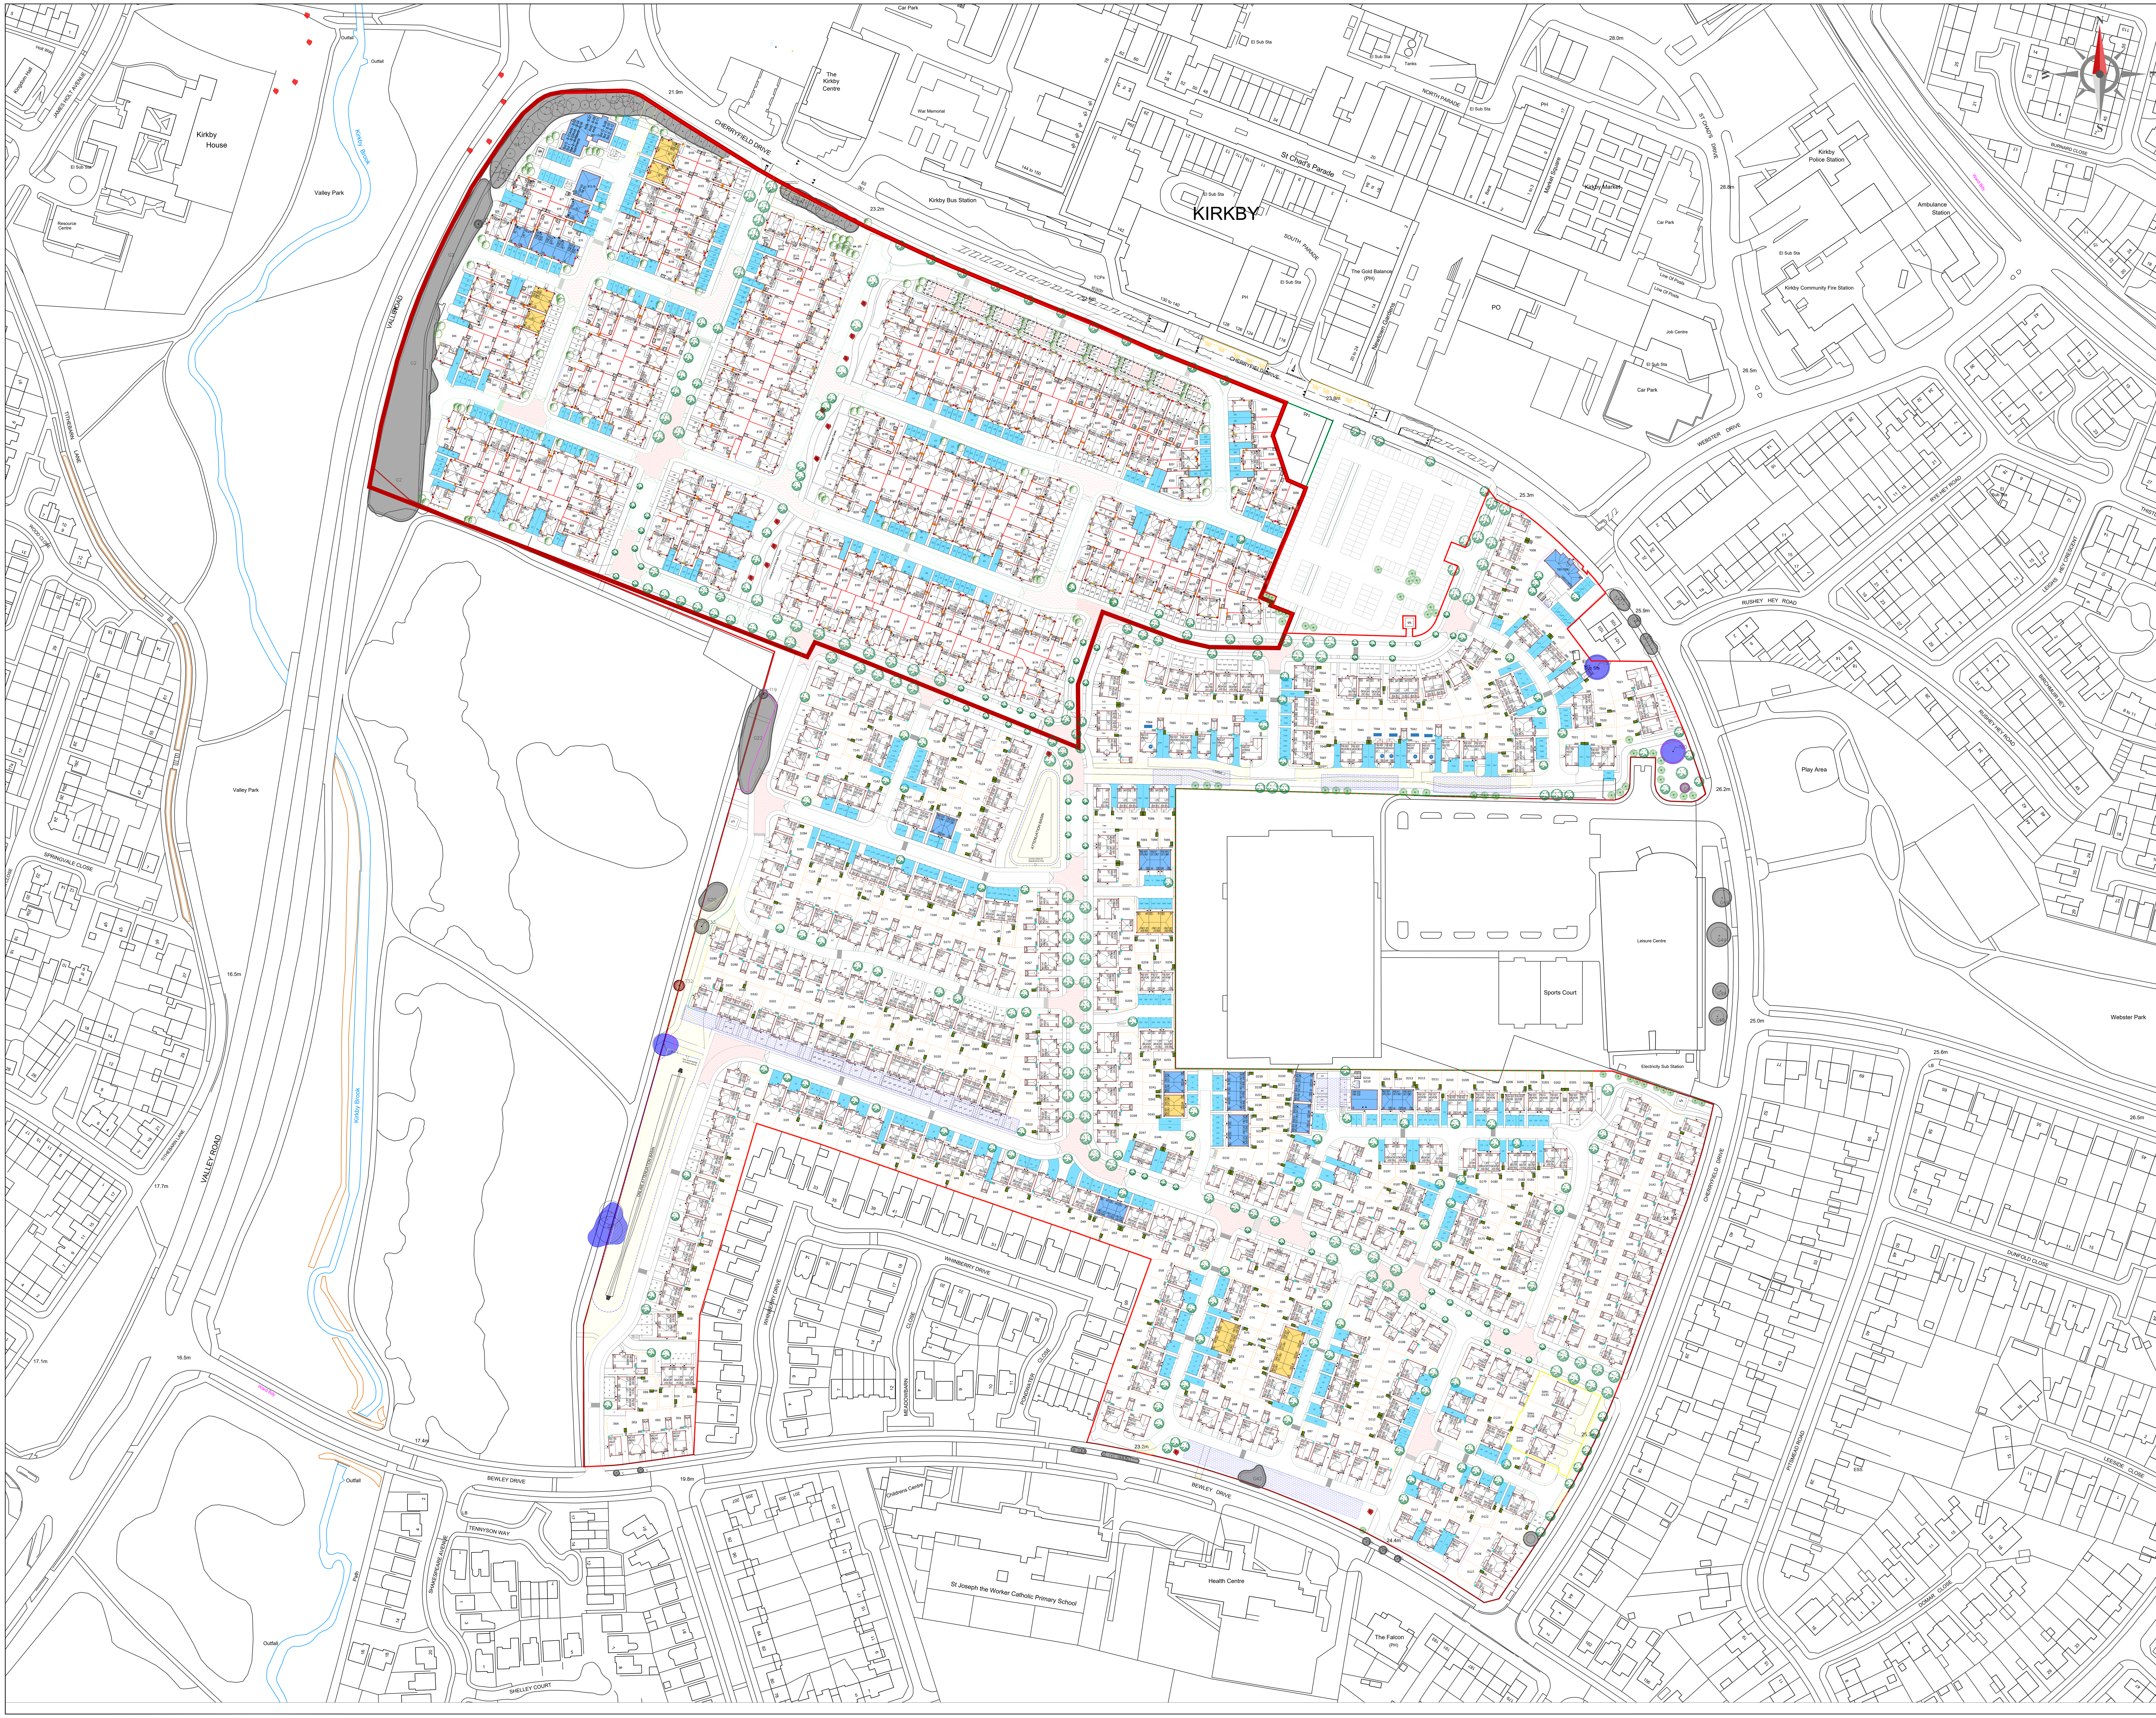

Warning to House Purchasers

Buyers are warned that this is a working drawing and the contents of this drawing may be subject to change during the build process. The layout, form, content, and dimensions specified are included for general guidance only. Finishes or features shown may alter in respect of individual properties. Whilst we make every effort to ensure our drawings are up to date there may from time to time be an unavoidable delay in updating these due to changes in regulations and/or re-planning. Purchasers are advised to check with Sales Adviser whether any alterations have been made to this drawing. The contents of this drawing do not constitute a contract, part of any contract or warranty unless specifically incorporated into the contract. They should not be relied upon for the purposes of entering into a contract to purchase any property.

Legend

Permeable paving (non-infiltration)

Revision	Description	Date	Design By
P03	Permeable paving areas amended to 50% of plots	31.10.25	KW
P02	Permeable paving areas increased and water butts added	13.12.24	KW
P01	Initial issue	20.11.24	KW

Project:
Cherryfield Drive

Description:
Permeable Paving Areas

Design By:	Date:	Scale at A0:	Revision:
KW	20.11.24	1:1000	P03

Project	Originator	Functional	Spatial	Form	Discipline	Number
H9305	DWH	XX	XX	DR	CE	202100

Barratt & David Wilson Homes
North West
2nd Floor, 303 Bridgewater Place,
Birchwood Park, Warrington
Cheshire, WA3 6XF
Telephone 01925 846600

DAVID WILSON HOMES
WHERE QUALITY LIVES
BARRATT HOMES

Do not scale from this drawing. Work to given dimensions only. Any discrepancies are to be reported to Originator.