


PROPOSED SITE LAYOUT


0m 2m 4m 10m 20m

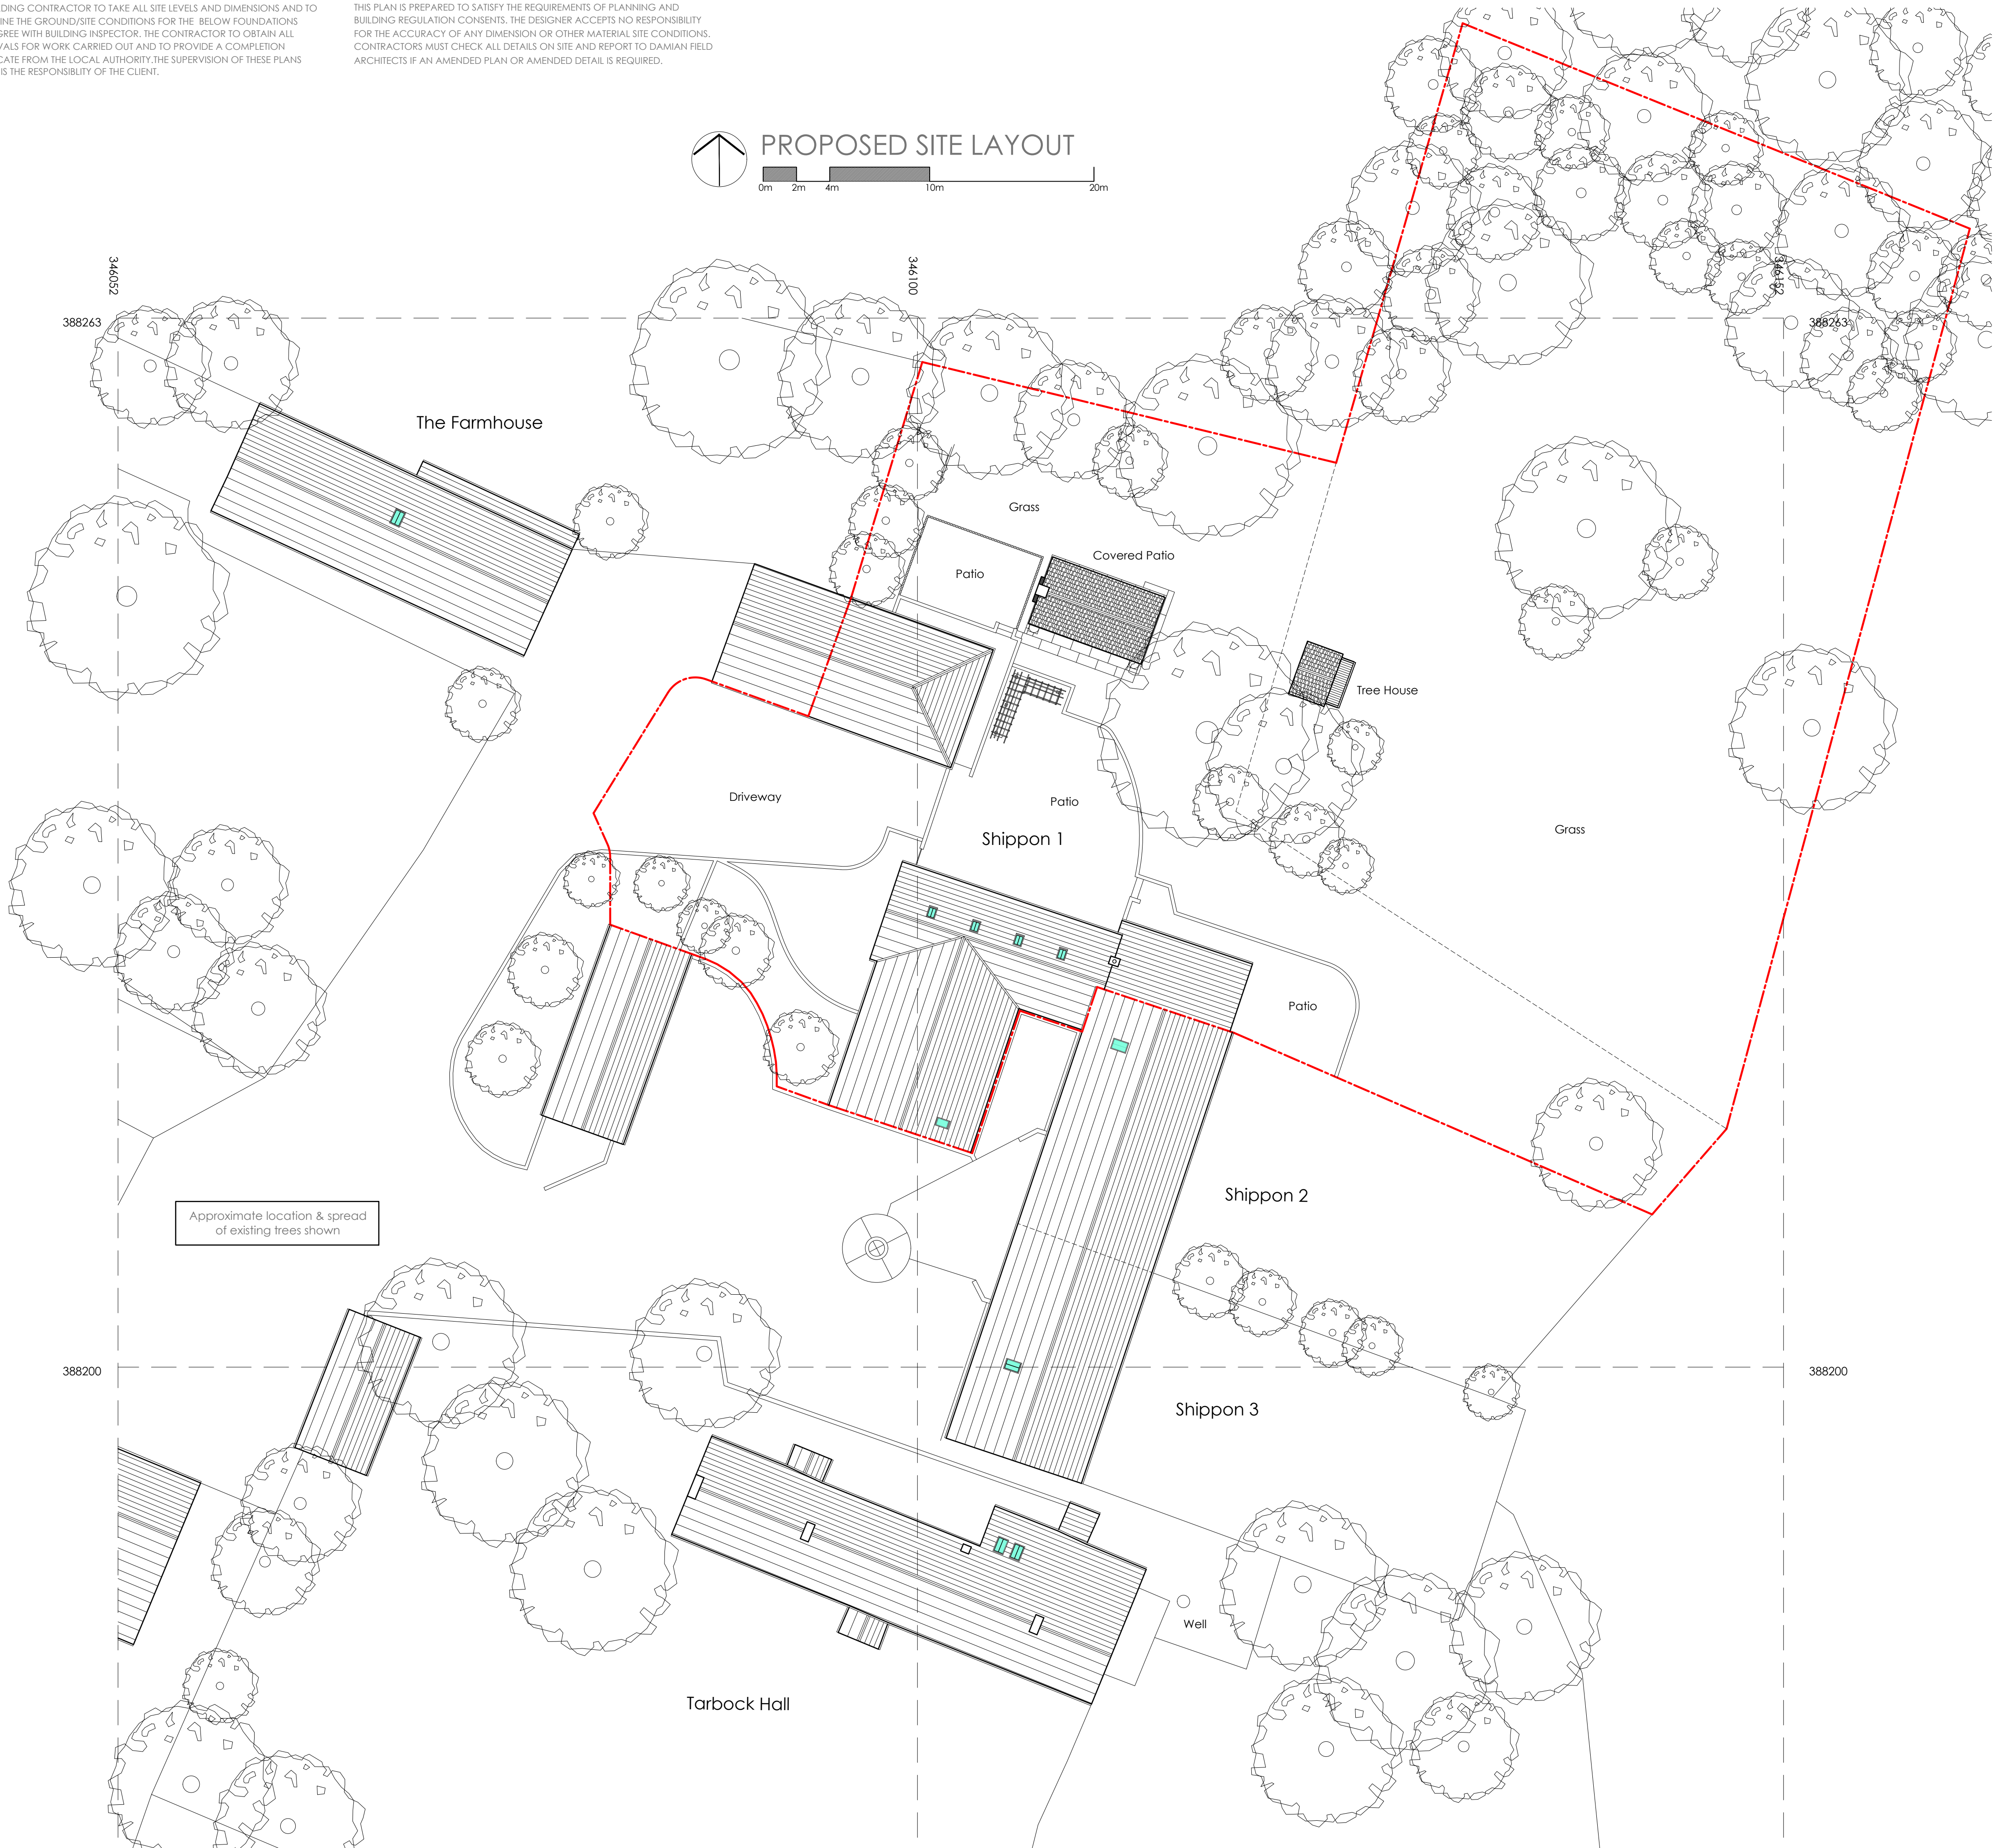

REVISION	ISSUE	DATE
-	PLANNING APPLICATION	20/06/23

LEGEND

	ELEVATION - DRAWING REFERENCE
	SECTION - DRAWING REFERENCE
	DETAIL LAYOUT - DRAWING REFERENCE
	ASSEMBLY - DRAWING REFERENCE
STORE 3B002	ROOM NAME/ ROOM NO FOR FINISHES REFER TO SCHEDULE.
	LEVEL
	DOOR NO. FOR TYPE/ DETAIL REFERENCE'S REFER SCHEDULE
	WINDOW NO. FOR TYPE/ DETAIL REFERENCE'S REFER SCHEDULE
	GRID LINE REFERENCE
	WALL TYPE/ DETAIL REFERENCE. REFER TO SPECIFICATION
	WARDROBE NO. FOR TYPE/ DETAIL REFERENCE'S REFER SCHEDULE
	PANEL NO. FOR TYPE/ DETAIL REFERENCE'S REFER SCHEDULE
	HEAT DETECTOR
	SMOKE DETECTOR
MAINS OPERATED SMOKE ALARMS & ALARM SYSTEM WITH A BATTERY BACK UP IS REQUIRED TO AT LEAST GRADE O CATEGORY L03 STANDARD IN ACCORDANCE WITH BS 5839 PART 6:2004	
NOTE: ALL ELECTRICAL WORK COVERED BY PART P (ELECTRICAL SAFETY) MUST BE DESIGNED, INSTALLED, INSPECTED & TESTED BY A PERSON COMPETENT TO DO SO. THIS PERSON MUST BE REGISTERED WITH AN AUTHORISED SELF-CERTIFICATION SCHEME (eg BRE CERTIFICATION, BS, ELECSA, NICEIC OR NAPIT CERTIFICATION). PRIOR TO COMPLETION AN APPROPRIATE BS7671 ELECTRICAL INSTALLATION CERTIFICATE MUST BE PROVIDED BY THE COMPETENT PERSON.	

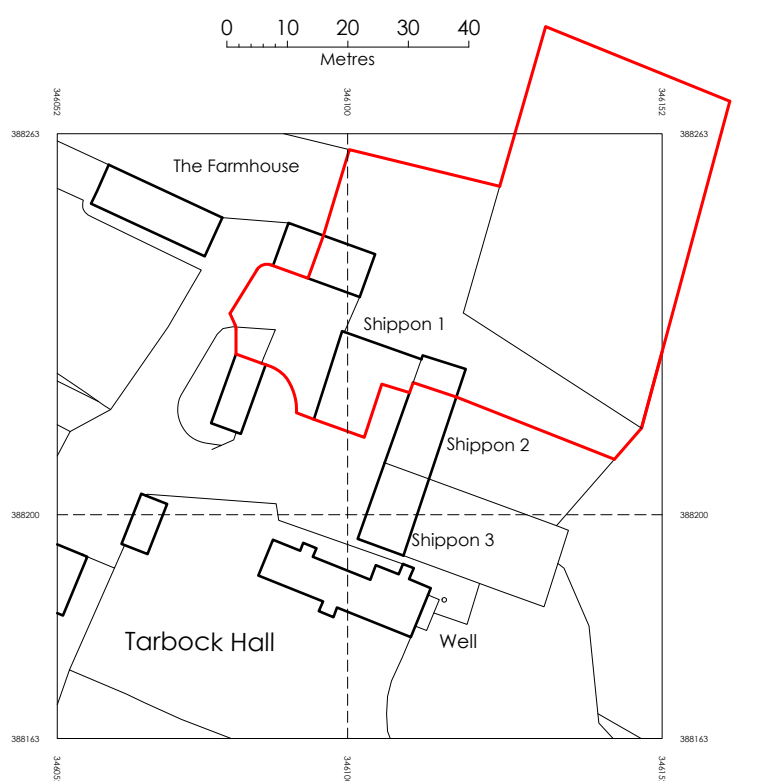

©Crown Copyright and database right 2022
Ordnance Survey License: 100048957
Reproduction in whole or part is prohibited
without the prior permission of Ordnance Survey
Serial No. 239782

LOCATION PLAN scale 1: 1250

DAMIANFIELD
ARCHITECTS

Springwood House, 4 Rose Lane, Mossley Hill, Liverpool, L18 5ED
1 07950 830844 www.damianfieldarchitects.co.uk
RIBA Membership 09128282 ARB Registration 062412H

**PROPOSED WORKS TO
Shippon 1**
Ox Lane, Tarbock Hall Estate
Tarbock Green, Prescot, L35 1QA

TITLE
PROPOSED SITE LAYOUT

PROJECT	TYPE	(CATEGORY)	NUMBER	REVISION
409	L	(1-)	04	-
SCALE 1:200@A1		DATE 20/06/2023		

DO NOT SCALE FROM THIS DRAWING
ANY DISCREPANCIES BETWEEN DRAWINGS OR BETWEEN DRAWINGS & ACTUAL SITE CONDITIONS SHOULD BE IMMEDIATELY BE BROUGHT TO THE ATTENTION OF THE ARCHITECTS.