


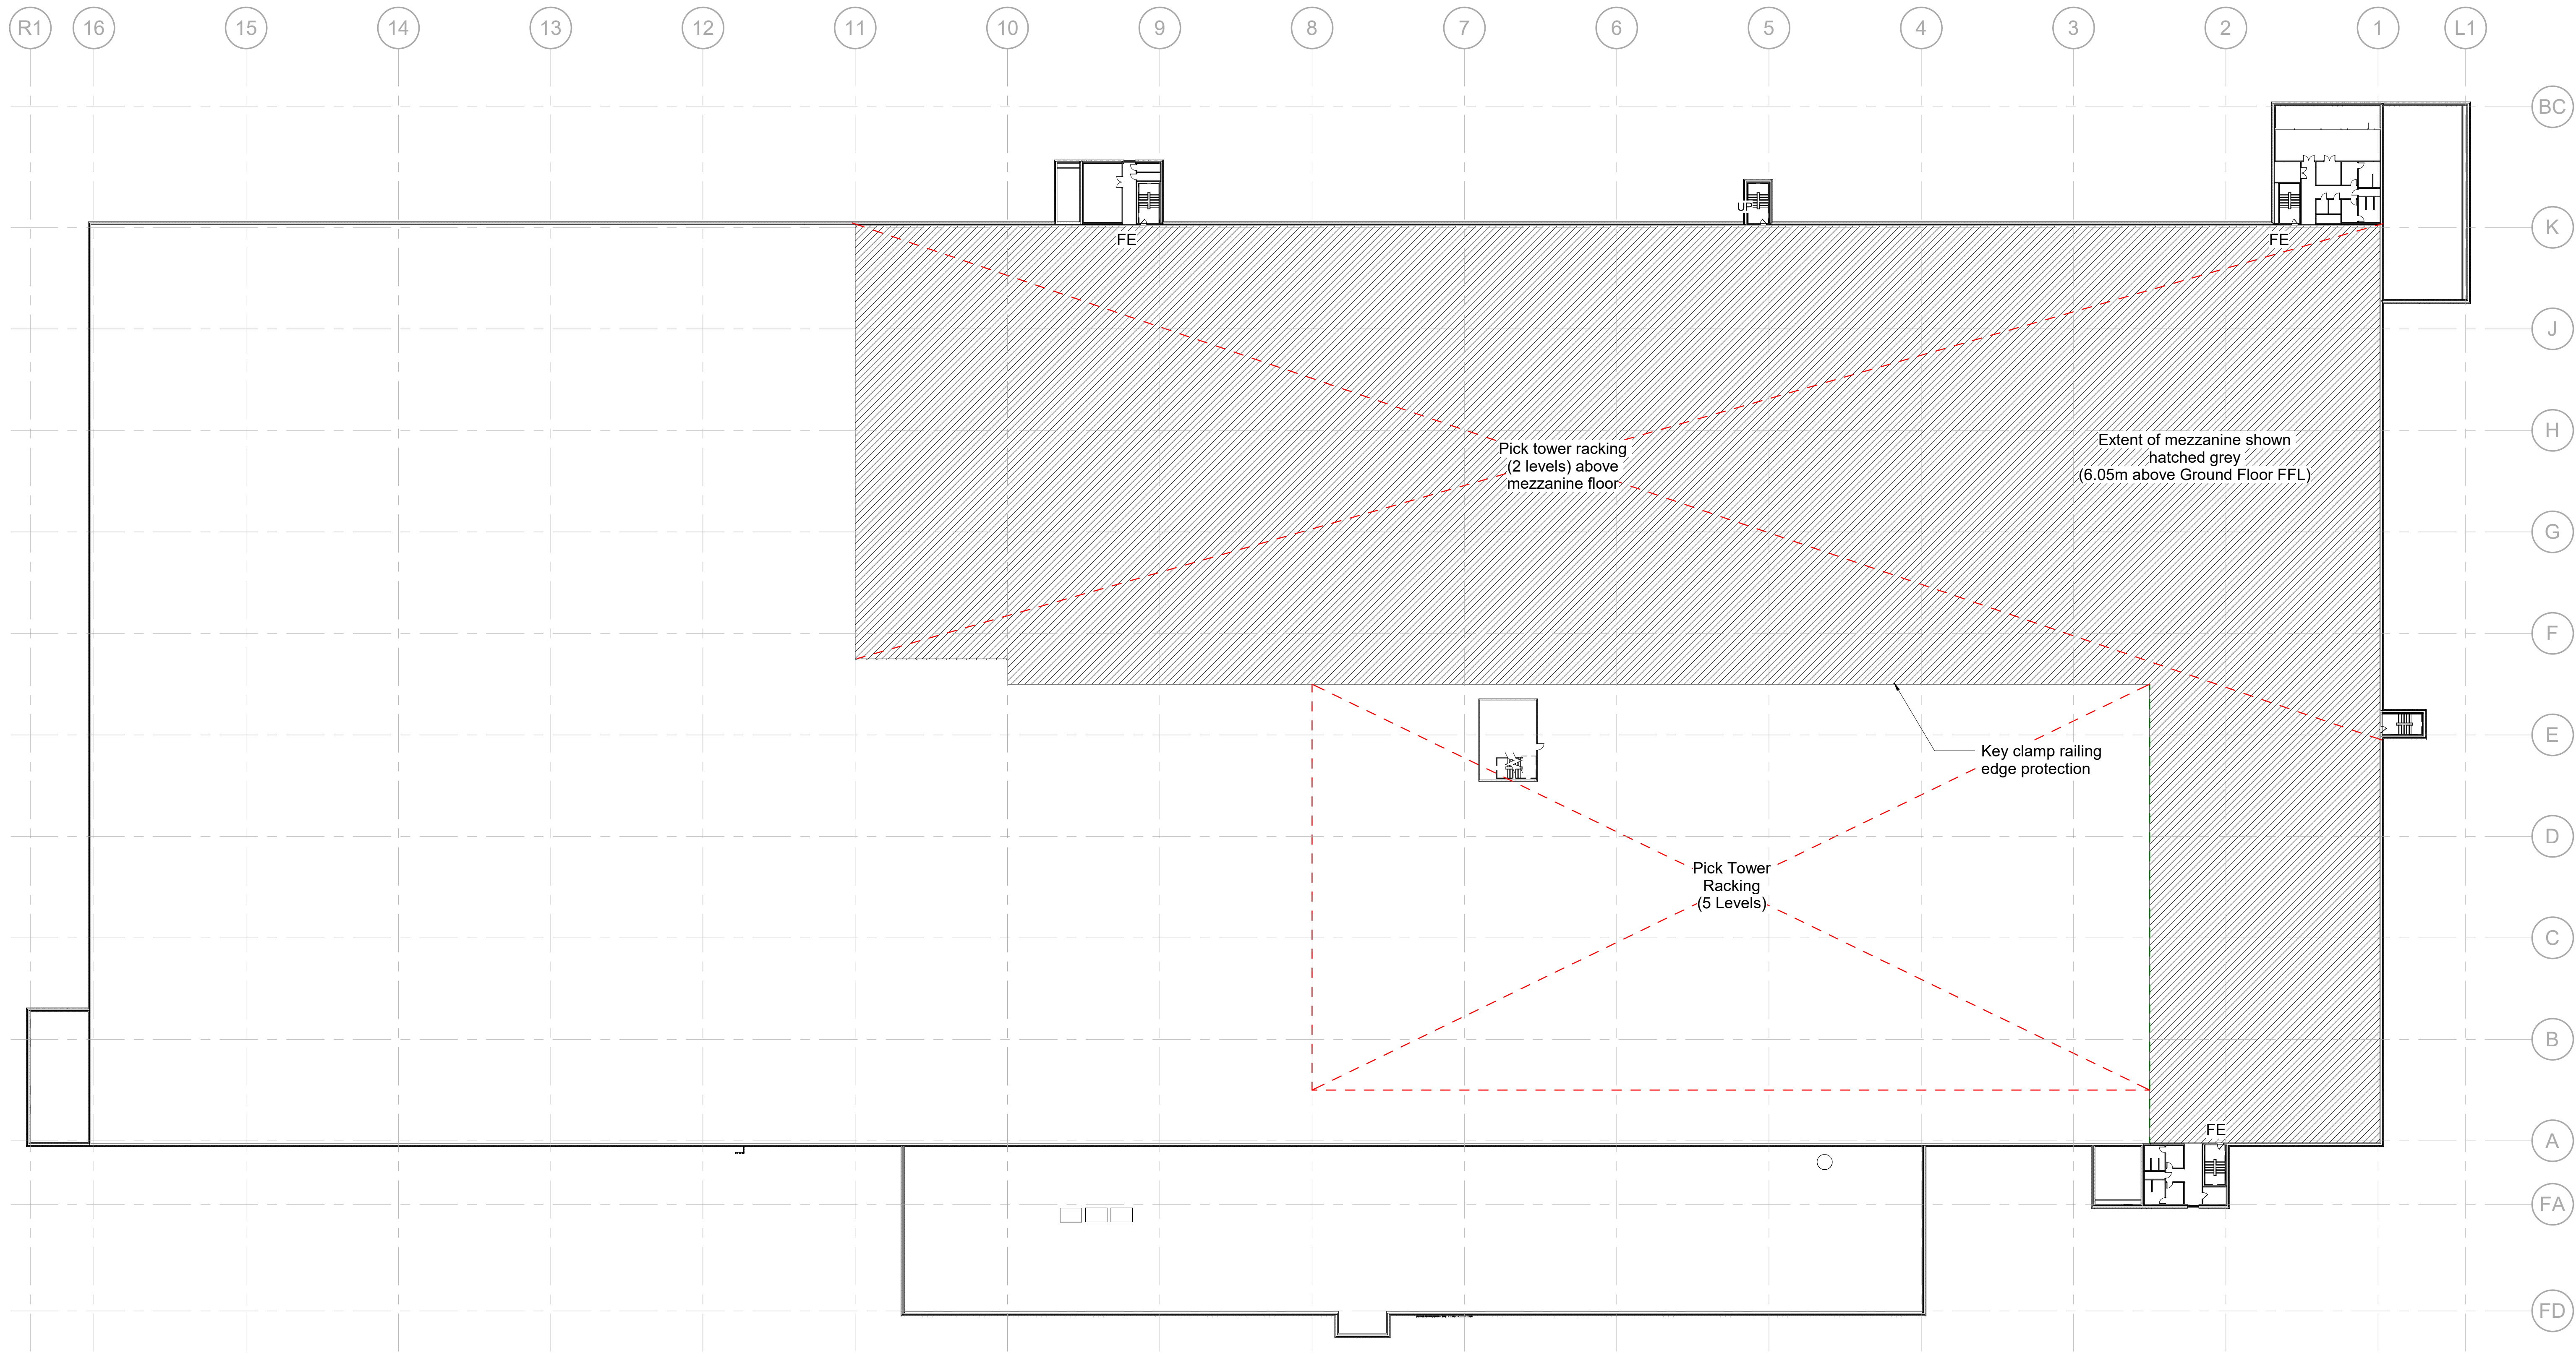

Mezzanine Level
Scale @ 1 : 500

NOTES

- All dimensions and levels are to be checked on site
- Any discrepancies are to be reported to the architect before any work commences
- This drawing shall not be scaled to ascertain any dimensions. Work to figured dimensions only
- This drawing shall not be reproduced without express written permission from AEW.
- Title overlay drawings and ownership boundaries are produced using all reasonable endeavors. AEW cannot be responsible for the accuracy or scale discrepancy of base plans supplied to them.
- All works are to be undertaken in accordance with Building Regulations and the latest British Standards.
- All proprietary materials and products are to be used strictly in accordance with the manufacturers recommendations.


This drawing contains the following model files: -

KNW001-AEW-B1-XX-M3-A-0001_Distribution Unit (P25.1)
[B1]
KNW001-SUB-1-XX-A3-S-0001_P06
KNW001-MBA-S1-XX-M3-MEFP_P01

CDM 2015

Client notified of duties: June 2019
Principal Designer: CDM Contract Services
Unless noted below, all known hazards have been highlighted on the drawing:

0 5 10 20 30m
Scale @ 1:500

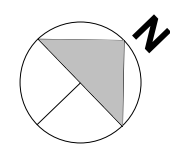

PS	13/05/21	KS	AS
Mezzanine layout amended			
PS	20/04/21	KS	AS
Mezzanine and Pick tower amended. WC and stair outlet relocated and office window area removed			
PS	10/03/20	TF	DRS
Annotation amended			
P2	06/02/20	TF	DRS
Annotation amended			
P1	29/01/20	TF	DRS
Initial issue			
REV	Date	Drawn by: -	Checked by: -
Status	Purpose of issue		
S2	For Approval		
drawing stage: Technical Design			
client:			
PLP			
project:			
PLP Knowsley			
drawing title:			
Proposed Mezzanine Floor			
date: 29/01/20 drawn: TF			
scale @ A0: 1: 500		checked:	DRS