

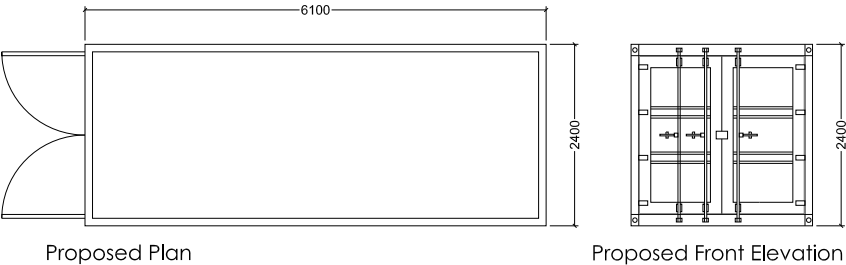



Container to be painted green (RAL 6005)

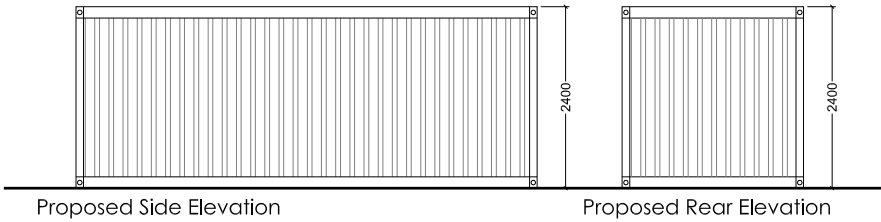


PROPOSED CONTAINER

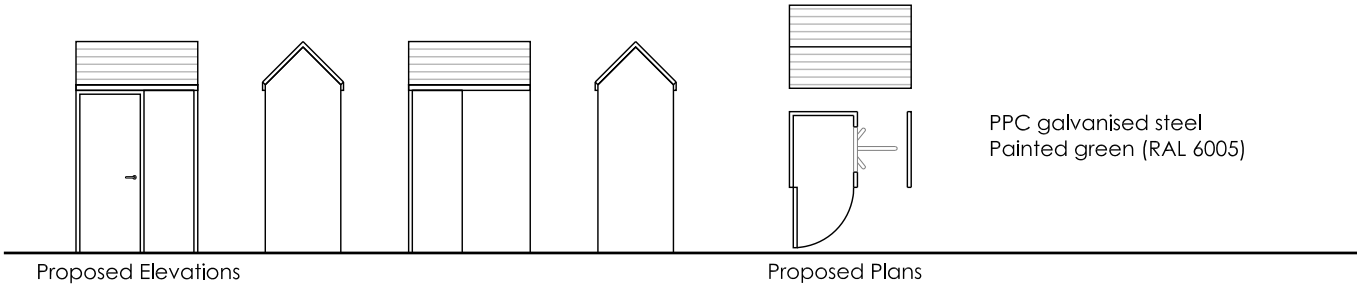



PROPOSED TURNSTILE

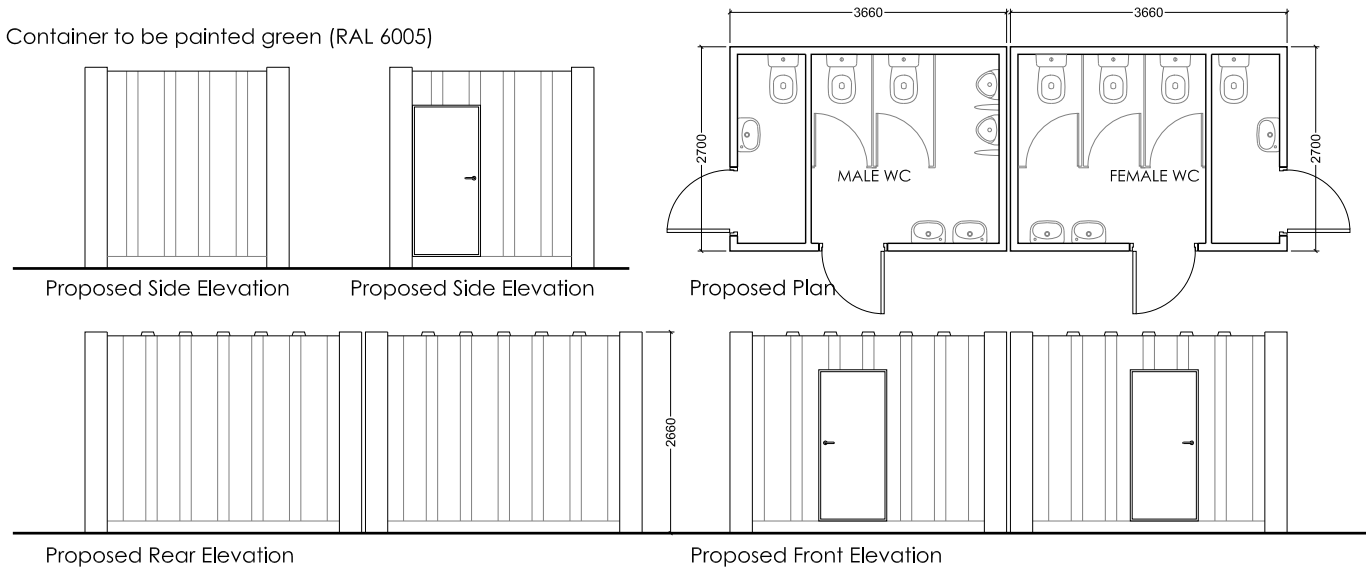

PROPOSED MALE & FEMALE WC UNITS

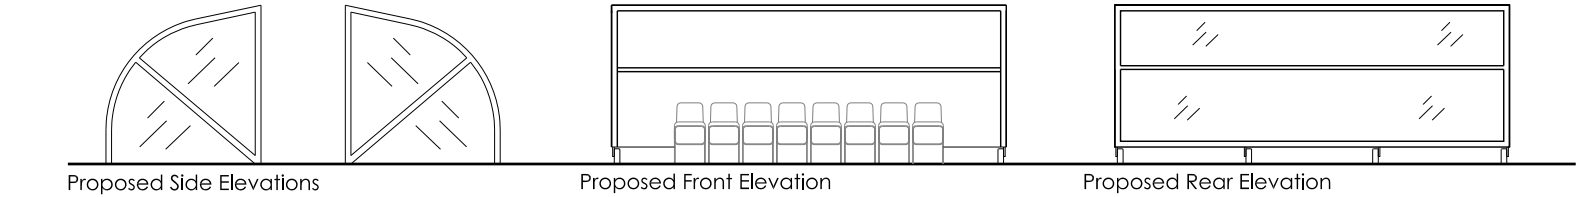

PROPOSED DUGOUT

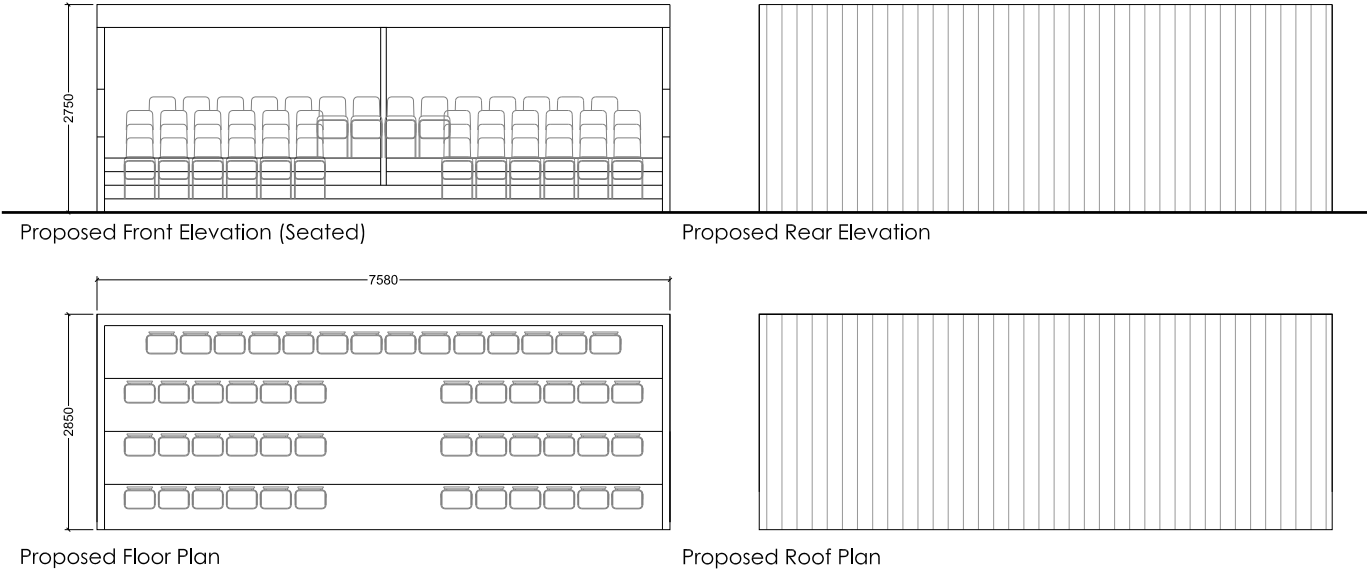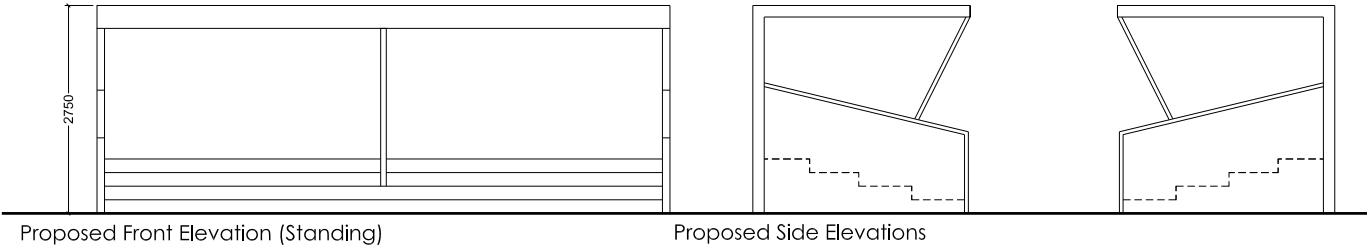

PROPOSED SPECTATOR STANDS