



GROUND FLOOR / SITE BLOCK PLAN




RIGHT SIDE ELEVATION



STREET VIEW ELEVATION

1:100 scale bar 0 1 2 3 4 5metres

EXISTING / ORIGINAL PLANS AND ELEVATIONS

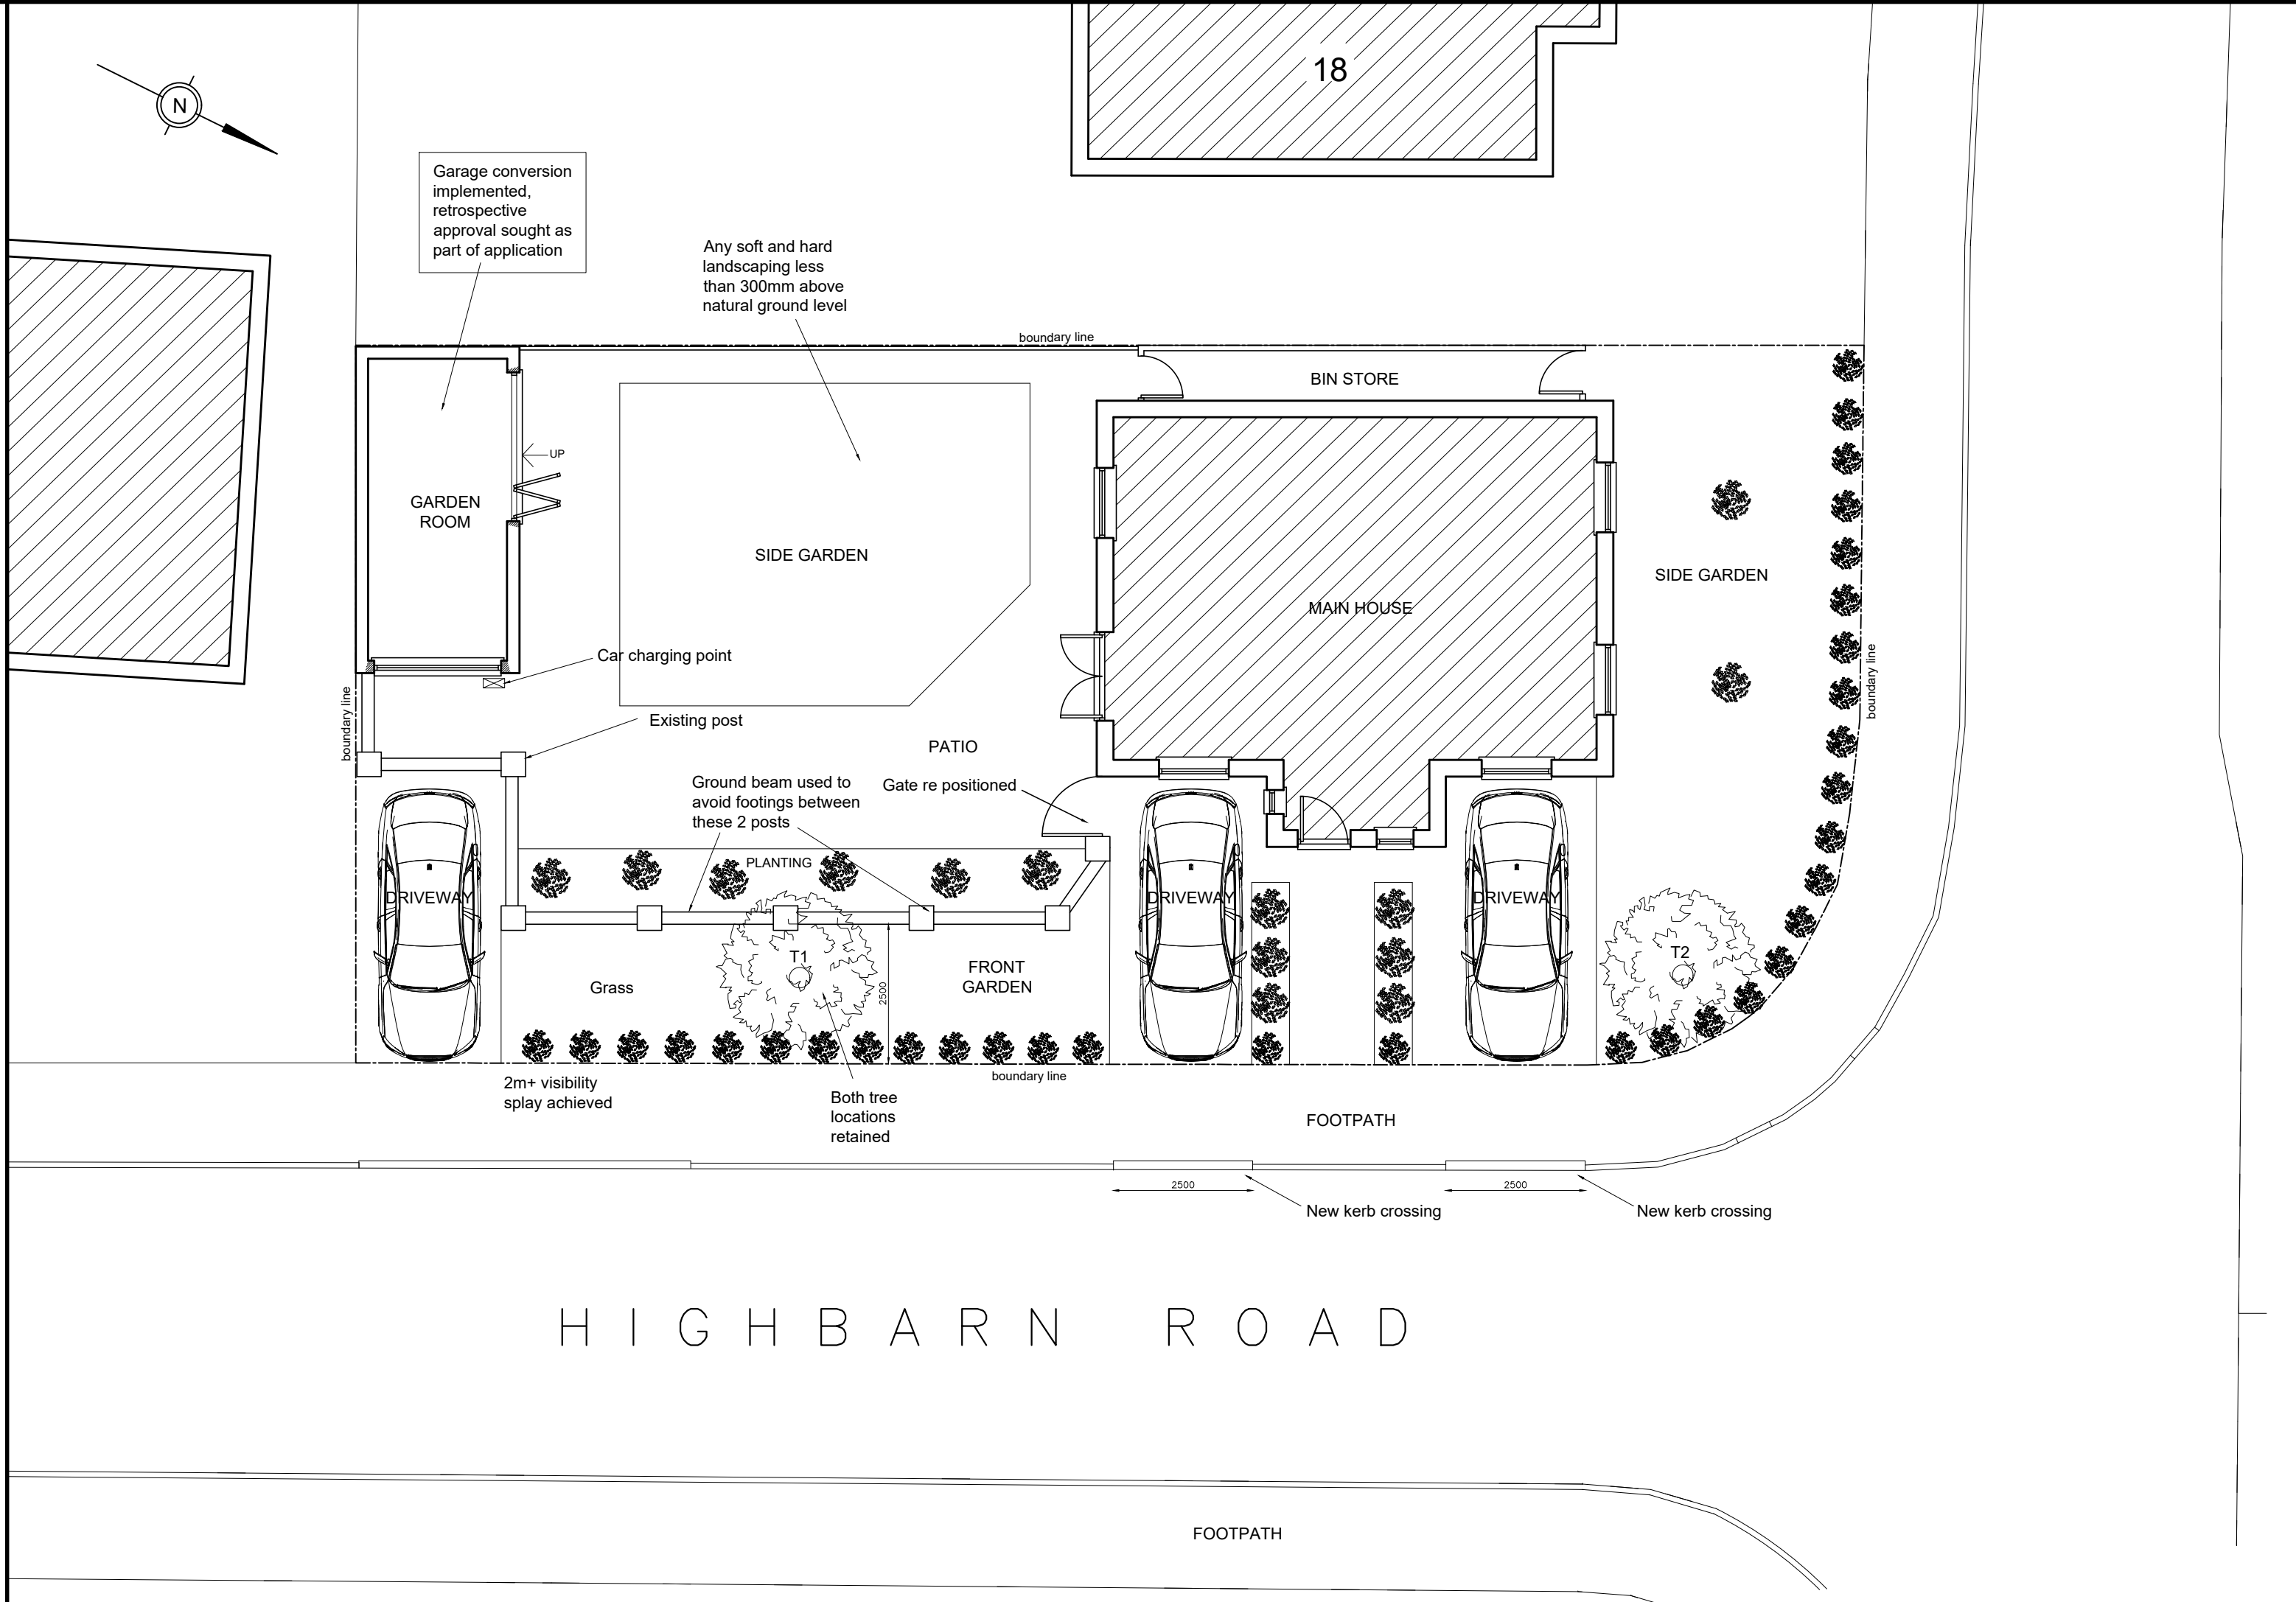

GROUND FLOOR / SITE BLOCK PLAN



RIGHT SIDE ELEVATION



STREET VIEW ELEVATION

1:100 scale bar 0 1 2 3 4 5metres

PROPOSED PLANS AND ELEVATIONS

REV D: Amendments to the driveway & wall 19/07/23
REV C: Amendments to the driveway 12/07/23
REV B: Amendments to the driveway and boundary wall set back 28/08/23
REV A: Plans updated to satisfy validation letter dated 04/05/23

RJG

Architecture LTD
For All Your Architectural Design Requirements

Tel : 07832 341 664
e-mail: rick@rjgarchitecture.com

Project
7 Highbarn Road
Liverpool

Draw Title
Existing & Proposed
Plans & Elevations

Drawn by
C.S

Scale
1:100

Date
May '23

Draw No
01702/SK/01

Rev
D

1. Figure dimensions to be followed in preference to scale.
2. All dimensions to be rounded up only.
3. The drawing remains the copyright of the architect and may not be copied without prior consent.