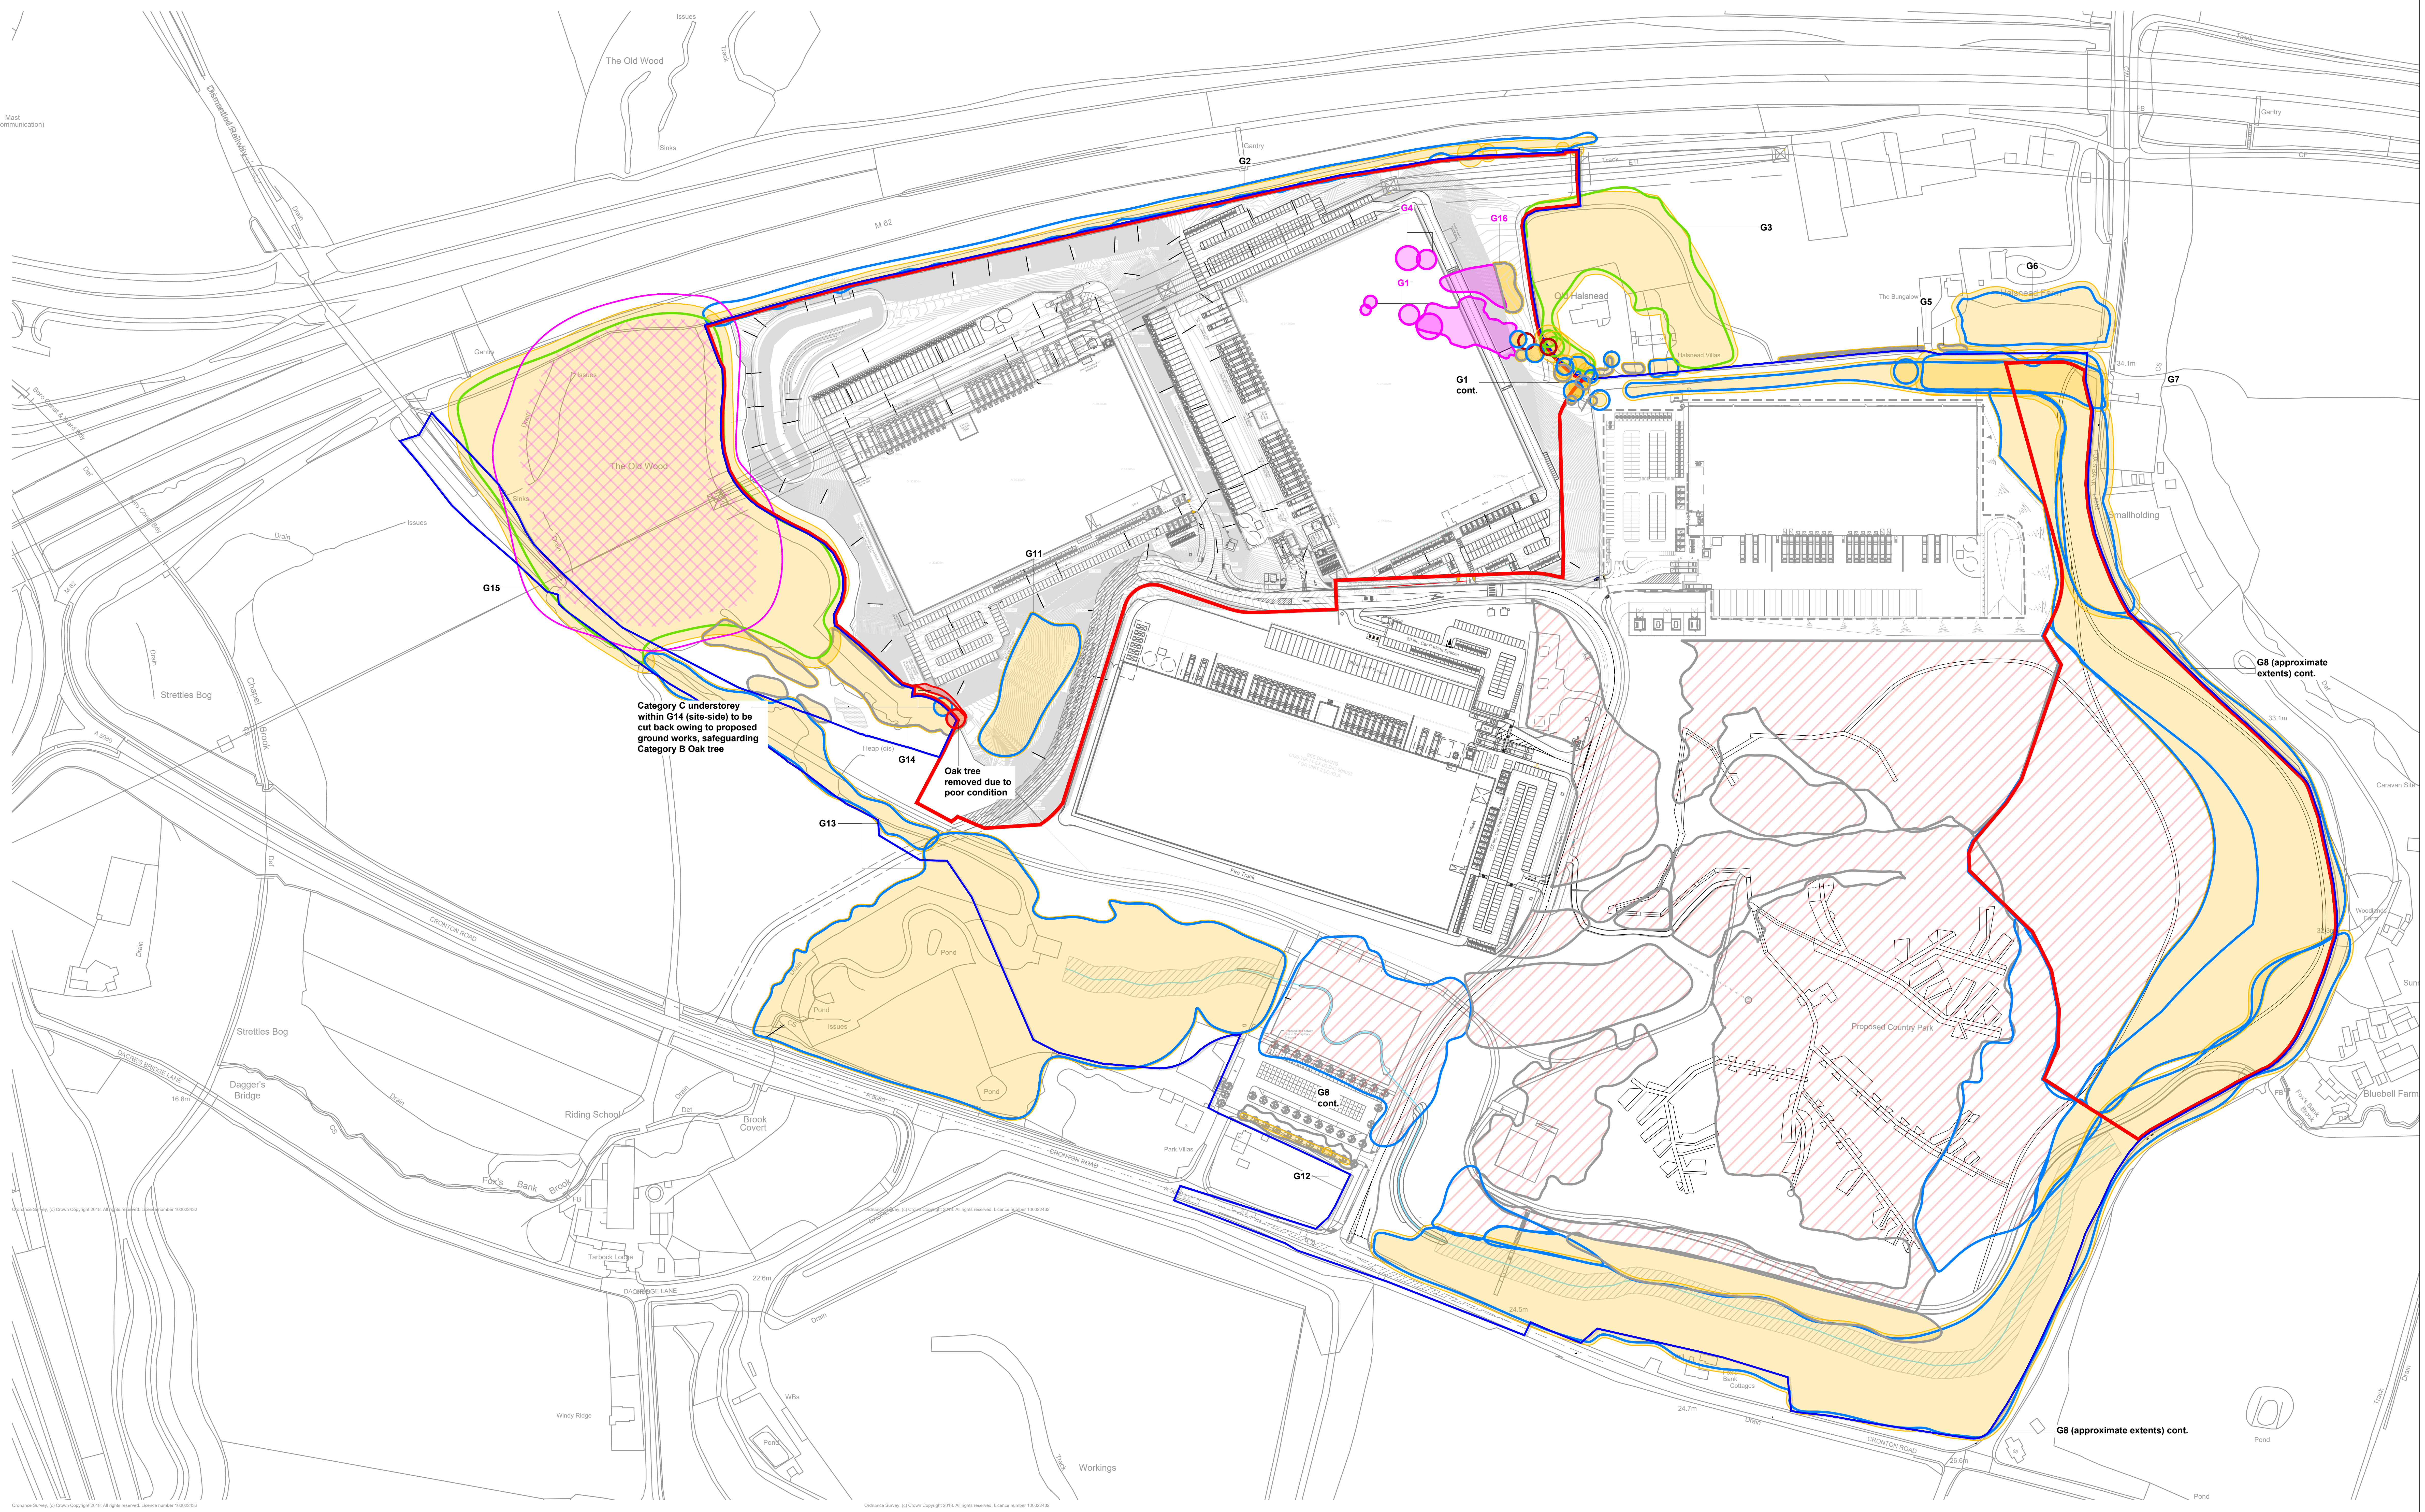

N

0m 20m 40m 60m 80m 100m

Key:

🟥 Reserved Matters Site Boundary

🟦 Wider land in Applicant's control

○ Category A - Trees of High Quality and Value

○ Category B - Trees of Moderate Quality and Value

○ Category C - Trees of Low Quality and Value

● Approximate Extent of BS5837 Calculated Root Protection Areas (RPAs)

● Consented Proposed Tree Removals (in accordance with planning permission 20/00494/HYB.)

▨ Internal tree cover impacted by proposed Country Park ground works under Policy SUE2c

● Proposed Tree Removals

Project Name

Symmetry Park Merseyside, RM3

Drawing Title

**Tree Retention and Removal Plan**

Tyler Grange
3 Jordan Street, Manchester, M15 4PY
T: 0161 236 8367 E:info@tylergrange.co.uk
W: www.tylergrange.co.uk

| Scale | Date |
|---|---|
| 1:2000 @ A1 | November 2024 |

Checked by
JJ

Drawing No.
12267/P21e

This document should not be relied on or used in circumstances other than those for which it was prepared and for which Tyler Grange was appointed.

Tyler Grange accepts no responsibility for this document to any other party other than the person by whom it was appointed

Tyler Grange Group Ltd © 2024