

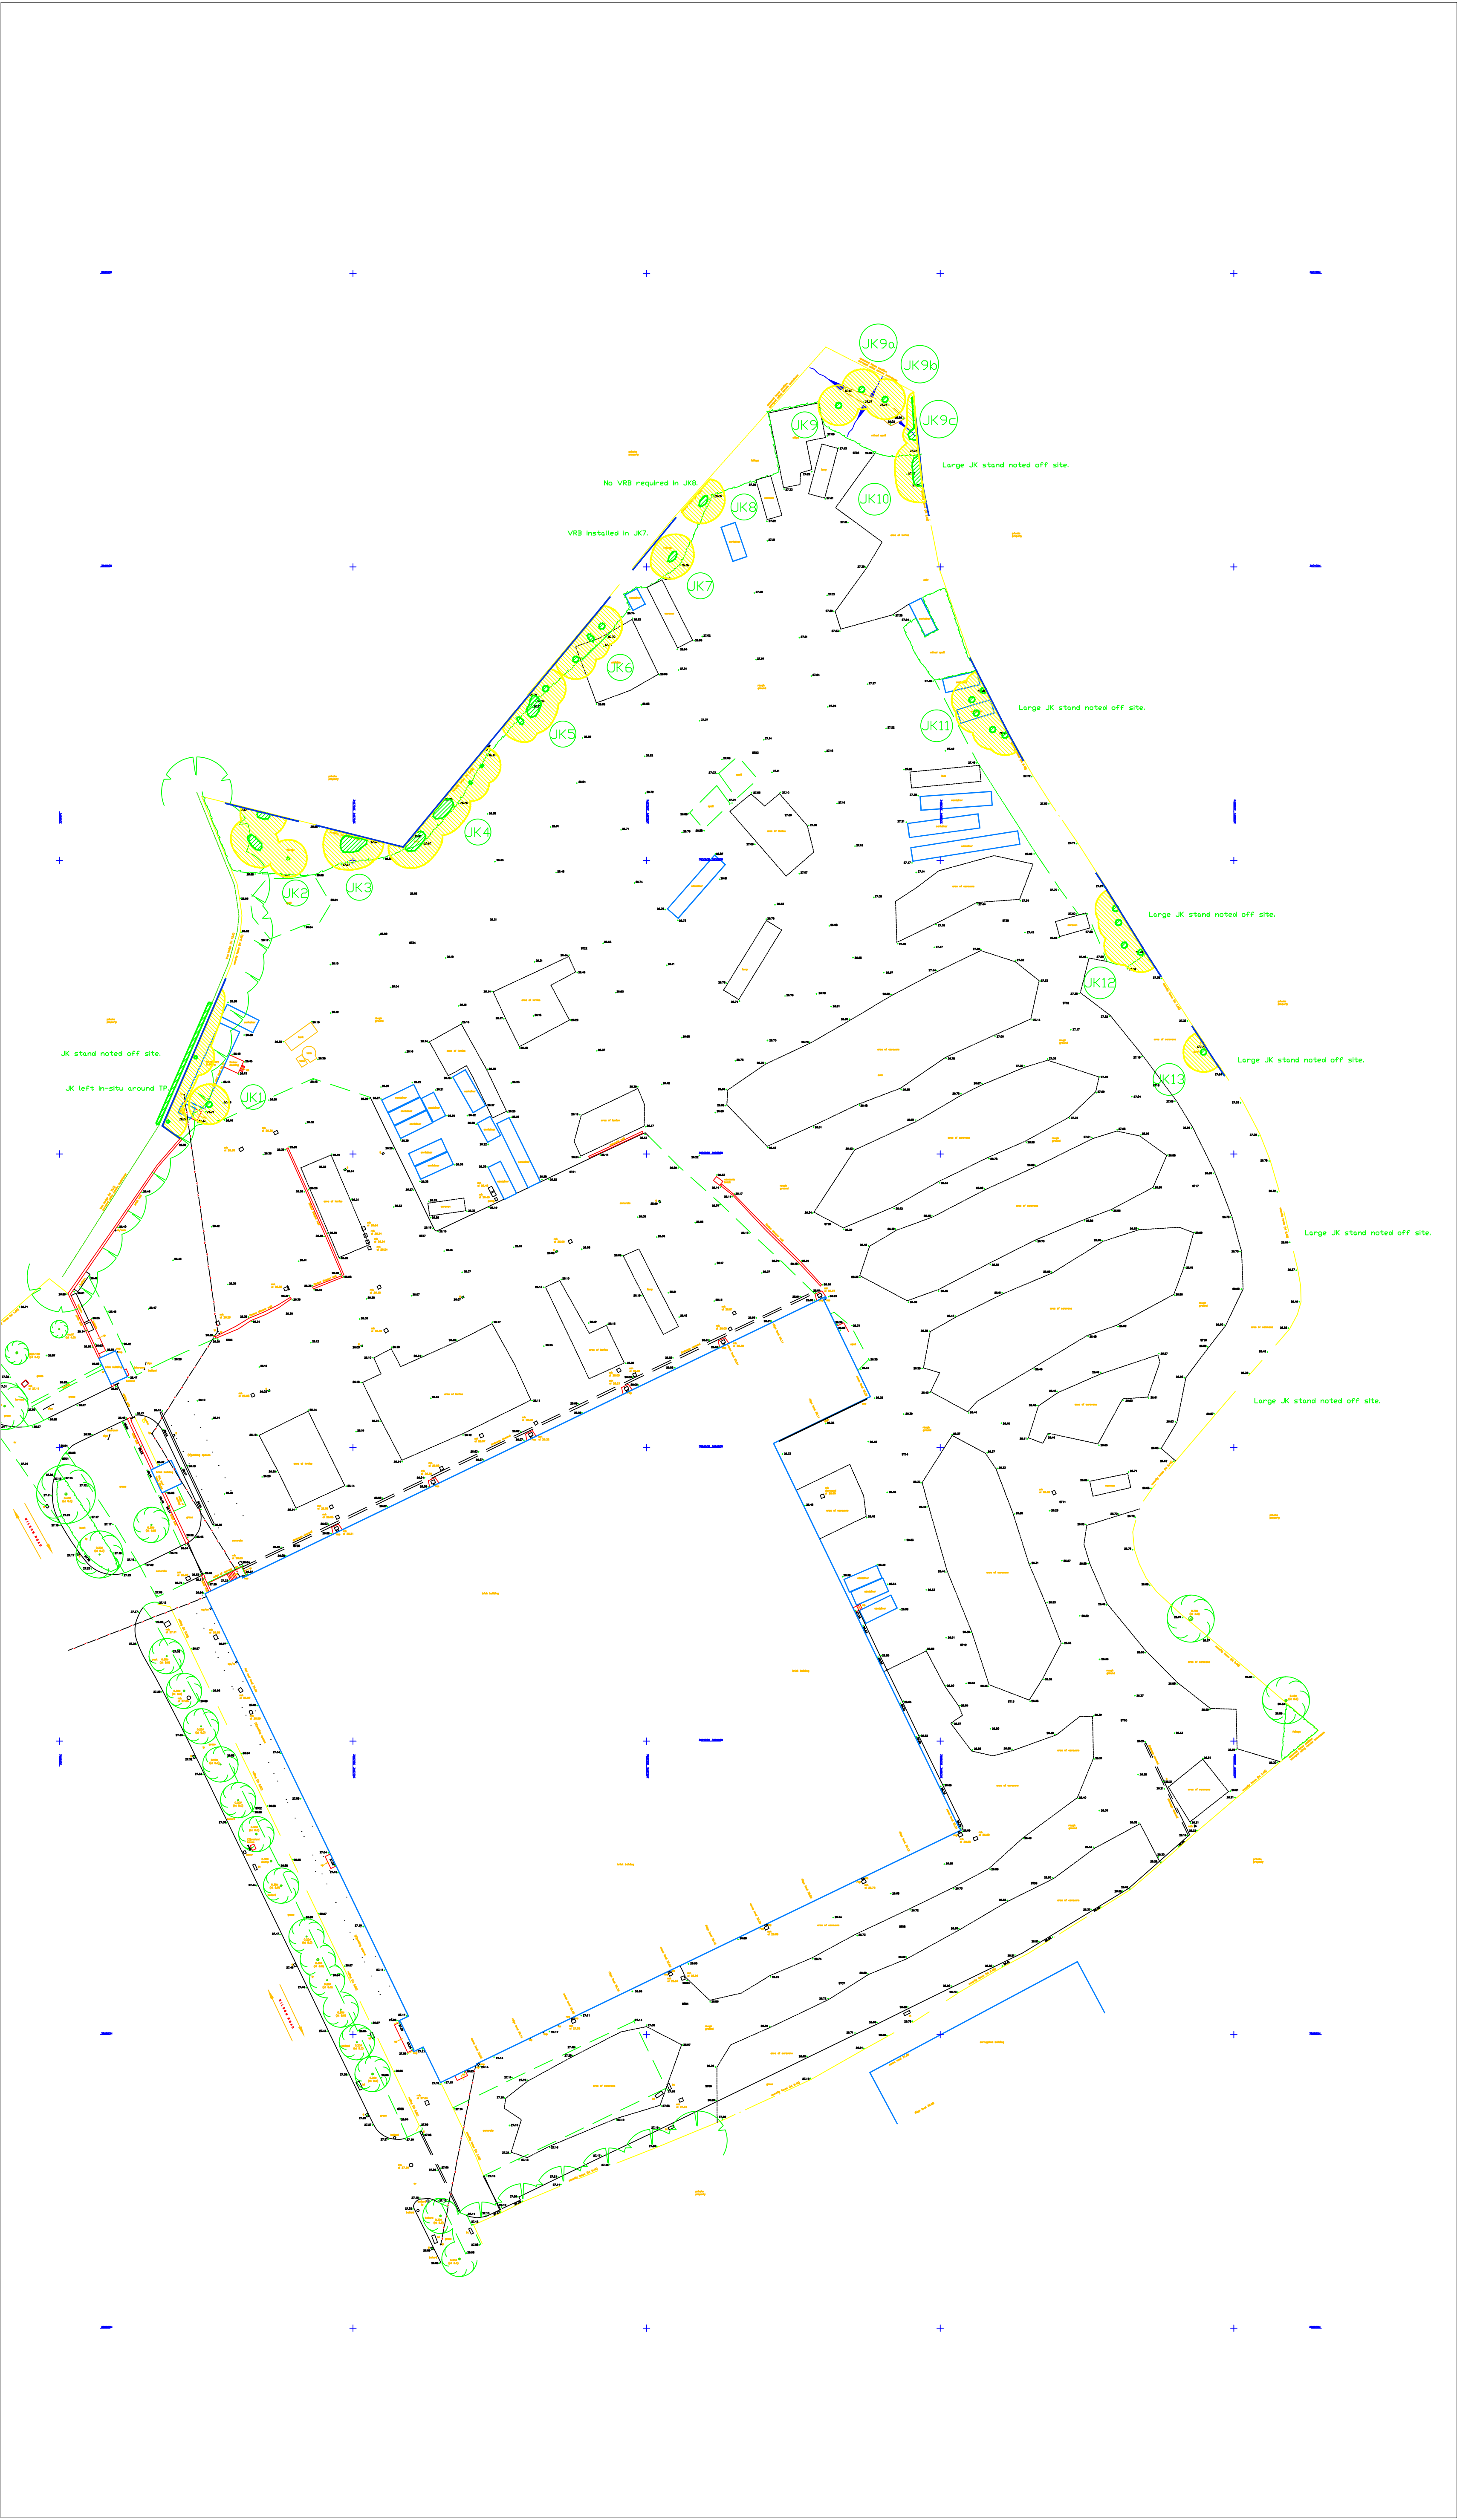
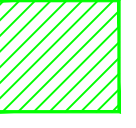


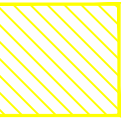

DISCLAIMER :
SURVEY BASED ON VISUAL INSPECTION OF SURFACE GROWTH. JKSL HOLD NO
LIABILITY FOR AREAS NOT IDENTIFIED IN INITIAL INVESTIGATION WORKS.
CONTINUED MONITORING OF SITE IS RECOMMENDED

-  AREA OF JAPANESE KNOTWEED SURFACE GROWTH.
-  ESTIMATED JK EXCAVATION EXTENTS.
-  VERTICAL ROOT BARRIER.

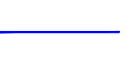

SURVEY ORIENTATED TO MAGNETIC NORTH

Rev	Description	Date	By	Chk
-----	-------------	------	----	-----

Client
DJL Construction NW Ltd

Contract
Wilson Road, Huyton, Liverpool, L36 6AE

Drawing
Estimated JK excavation extents



**Japanese Knotweed
Solutions**

UK'S LEADING JAPANESE KNOTWEED CONTROL

W Worthing, Sussex **T** 01903 707070 **L** Low Wood Commercial Warehouse, Station 3, A529 Manchester Road, Bury, BL9 9BB

E info@jksolutions.co.uk **F** 01903 707070

Drawing No: JK26-1055-02 Revision: A
Scales: NTS Date: 06.08.2026
Drawn: AD Checked: AD