



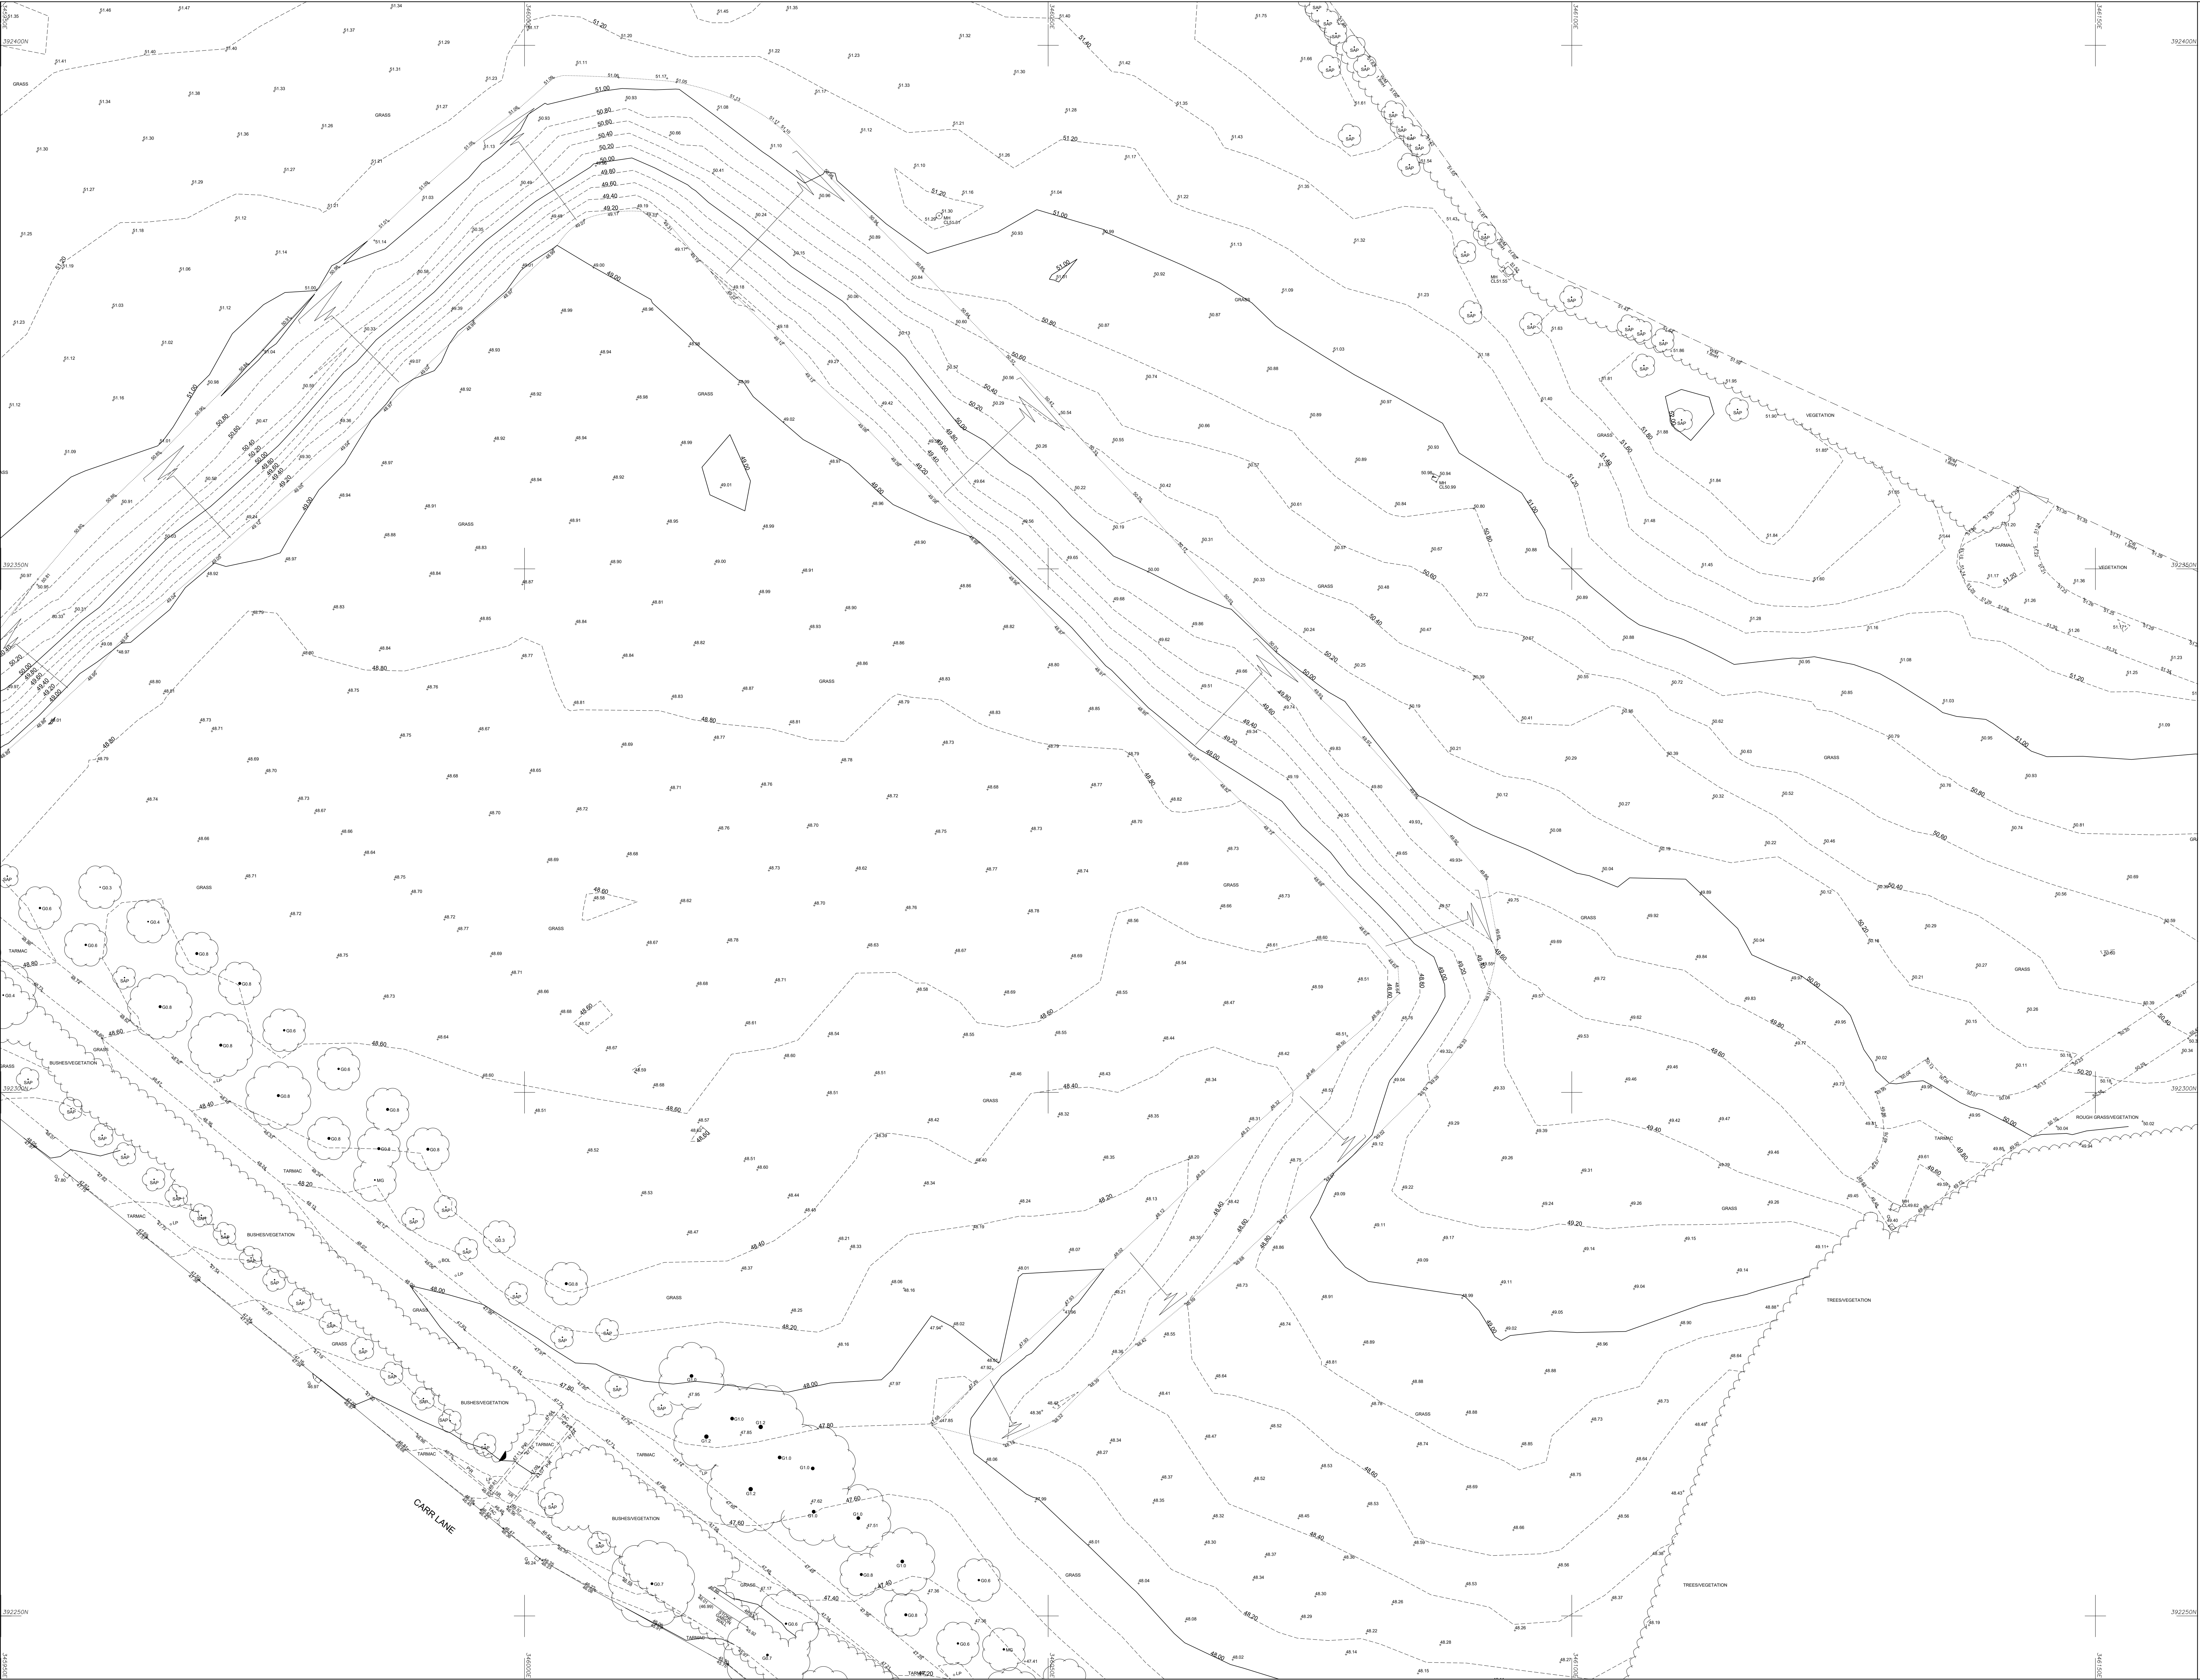

© Survey Operations Limited 2023
Reproduction in whole or in part by any means is prohibited without the prior permission of Survey Operations Limited.

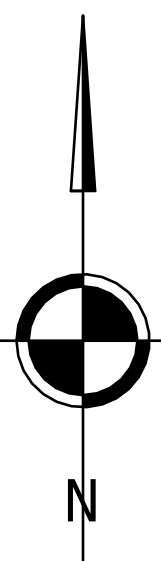

Note:
The survey is plotted on a plane local Grid. Orientation to National Grid.
All levels relate to Ordnance Datum, achieved using the OS National GPS Network.

Survey Control Markers established for Mapping purposes only and should not be used for Construction without the written approval of Survey Operations Ltd.

Levels in parenthesis indicate top of wall.

SURVEY STATIONS			
STANDARD REFERENCE & ABBREVIATIONS


1	2
3	4
	5
6	

Sheet Layout



Smith Street, Skelmersdale, Lancs. WN8 8LN
Tel: 01695 725662 Fax: 01695 51816
Email: mail@survops.co.uk - www.survops.co.uk

Client Knowsley Council	
Drawing Title Topographical Survey of Land at: K&V Prescott Playing Fields Prescot	
Sheet 4 of 6	
Scale(s) 1:200	Surveyor LB/PA
Date Jul 23	Drawn NR
Job Number 23E282	Checked TP

Sheet Size & Drg Number & Revision A0 23E282/004
