



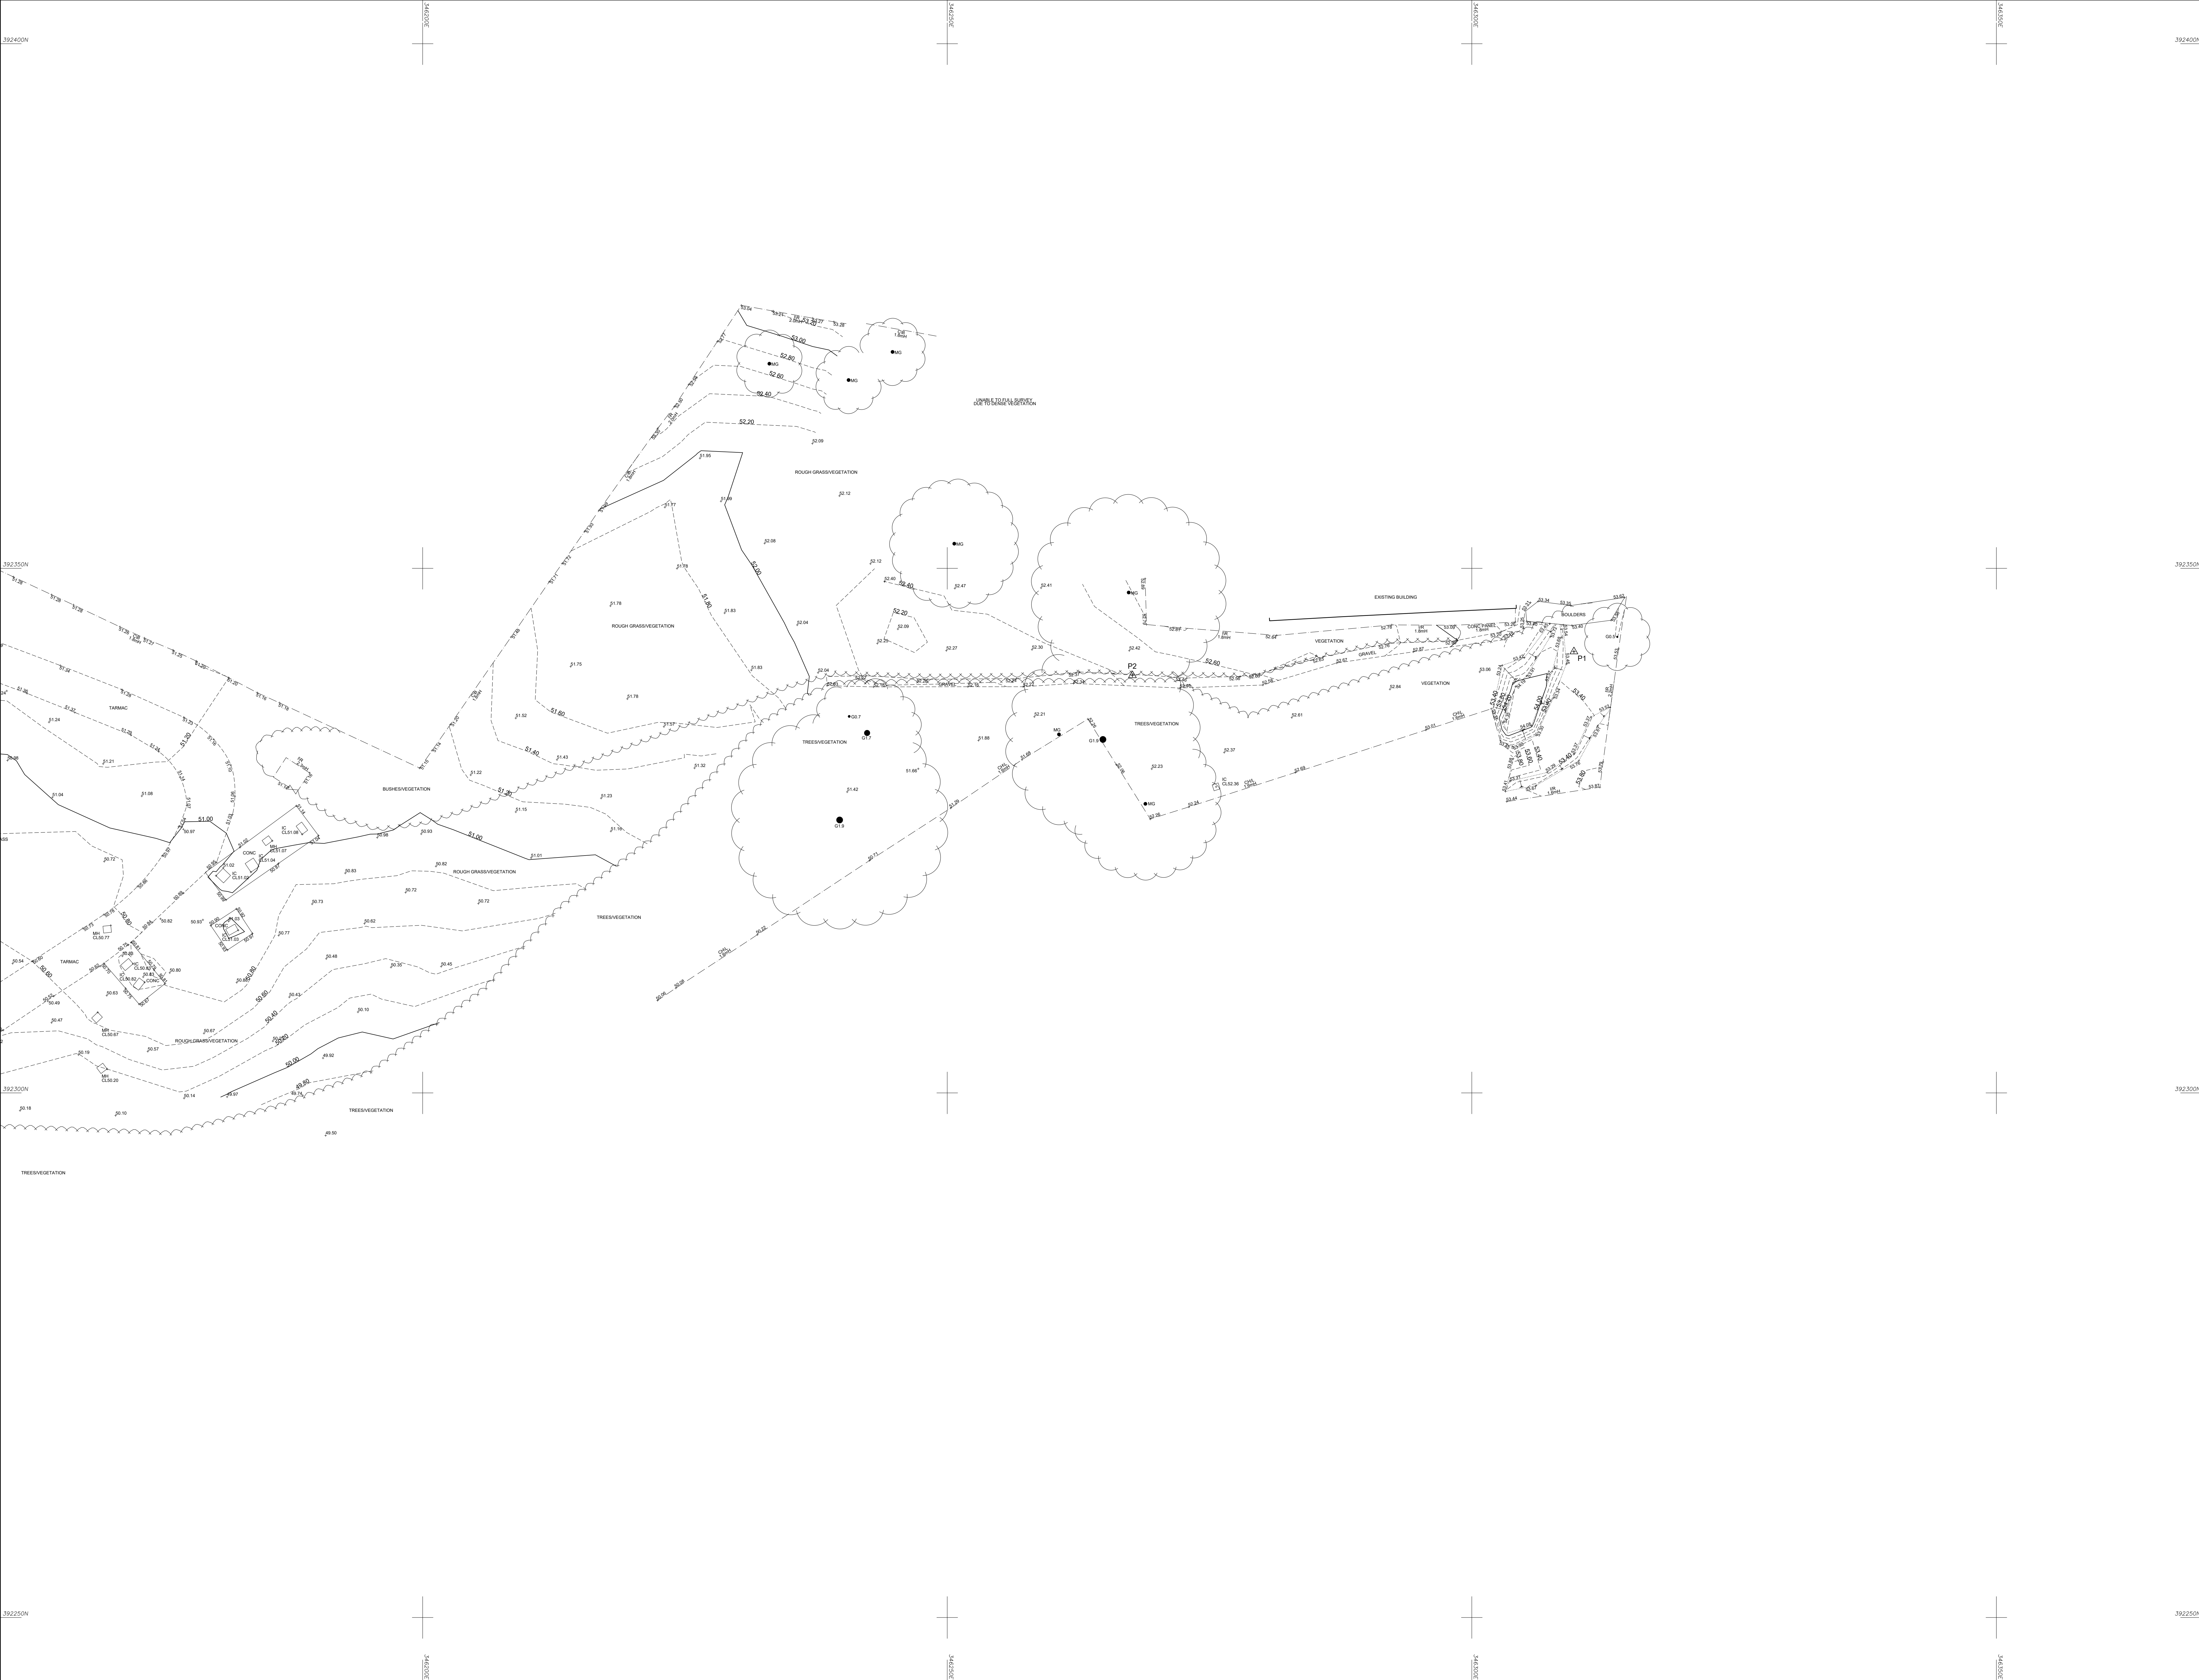

© Survey Operations Limited 2023
Reproduction in whole or in part by any means
is prohibited without the prior permission of
Survey Operations Limited.

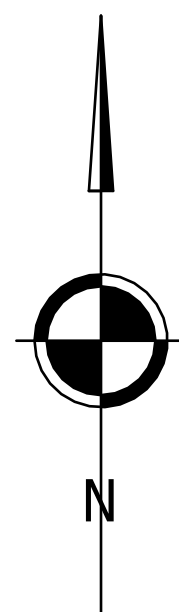

Note:
The survey is plotted on a plane local
Grid. Orientation to National Grid.
All levels relate to Ordnance Datum,
achieved using the
OS National GPS Network.

Survey Control Markers established for
Mapping purposes only and should not be
used for Construction without the written
approval of Survey Operations Ltd.

Levels in parenthesis indicate top of wall.

SURVEY STATIONS			

STANDARD REFERENCE & ABBREVIATIONS

Email: mail@surveys.co.uk - www.surveys.co.uk

Client
Knowsley Council

Drawing Title
Topographical Survey of Land at:
KGV Prescott Playing Fields
Prescot
Sheet 5 of 6

Scale(s)	1:200	Surveyor	LB/PA
Date	Jul 23	Drawn	NR
Job Number	23E282	Checked	TP

Sheet Size & Drg Number & Revision
A0 23E282/005