

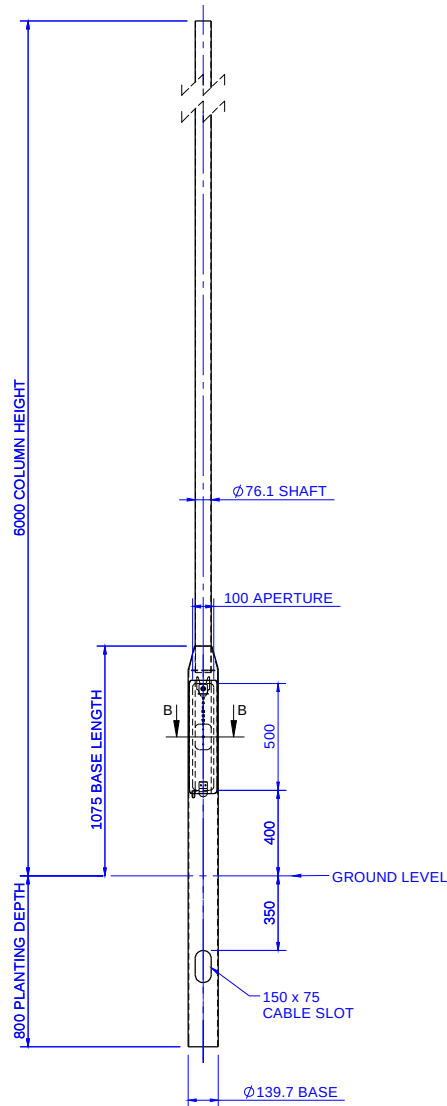


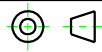


ELEVATION ON COLUMN
SCALE 1:25

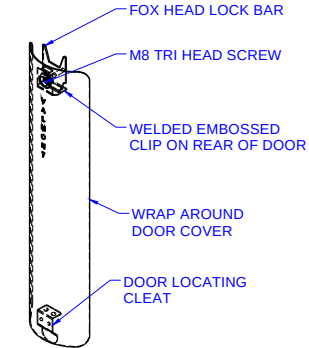


DOOR DETAIL


M6 SELF TAPPING SCREWS
FOR SECURING BACKBOARD

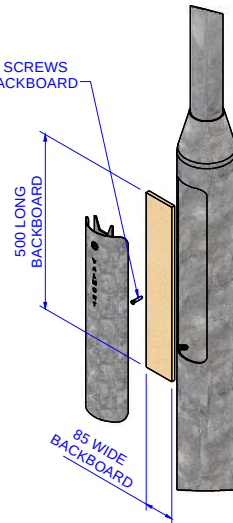

EXPLODED VIEW ON
DOOR EQUIPMENT

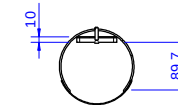

SECTION B-B
BASE COMPARTMENT
SCALE 1:10

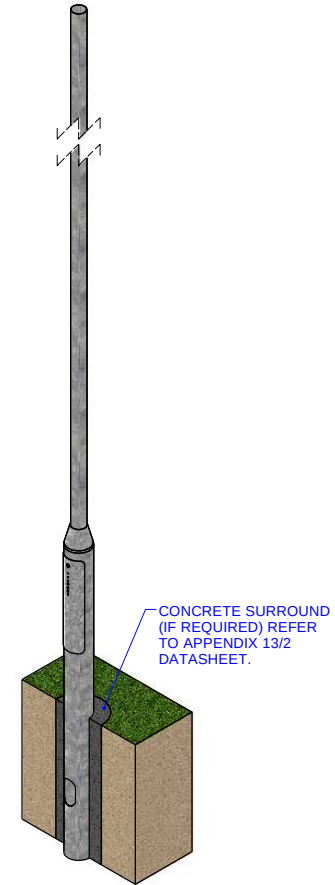

ISOMETRIC

00	ISSUED FOR INFORMATION/APPROVAL				TC	JH	07/08/18
REV.	DESCRIPTION				BY	CHK	DATE
MATERIAL: TO BS EN40:5			FINISH: GALVANISED TO BS EN 1461		WEIGHT: 39 kg		
TITLE: 6M METRO PLANTED ROOT COLUMN						SCALE: NTS	
						Sht. 1 of 1	
DRAWN: BS8888		TOL: BS EN 40.2		NAME	DATE	 TS17 9LT TEL No. 01642 766242 FAX No. 01642 765509	
COPYRIGHT THIS DRAWING IS THE PROPERTY OF VALMONT STANTON AND MUST NOT BE USED OR PRODUCED WITHOUT VALMONT'S WRITTEN CONSENT		DRAWN		TC	07/08/18		
		CHK'D/ APP'D		JH	07/08/18		
COPYRIGHT (C) DESIGN RIGHT (DR) 1991							