
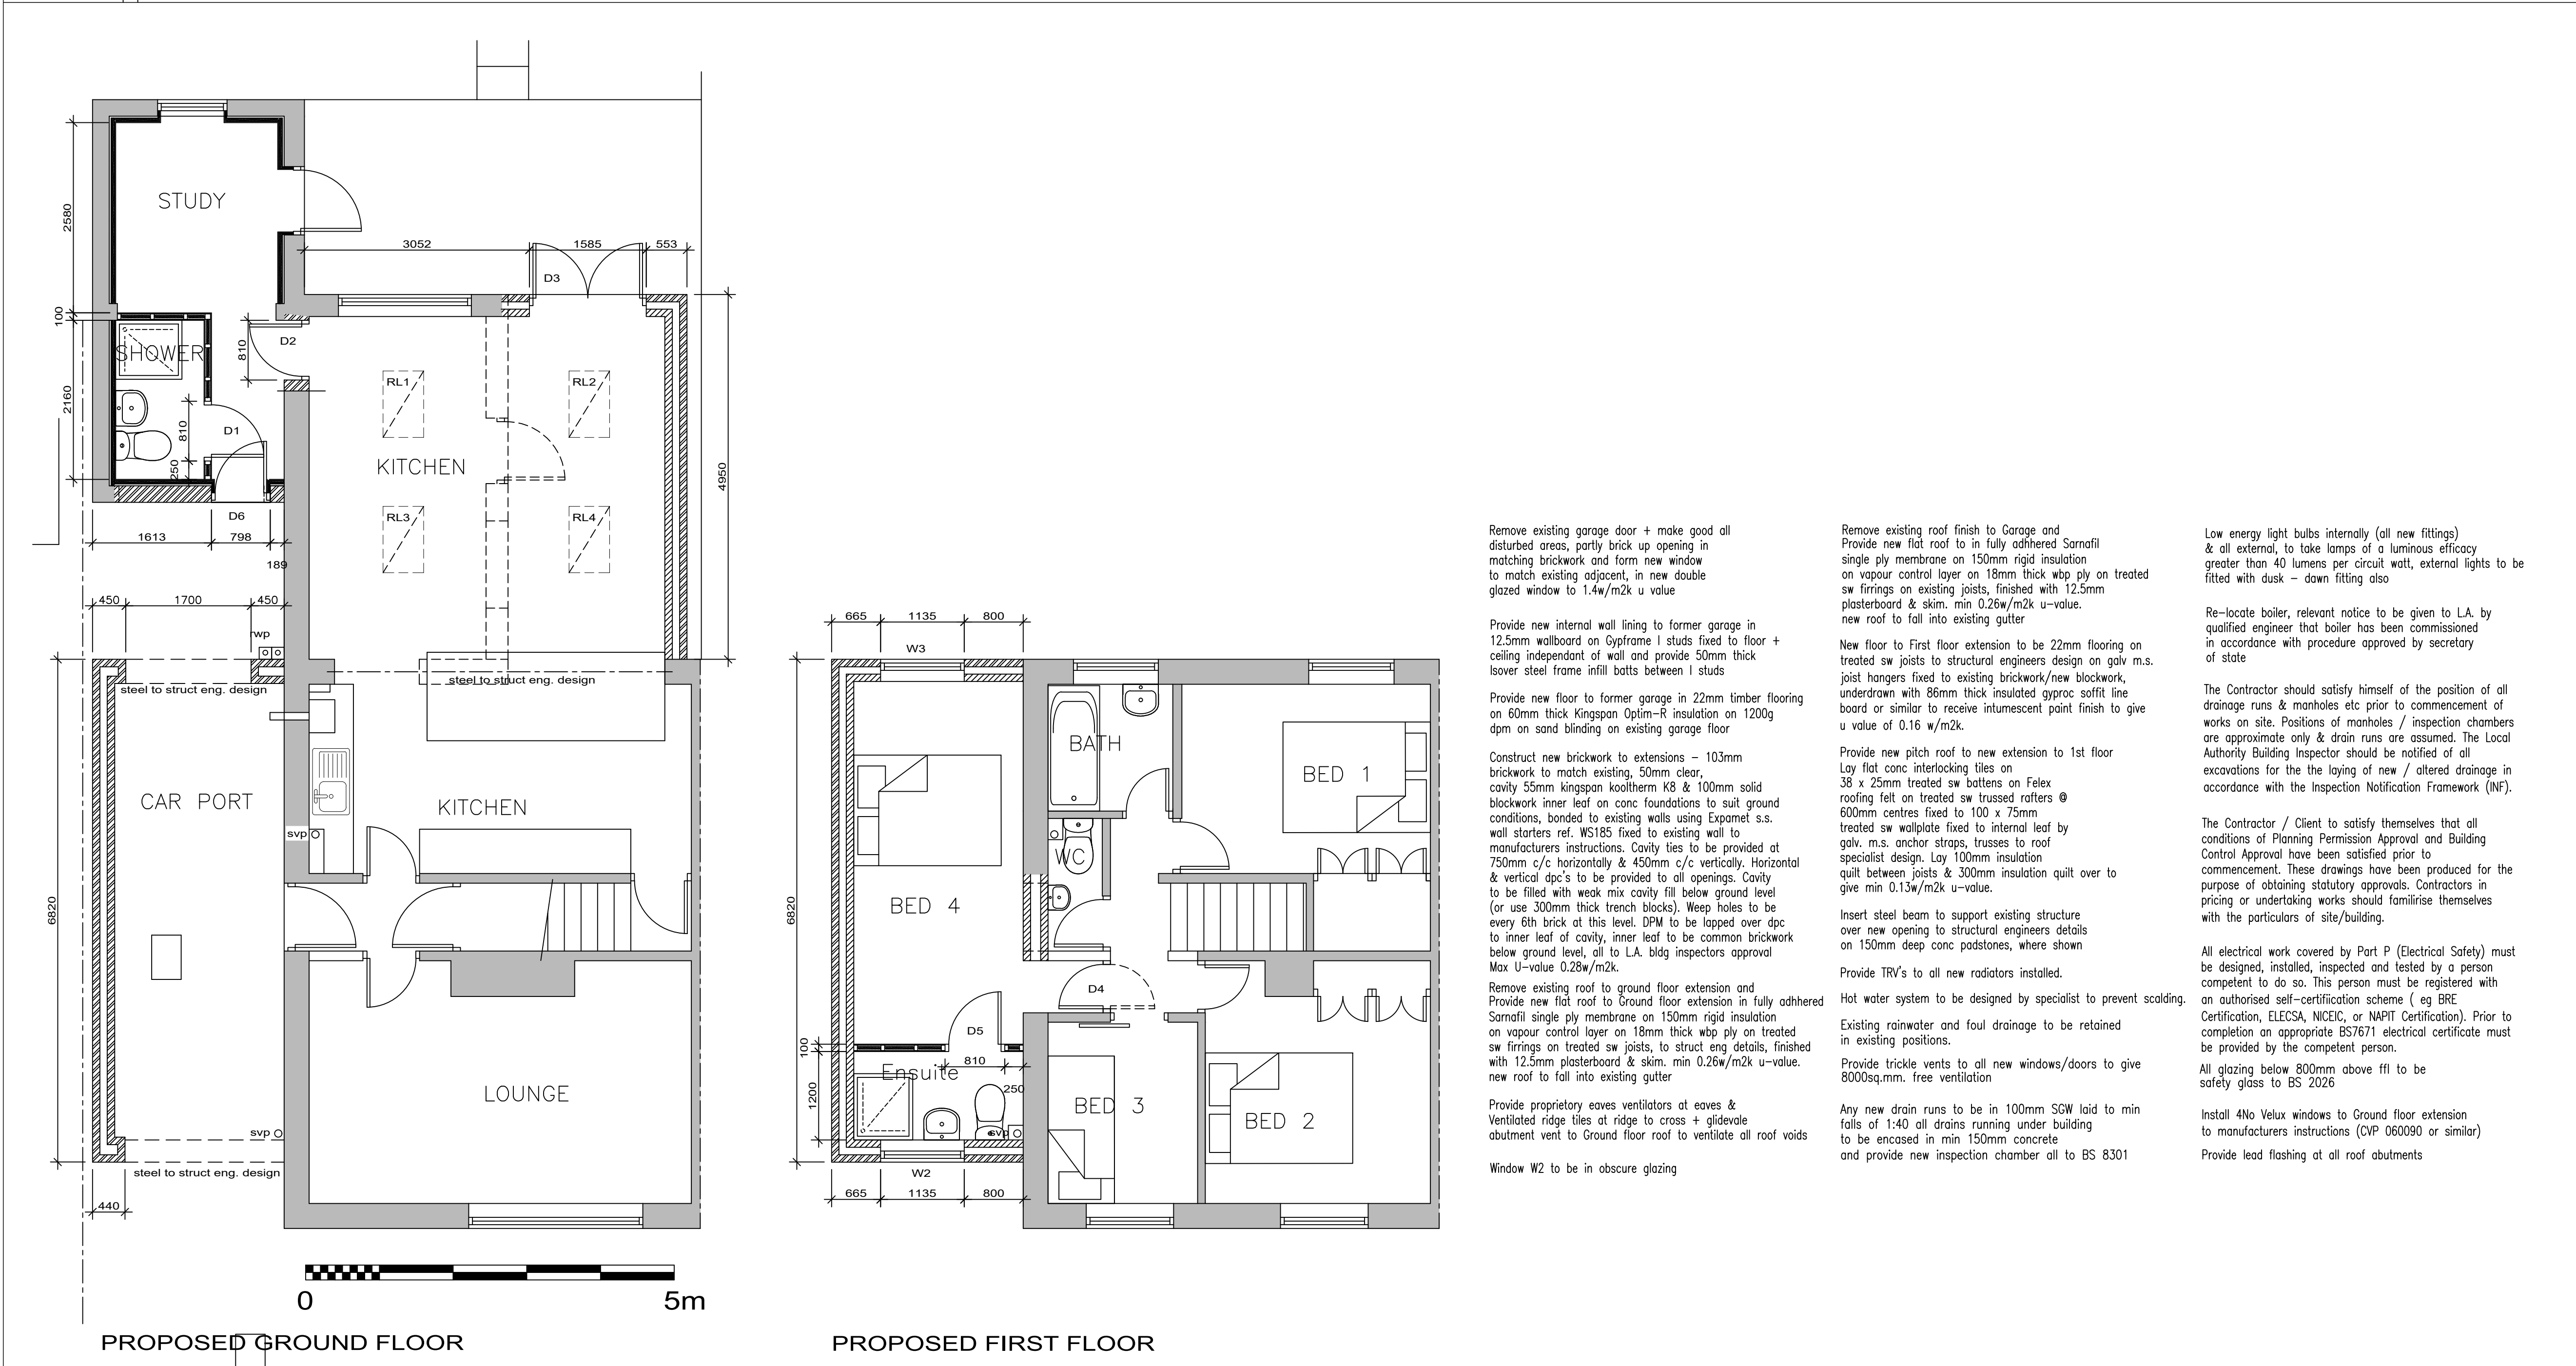


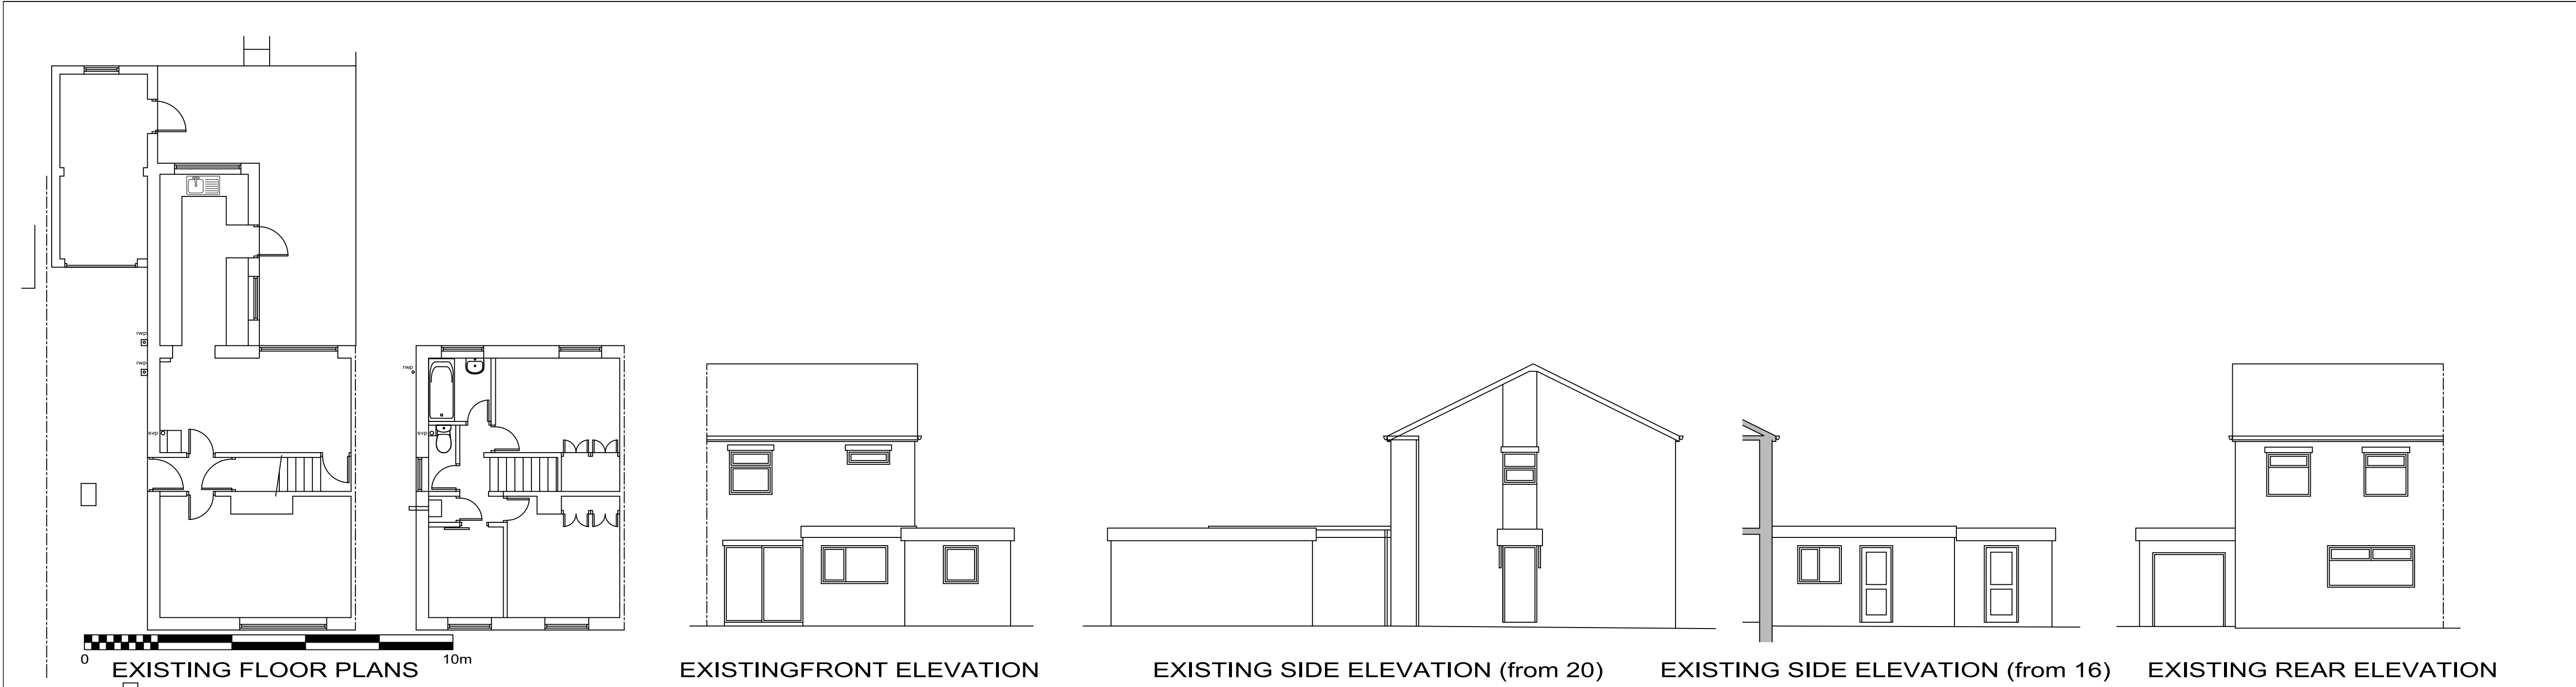

NOTES	
REVISIONS	
DATE	
DWG TITLE	
EXISTING PLANS & ELEVATIONS & PROPOSED PLANS	
JOB	
18 CASSINO ROAD HUYTON L36 7UX	
SCALE	
1:50/100@A1 1:100/200@A3	
DATE	
25.09.21	
DWG No	
330/01A	