


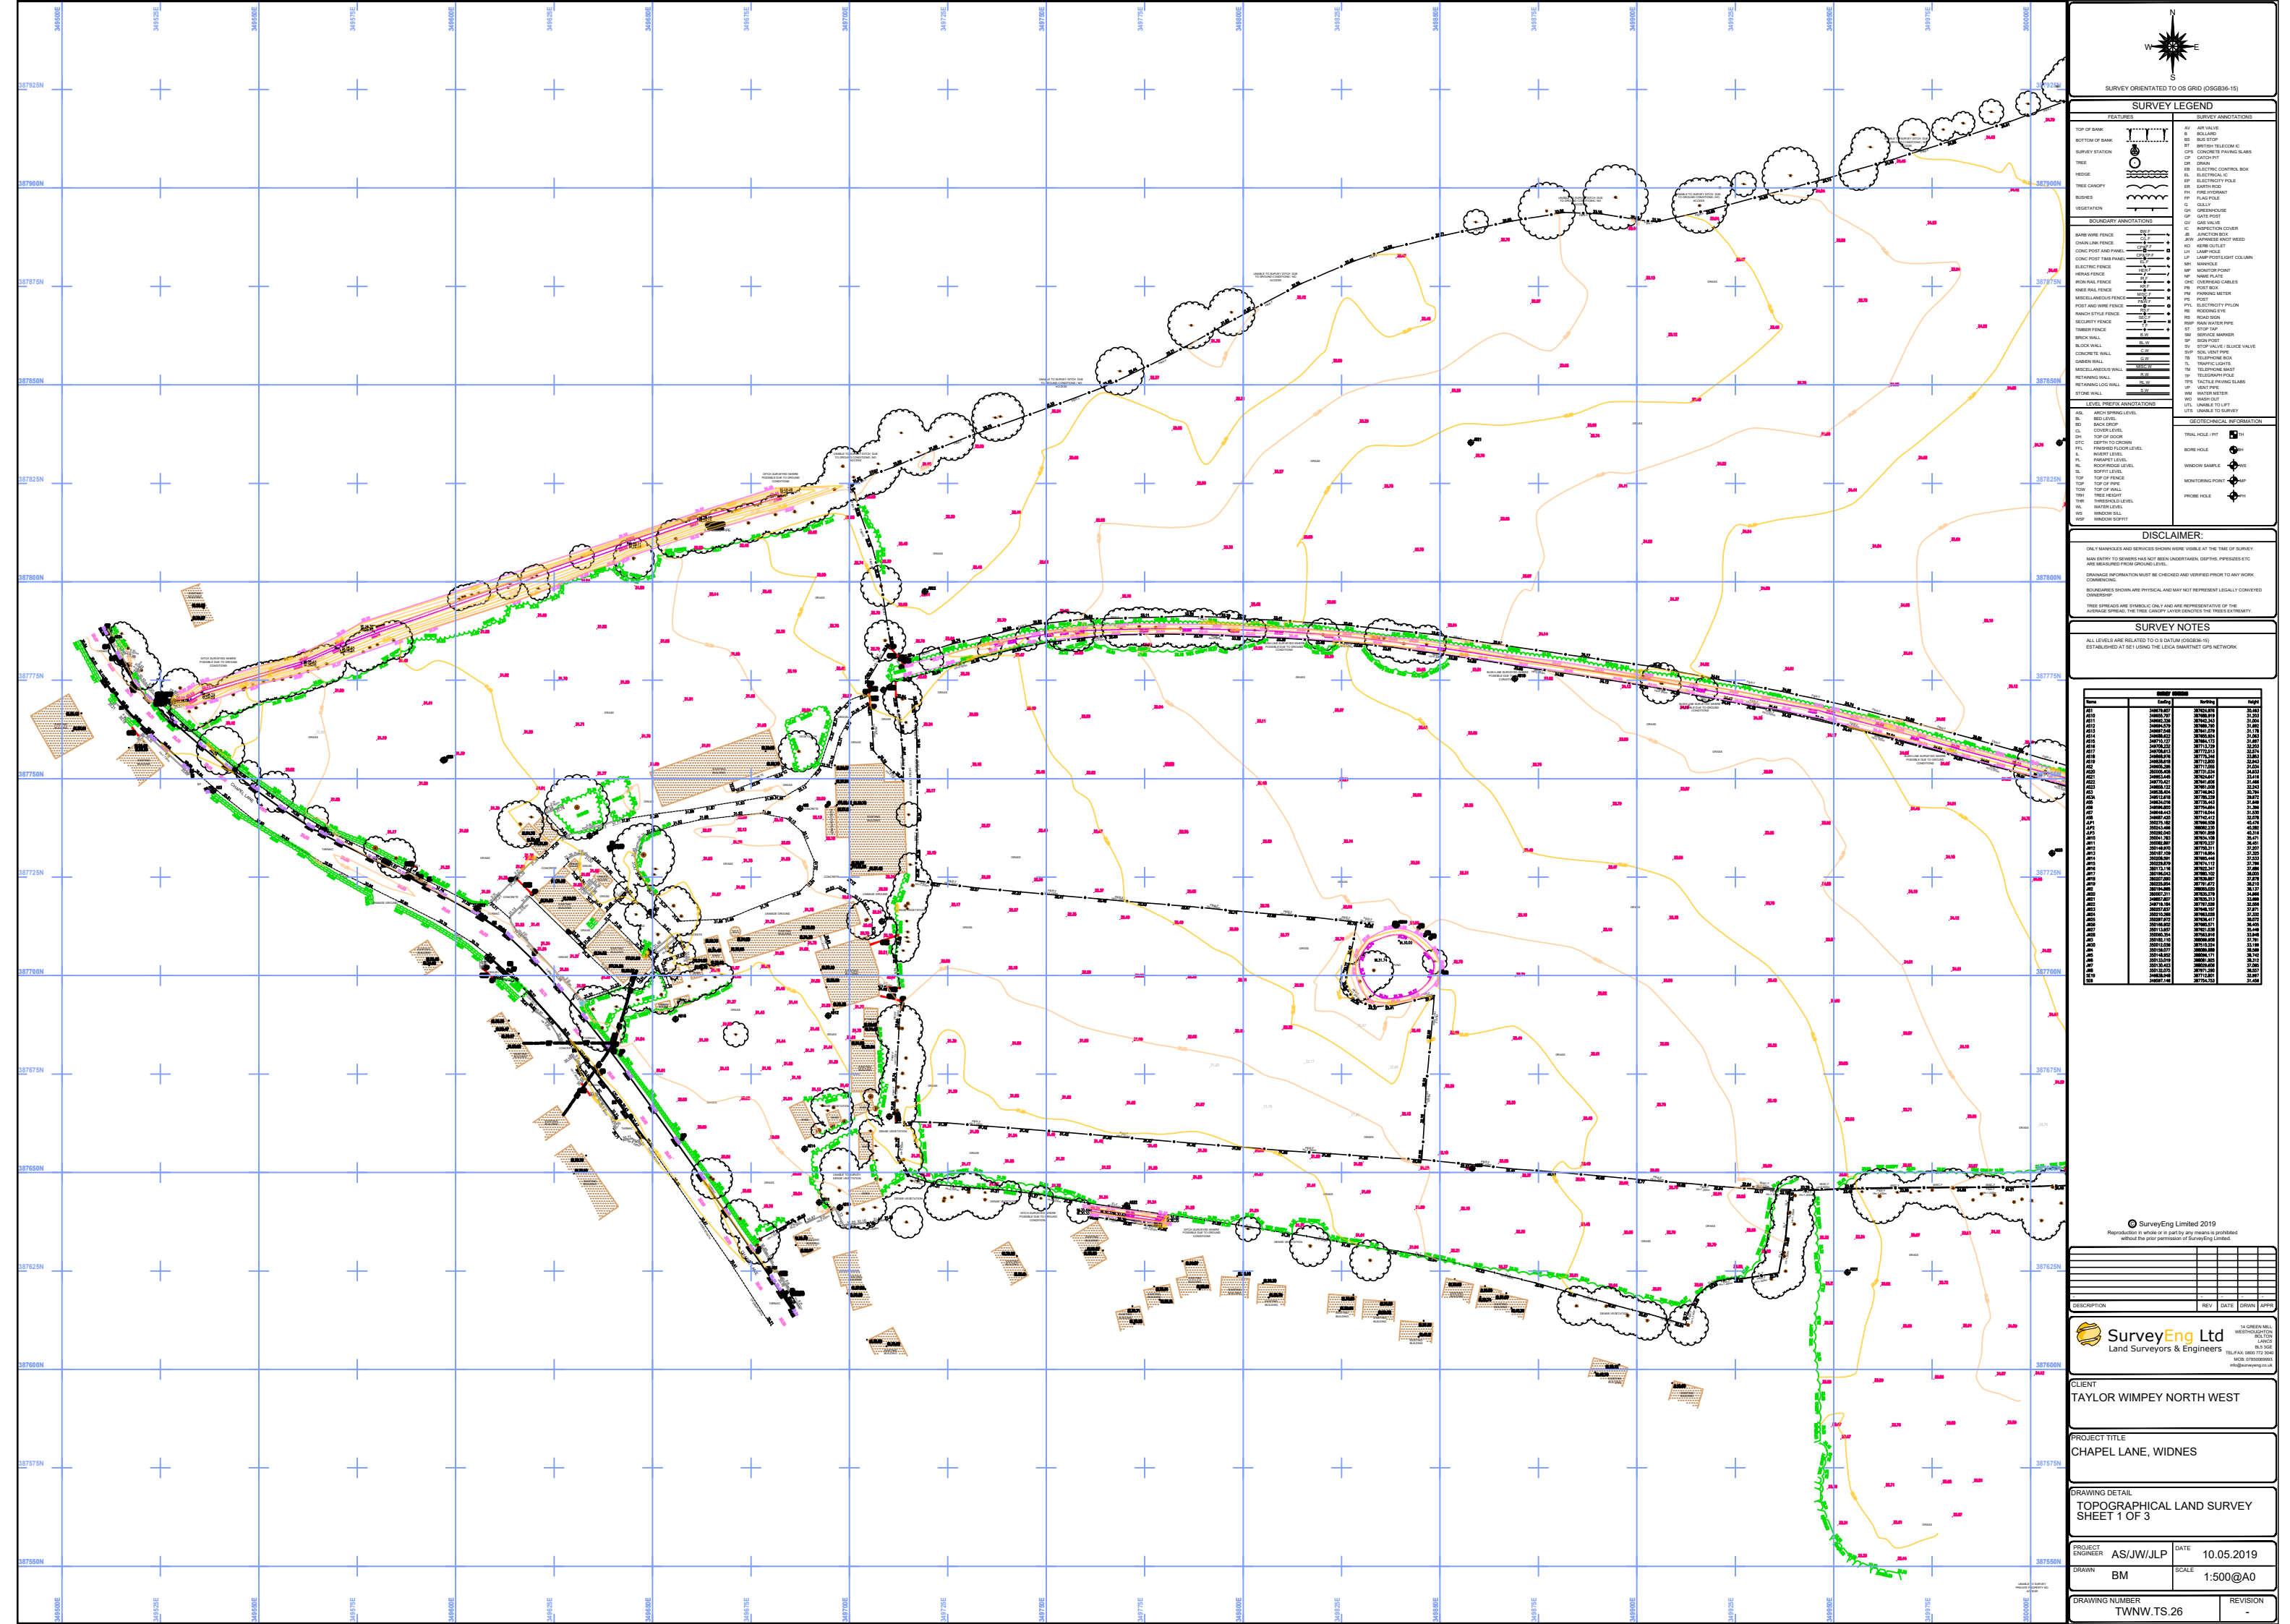

SURVEY ORIENTATED TO OS GRID (OSGB36-15)

SURVEY LEGEND

FEATURES		SURVEY ANNOTATIONS	
LOCAL PREFIX ANNOTATIONS			
GEOTECHNICAL SURVEY			
TRIAL HOLE / PIT		TH	
BORER HOLE		PH	
WINDOW SAMPLE		WS	
MONITORING POINT		MP	
PROBE HOLE		PH	

DISCLAIMER:

ONLY MANHOLES AND SERVICES SHOWN WERE VISIBLE AT THE TIME OF SURVEY.
MAN ENTRY TO SEWERS HAS NOT BEEN UNDERTAKEN. DEPTHS, PIPESIZES ETC
ARE MEASURED FROM GROUND LEVEL.
DRAINAGE INFORMATION MUST BE CHECKED AND VERIFIED PRIOR TO ANY WORK
COMMENCING.
BOUNDARIES SHOWN ARE PHYSICAL AND MAY NOT REPRESENT LEGALLY CONVEYED
OWNERSHIP.
TREE SPREADS ARE SYMBOLIC ONLY AND ARE REPRESENTATIVE OF THE

SURVEY NOTES

ALL LEVELS ARE RELATED TO O.S. DATUM (OSGB36-15)
ESTABLISHED AT SE1 USING THE LEICA SMARTNET GPS NETWORK

Reproduction in whole or in part by any means is prohibited
without the prior permission of SurveyEng Limited

DESCRIPTION	REV	DATE	DRAWN	APPR	



CLIENT
TAYLOR WIMPEY NORTH WEST

PROJECT TITLE
CHAPEL LANE, WIDNES

DRAWING DETAIL
TOPOGRAPHICAL LAND SURVEY
SHEET 1 OF 3

PROJECT ENGINEER	AS/JW/JLP	DATE	10.05.2019
DRAWN	BM	SCALE	1:500@A0

DRAWING NUMBER	REVISION
TWNW.TS.26	-