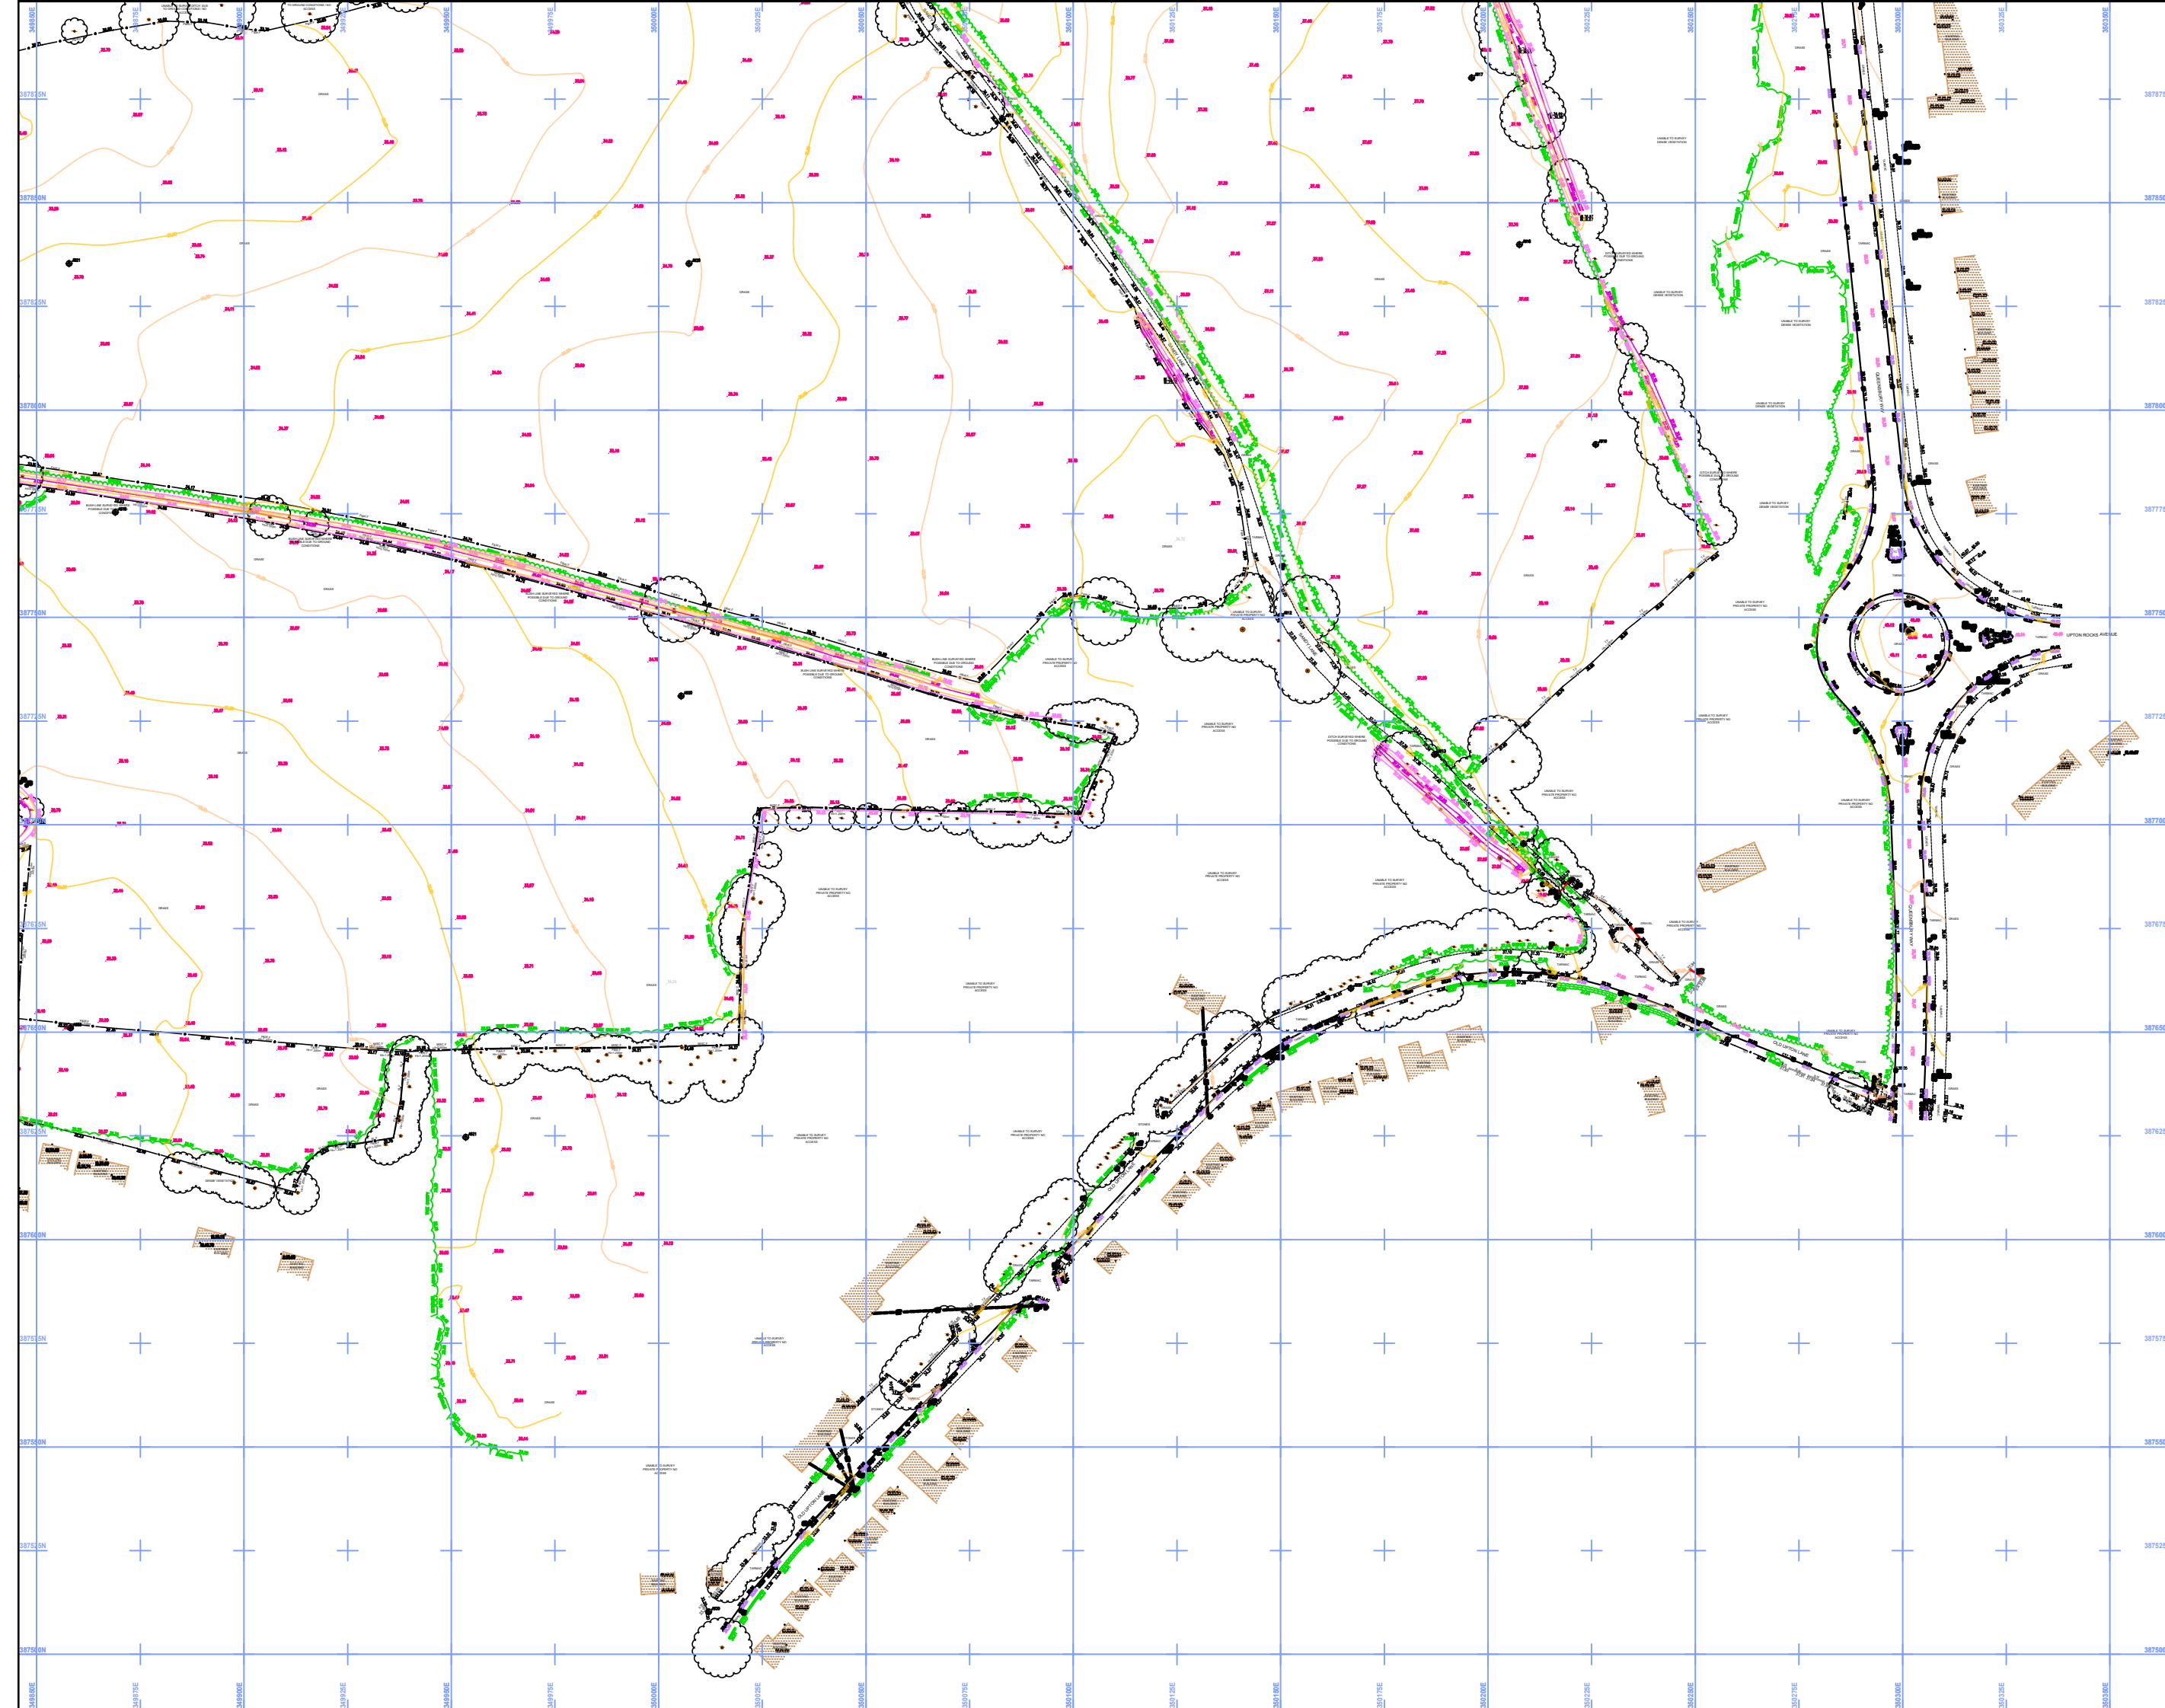


SURVEY ORIENTATED TO OS GRID (OSGB36-15)

SURVEY LEGEND

[illegible]

DISCLAIMER:

ONLY MANHOLES AND SERVICES SHOWN WERE VISIBLE AT THE TIME OF SURVEY.
MAN ENTRY TO SEWERS HAS NOT BEEN UNDERTAKEN, DEPTHS, PIPESIZES ETC
ARE MEASURED FROM GROUND LEVEL.
DRAINAGE INFORMATION MUST BE CHECKED AND VERIFIED PRIOR TO ANY WORK
COMMENCING.
BOUNDARIES SHOWN ARE PHYSICAL AND MAY NOT REPRESENT LEGALLY CONVEYED
OWNERSHIP.
TREE SPREADS ARE SYMBOLIC ONLY AND ARE REPRESENTATIVE OF THE
AVERAGE SPREAD. THE TREE CANOPY LABEL DENOTES THE TREES EXTREMITY.

SURVEY NOTES

ALL LEVELS ARE RELATED TO O.S DATUM (OSGB36-15)
ESTABLISHED AT SE1 USING THE LEICA SMARTNET GPS NETWORK

2015 - 2016			

© SurveyEng Limited 2019

Reproduction in whole or in part by any means is prohibited without the prior permission of SurveyEng Limited.

[illegible]

 **SurveyEng Ltd**
Land Surveyors & Engineers

14 GREEN
WESTHOLM
BOROUGH
LE
15
TEL/FAX: 0800 772
MOB: 0785506
info@surveyeng

CLIENT
TAYLOR WIMPEY NORTH WEST

PROJECT TITLE
CHAPEL LANE, WIDNES

DRAWING DETAIL
TOPOGRAPHICAL LAND SURVEY
SHEET 3 OF 3

PROJECT ENGINEER	AS/JW/JLP	DATE	10.05.2019
DRAWN	BM	SCALE	1:500@A0

DRAWING NUMBER TWNW.TS.26	REVISION -
------------------------------	---------------