



Plant Roof

Main Roof

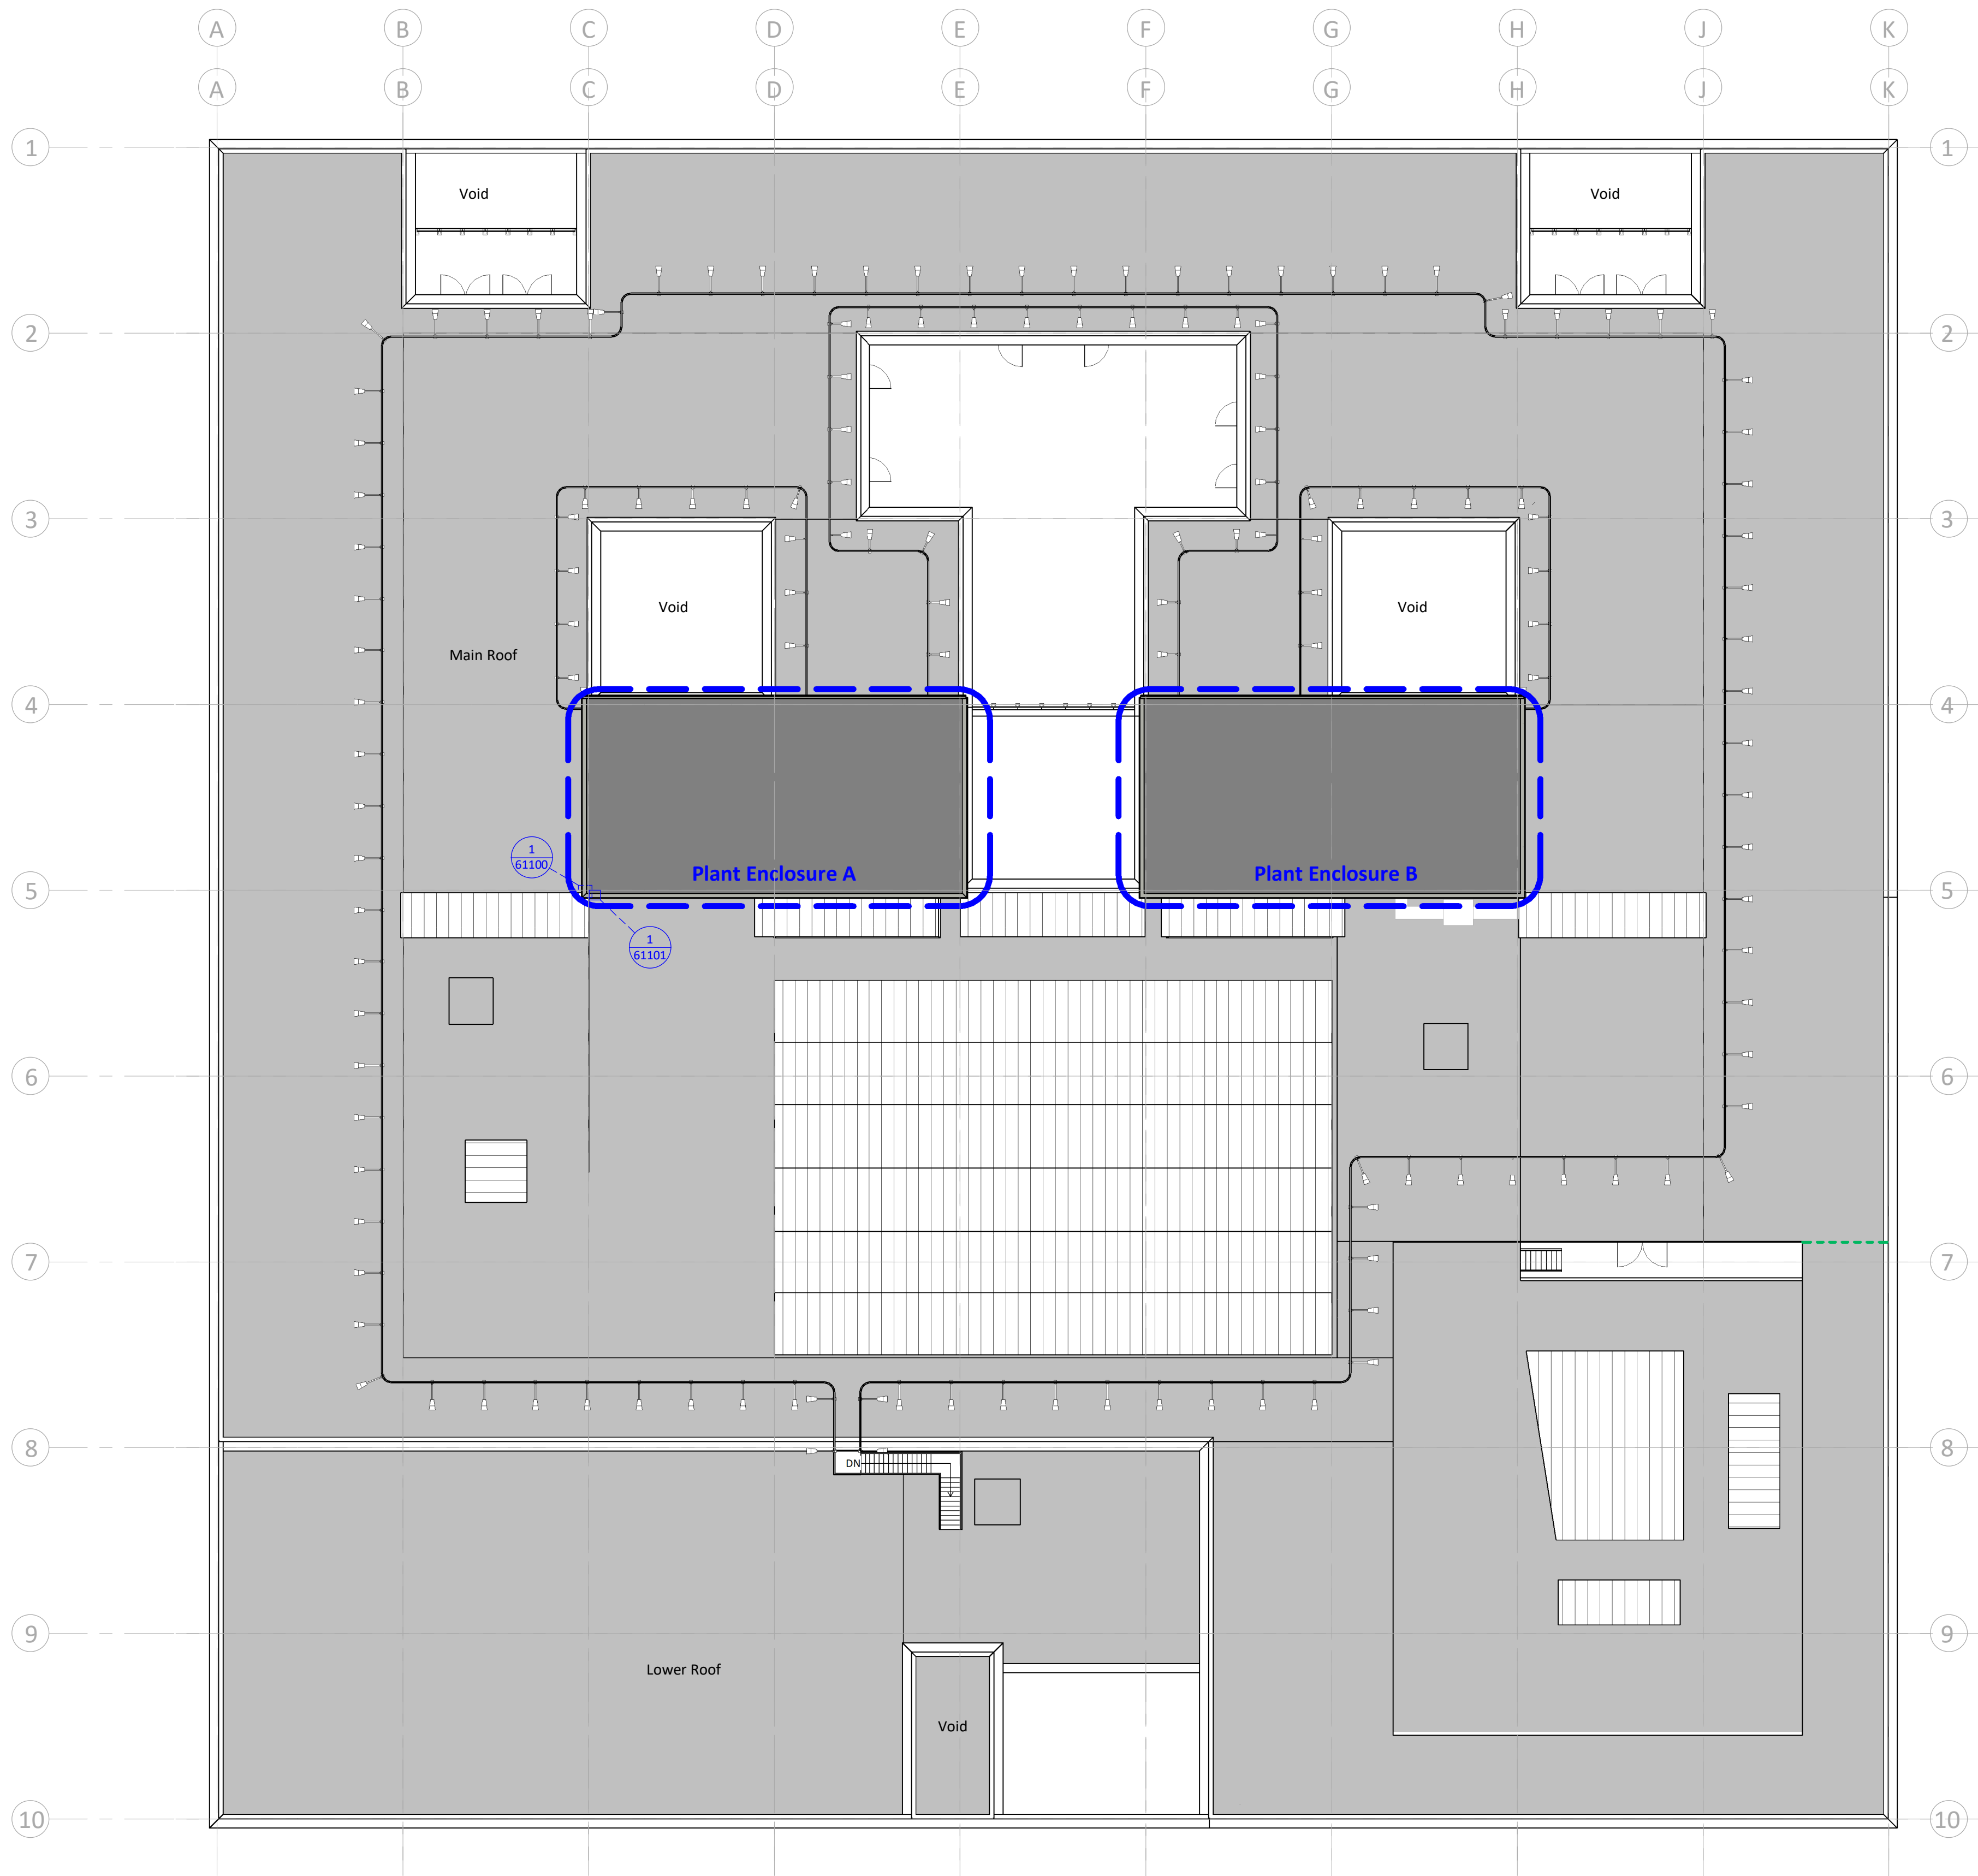

Proposed - Roof Plan
1 : 200

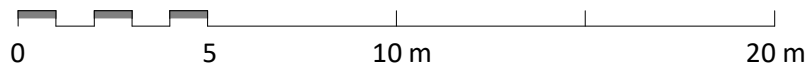

Note: All dimensions and levels are indicative and to be checked on site by cladding installers prior to fabrication of cladding and associated components

PL PL01 26/06/2026 Planning Issue
S2 P03 15/05/2026 First Issue

STATUS	REV	DATE	DESCRIPTION
CLIENT			

REVISED BY
MGL

CHECKED BY
AMW

ORIGINATOR NO
157588

CONSULTANT

STRIDE TREGLOWN
www.stridetreglown.com © Stride Treglown Limited 2020

PROJECT

LC08 Halewood Academy
The Avenue, Halewood, Liverpool L26 1UU

DRAWING TITLE

Proposed - Roof Plan

STATUS CODE

PL : Planning Issue As indicated@A1

DRAWING USAGE: **Planning**

PROJECT - ORIGINATOR - VOLUME - LEVEL - TYPE - ROLE - CLASS - NUMBER	STATUS - REVISION
157588-STL-RF-03-DR-A-10101	PL_PL01