


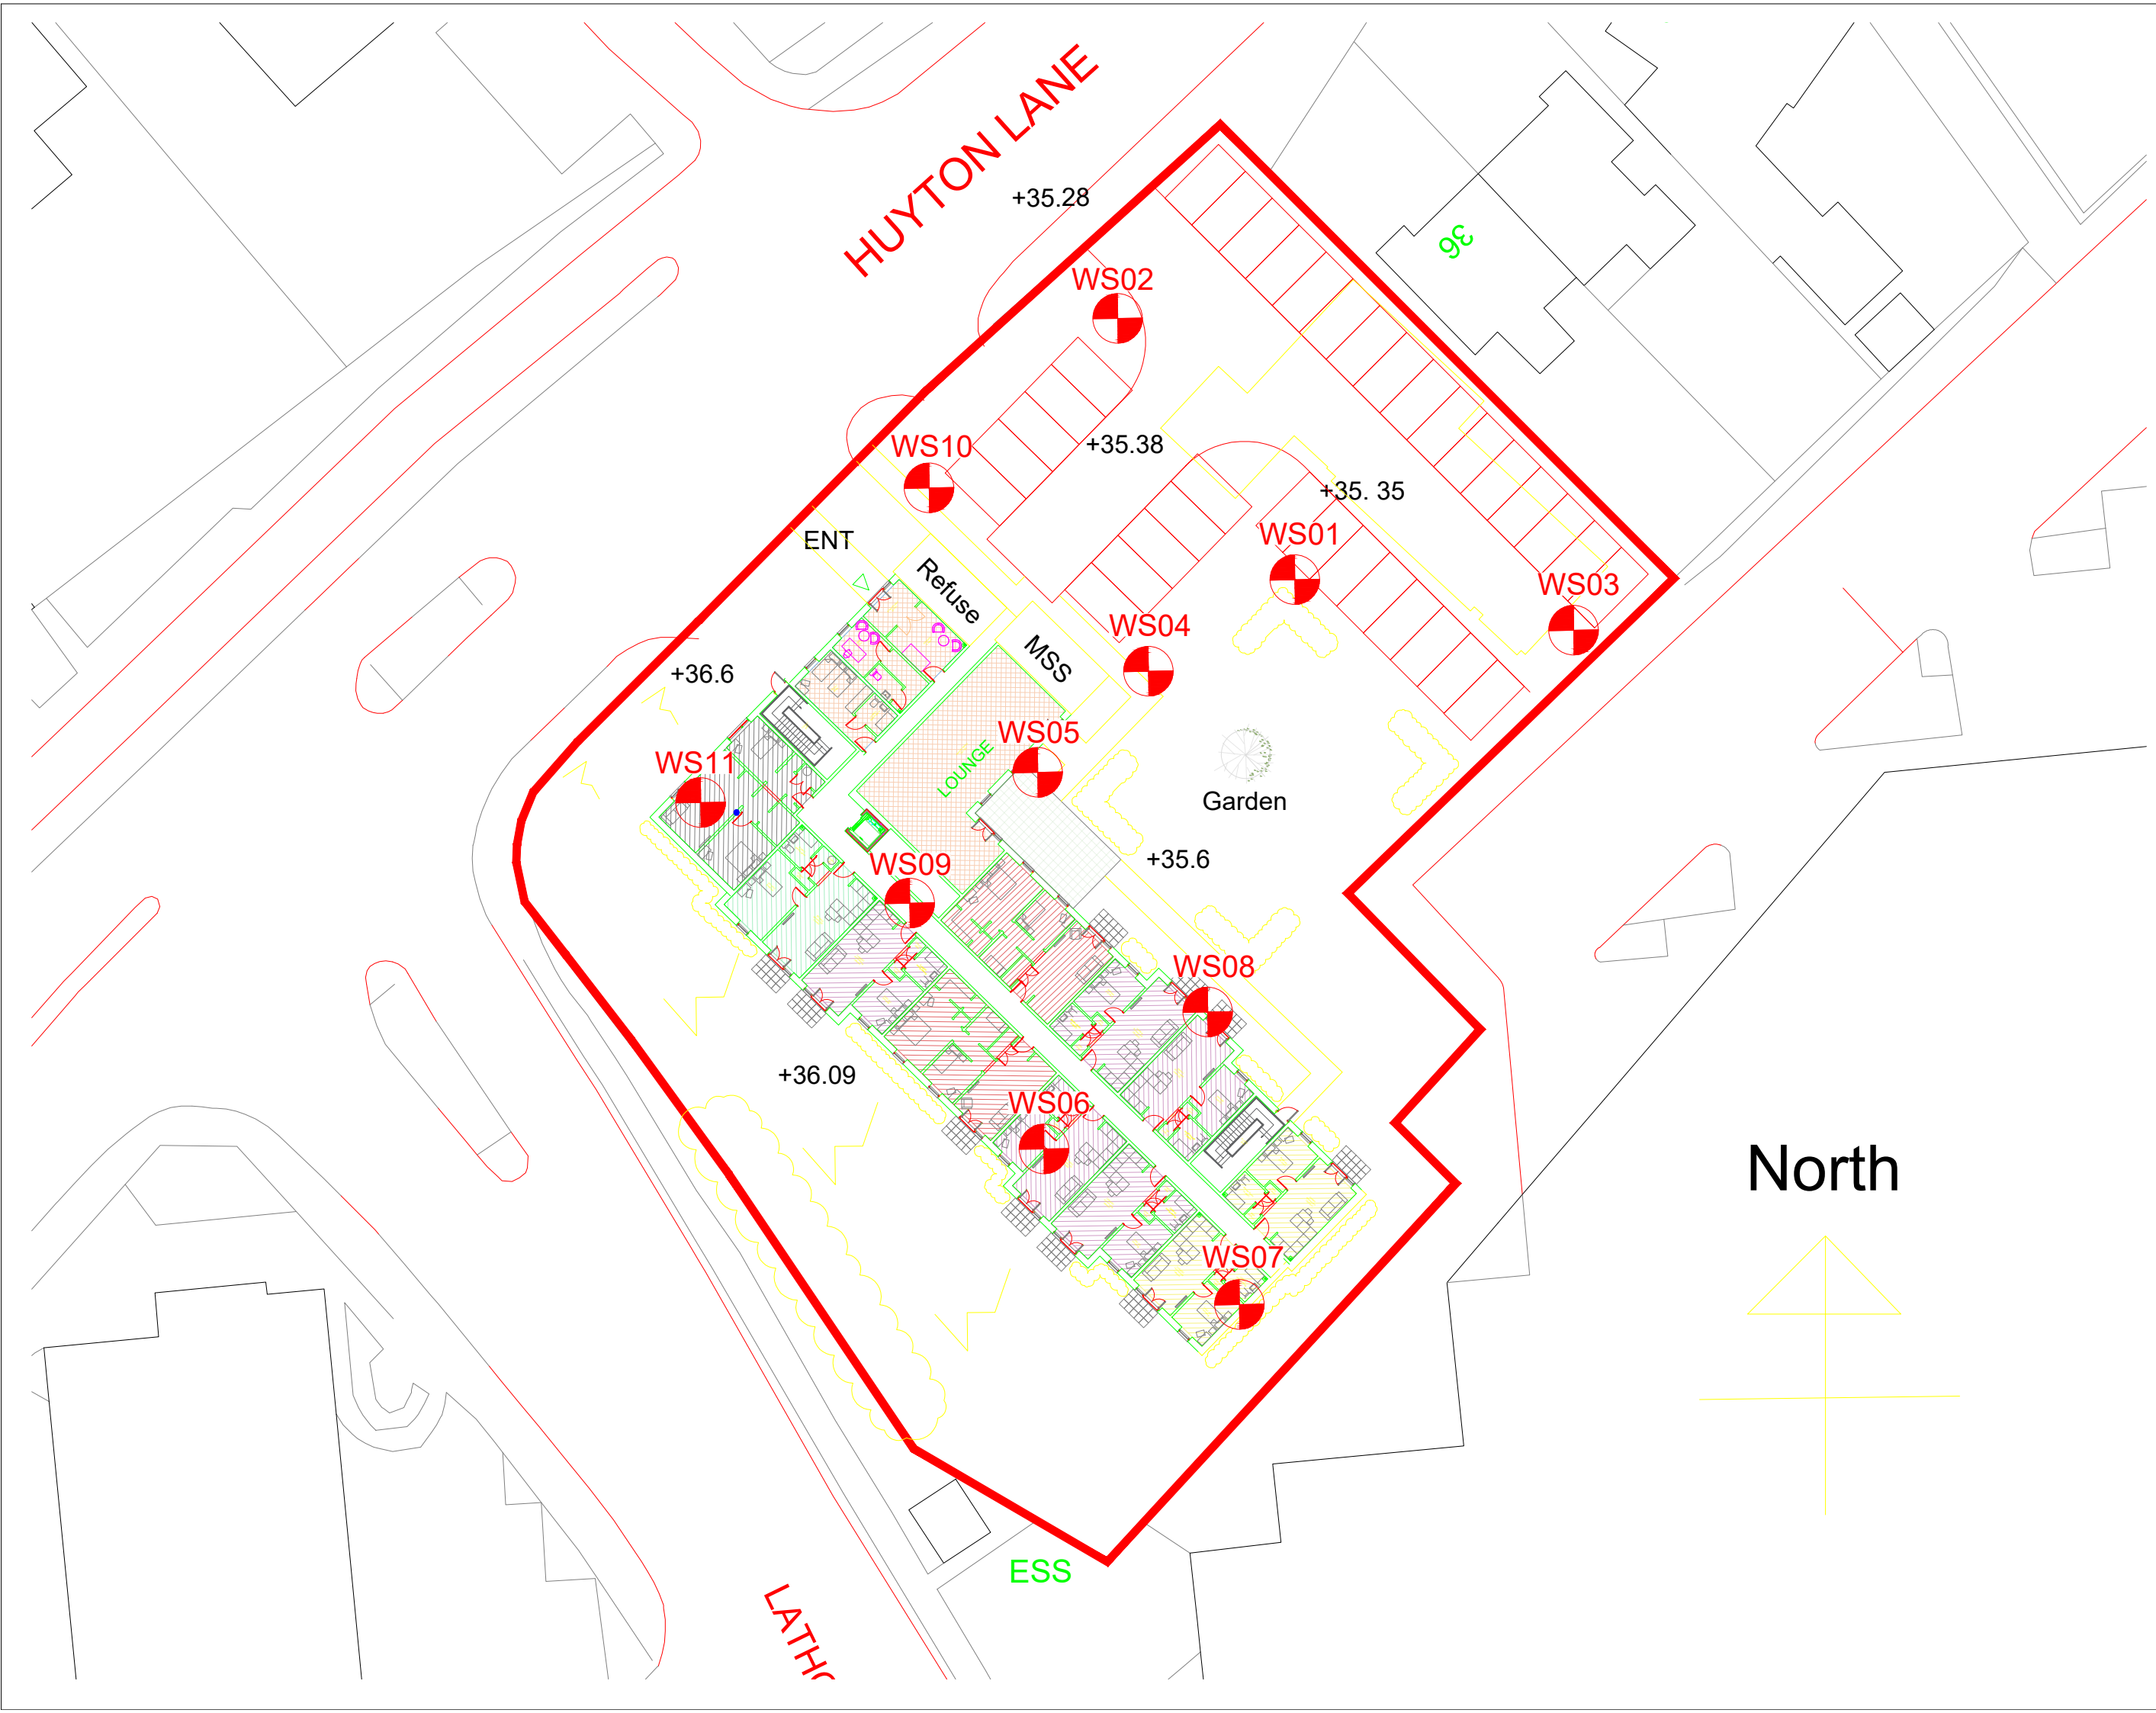

GENERAL NOTES
1.1. THIS DRAWING IS COPYRIGHT AND SHOULD NOT BE REPRODUCED IN WHOLE OR PART WITHOUT THE WRITTEN CONSENT OF PATRICK PARSONS LTD.
1.2. DO NOT SCALE FROM THIS DRAWING.

Rev.	Amendments	Date	Drg	Chk
------	------------	------	-----	-----

Revisions



40 St. Paul's Square
Birmingham
B3 1FQ
UK

T. +44 (0)121 592 0000
E. info@patrickparsons.co.uk
W. www.patrikparsons.co.uk

Client
McCarthy Stone

Project
10891 - Huyton Lane

Drawing
Exploratory Hole Location Plan

Scales NTS At original size A1

Date	5/12/2022	Drawn by	HA	Checked by	JPB
------	-----------	----------	----	------------	-----

Status Draft

Drawing No. HLL-PPC-00-XX-DR-G-704 Rev. 1