


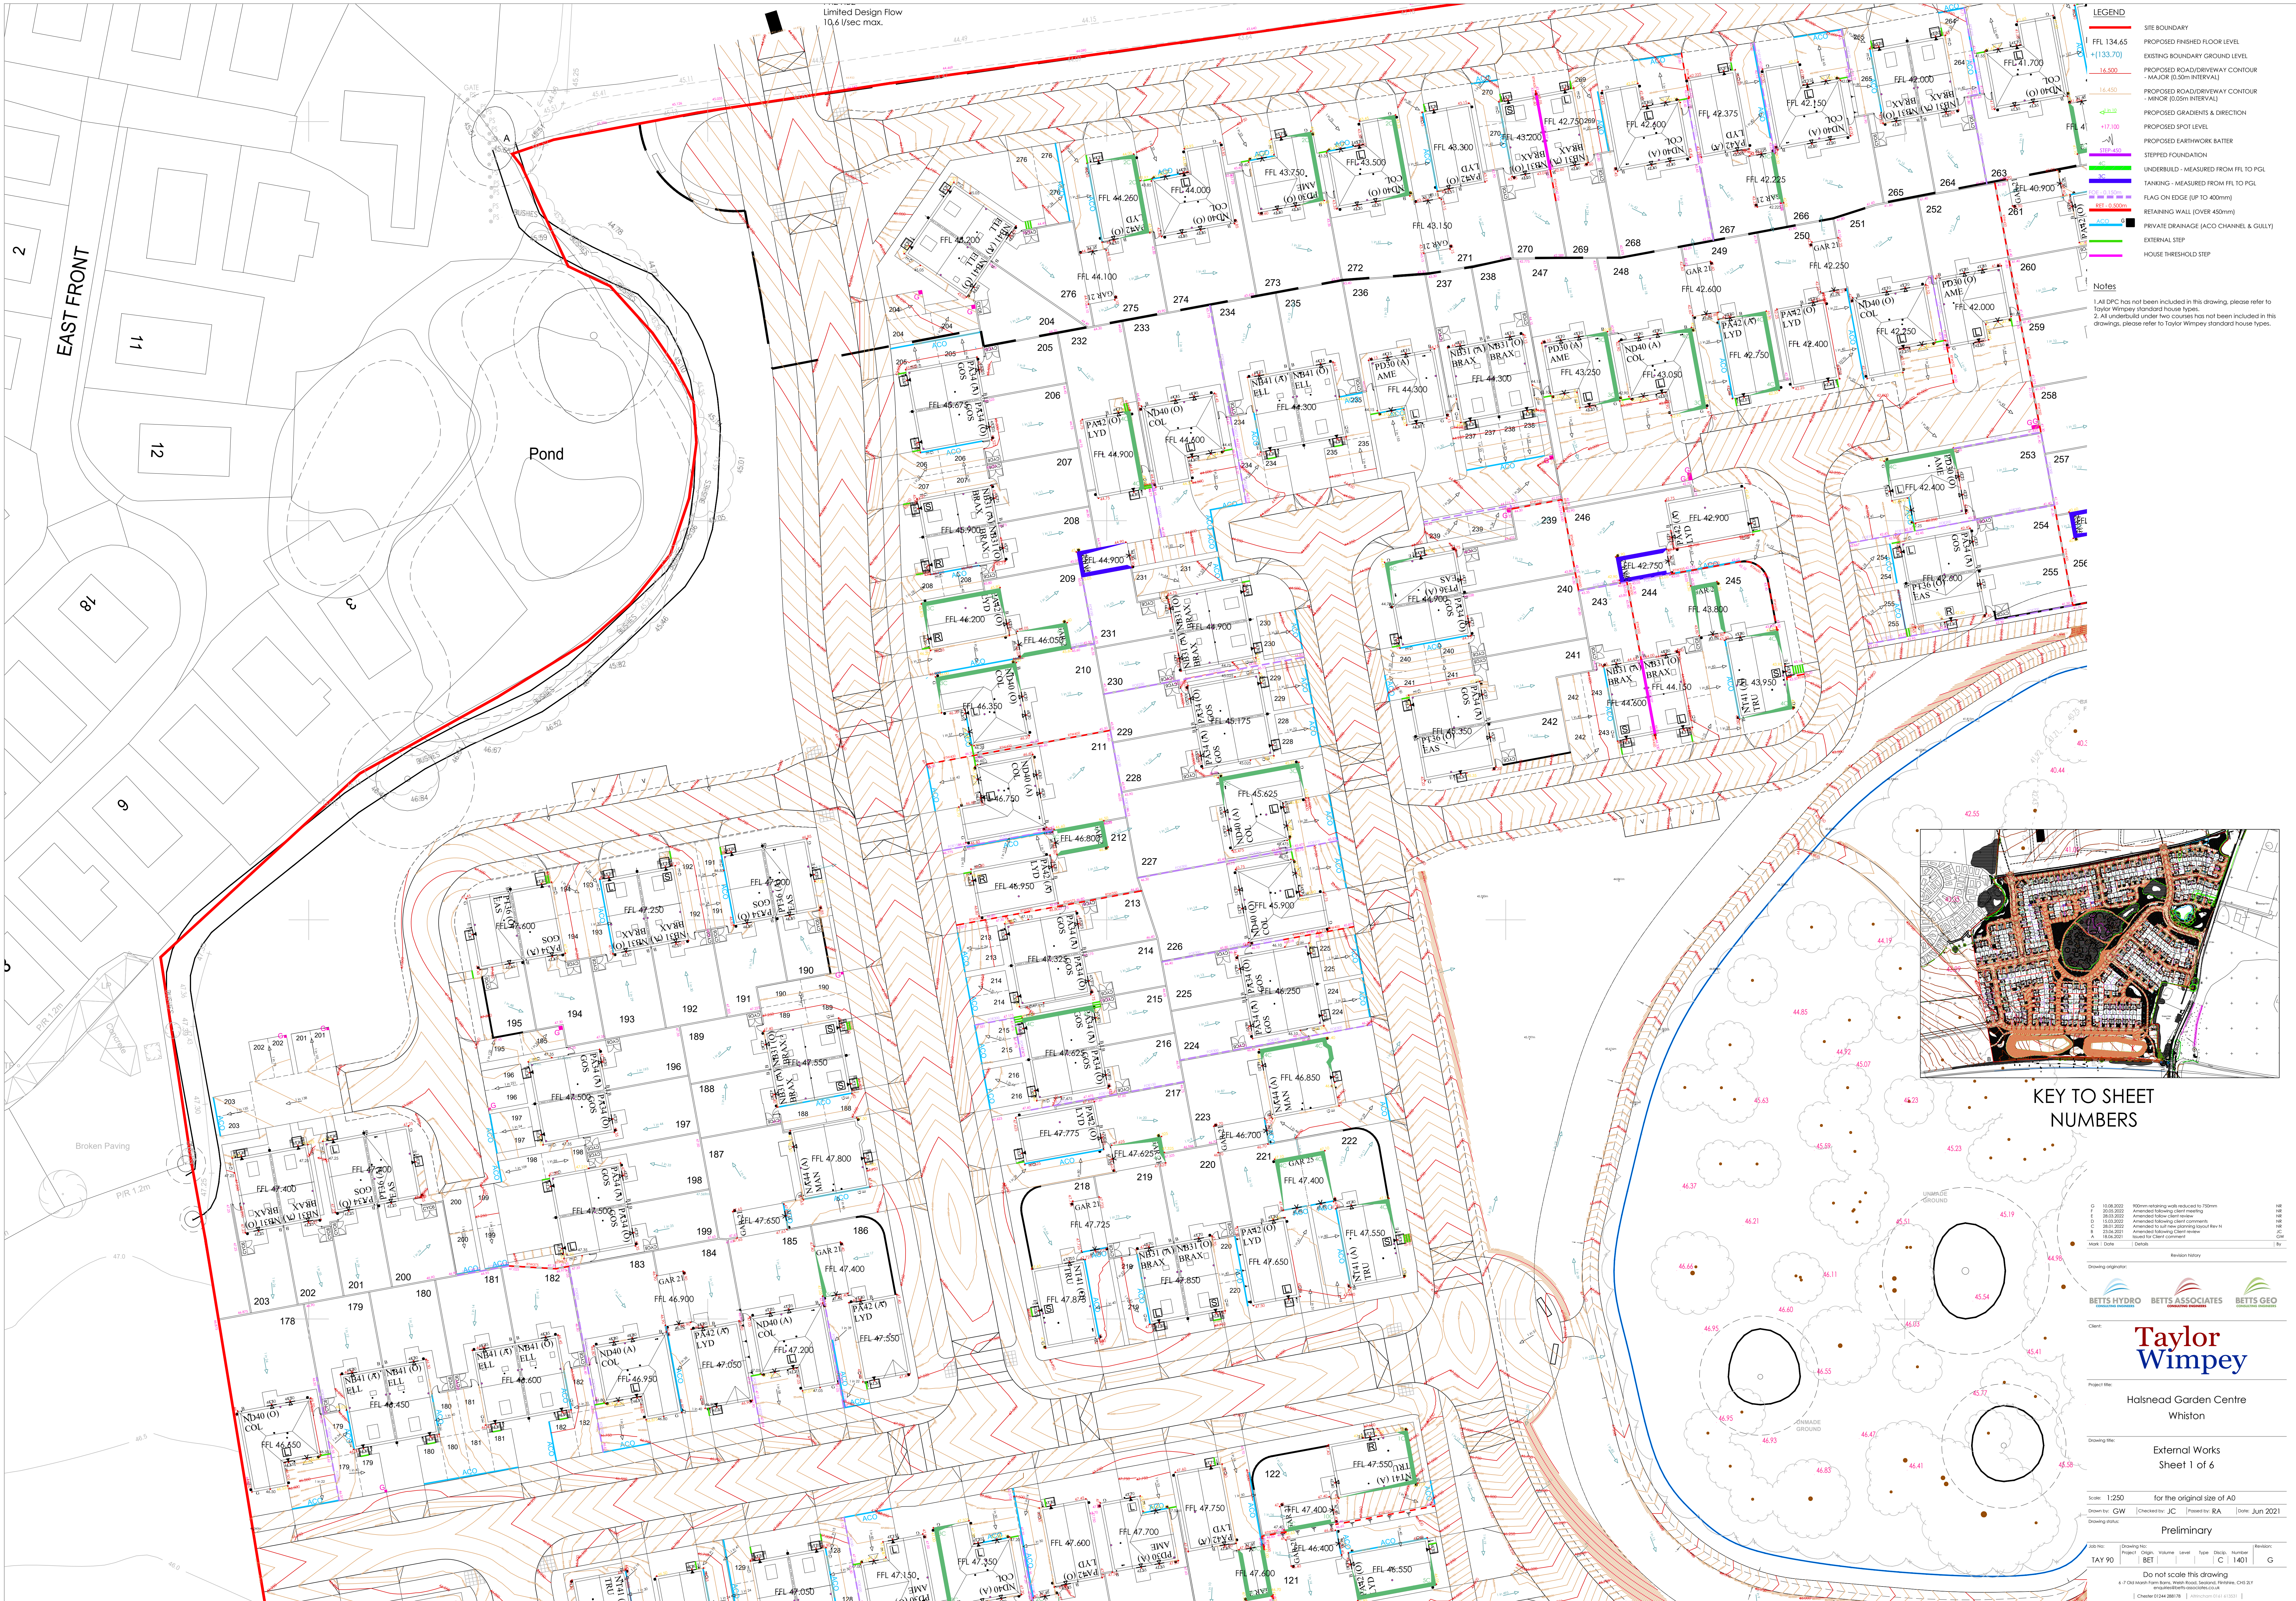

KEY TO SHEET NUMBERS

10/08/2022 100mm retaining walls reduced to 750mm
20/03/2022 Amended following client meeting
28/03/2022 Amended following client meeting
01/03/2022 Amended following client comments
28/03/2022 Amended to add new planting layout Rev A
21/06/2021 Amended following client review
Mark 1 Date Details Revision History

Drawing originator: **BETTS HYDRO** **BETTS ASSOCIATES** **BETTS GEO**

Client: **Taylor Wimpey**

Project title: **Halshead Garden Centre**
Whiston

Drawing title: **External Works**
Sheet 1 of 6

Scale: 1:250 for the original size of A0

Drawn by: GW Checked by: JC Prepared by: BA Date: Jun 2021

Drawing status: **Preliminary**

Rev	Drawn by	Project	Origin	Volume	Level	Type	Discs	Number	Revision
TAY 90	BET						C	1401	G

Do not scale this drawing
A: 7 Old Works Farm Barn, Main Road, Sealand, Wirral, CH32 2Y
[Chester 01244 288178 | Architectural Unit 41/2021]