



KEY

Proposed Trees in POS
See plant schedule and specification for details on species, nursery grades

Proposed Trees
See plant schedule and specification for details on species, nursery grades an quantities

Existing Retained Trees
Refer to TEP Tree Constraints Plan for further details

Root Protection Areas
Refer to TEP Arboricultural report

Proposed shrub planting
See plant schedule and specification for details on species, nursery grades and quantities

Proposed Hedgerows
See plant schedule and specification for details on species, nursery grades and quantities

Proposed Grass

Ponds

Proposed Marginal planting MP1
See plant schedule and specification for details on species, nursery grades and quantities

Proposed Marginal planting MP2
See plant schedule and specification for details on species, nursery grades and quantities

Proposed Wildflower planting
See plant schedule and specification for details on species, nursery grades and quantities

Proposed Native Whip Planting
See plant schedule and specification for details on species, nursery grades and quantities

Proposed Bulb Planting
See plant schedule and specification for details on species, nursery grades and quantities

Existing Planting to be Removed
Refer to TEP report

Resin Bound Surfacing
Buff colour, Supplier to be confirmed

Timber Picnic Bench
Springfield picnic bench
Supplier: Broxap or similar approved

Timber Bench
Hatton Rustic bench
Supplier: Broxap or similar approved

Rev	Date	Description	Initials
L	20.09.21	Amended to revised TW Layout, Wildflower area & bee hive enclosure added	KLJ
K	09.09.21	Amended to revised TW Layout	KLJ
J	07.09.21	General amends to account for LPA comments - Nodal point in NW corner amended, tree species and locations amended, NWP mix amended and additional planting along Snape Gate Barn boundary	KLJ
I	19.03.21	General amends to account for LPA comments	KG
H	11.02.21	Amended trees Tc and Tp35 on schedule	KG
G	14.01.21	Amended to revised site layout - removal of gas governor & relocation of substation	KLJ
F	12.01.21	Planting plans amended to revised site layout	KLJ
E	05.01.21	Planting plans amended to revised site layout	KLJ
D	23.11.20	Planting plans amended to revised site layout	KG
C	20.02.20	Planting plans amended to revised site layout	KLJ
B	18.12.19	Planting plans amended to revised site layout	KLJ
A	14.08.19	Planting plans amended to revised site layout	KLJ



PGLA Ltd
Landscape Architects
Station Hop Offices
815 Stockport Road
Manchester
M19 3BS
t: 0161 238 9138
e: info@pgla.co.uk
w: www.pgla.co.uk

Client
**GINO FREDERICK FANTIN &
DAWN SARA FANTIN
CATHERINE SARAH JANE GRIFFIN**
TAYLOR WIMPEY UK LIMITED
REYNARD LAND WHISTON LIMITED

Project
FOX WOOD, HALSNEAD
Description
**PLANTING PLAN
SHEET 9**

Status
FOR COMMENT
Scale
1:200@A1
Job number
HAL1810_
Drawn
KLJ
Checked
PGG
Drawing number
PP01.09
Date
AUG 2019
Revision
L



KEY

- Proposed Trees in POS**
See plant schedule and specification for details on species, nursery grades
- Proposed Trees**
See plant schedule and specification for details on species, nursery grades an quantities
- Existing Retained Trees**
Refer to TEP Tree Constraints Plan for further details
- Root Protection Areas**
Refer to TEP Arboricultural report
- Proposed shrub planting**
See plant schedule and specification for details on species, nursery grades and quantities
- Proposed Hedgerows**
See plant schedule and specification for details on species, nursery grades and quantities
- Proposed Grass**
- Ponds**
- Proposed Marginal planting MP1**
See plant schedule and specification for details on species, nursery grades and quantities
- Proposed Marginal planting MP2**
See plant schedule and specification for details on species, nursery grades and quantities
- Proposed Wildflower planting**
See plant schedule and specification for details on species, nursery grades and quantities
- Proposed Native Whip Planting**
See plant schedule and specification for details on species, nursery grades and quantities
- Proposed Bulb Planting**
See plant schedule and specification for details on species, nursery grades and quantities
- Existing Planting to be Removed**
Refer to TEP report
- Resin Bound Sufacing**
Buff colour, Supplier to be confirmed
- Timber Picnic Bench**
Springfield picnic bench
Supplier: Broxap or similar approved
- Timber Bench**
Hatton Rustic bench
Supplier: Broxap or similar approved

Rev	Date	Description	Initials
L	20.09.21	Amended to revised TW Layout, Wildflower area & bee hive enclosure added	KLJ
K	09.09.21	Amended to revised TW Layout	KLJ
J	07.09.21	General amends to account for LPA comments - Nodal point in NW corner amended, tree species and locations amended, NWP mix amended and additional planting along Snape Gate Barn boundary	KLJ
I	19.03.21	General amends to account for LPA comments	KG
H	11.02.21	Amended trees Tc and Tp35 on schedule	KG
G	14.01.21	Amended to revised site layout - removal of gas governor & relocation of substation	KLJ
F	12.01.21	Planting plans amended to revised site layout	KLJ
E	05.01.21	Planting plans amended to revised site layout	KLJ
D	23.11.20	Planting plans amended to revised site layout	KG
C	20.02.20	Planting plans amended to revised site layout	KLJ
B	18.12.19	Planting plans amended to revised site layout	KLJ
A	14.08.19	Planting plans amended to revised site layout	KLJ

PGLA Ltd
Landscape Architects
Station Hop Offices
815 Stockport Road
Manchester
M19 3BS

t: 0161 238 9138
e: info@pgla.co.uk
w: www.pgla.co.uk

Client
**GINO FREDERICK FANTIN &
DAWN SARA FANTIN
CATHERINE SARAH JANE GRIFFIN**

TAYLOR WIMPEY UK LIMITED

REYNARD LAND WHISTON LIMITED

Project
FOX WOOD, HALSNEAD

Description
**PLANTING PLAN
SHEET 10**


Status
FOR PLANNING

Scale 1:200@A1	Drawn KLJ	Checked PGG	Date AUG 2019
Job number HAL1810_	Drawing number PP01.10	Revision L	

Original size 100mm @ A1



- KEY**
- Proposed Trees in POS**
See plant schedule and specification for details on species, nursery grades
 - Proposed Trees**
See plant schedule and specification for details on species, nursery grades and quantities
 - Existing Retained Trees**
Refer to TEP Tree Constraints Plan for further details
 - Root Protection Areas**
Refer to TEP Arboricultural report
 - Proposed shrub planting**
See plant schedule and specification for details on species, nursery grades and quantities
 - Proposed Hedgerows**
See plant schedule and specification for details on species, nursery grades and quantities
 - Proposed Grass**
 - Ponds**
 - Proposed Marginal planting MP1**
See plant schedule and specification for details on species, nursery grades and quantities
 - Proposed Marginal planting MP2**
See plant schedule and specification for details on species, nursery grades and quantities
 - Proposed Wildflower planting**
See plant schedule and specification for details on species, nursery grades and quantities
 - Proposed Native Whip Planting**
See plant schedule and specification for details on species, nursery grades and quantities
 - Proposed Bulb Planting**
See plant schedule and specification for details on species, nursery grades and quantities
 - Existing Planting to be Removed**
Refer to TEP report
 - Resin Bound Surfacing**
Buff colour, Supplier to be confirmed
 - Timber Picnic Bench**
Springfield picnic bench
Supplier: Broxap or similar approved
 - Timber Bench**
Hatton Rustic bench
Supplier: Broxap or similar approved

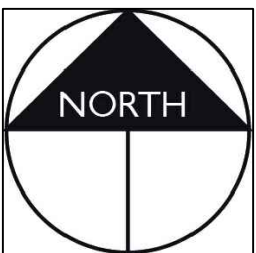

Rev	Date	Description	Initials
L	20.09.21	Amended to revised TW Layout, Wildflower area & bee hive enclosure added	KLJ
K	09.09.21	Amended to revised TW Layout	KLJ
J	07.09.21	General amends to account for LPA comments - Nodal point in NW corner amended, tree species and locations amended, NWP mix amended and additional planting along Snape Gate Barn boundary	KLJ
I	19.03.21	General amends to account for LPA comments	KG
H	11.02.21	Amended trees Tc and Tp35 on schedule	KG
G	14.01.21	Amended to revised site layout - removal of gas governor & relocation of substation	KLJ
F	12.01.21	Planting plans amended to revised site layout	KLJ
E	05.01.21	Planting plans amended to revised site layout	KLJ
D	23.11.20	Planting plans amended to revised site layout	KG
C	20.02.20	Planting plans amended to revised site layout	KLJ
B	18.12.19	Planting plans amended to revised site layout	KLJ
A	14.08.19	Planting plans amended to revised site layout	KLJ



PGLA Ltd
Landscape Architects
Station Hop Offices
815 Stockport Road
Manchester
M19 3BS

t: 0161 238 9138
e: info@pgla.co.uk
w: www.pgla.co.uk

Client
**GINO FREDERICK FANTIN &
DAWN SARA FANTIN
CATHERINE SARAH JANE GRIFFIN**

TAYLOR WIMPEY UK LIMITED

REYNARD LAND WHISTON LIMITED

Project
FOX WOOD, HALSNEAD

Description
**PLANTING PLAN
SHEET 11**

Status FOR COMMENT			
Scale	Drawn	Checked	Date
1:200@A1	KLJ	PGG	AUG 2019
Job number	Drawing number	Revision	
HAL1810_	PP01.11	L	



- KEY**
- Proposed Trees in POS**
See plant schedule and specification for details on species, nursery grades
 - Proposed Trees**
See plant schedule and specification for details on species, nursery grades and quantities
 - Existing Retained Trees**
Refer to TEP Tree Constraints Plan for further details
 - Root Protection Areas**
Refer to TEP Arboricultural report
 - Proposed shrub planting**
See plant schedule and specification for details on species, nursery grades and quantities
 - Proposed Hedgerows**
See plant schedule and specification for details on species, nursery grades and quantities
 - Proposed Grass**
 - Ponds**
 - Proposed Marginal planting MP1**
See plant schedule and specification for details on species, nursery grades and quantities
 - Proposed Marginal planting MP2**
See plant schedule and specification for details on species, nursery grades and quantities
 - Proposed Wildflower planting**
See plant schedule and specification for details on species, nursery grades and quantities
 - Proposed Native Whip Planting**
See plant schedule and specification for details on species, nursery grades and quantities
 - Proposed Bulb Planting**
See plant schedule and specification for details on species, nursery grades and quantities
 - Existing Planting to be Removed**
Refer to TEP report
 - Resin Bound Surfacing**
Buff colour, Supplier to be confirmed
 - Timber Picnic Bench**
Springfield picnic bench
Supplier: Broxap or similar approved
 - Timber Bench**
Hatton Rustic bench
Supplier: Broxap or similar approved

Rev	Date	Description	Initials
L	20.09.21	Amended to revised TW Layout, Wildflower area & bee hive enclosure added	KLJ
K	09.09.21	Amended to revised TW Layout	KLJ
J	07.09.21	General amends to account for LPA comments - Nodal point in NW corner amended, tree species and locations amended, NWP mix amended and additional planting along Snape Gate Barn boundary	KLJ
I	19.03.21	General amends to account for LPA comments	KG
H	11.02.21	Amended trees Tc and Tp35 on schedule	KG
G	14.01.21	Amended to revised site layout - removal of gas governor & relocation of substation	KLJ
F	12.01.21	Planting plans amended to revised site layout	KLJ
E	05.01.21	Planting plans amended to revised site layout	KLJ
D	23.11.20	Planting plans amended to revised site layout	KG
C	20.02.20	Planting plans amended to revised site layout	KLJ
B	18.12.19	Planting plans amended to revised site layout	KLJ
A	14.08.19	Planting plans amended to revised site layout	KLJ



PGLA Ltd
Landscape Architects
Station Hop Offices
815 Stockport Road
Manchester
M19 3BS

t: 0161 238 9138
e: info@pgla.co.uk
w: www.pgla.co.uk

Client	GINO FREDERICK FANTIN & DAWN SARA FANTIN CATHERINE SARAH JANE GRIFFIN		
	TAYLOR WIMPEY UK LIMITED REYNARD LAND WHISTON LIMITED		
Project	FOX WOOD, HALSNEAD		
Description	PLANTING PLAN SHEET 12		
Status	FOR PLANNING		
Scale	1:200@A1	Drawn	Checked
Job number	HAL1810_	Drawing number	PP01.12
		Date	AUG 2019
		Revision	L



- KEY**
- Proposed Trees in POS**
See plant schedule and specification for details on species, nursery grades
 - Proposed Trees**
See plant schedule and specification for details on species, nursery grades and quantities
 - Existing Retained Trees**
Refer to TEP Tree Constraints Plan for further details
 - Root Protection Areas**
Refer to TEP Arboricultural report
 - Proposed shrub planting**
See plant schedule and specification for details on species, nursery grades and quantities
 - Proposed Hedgerows**
See plant schedule and specification for details on species, nursery grades and quantities
 - Proposed Grass**
 - Ponds**
 - Proposed Marginal planting MP1**
See plant schedule and specification for details on species, nursery grades and quantities
 - Proposed Marginal planting MP2**
See plant schedule and specification for details on species, nursery grades and quantities
 - Proposed Wildflower planting**
See plant schedule and specification for details on species, nursery grades and quantities
 - Proposed Native Whip Planting**
See plant schedule and specification for details on species, nursery grades and quantities
 - Proposed Bulb Planting**
See plant schedule and specification for details on species, nursery grades and quantities
 - Existing Planting to be Removed**
Refer to TEP report
 - Resin Bound Surfacing**
Buff colour, Supplier to be confirmed
 - Timber Picnic Bench**
Springfield picnic bench
Supplier: Broxap or similar approved
 - Timber Bench**
Hatton Rustic bench
Supplier: Broxap or similar approved

Rev	Date	Description	Initials
L	20.09.21	Amended to revised TW Layout, Wildflower area & bee hive enclosure added	KLJ
K	09.09.21	Amended to revised TW Layout	KLJ
J	07.09.21	General amends to account for LPA comments - Nodal point in NW corner amended, tree species and locations amended, NWP mix amended and additional planting along Snape Gate Barn boundary	KLJ
I	19.03.21	General amends to account for LPA comments	KG
H	11.02.21	Amended trees Tc and Tp35 on schedule	KG
G	14.01.21	Amended to revised site layout - removal of gas governor & relocation of substation	KLJ
F	12.01.21	Planting plans amended to revised site layout	KLJ
E	05.01.21	Planting plans amended to revised site layout	KLJ
D	23.11.20	Planting plans amended to revised site layout	KG
C	20.02.20	Planting plans amended to revised site layout	KLJ
B	18.12.19	Planting plans amended to revised site layout	KLJ
A	14.08.19	Planting plans amended to revised site layout	KLJ

PGLA Ltd
Landscape Architects
Station Hop Offices
815 Stockport Road
Manchester
M19 3BS

t: 0161 238 9138
e: info@pgla.co.uk
w: www.pgla.co.uk

Client

**GINO FREDERICK FANTIN &
DAWN SARA FANTIN
CATHERINE SARAH JANE GRIFFIN**

TAYLOR WIMPEY UK LIMITED

REYNARD LAND WHISTON LIMITED

Project

FOX WOOD, HALSNEAD

Description

**PLANTING PLAN
SHEET 13**

Status

FOR PLANNING

Scale	Drawn	Checked	Date
1:200@A1	KLJ	PGG	AUG 2019
Job number	Drawing number	Revision	
HAL1810_	PP01.13	L	

Original size 100mm @ A1



- KEY**
- Proposed Trees in POS**
See plant schedule and specification for details on species, nursery grades
 - Proposed Trees**
See plant schedule and specification for details on species, nursery grades and quantities
 - Existing Retained Trees**
Refer to TEP Tree Constraints Plan for further details
 - Root Protection Areas**
Refer to TEP Arboricultural report
 - Proposed shrub planting**
See plant schedule and specification for details on species, nursery grades and quantities
 - Proposed Hedgerows**
See plant schedule and specification for details on species, nursery grades and quantities
 - Proposed Grass**
 - Ponds**
 - Proposed Marginal planting MP1**
See plant schedule and specification for details on species, nursery grades and quantities
 - Proposed Marginal planting MP2**
See plant schedule and specification for details on species, nursery grades and quantities
 - Proposed Wildflower planting**
See plant schedule and specification for details on species, nursery grades and quantities
 - Proposed Native Whip Planting**
See plant schedule and specification for details on species, nursery grades and quantities
 - Proposed Bulb Planting**
See plant schedule and specification for details on species, nursery grades and quantities
 - Existing Planting to be Removed**
Refer to TEP report
 - Resin Bound Surfacing**
Buff colour, Supplier to be confirmed
 - Timber Picnic Bench**
Springfield picnic bench
Supplier: Broxap or similar approved
 - Timber Bench**
Hatton Rustic bench
Supplier: Broxap or similar approved


Rev	Date	Description	Initials
L	20.09.21	Amended to revised TW Layout, Wildflower area & bee hive enclosure added	KLJ
K	09.09.21	Amended to revised TW Layout	KLJ
J	07.09.21	General amends to account for LPA comments - Nodal point in NW corner amended, tree species and locations amended, NWP mix amended and additional planting along Snape Gate Barn boundary	KLJ
I	19.03.21	General amends to account for LPA comments	KG
H	11.02.21	Amended trees Tc and Tp35 on schedule	KG
G	14.01.21	Amended to revised site layout - removal of gas governor & relocation of substation	KLJ
F	12.01.21	Planting plans amended to revised site layout	KLJ
E	05.01.21	Planting plans amended to revised site layout	KLJ
D	23.11.20	Planting plans amended to revised site layout	KG
C	20.02.20	Planting plans amended to revised site layout	KLJ
B	18.12.19	Planting plans amended to revised site layout	KLJ
A	14.08.19	Planting plans amended to revised site layout	KLJ



PGLA Ltd
Landscape Architects
Station Hop Offices
815 Stockport Road
Manchester
M19 3BS

t: 0161 238 9138
e: info@pgla.co.uk
w: www.pgla.co.uk

Client	GINO FREDERICK FANTIN & DAWN SARA FANTIN CATHERINE SARAH JANE GRIFFIN
	TAYLOR WIMPEY UK LIMITED
	REYNARD LAND WHISTON LIMITED
Project	FOX WOOD, HALSNEAD
Description	PLANTING PLAN SHEET 14
Status	FOR PLANNING
Scale	1:200@A1
Drawn	KLJ
Checked	PGG
Date	AUG 2019
Job number	HAL1810_
Drawing number	PP01.14
Revision	L

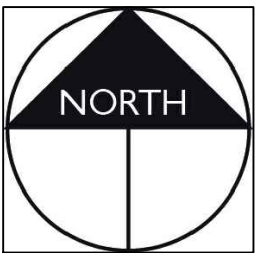

 **Timber Picnic Bench**
Springfield picnic bench
Supplier: Broxap or similar approved

 **Timber Bench**
Hatton Rustic bench
Supplier: Broxap or similar approved


The logo for pgla Landscape Architects features a stylized graphic of five hexagons arranged in a semi-circular arc. The first hexagon on the left is white, while the other four are a vibrant lime green. Below this graphic, the text 'pgla' is written in a lowercase, sans-serif font, with 'pg' in white and 'la' in lime green. Underneath 'pgla', the words 'LANDSCAPE ARCHITECTS' are written in a smaller, white, all-caps sans-serif font.

Client

GINO FREDERICK FANTIN &
DAWN SARA FANTIN
CATHERINE SARAH JANE GRIFFIN

Project
FOX WOOD, HALSNEAD

FOR PLANNING			
Scale	Drawn	Checked	Date
1:200@A1	KLJ	PGG	AUG 2019
Job number	Drawing number	Revision	
HAL1810_	PP01.15	L	

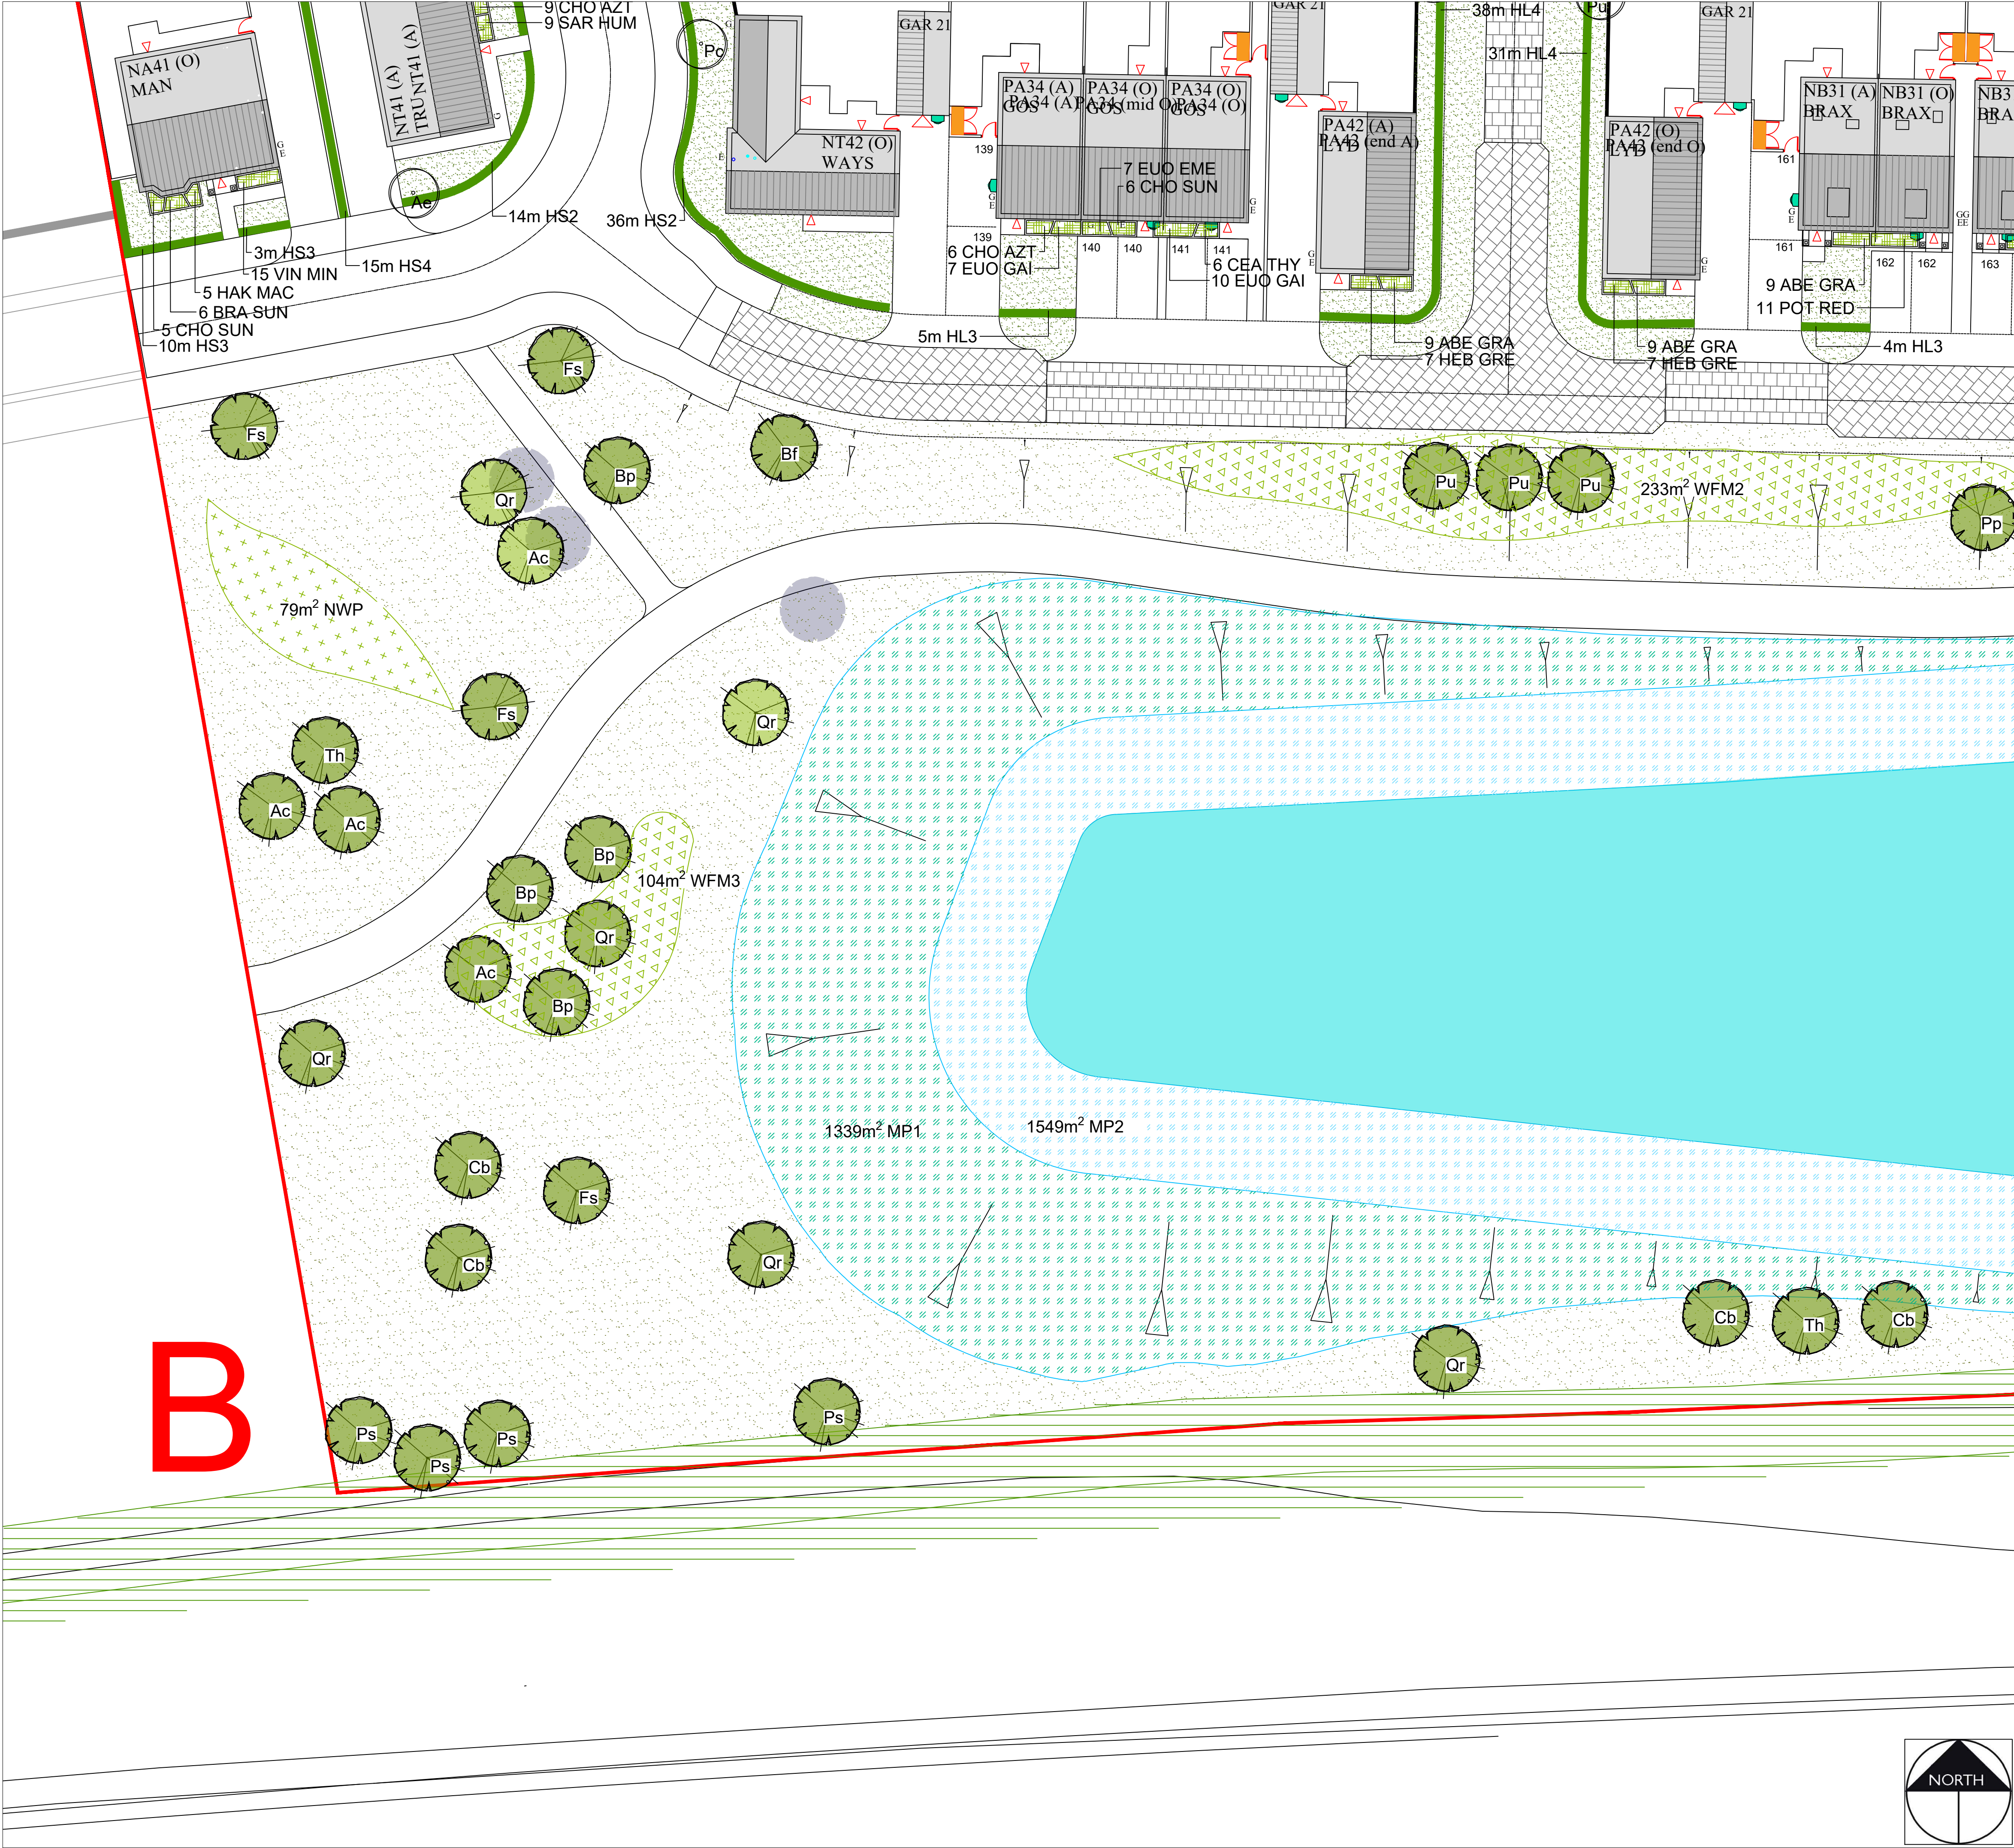

Proposed Trees in POS
See plant schedule and specification for details on species, nursery grades

Proposed Trees
See plant schedule and specification for details on species, nursery grades an quantities

Existing Retained Trees
Refer to TEP Tree Constraints Plan for further details

Root Protection Areas
Refer to TEP Arboricultural report

Proposed shrub planting
See plant schedule and specification for details on species, nursery grades and quantities

Proposed Hedgerows
See plant schedule and specification for details on species, nursery grades and quantities

Proposed Grass

Ponds

Proposed Marginal planting MP1
See plant schedule and specification for details on species, nursery grades and quantities

Proposed Marginal planting MP2
See plant schedule and specification for details on species, nursery grades and quantities

Proposed Wildflower planting
See plant schedule and specification for details on species, nursery grades and quantities

Proposed Native Whip Planting
See plant schedule and specification for details on species, nursery grades and quantities


Proposed Bulb Planting
See plant schedule and specification for details on species, nursery grades and quantities

Existing Planting to be Removed
Refer to TEP report

Resin Bound Sufacing
Buff colour, Supplier to be confirmed

Timber Picnic Bench
Springfield picnic bench
Supplier: Broxap or similar approved

Timber Bench
Hatton Rustic bench
Supplier: Broxap or similar approved

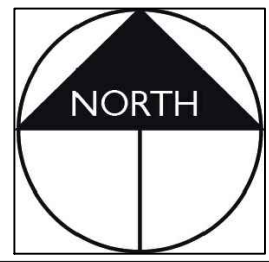

Rev	Date	Description	Initials
L	20.09.21	Amended to revised TW Layout, Wildflower area & bee hive enclosure added	KLJ
K	09.09.21	Amended to revised TW Layout	KLJ
J	07.09.21	General amends to account for LPA comments - Nodal point in NW corner amended, tree species and locations amended, NWP mix amended and additional planting along Snape Gate Barn boundary	KLJ
I	19.03.21	General amends to account for LPA comments	KG
H	11.02.21	Amended trees Tc and Tp35 on schedule	KG
G	14.01.21	Amended to revised site layout - removal of gas governor & relocation of substation	KLJ
F	12.01.21	Planting plans amended to revised site layout	KLJ
E	05.01.21	Planting plans amended to revised site layout	KLJ
D	23.11.20	Planting plans amended to revised site layout	KG
C	20.02.20	Planting plans amended to revised site layout	KLJ
B	18.12.19	Planting plans amended to revised site layout	KLJ
A	14.08.19	Planting plans amended to revised site layout	KLJ

PGLA Ltd
Landscape Architects
Station Hop Offices
815 Stockport Road
Manchester
M19 3BS

t: 0161 238 9138
e: info@pgla.co.uk
w: www.pgla.co.uk

Client

**GINO FREDERICK FANTIN &
DAWN SARA FANTIN
CATHERINE SARAH JANE GRIFFIN**

TAYLOR WIMPEY UK LIMITED

REYNARD LAND WHISTON LIMITED

Project

FOX WOOD, HALSNEAD

Description


**PLANTING PLAN
SHEET 16**

Status

FOR PLANNING

Scale	Drawn	Checked	Date
1:200@A1	KLJ	PGG	AUG 2019
Job number	Drawing number	Revision	
HAL1810_	PP01.16	L	

Original size 100mm @ A1

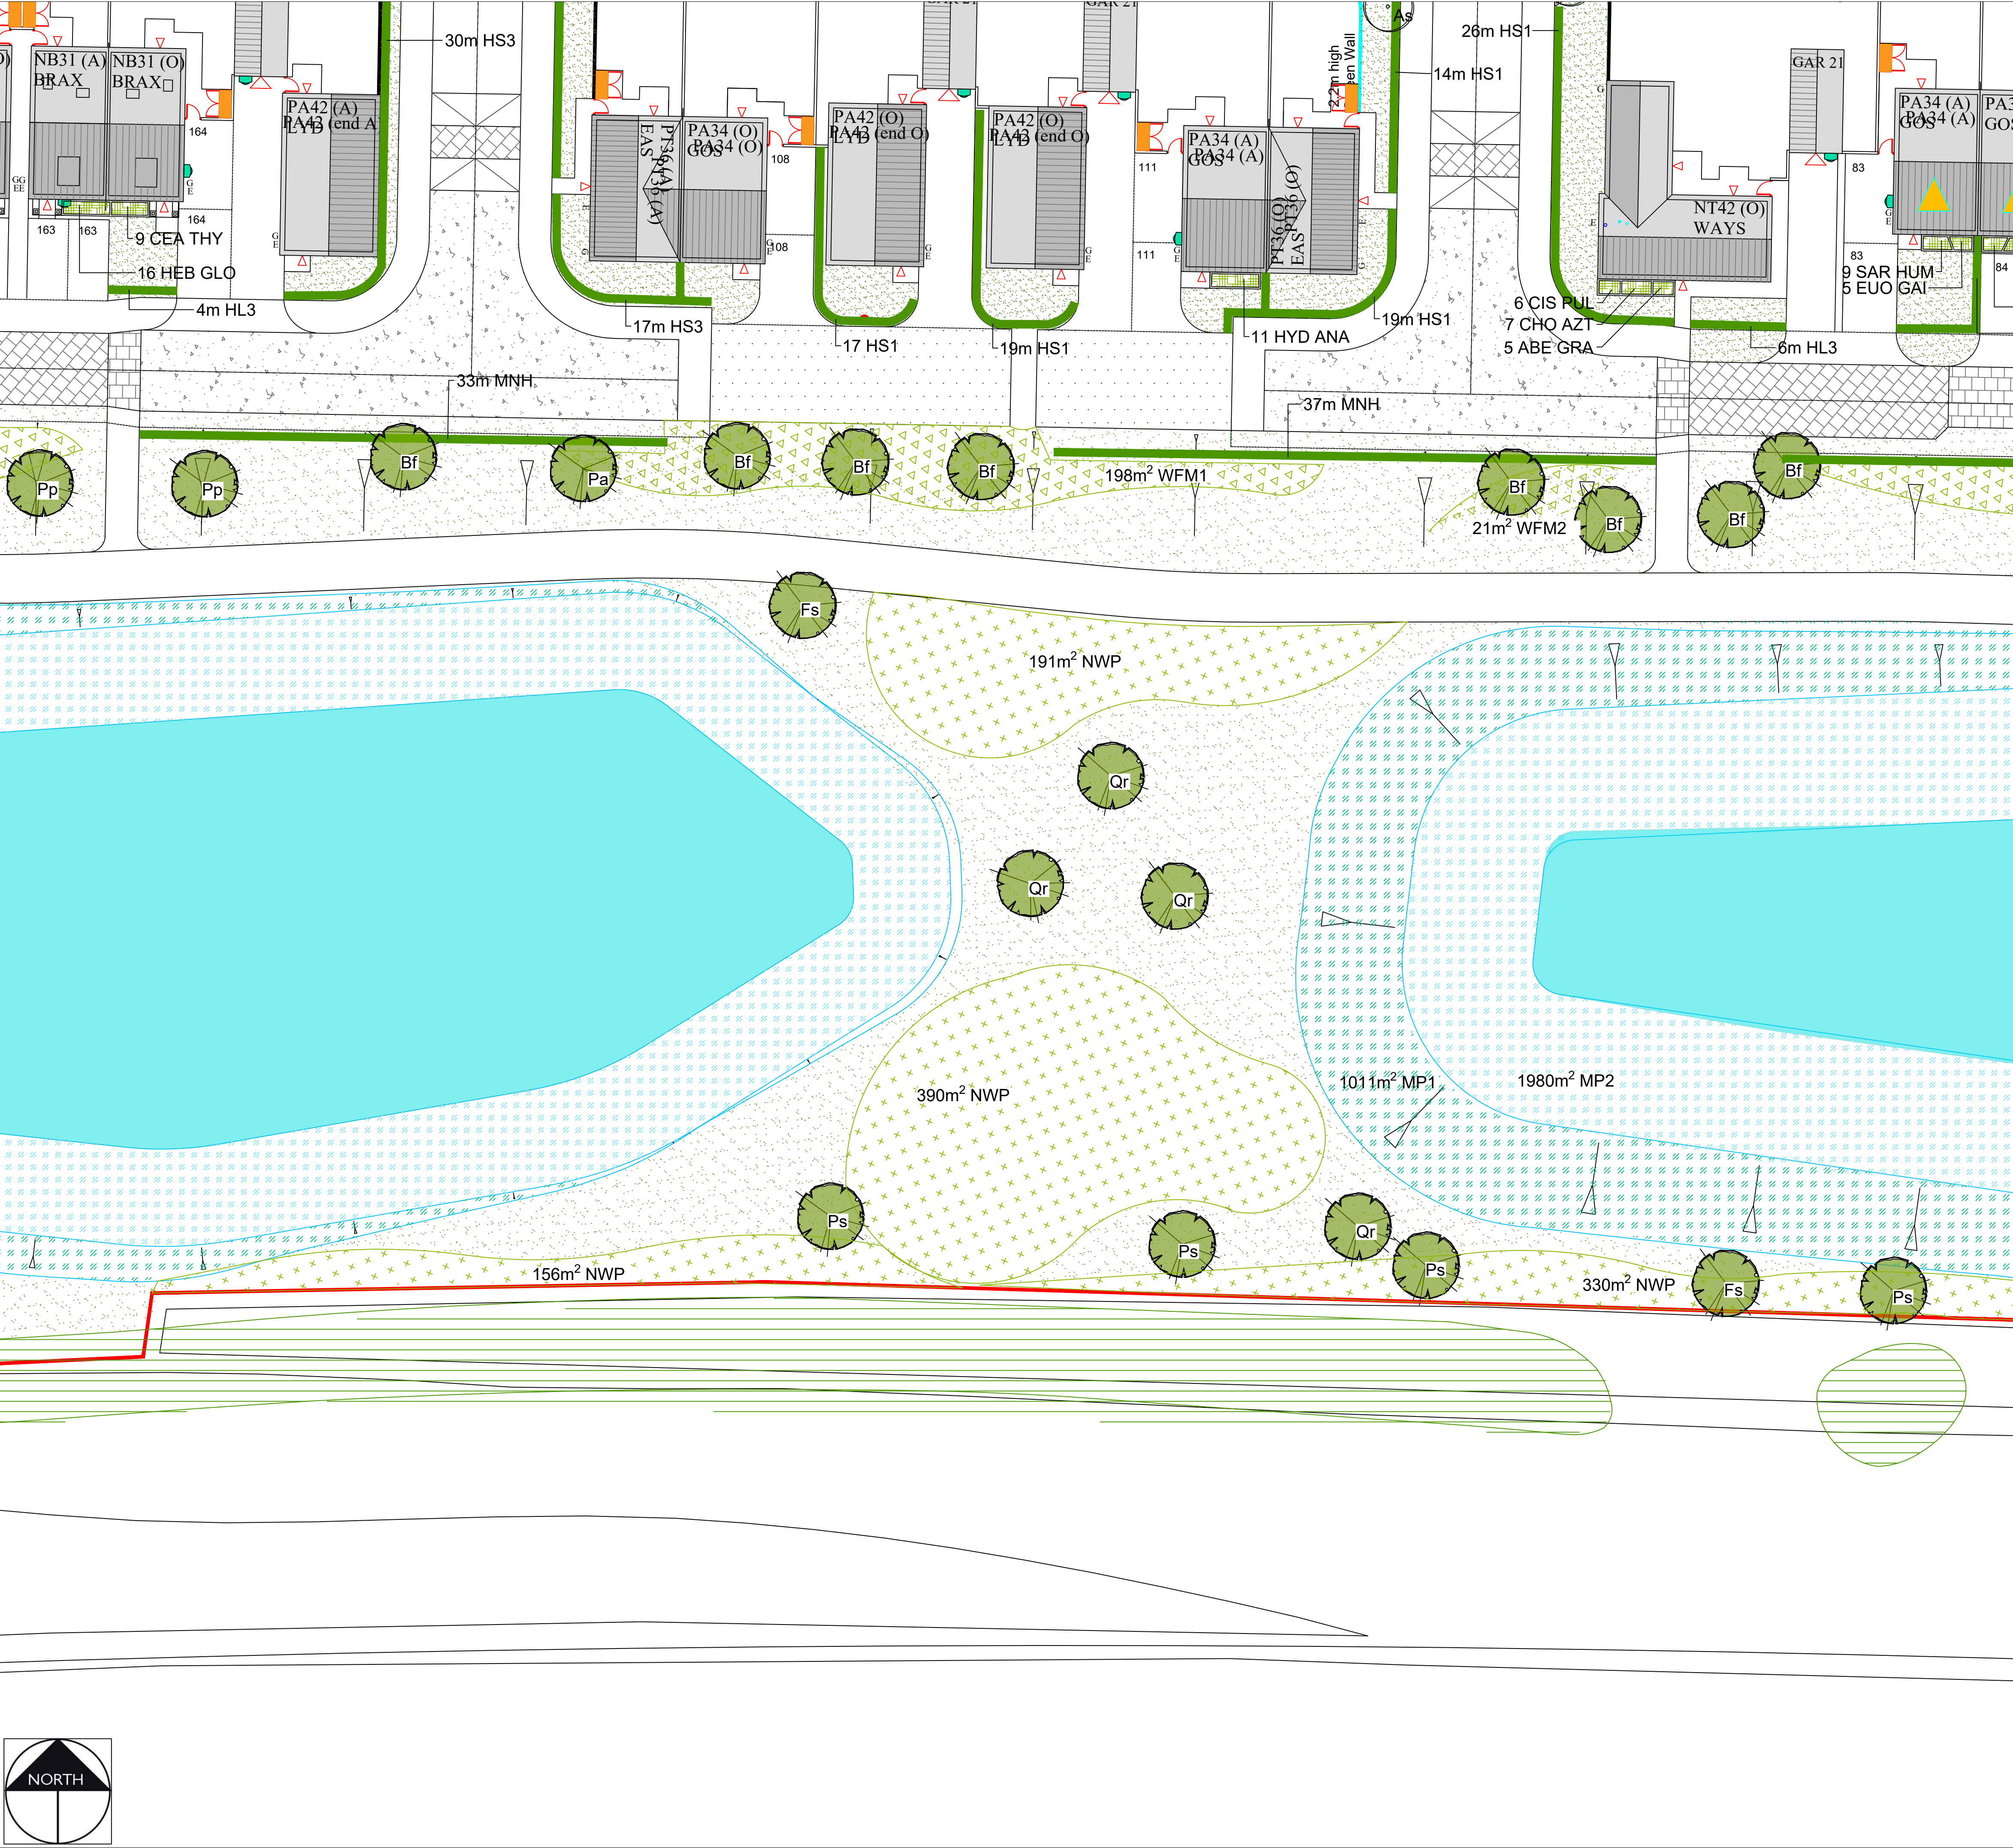

KEY			
	Proposed Trees in POS	See plant schedule and specification for details on species, nursery grades	
	Proposed Trees	See plant schedule and specification for details on species, nursery grades an quantities	
	Existing Retained Trees	Refer to TEP Tree Constraints Plan for further details	
	Root Protection Areas	Refer to TEP Arboricultural report	
	Proposed shrub planting	See plant schedule and specification for details on species, nursery grades and quantities	
	Proposed Hedgerows	See plant schedule and specification for details on species, nursery grades and quantities	
	Proposed Grass		
	Ponds		
	Proposed Marginal planting MP1	See plant schedule and specification for details on species, nursery grades and quantities	
	Proposed Marginal planting MP2	See plant schedule and specification for details on species, nursery grades and quantities	
	Proposed Wildflower planting	See plant schedule and specification for details on species, nursery grades and quantities	
	Proposed Native Whip Planting	See plant schedule and specification for details on species, nursery grades and quantities	
	Proposed Bulb Planting	See plant schedule and specification for details on species, nursery grades and quantities	
	Existing Planting to be Removed	Refer to TEP report	
	Resin Bound Sufacing	Buff colour, Supplier to be confirmed	
	Timber Picnic Bench	Springfield picnic bench Supplier: Broxap or similar approved	
	Timber Bench	Hatton Rustic bench Supplier: Broxap or similar approved	

Rev	Date	Description	Initials
L	20.09.21	Amended to revised TW Layout, Wildflower area & bee hive enclosure added	KLJ
K	09.09.21	Amended to revised TW Layout	KLJ
J	07.09.21	General amends to account for LPA comments - Nodal point in NW corner amended, tree species and locations amended, NWP mix amended and additional planting along Snape Gate Barn boundary	KLJ
I	19.03.21	General amends to account for LPA comments	KG
H	11.02.21	Amended trees Tc and Tp35 on schedule	KG
G	14.01.21	Amended to revised site layout - removal of gas governor & relocation of substation	KLJ
F	12.01.21	Planting plans amended to revised site layout	KLJ
E	05.01.21	Planting plans amended to revised site layout	KLJ
D	23.11.20	Planting plans amended to revised site layout	KG
C	20.02.20	Planting plans amended to revised site layout	KLJ
B	18.12.19	Planting plans amended to revised site layout	KLJ
A	14.08.19	Planting plans amended to revised site layout	KLJ
Rev	Date	Description	Initials

PGLA Ltd
Landscape Architects
Station Hop Offices
815 Stockport Road
Manchester
M19 3BS

t: 0161 238 9138
e: info@pgla.co.uk
w: www.pgla.co.uk

Client

**GINO FREDERICK FANTIN &
DAWN SARA FANTIN
CATHERINE SARAH JANE GRIFFIN**

TAYLOR WIMPEY UK LIMITED

REYNARD LAND WHISTON LIMITED

Project

FOX WOOD, HALSNEAD

Description

**PLANTING PLAN
SHEET 17**

Status

FOR PLANNING

Scale	Drawn	Checked	Date
1:200@A1	KLJ	PGG	AUG 2019
Job number	Drawing number	Revision	
HAL1810_	PP01.17	L	

Original size 100mm @ A1



KEY

Proposed Trees in POS
See plant schedule and specification for details on species, nursery grades

Proposed Trees
See plant schedule and specification for details on species, nursery grades an quantities

Existing Retained Trees
Refer to TEP Tree Constraints Plan for further details

Root Protection Areas
Refer to TEP Arboricultural report

Proposed shrub planting
See plant schedule and specification for details on species, nursery grades and quantities

Proposed Hedgerows
See plant schedule and specification for details on species, nursery grades and quantities

Proposed Grass

Ponds

Proposed Marginal planting MP1
See plant schedule and specification for details on species, nursery grades and quantities

Proposed Marginal planting MP2
See plant schedule and specification for details on species, nursery grades and quantities

Proposed Wildflower planting
See plant schedule and specification for details on species, nursery grades and quantities

Proposed Native Whip Planting
See plant schedule and specification for details on species, nursery grades and quantities

Proposed Bulb Planting
See plant schedule and specification for details on species, nursery grades and quantities

Existing Planting to be Removed
Refer to TEP report

Resin Bound Sufacing
Buff colour, Supplier to be confirmed

Timber Picnic Bench
Springfield picnic bench
Supplier: Broxap or similar approved

Timber Bench
Hatton Rustic bench
Supplier: Broxap or similar approved

Rev	Date	Description	Initials
L	20.09.21	Amended to revised TW Layout, Wildflower area & bee hive enclosure added	KLJ
K	09.09.21	Amended to revised TW Layout	KLJ
J	07.09.21	General amends to account for LPA comments - Nodal point in NW corner amended, tree species and locations amended, NWP mix amended and additional planting along Snape Gate Barn boundary	KLJ
I	19.03.21	General amends to account for LPA comments	KG
H	11.02.21	Amended trees Tc and Tp35 on schedule	KG
G	14.01.21	Amended to revised site layout - removal of gas governor & relocation of substation	KLJ
F	12.01.21	Planting plans amended to revised site layout	KLJ
E	05.01.21	Planting plans amended to revised site layout	KLJ
D	23.11.20	Planting plans amended to revised site layout	KG
C	20.02.20	Planting plans amended to revised site layout	KLJ
B	18.12.19	Planting plans amended to revised site layout	KLJ
A	14.08.19	Planting plans amended to revised site layout	KLJ



PGLA Ltd
Landscape Architects
Station Hop Offices
815 Stockport Road
Manchester
M19 3BS

t: 0161 238 9138
e: info@pgla.co.uk
w: www.pgla.co.uk

Client

GINO FREDERICK FANTIN &
DAWN SARA FANTIN
CATHERINE SARAH JANE GRIFFIN

TAYLOR WIMPEY UK LIMITED

REYNARD LAND WHISTON LIMITED

Project

FOX WOOD, HALSNEAD

Description

PLANTING PLAN
SHEET 18

Status

FOR PLANNING

Scale

1:200@A1

Job number

HAL1810_

Drawn

KLJ

Checked

PGG

Drawing number

PP01.18

Date


AUG 2019

Revision

L

Original size 100mm @ A1

APPENDIX B: Bird and Bat Box Location Plan (TEP ref: D6987.02.001)

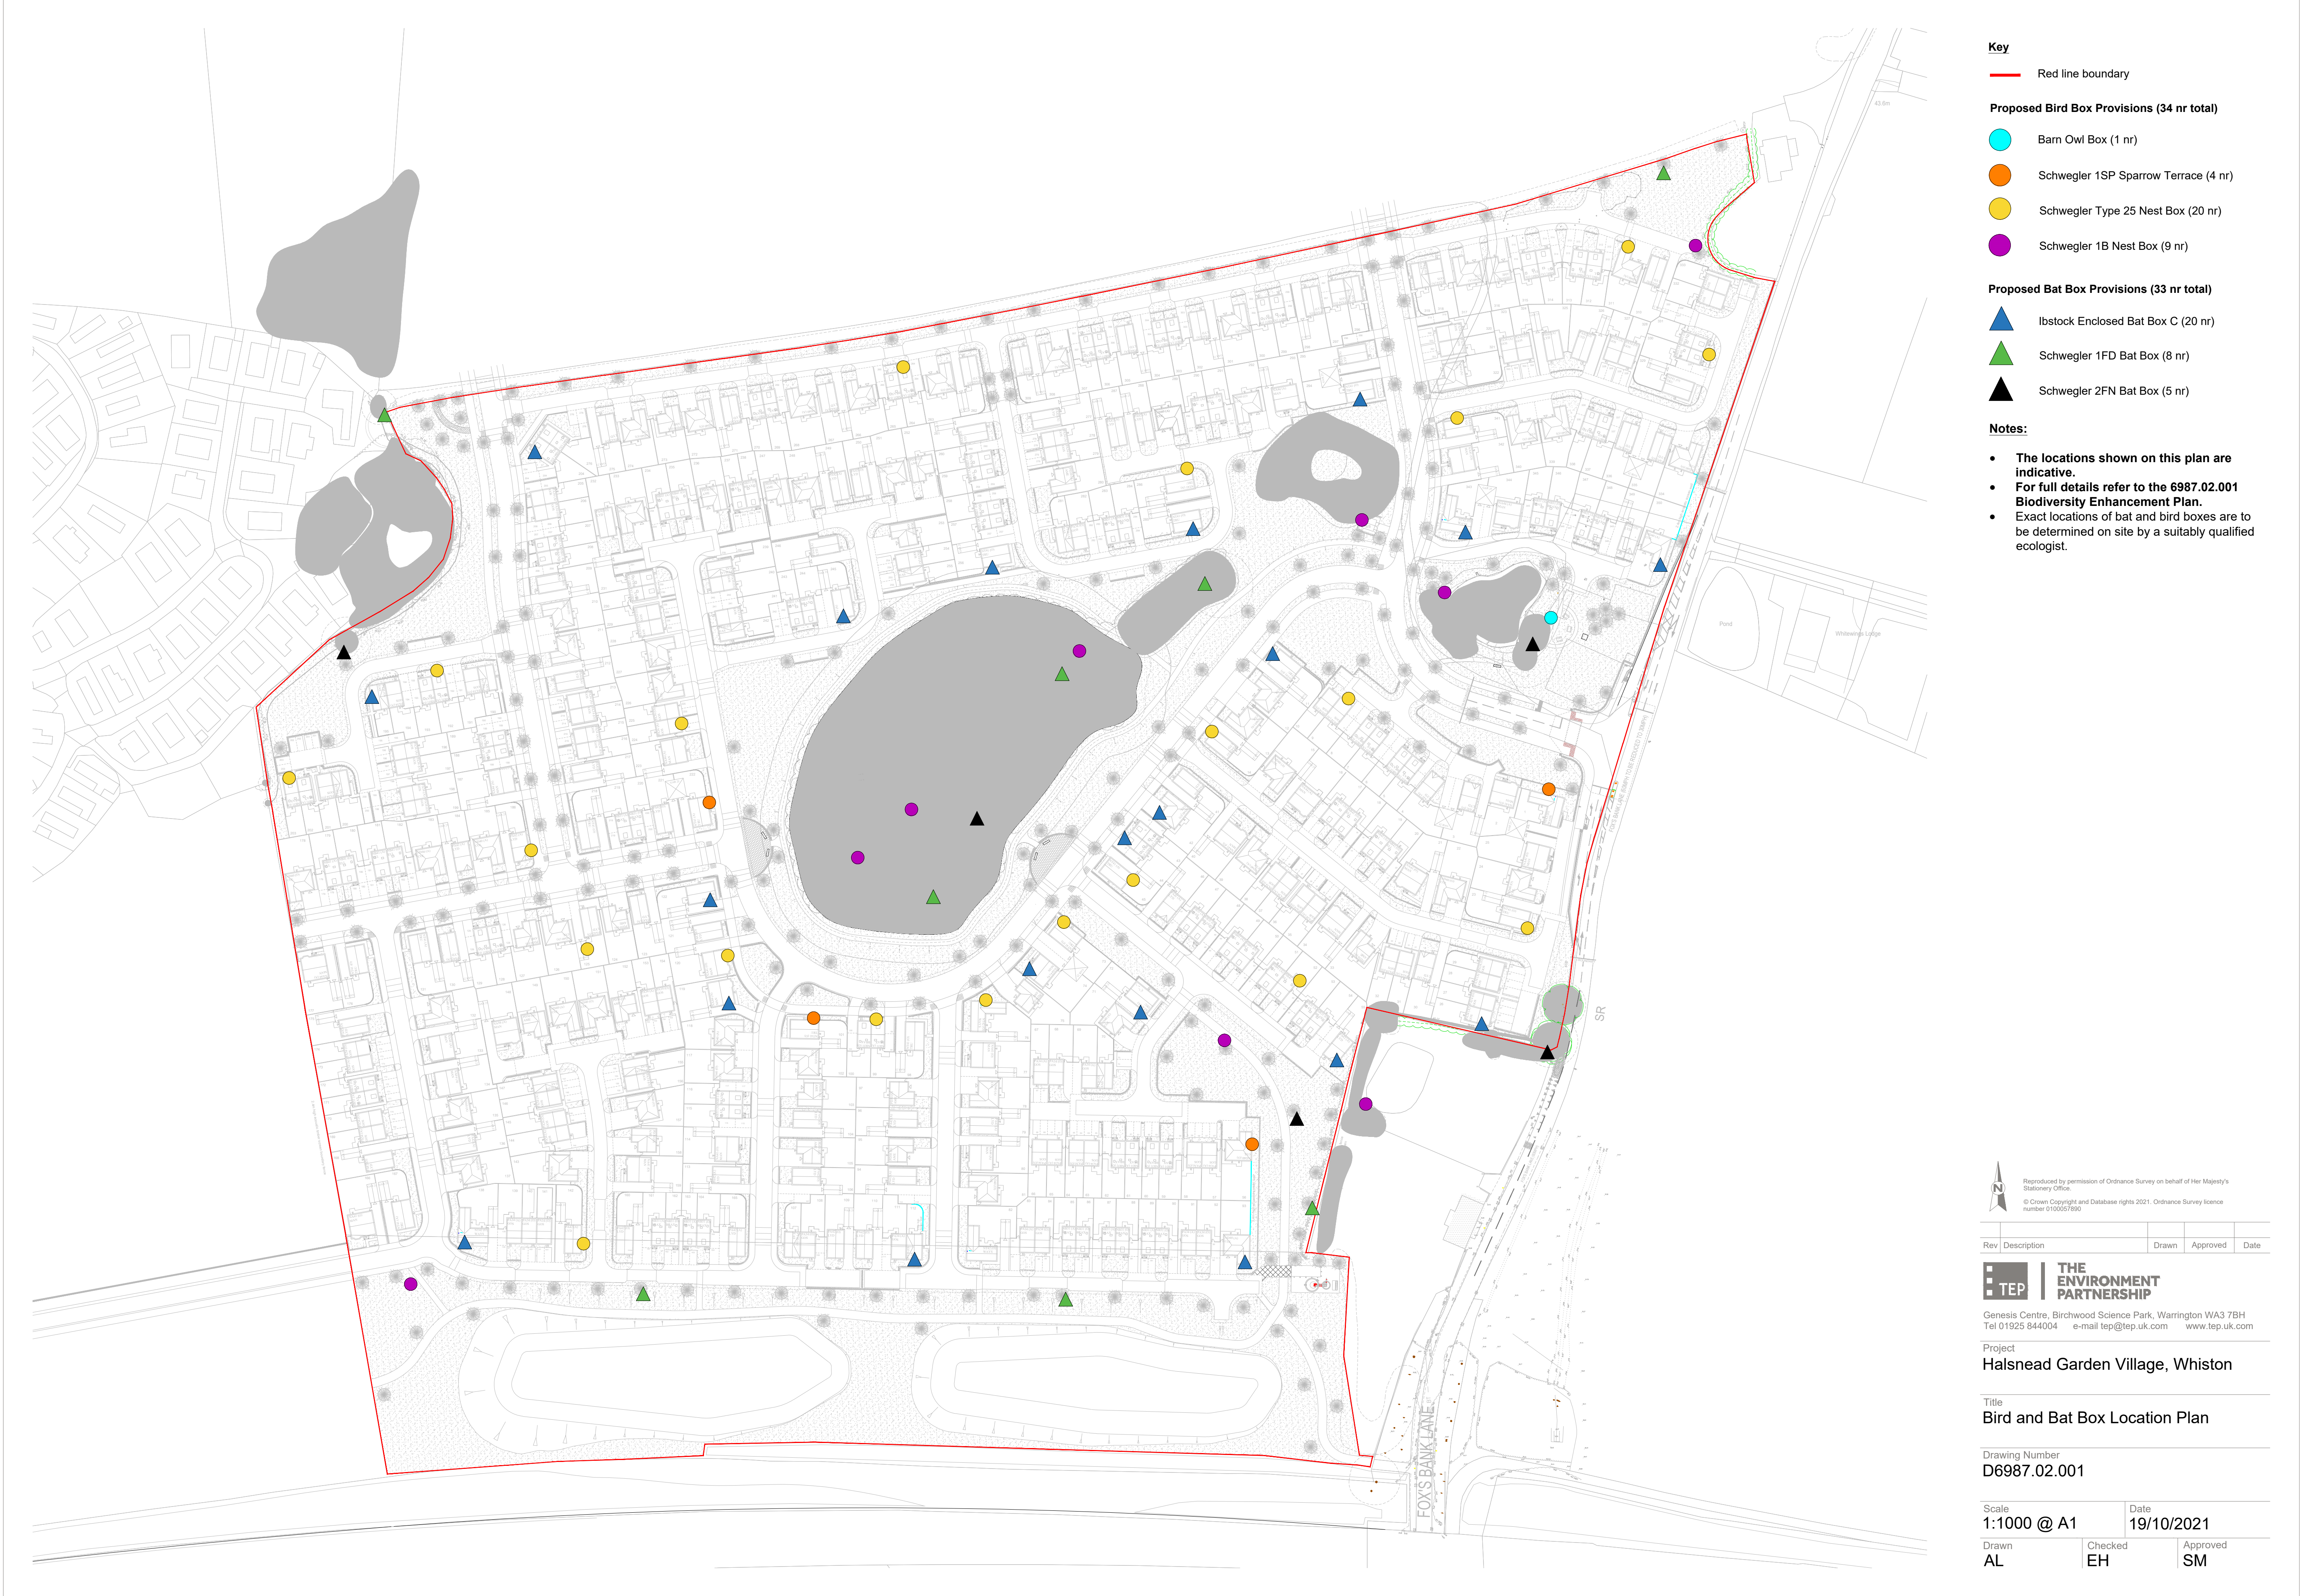

- Key**
- Red line boundary
- Proposed Bird Box Provisions (34 nr total)**
- Barn Owl Box (1 nr)
 - Schwegler 1SP Sparrow Terrace (4 nr)
 - Schwegler Type 25 Nest Box (20 nr)
 - Schwegler 1B Nest Box (9 nr)
- Proposed Bat Box Provisions (33 nr total)**
- Ibstock Enclosed Bat Box C (20 nr)
 - Schwegler 1FD Bat Box (8 nr)
 - Schwegler 2FN Bat Box (5 nr)
- Notes:**
- The locations shown on this plan are indicative.
 - For full details refer to the 6987.02.001 Biodiversity Enhancement Plan.
 - Exact locations of bat and bird boxes are to be determined on site by a suitably qualified ecologist.

Reproduced by permission of Ordnance Survey on behalf of Her Majesty's Stationery Office.
© Crown Copyright and Database rights 2021. Ordnance Survey licence number 0100057890

Rev	Description	Drawn	Approved	Date
-----	-------------	-------	----------	------

**THE ENVIRONMENT PARTNERSHIP**

Genesis Centre, Birchwood Science Park, Warrington WA3 7BH
Tel 01925 844004 e-mail tep@tep.uk.com www.tep.uk.com

Project
Halsnead Garden Village, Whiston

Title
Bird and Bat Box Location Plan

Drawing Number
D6987.02.001

Scale 1:1000 @ A1	Date 19/10/2021	
Drawn AL	Checked EH	Approved SM