


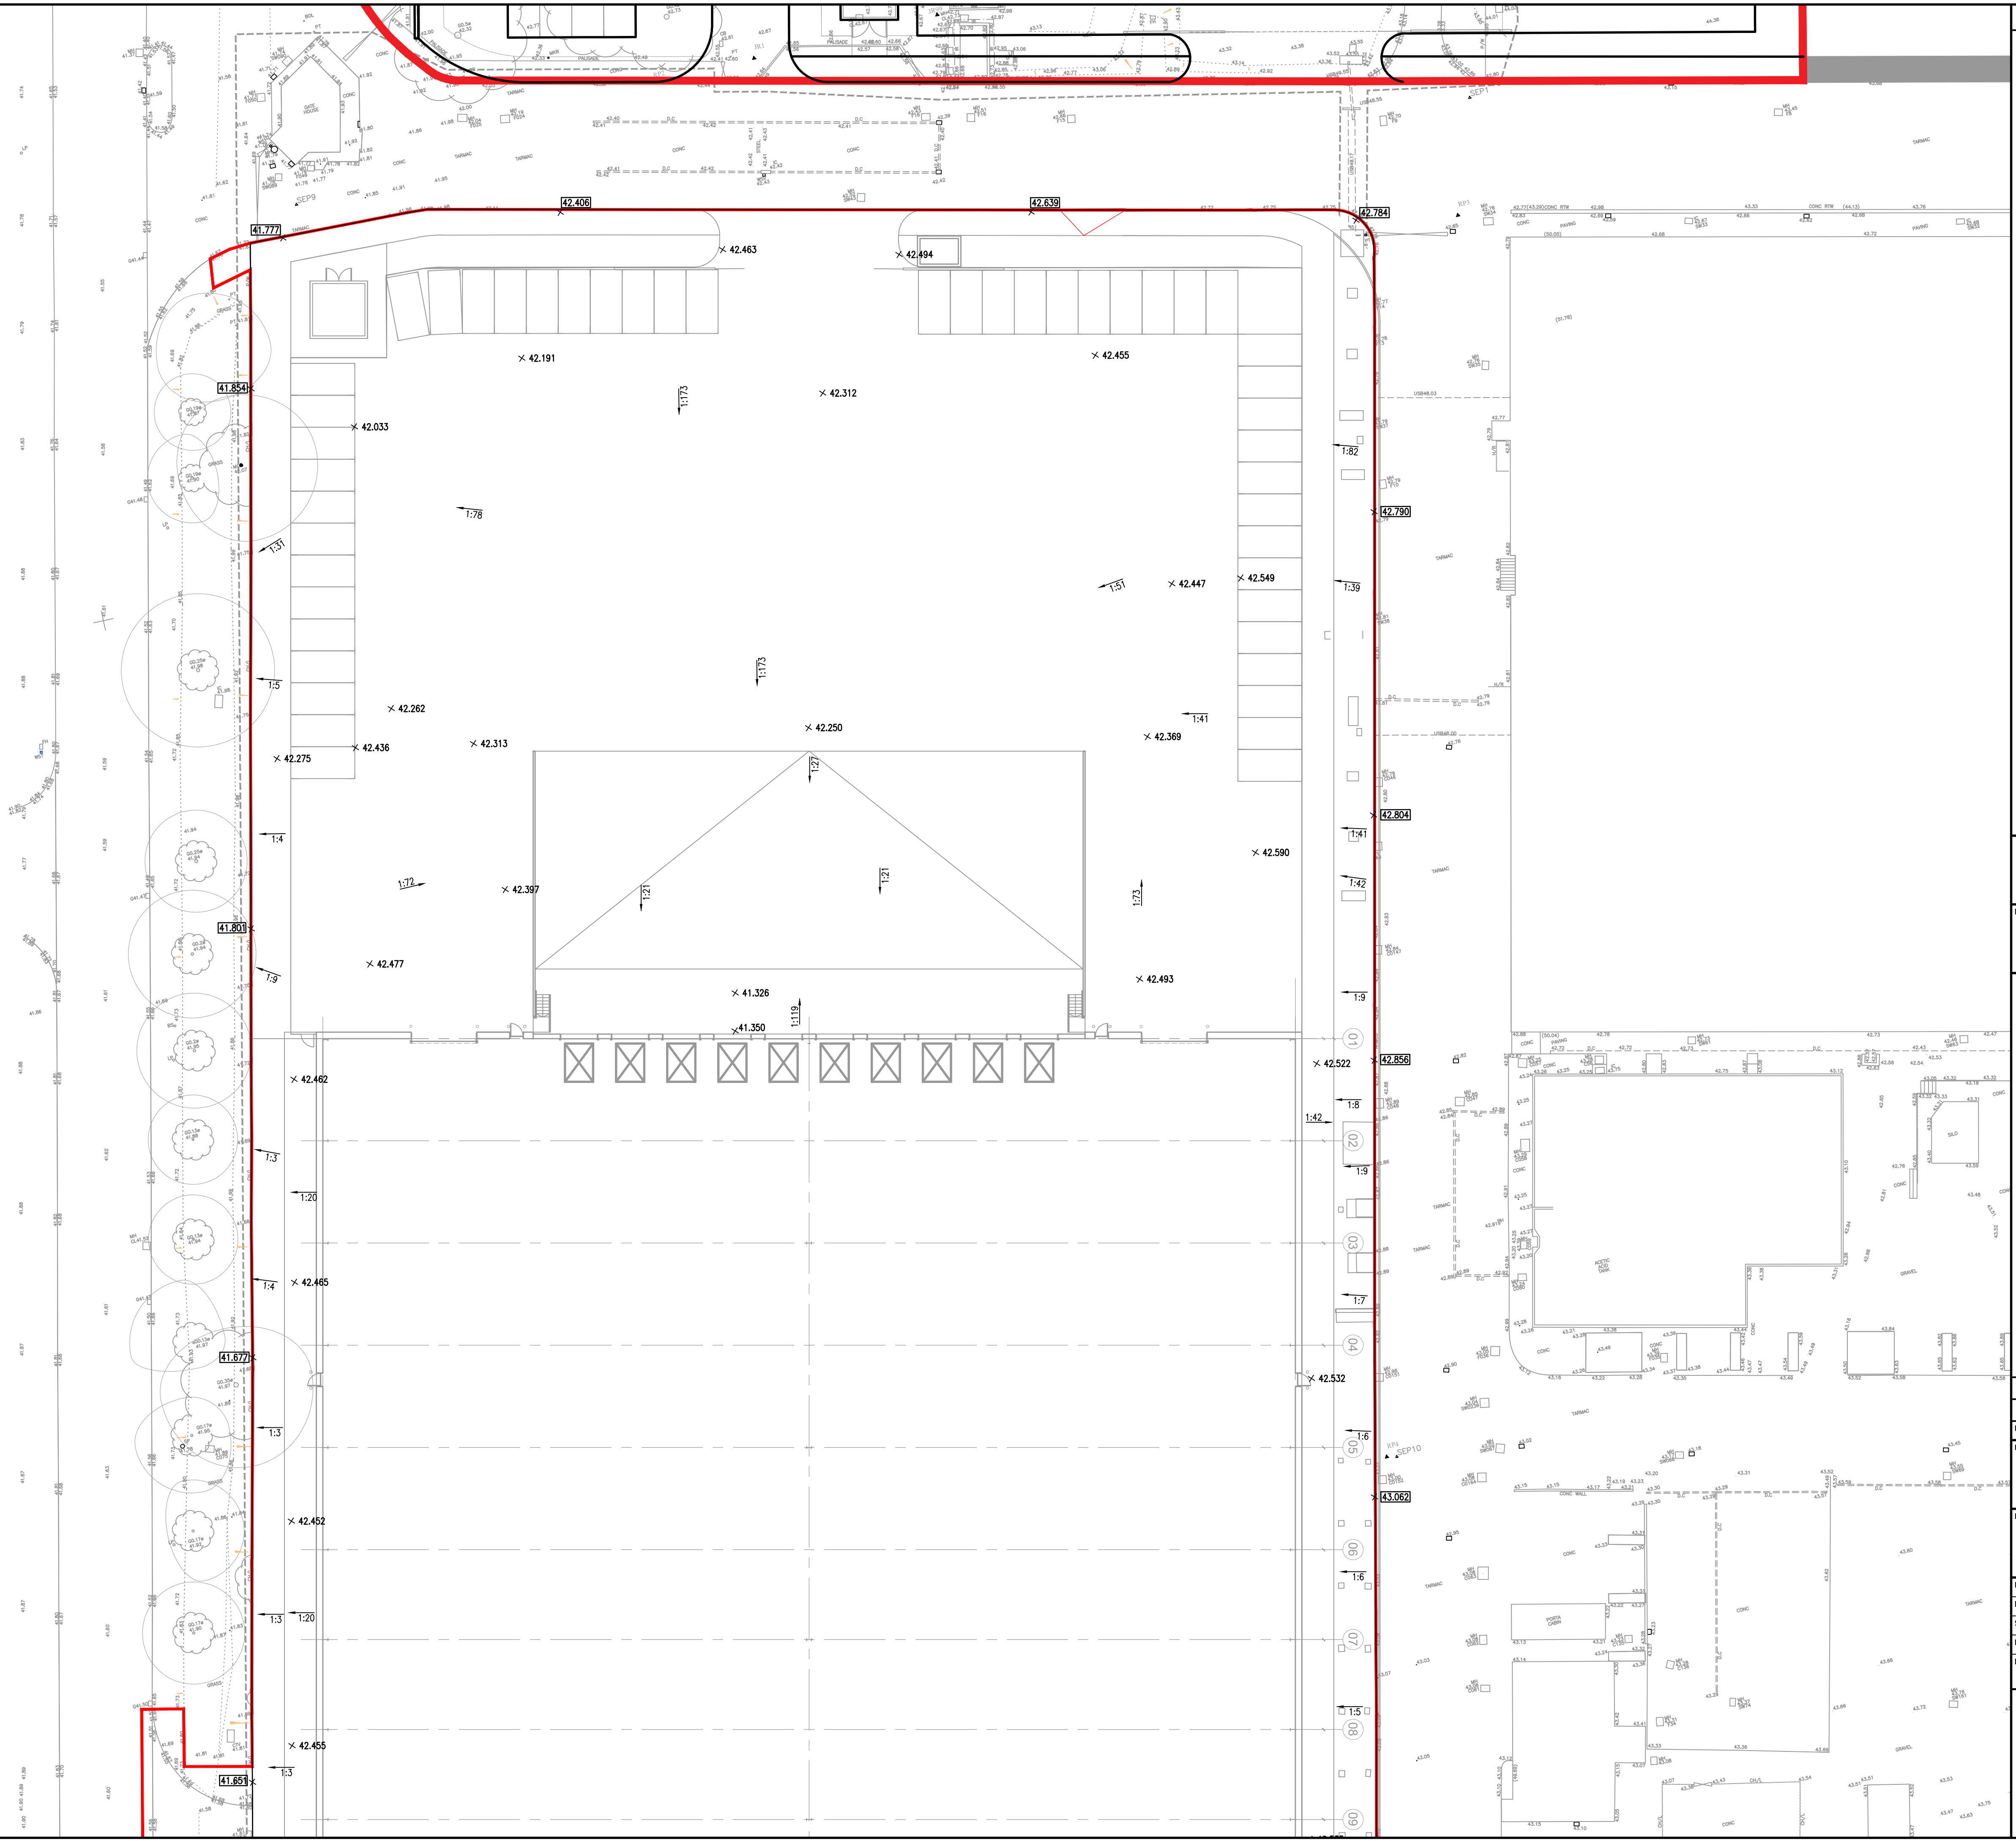

- Notes:**
1. Do not scale from this drawing.
 2. In case of any discrepancies in drawings, details or bills, refer to engineers for clarification; unilateral decisions by the Contractor will not be accepted.
 3. This drawing is to be read in conjunction with all related Architects, Consultants & Sub-Contractors drawings and specifications.
 4. The Contractor is advised that all design drawings and information are to be read concurrently and any discrepancies or omissions reported directly to PTA's Civil Engineering Department.

Key:

x 42.00 Proposed Site Level

x 42.00 Existing Site Level

© Powell Tolner & Associates Ltd.
The contents of this drawing may not be reproduced in whole or in part without the prior written permission of Powell Tolner & Associates.

DRAWING STATUS
COMMENT/COSTING/APPROVAL
NOT FOR CONSTRUCTION

P02	Preliminary Tender Issue	GW	29.11.21	SLW
P01	First Issue	GW	09.08.21	AH
REV	DESCRIPTION	BY	DATE	CHK'D

PROJECT TITLE
Image Business Park
Knowsley Site 3

DRAWING TITLE
Levels Plan
Sheet 1 of 2

DATE	August 2021	This drawing is issued only for the purposes described in the drawing status box.	PTA PROJ No 9879
DRAWN	GW		REVISION P02
SCALE	1:250		
DRG SIZE	A1		

DRAWING No
9879-PTA-XX-XX-DR-C- 8321

Consulting Civil & Structural Engineers

