
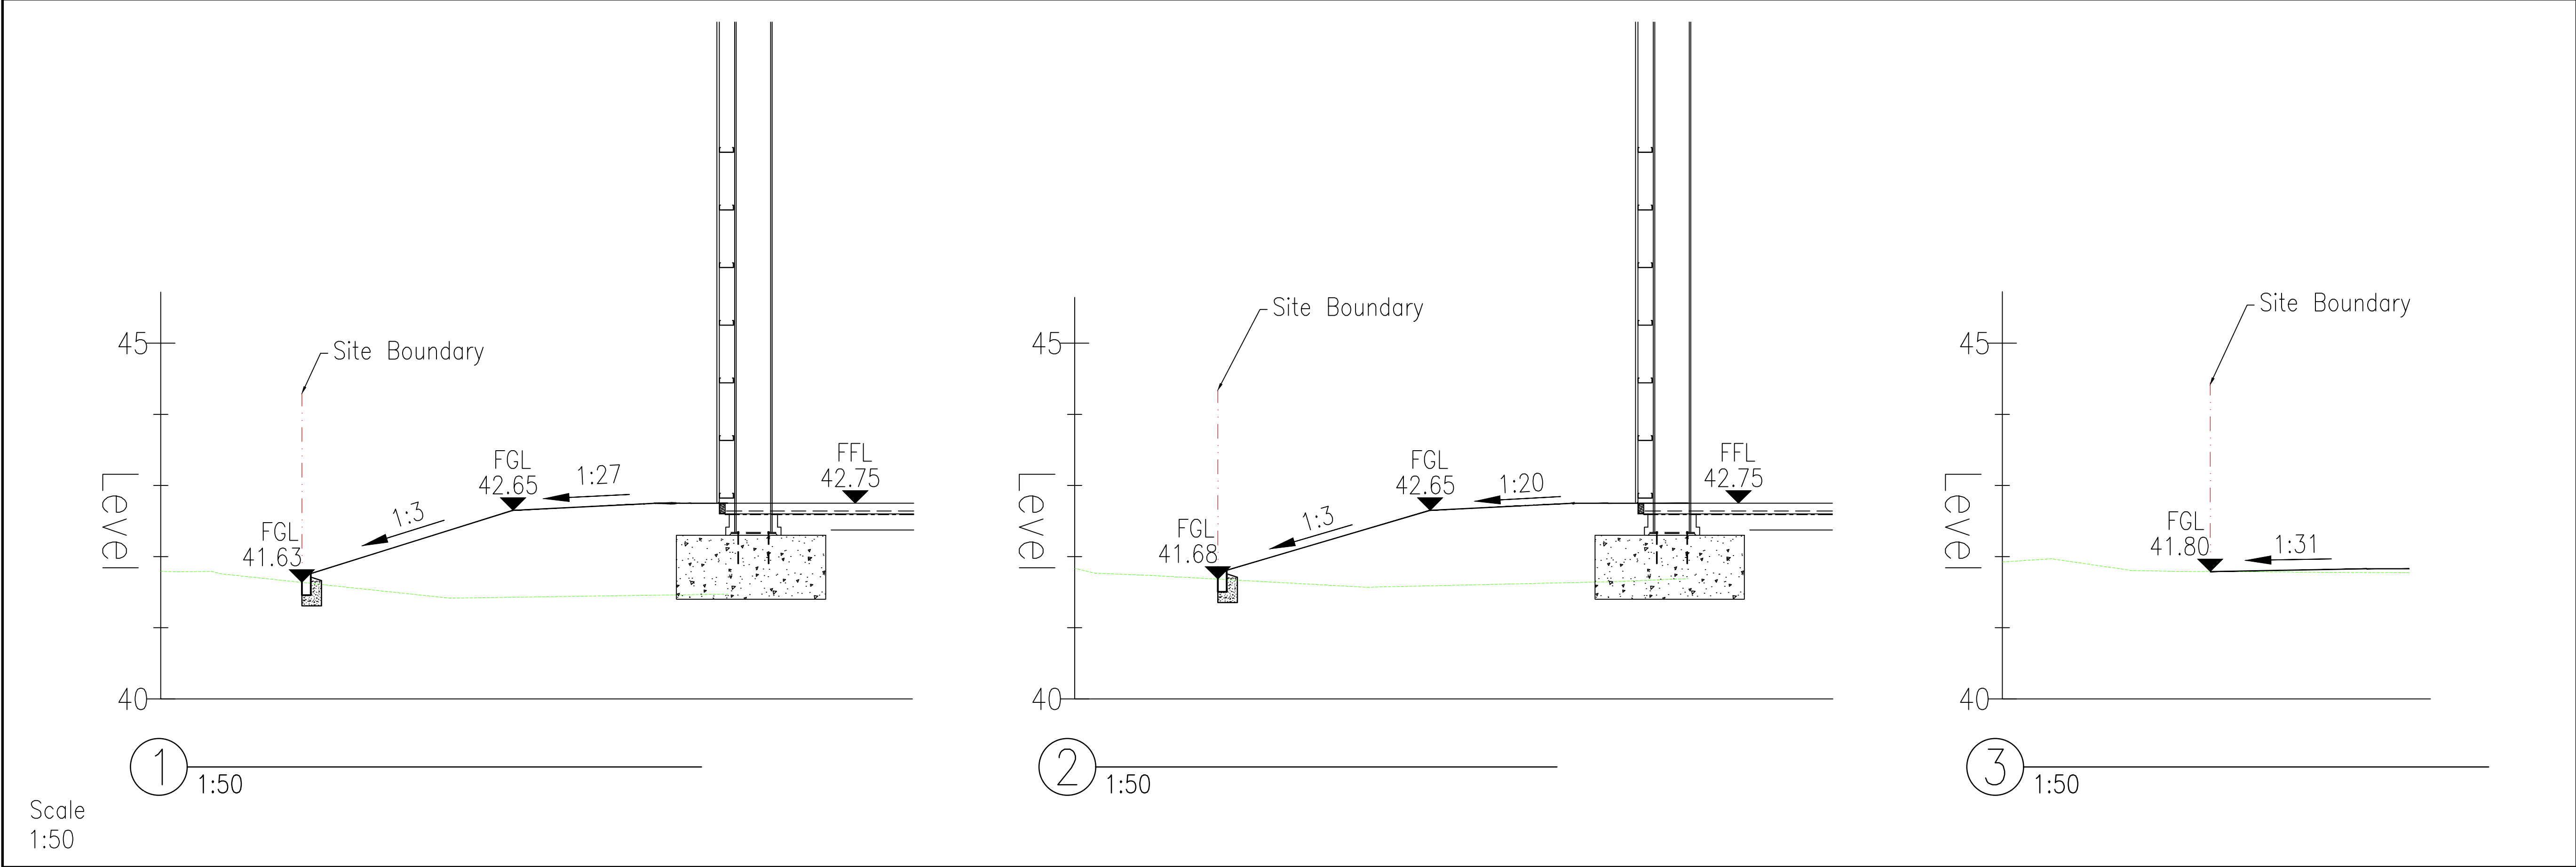


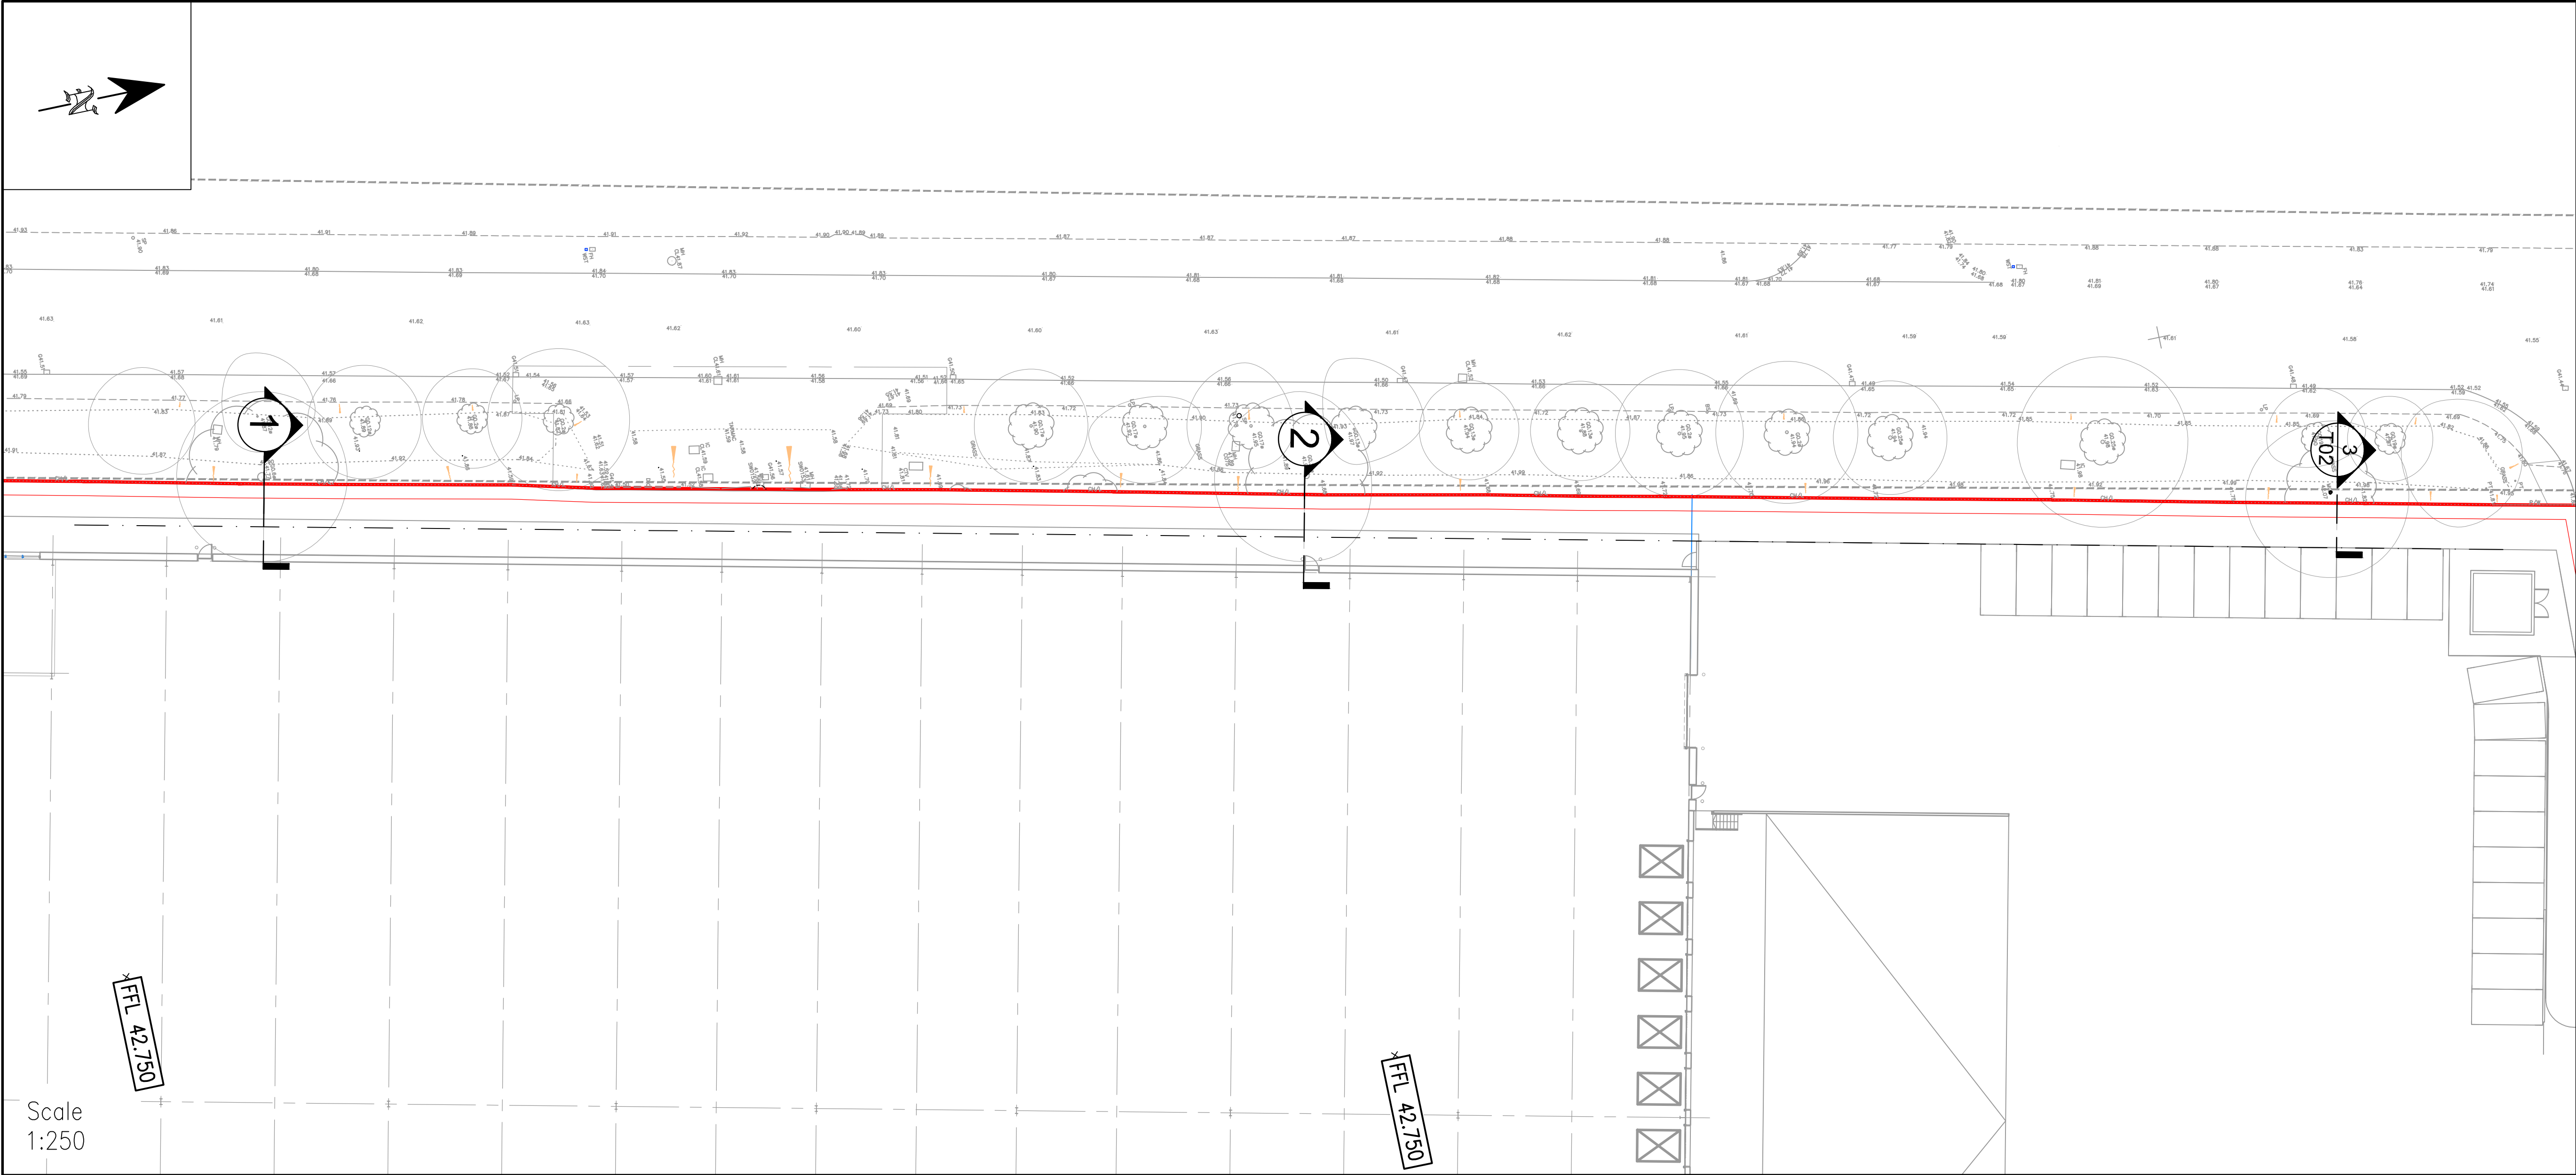

Notes:

- Do not scale from this drawing.
- In case of any discrepancies in drawings, details or bills, refer to engineers for clarification; unilateral decisions by the Contractor will not be accepted.
- This drawing is to be read in conjunction with all related Architects, Consultants & Sub-Contractors drawings and specifications.
- The Contractor is advised that all design drawings and information are to be read concurrently and any discrepancies or omissions reported directly to PTA's Civil Engineering Department.

© Powell Tolner & Associates Ltd.

The contents of this drawing may not be reproduced in whole or in part without the prior written permission of Powell Tolner & Associates.

DRAWING STATUS

COSTING

NOT FOR CONSTRUCTION

REV	DESCRIPTION	BY	DATE	CHK'D

PROJECT TITLE

Image Business Park

Knowsley Site 3

DRAWING TITLE

Root Protection Area Sections

DATE	August 2021	This drawing is issued only for the purposes described in the drawing status box.	PTA PROJ No
DRAWN	GW		9879
SCALE	As Shown		REVISION
DRG SIZE	A1		P01

DRAWING No

9879-PTA-ZZ-XX-DR-C- 9310

Consulting Civil & Structural Engineers

29 Red Lion Street
Chesham
Bucks.
HP5 1EJ
Tel. 01494 772721

www.ptaconsult.co.uk