


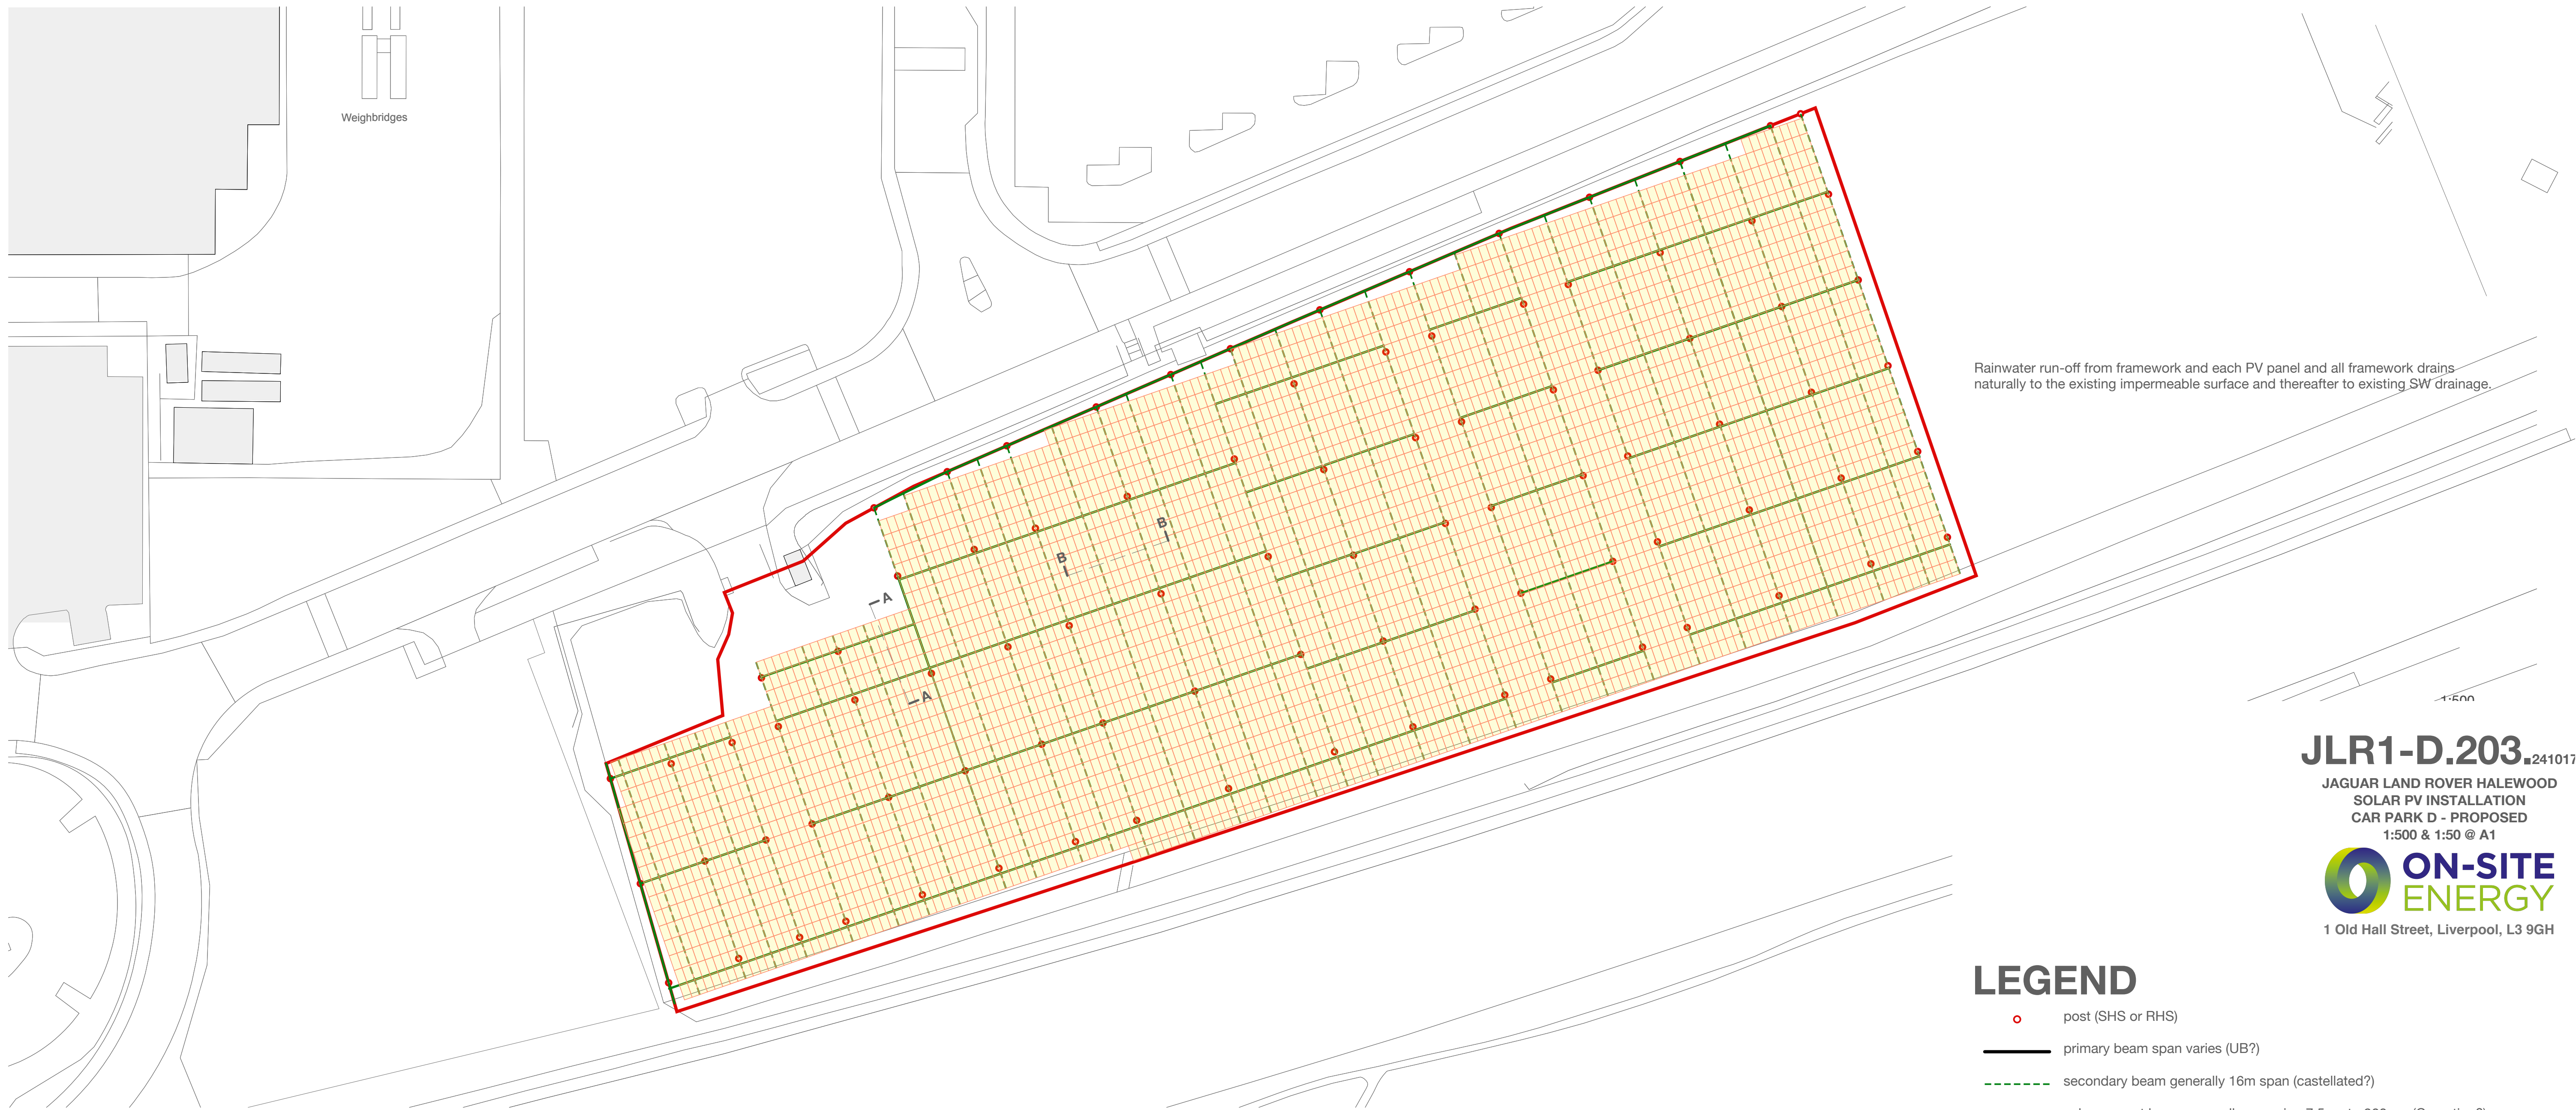

SITE C - BLOCK PLAN 1:500

JLR1-D.203.²⁴¹⁰¹⁷
JAGUAR LAND ROVER HALEWOOD
SOLAR PV INSTALLATION
CAR PARK D - PROPOSED
1:500 & 1:50 @ A1
ON-SITE ENERGY
1 Old Hall Street, Liverpool, L3 9GH

LEGEND

- post (SHS or RHS)
- primary beam span varies (UB?)
- - - secondary beam generally 16m span (castellated?)
- solar support beam generally spanning 7.5m at ~900ccs (C-section?)
- solar panels 2400 x 1200 nominal on van der valk support system (ES L10 pro)
- existing soft landscaping

MATERIALS


SUPPORT FRAMEWORK: galvanised steel - natural finish, weathers to matt grey

PV PANEL SUPPORTS: natural anodised aluminium, weathers to matt light grey

PV PANELS: frame: natural anodised aluminium frame, weathers to matt light grey, upper face: anti-reflective glass, lower face: glass, cells: blue/black


NOTES

The layout of support framework is arranged to ensure that no existing car-park spaces are lost. (Existing parking layout is visible under the yellow solar panel)

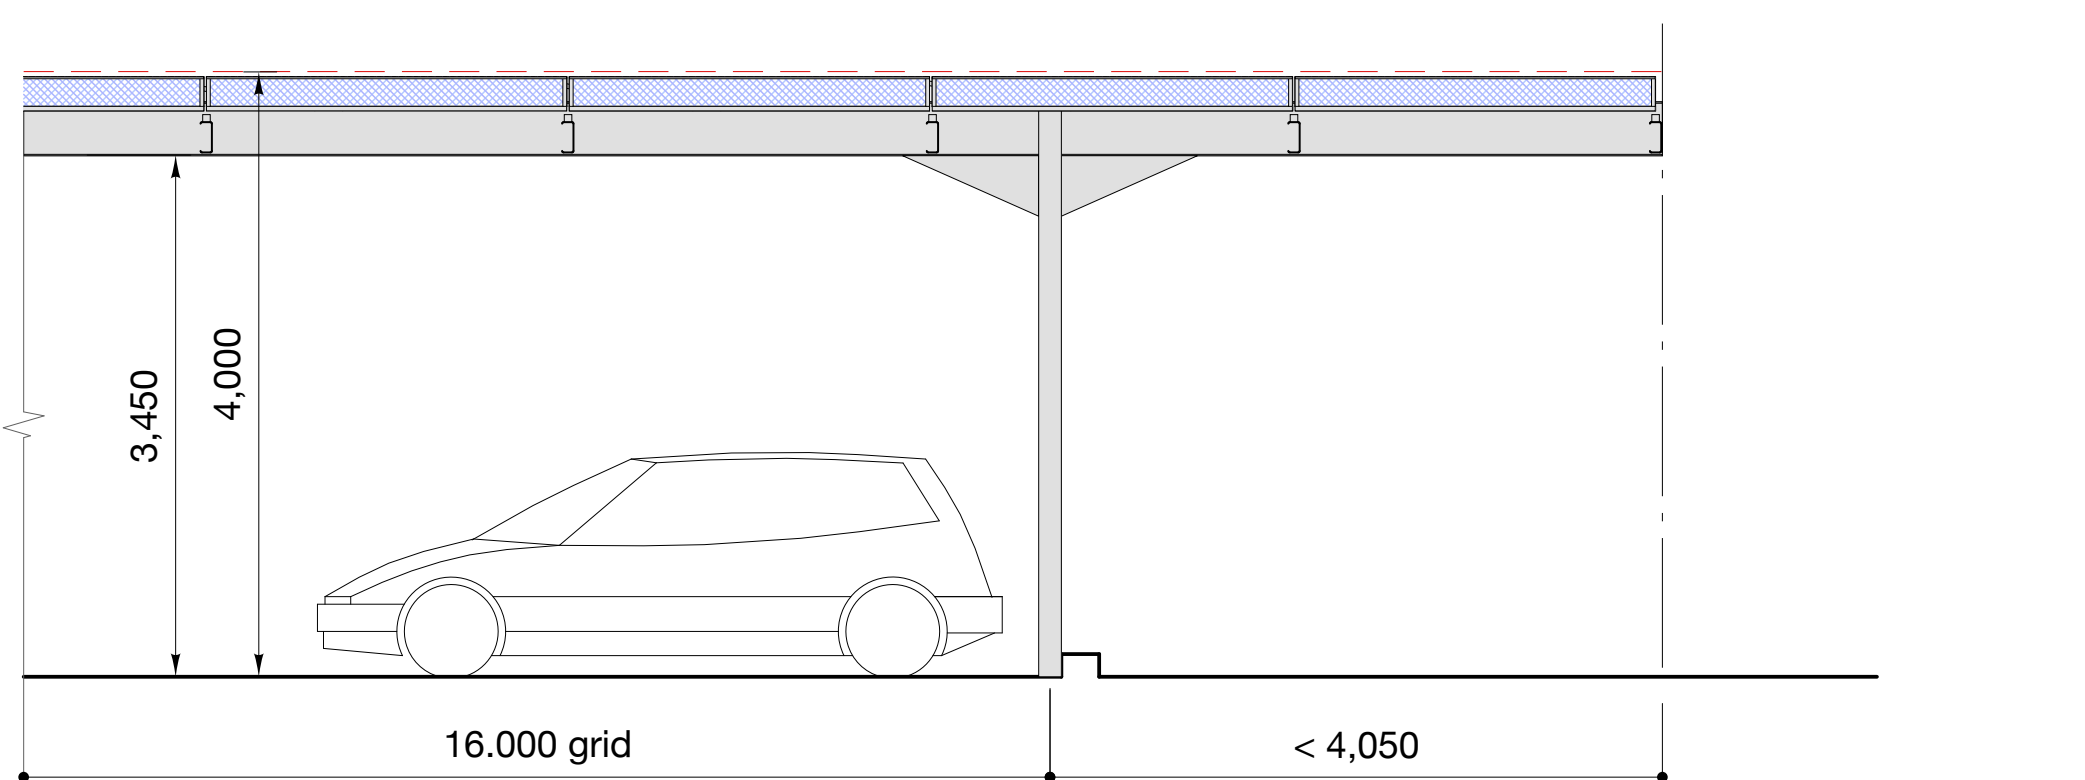

SECTION A-A 1:50

1:50 0 1 2 3 4 5m

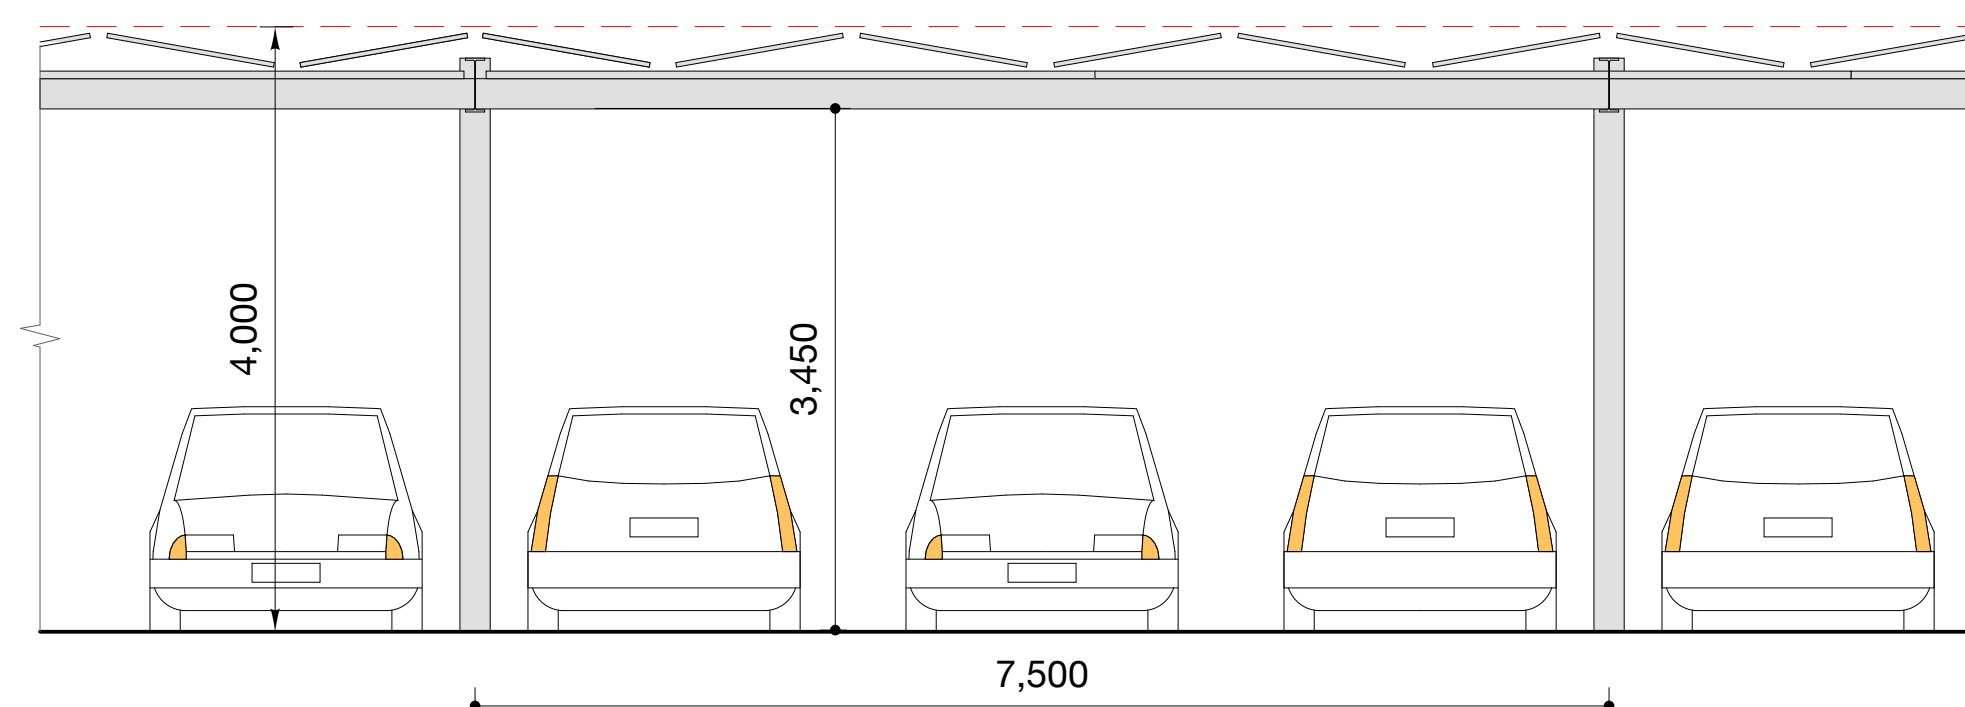

SECTION B-B 1:50

1:500 0 10 m 50 m

