
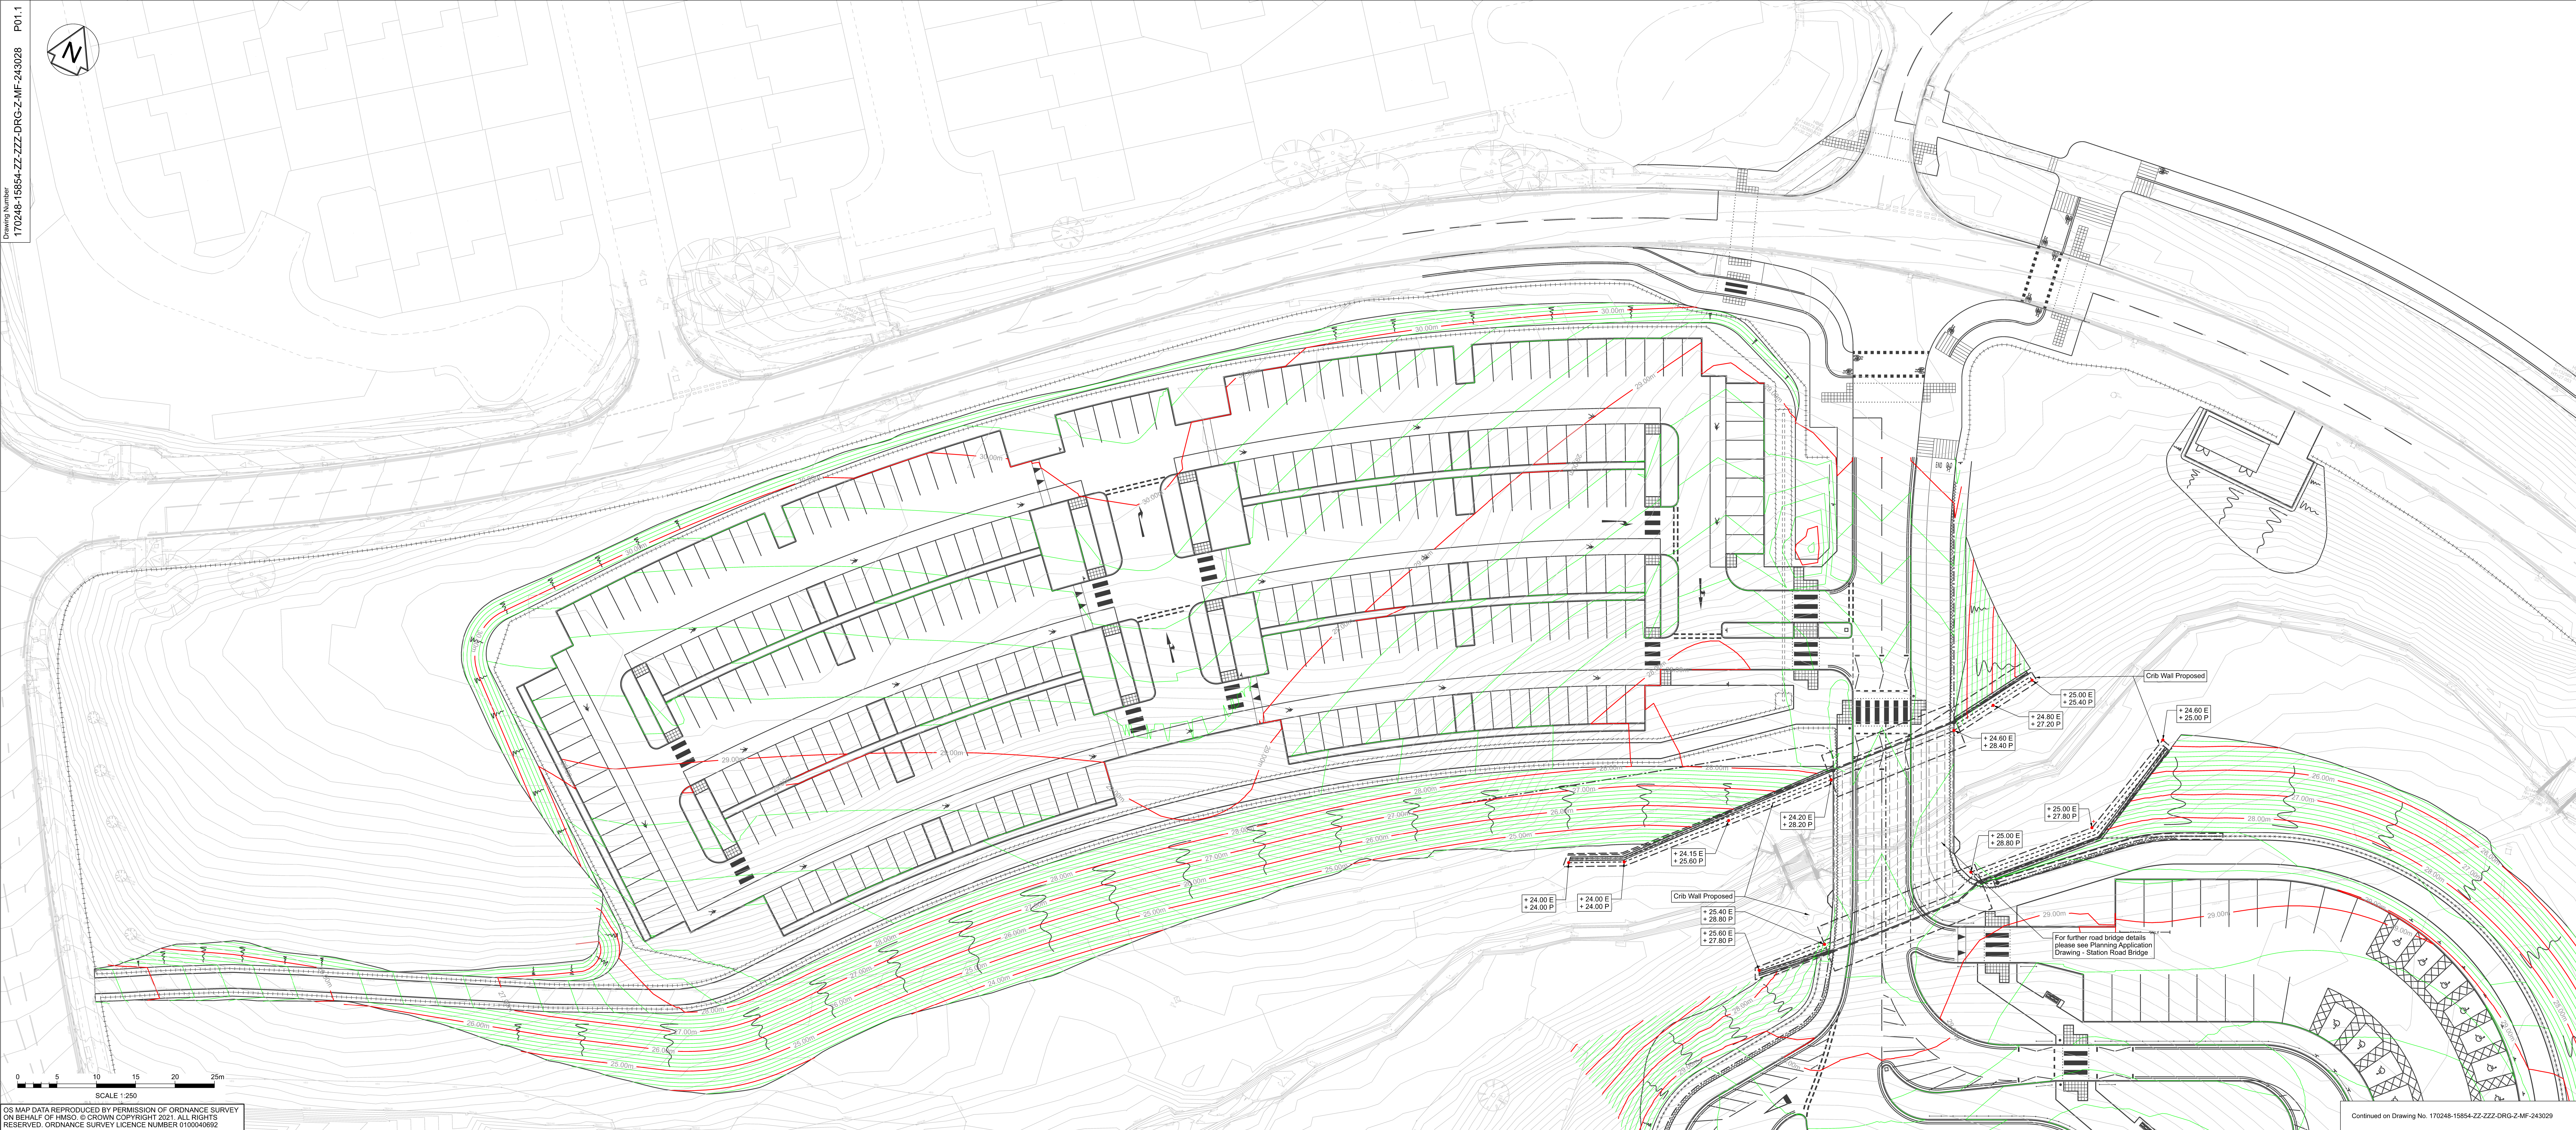


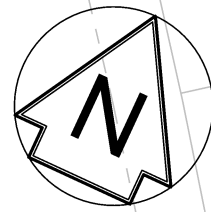

Legend/Notes

1. Do not scale from this drawing.
2. All dimensions are in millimetres unless shown otherwise.
3. All levels are in metres above ordnance datum.
4. Topographical information referenced from InoRail Topographical Survey (P-116-099-SUR-DM2-0001 A03).

XX.XX E Existing Levels  
XX.XX P Proposed Levels  
Proposed Minor Contour (0.20m interval)  
Proposed Major Contour (1.00m interval)  
Existing Contour (0.20m interval)

|                  |          |                          |       |      |      |
|------------------|----------|--------------------------|-------|------|------|
| P01.1            | 29/10/21 | Issued for Planning      |       |      |      |
| Rev              | Date     | Description of Revisions | Drawn | Chkd | Appr |
| Status           |          |                          |       |      |      |
| Work in Progress |          |                          |       |      | S0   |



Authorised: --- Signed: --- Date: ---

Contractor(s)  
Ove Arup & Partners

|                |                              |              |                  |
|----------------|------------------------------|--------------|------------------|
| Location/Level | No Specific Location         | Sub-type     |                  |
| Type           | CAD Drawing                  | Disciplining | Multi-Functional |
| Role           | General (non-disciplinary)   | Disciplining | Multi-Functional |
| Volume/System  | No Specific Volume or System | Disciplining | Multi-Functional |
| Phasing        |                              | Stage        |                  |

Project

Headbolt Lane

Contract No.

170248

Contract Title

Headbolt Lane

Planning Application Drawing

Proposed Site Levels

Sheet 1 of 2

|                       |     |               |     |      |     |
|-----------------------|-----|---------------|-----|------|-----|
| Designed              | --- | Signed        | --- | Date | --- |
| Drawn                 | --- | Signed        | --- | Date | --- |
| Checked               | --- | Signed        | --- | Date | --- |
| Approved              | --- | Signed        | --- | Date | --- |
| Scale(s)              | --- | ELR & Mileage | --- | to   | --- |
| Alternative Reference | --- | Sheet         | --- | of   | --- |

Drawing Number  
170248-15854-ZZ-ZZZ-DRG-Z-MF-243028