


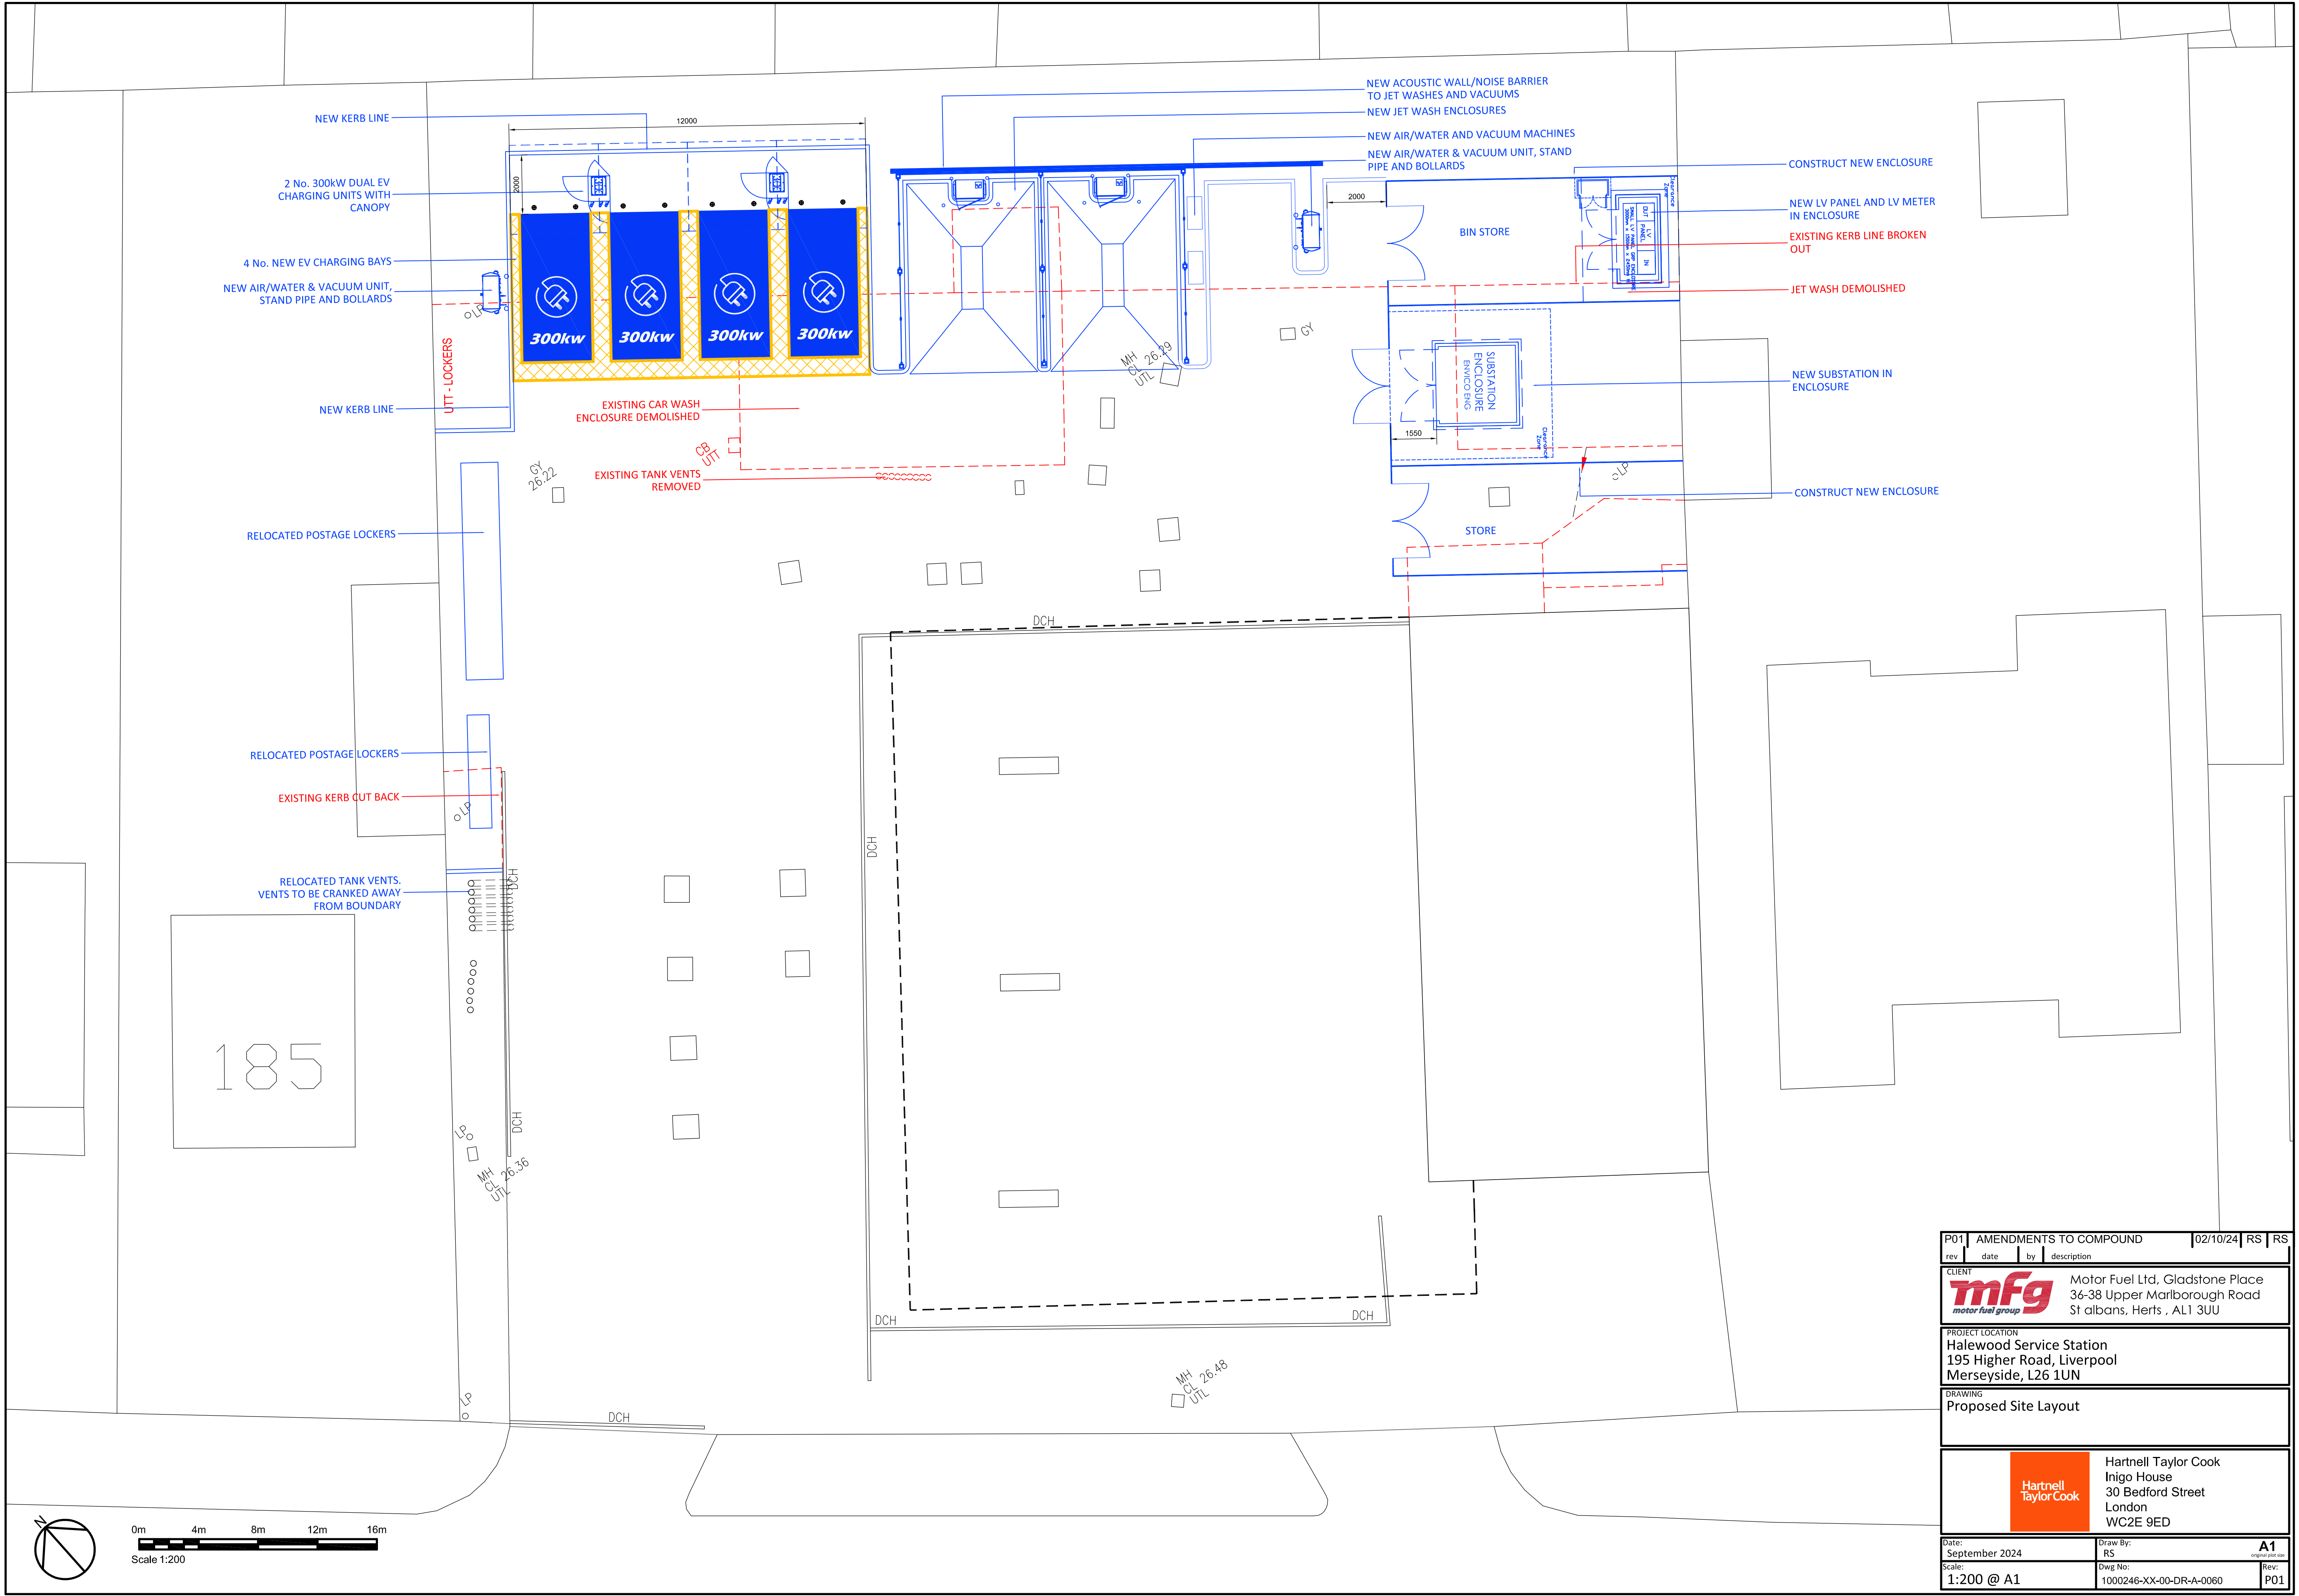

P01 AMENDMENTS TO COMPOUND 02/10/24 RS RS			
rev	date	by	description
CLIENT			
Motor Fuel Ltd, Gladstone Place 36-38 Upper Marlborough Road St Albans, Herts, AL1 3UU			
PROJECT LOCATION			
Halewood Service Station 195 Higher Road, Liverpool Merseyside, L26 1UN			
DRAWING			
Proposed Site Layout			
Hartnell Taylor Cook Inigo House 30 Bedford Street London WC2E 9ED			
Date:	September 2024	Drawn By:	RS
Scale:	1:200 @ A1	Dwg No:	1000246-XX-00-DR-A-0060
			Rev: P01