



H I G H B A R N R O A D

GROUND FLOOR / SITE BLOCK PLAN




RIGHT SIDE ELEVATION



STREET VIEW ELEVATION

1:100 scale bar 0 1 2 3 4 5metres

EXISTING / ORIGINAL PLANS AND ELEVATIONS

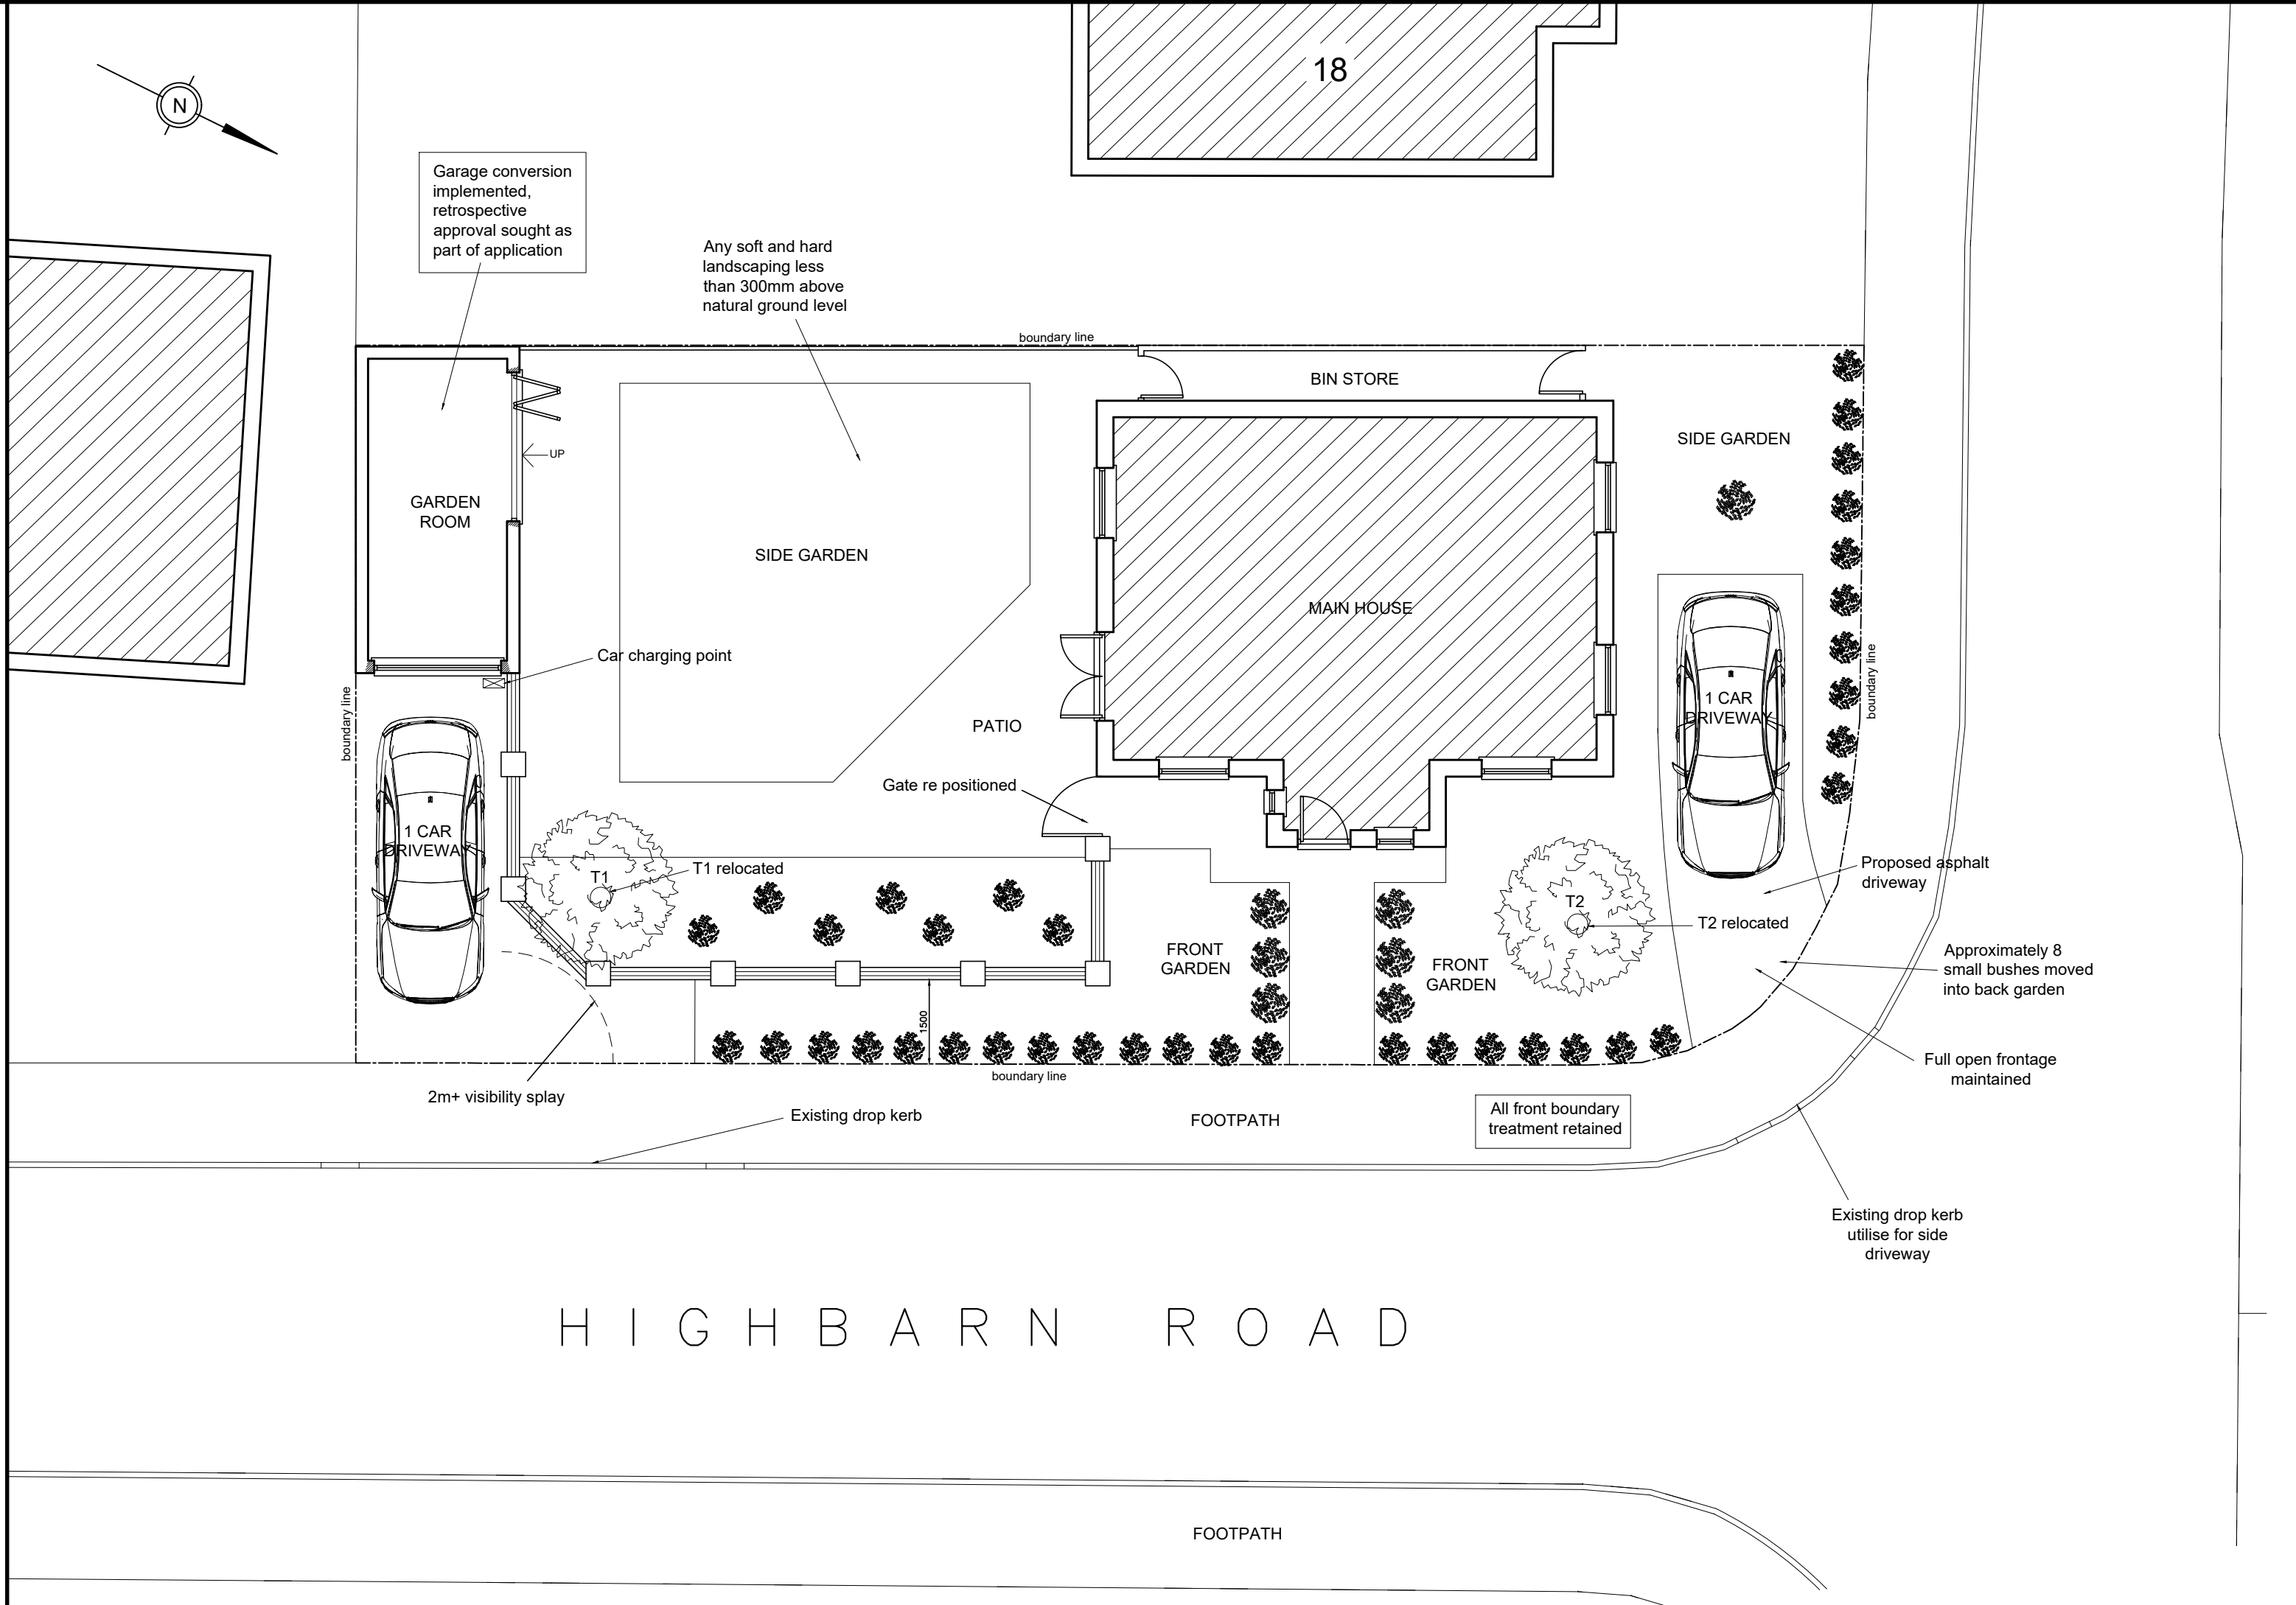

H I G H B A R N R O A D

GROUND FLOOR / SITE BLOCK PLAN



RIGHT SIDE ELEVATION



STREET VIEW ELEVATION

1:100 scale bar 0 1 2 3 4 5metres

PROPOSED PLANS AND ELEVATIONS

R J G Architecture LTD For All Your Architectural Design Requirements		Project 7 Highbarn Road Liverpool	
		Draw Title Existing & Proposed Plans & Elevations	
Tel : 07532 341 644 e-mail: rjg@rjgshd.com		Draw No 01702/SK/01	Rev
1. Figure dimensions to be followed in preference to scale. 2. All dimensions to be rounded up only. 3. The drawing remains the copyright of the architect and may not be copied without prior consent.		Drawn by BOR	Scale: 1:100 Date: Mar '23