
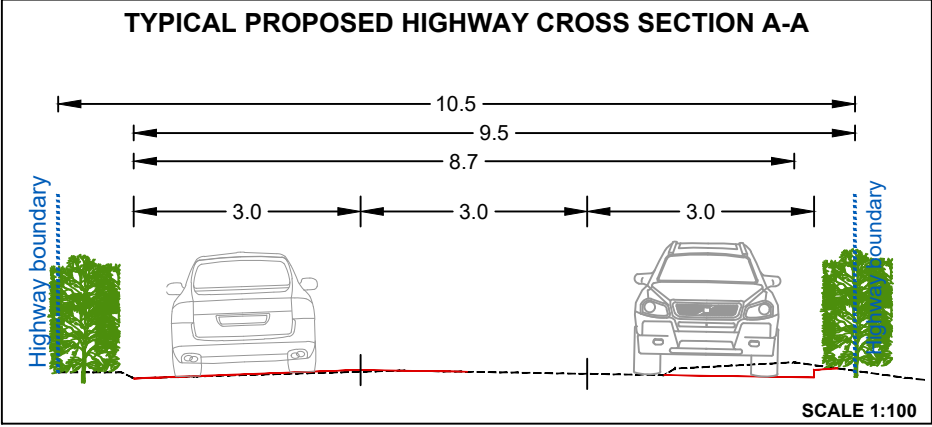


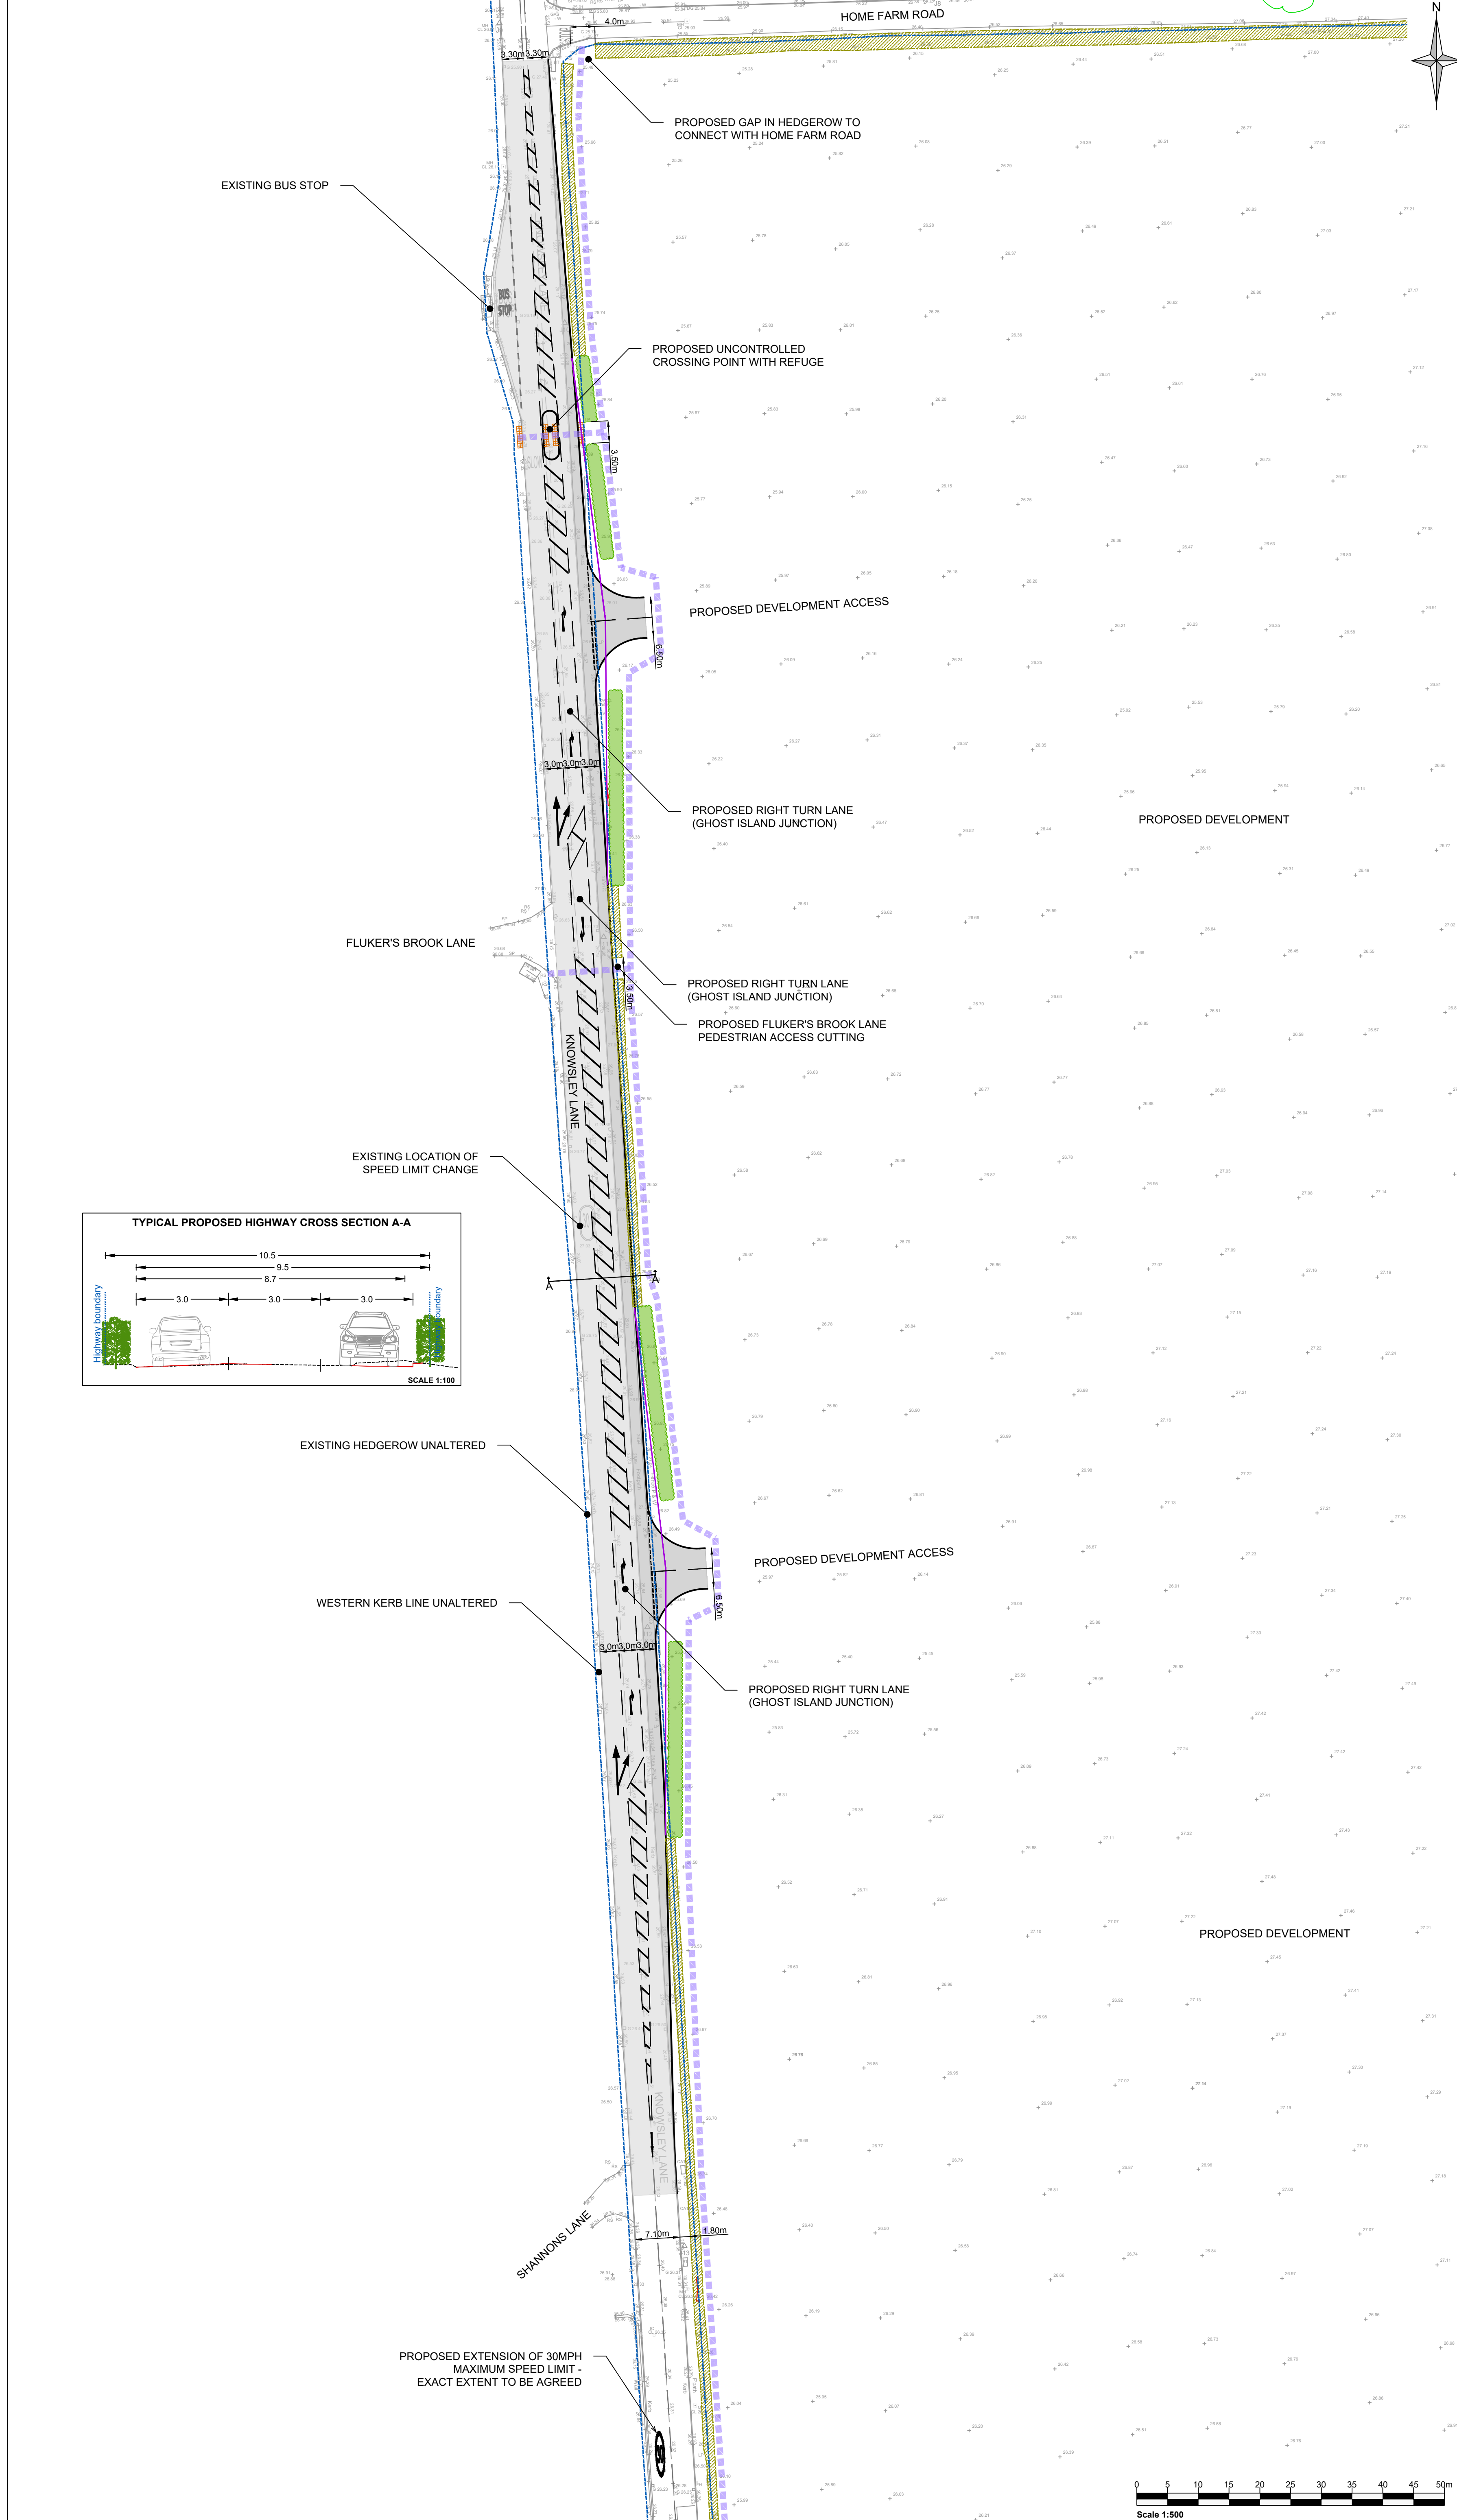

**Notes:**

- This is not a construction drawing and is intended for illustrative purposes only.
- White lining is indicative only.
- Dimensions are in meters, unless stated otherwise.
- The design speed is 30mph, adopting Manual for Streets standards.

**Legend:**

- APPROXIMATE HIGHWAY BOUNDARY
- EXISTING CARRIAGEWAY (APPROXIMATE AFFECTED EXTENT)
- NEW CARRIAGEWAY
- EXISTING HEDGEROW RETAINED (SHALL BE CUT BACK TO THE HIGHWAY BOUNDARY)
- NEW REPLACEMENT HEDGEROW (SET BACK FROM JUNCTION VISIBILITY SPLAYS)
- JUNCTION VISIBILITY SPLAYS (2.4m X 43.0m)
- INDICATIVE PROPOSED 4.0m WIDE SHARED USE FOOTWAY & CYCLEWAY PROVISION

|     |                                |          |    |     |      |
|-----|--------------------------------|----------|----|-----|------|
|     |                                |          |    |     |      |
| P01 | Minor design team alterations. | 16.07.25 | AR | OM  | OM   |
| P0  | First issue.                   |          |    |     |      |
| Rev | Amendments                     | Date     | By | Chk | Auth |

[www.astutetransport.com](http://www.astutetransport.com)

Drawing Status & Suitability Code

**Planning**

Client

HALLAM LAND MANAGEMENT LTD

Project

LAND EAST OF KNOWSLEY LANE, KNOWSLEY

Drawing Title

KNOWSLEY LANE PROPOSED ACCESS  
GENERAL ARRANGEMENT

Scale

1:500

@ A1

ASTUTE Project No.

A25007

Designed

AR

Checked

AS

Date

10.07.25

Date

10.07.25

Drawing Number

**A25007-0100-001**

Rev

**P01**