


notes

This drawing and design is the copyright of aja architects and must not be reproduced in part or in whole without prior written consent. Contractors must verify all dimensions on site before commencing work or preparing shop drawings. If in doubt ASK.

Where this drawing contains any Ordnance Survey mapping material, it has been reproduced under license number 100052278.
Ordnance Survey © Crown copyright

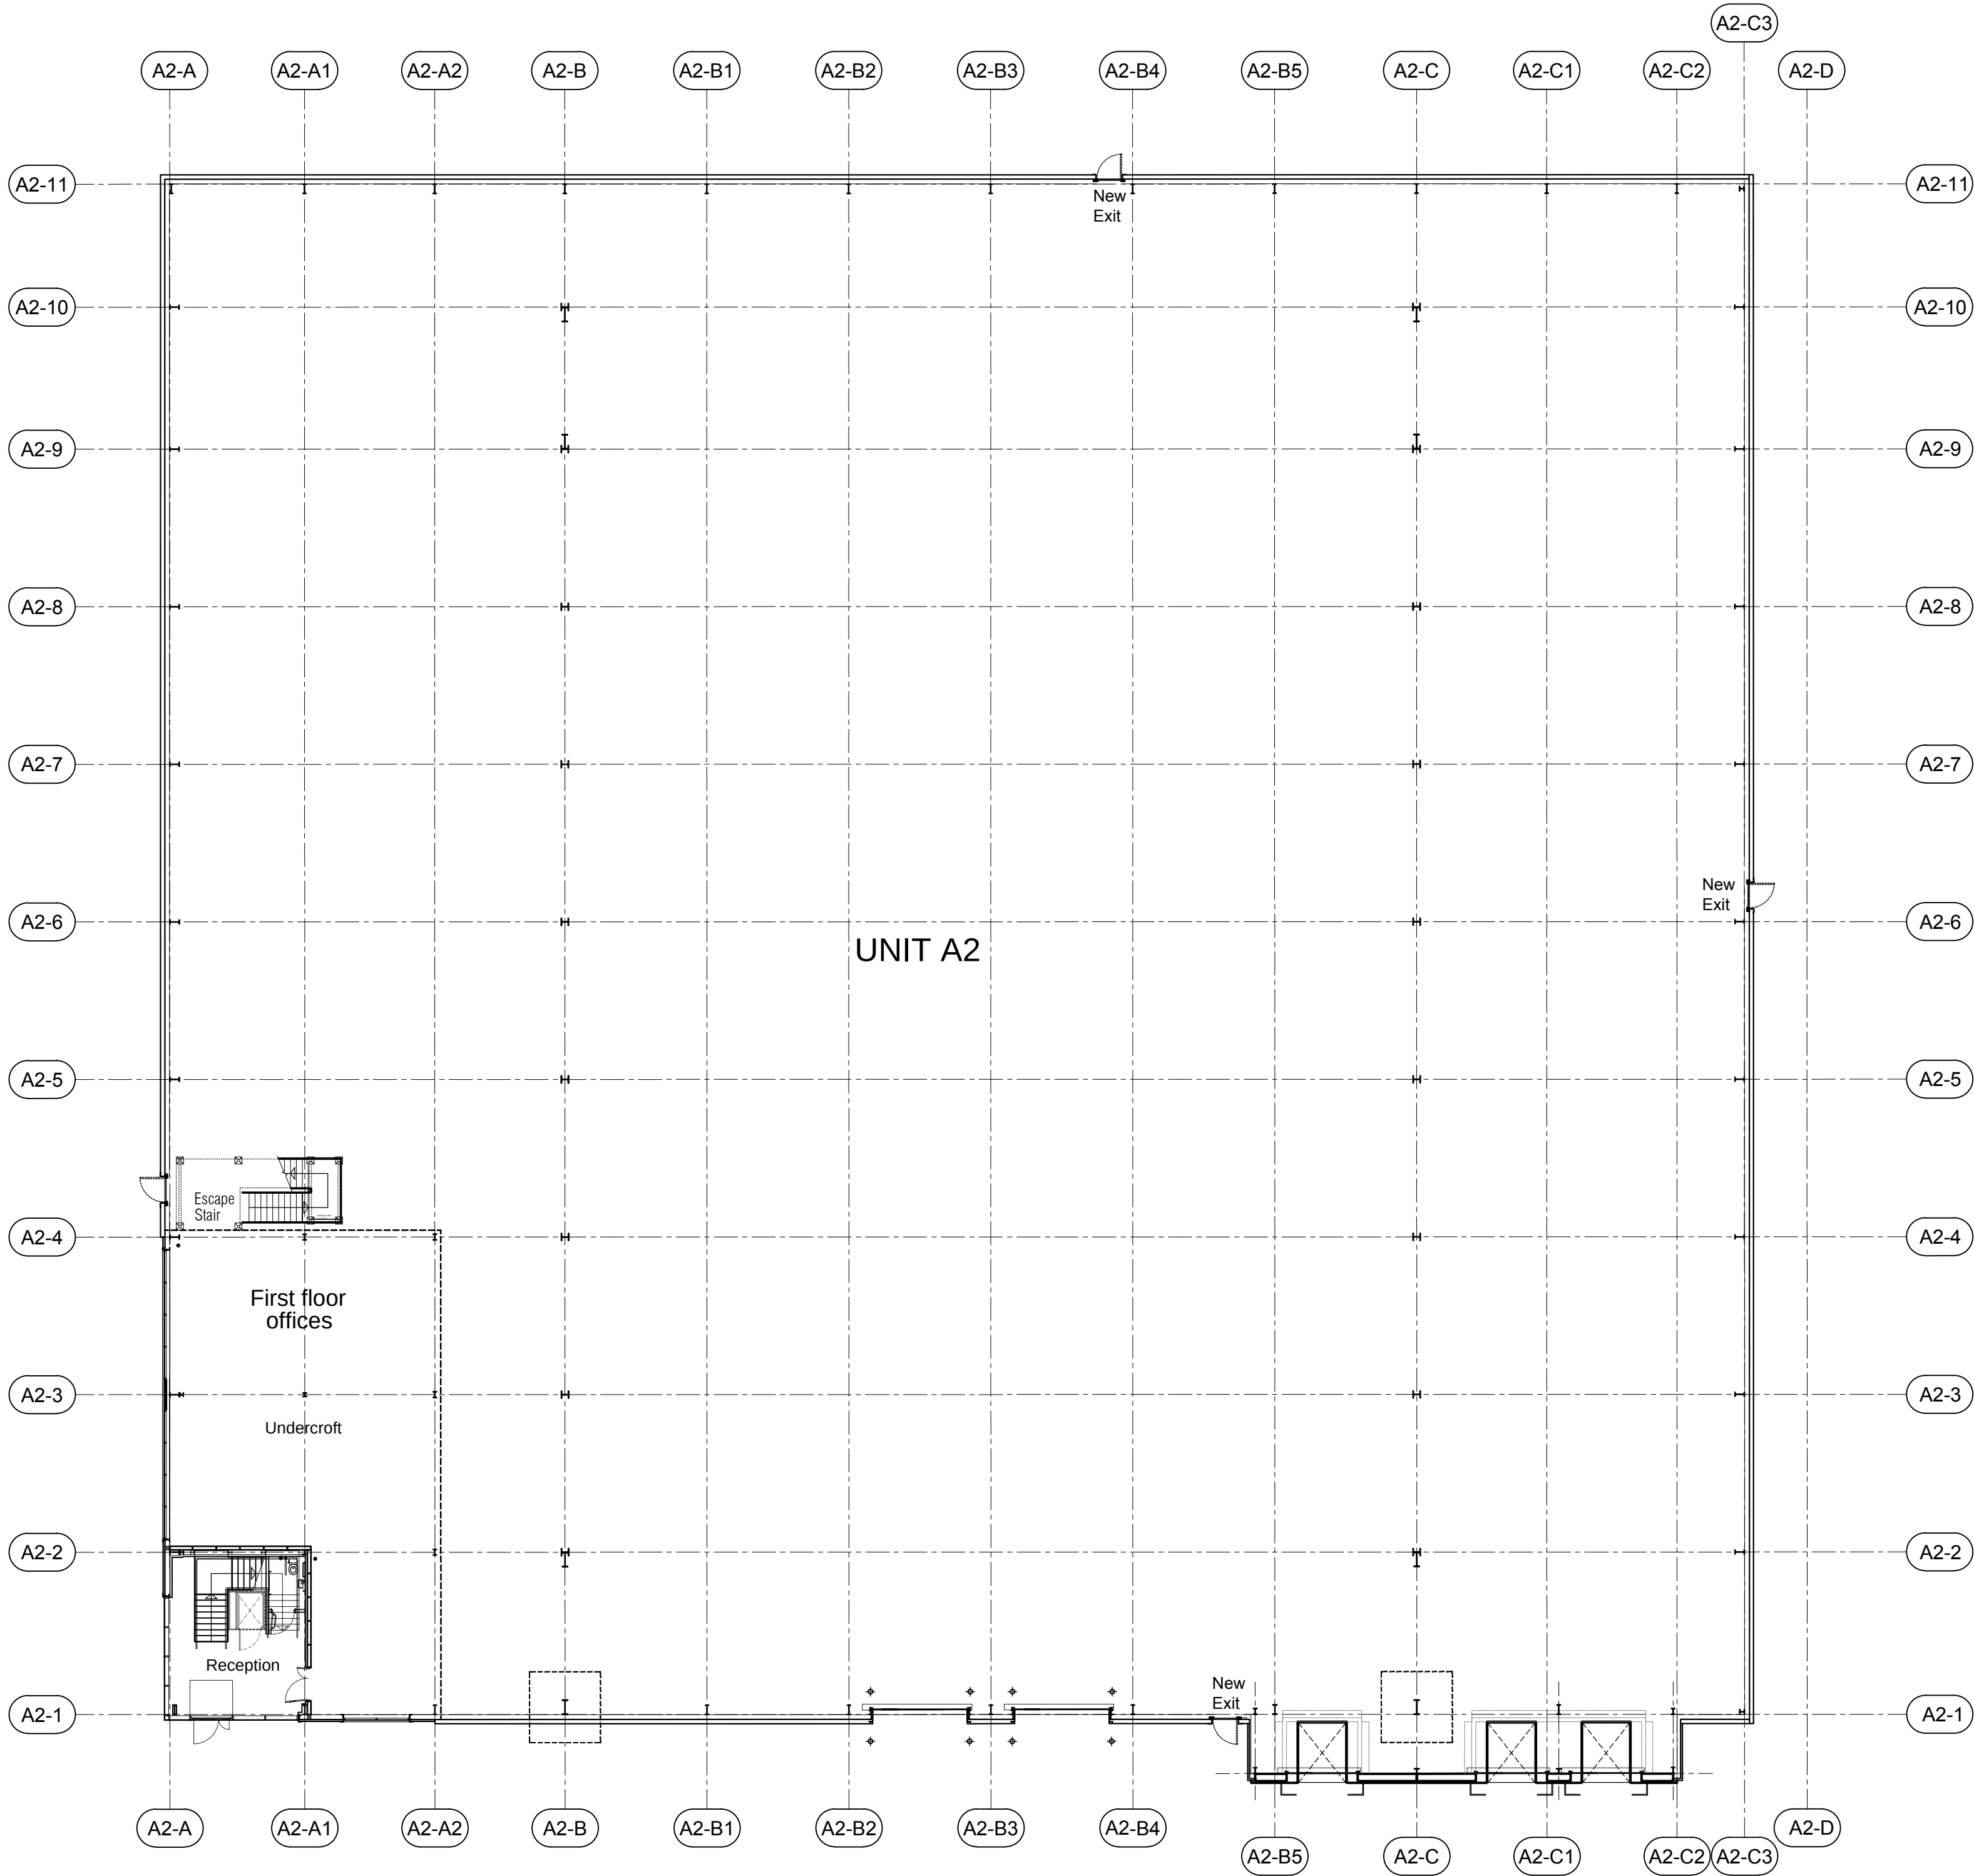

no.	date	revision	by
-----	------	----------	----



aja architects
1170 Elliott Court
Herald Avenue
Coventry Business Park
COVENTRY CV5 6UB
T: 024 7625 3200
E: aja@aja-architects.com
W: www.aja-architects.com
AJA Architects is the trading style of AJA Architects Consulting Limited (a limited company, no. 1847755) and AJA Architects LLP (a limited liability partnership registered in England no. OC334721).
client

DAVOS

project

Wilson Road, Huyton
Liverpool

drawing

PLANNING
Unit A2
Building Plan

scale 1:200@ A1 drawn ks

checked aro date 03/03/2026

no

7182 - 620

