



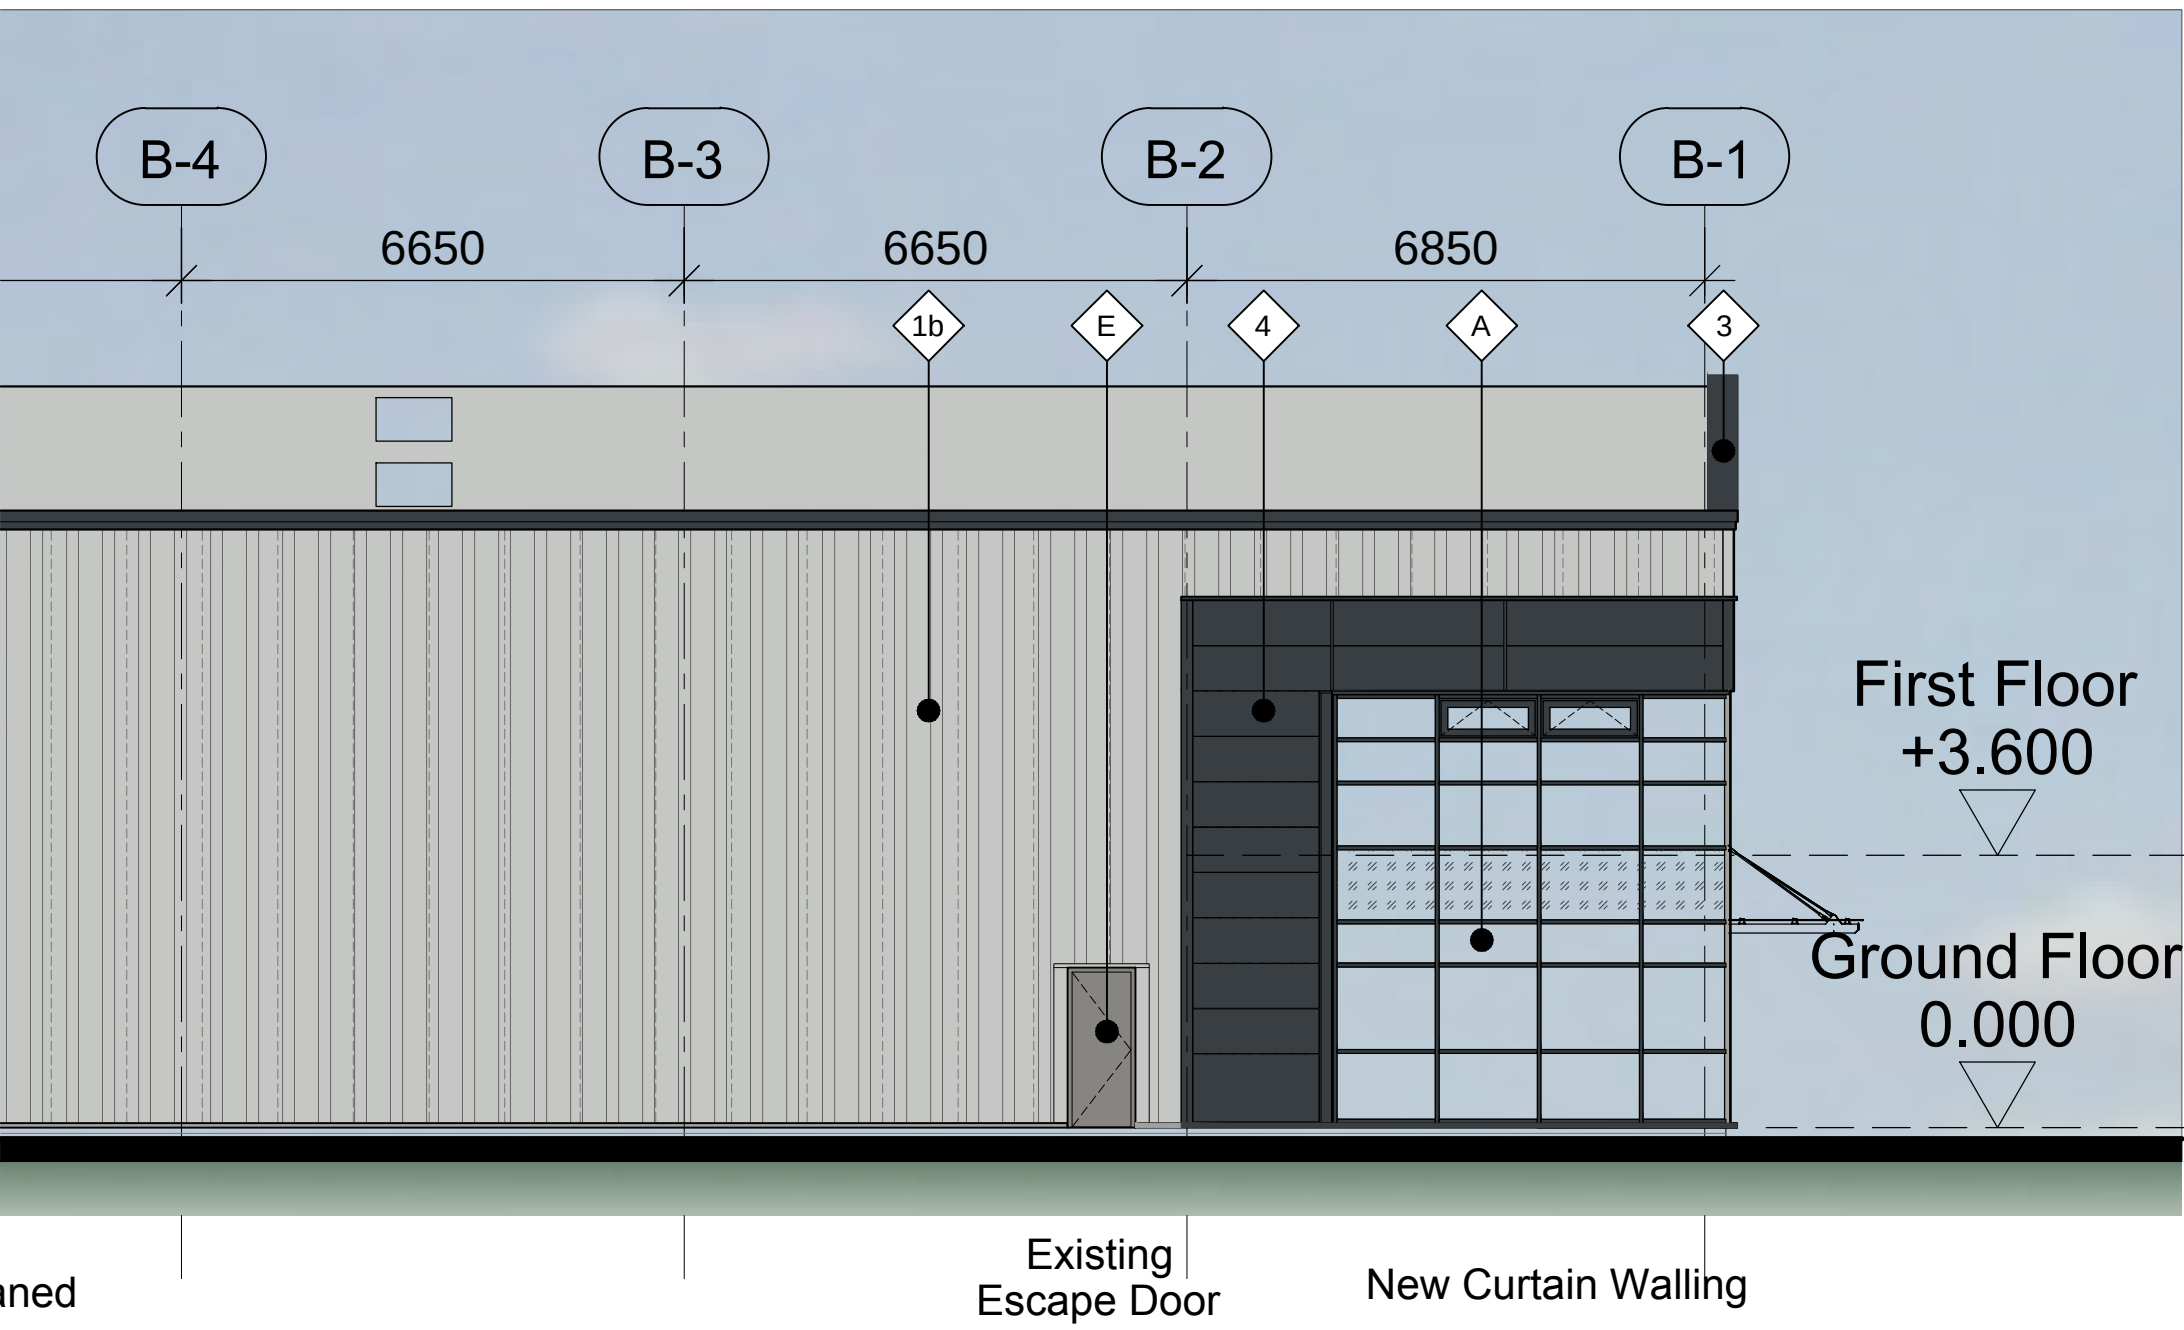


South Elevation - continued below

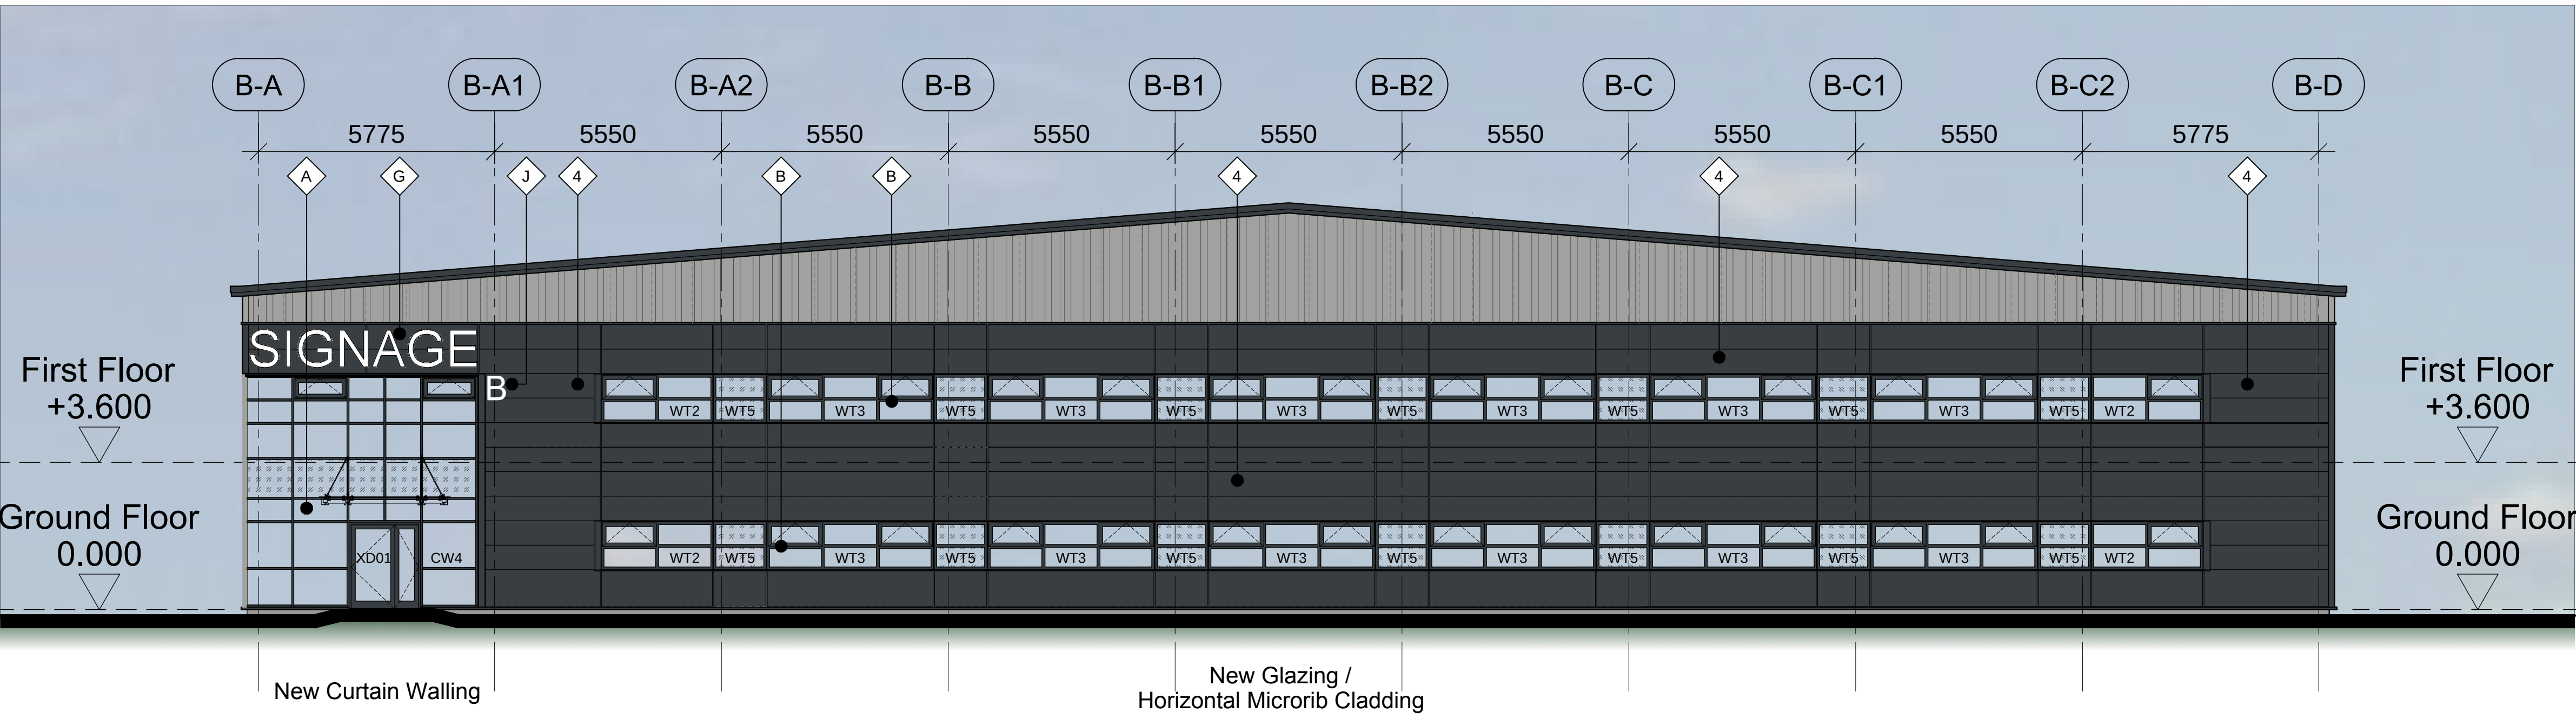


East Elevation (towards Entrance)

NOTE:
Due to drawing space constraints please refer to drawing 104 or 204 for the Materials Legend.


notes
this drawing and design is the copyright of aja architects and must not be reproduced in part or in whole without prior written consent. Contractors must verify all dimensions on the before commencing work or preparing shop drawings.
Where this drawing contains any Ordnance Survey mapping material, it has been reproduced under license number 10002278.
Ordnance Survey © Crown copyright

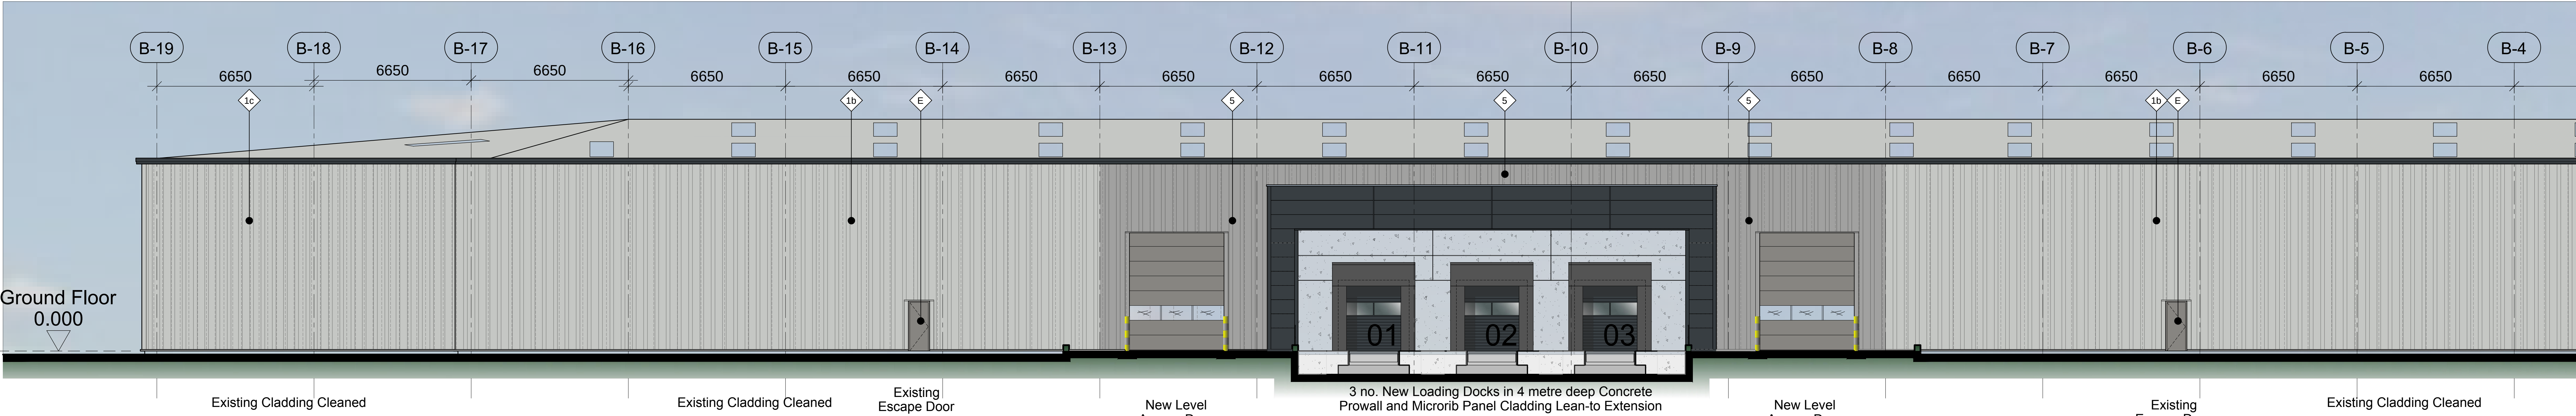


South Elevation (towards Service Yard) - continued from above

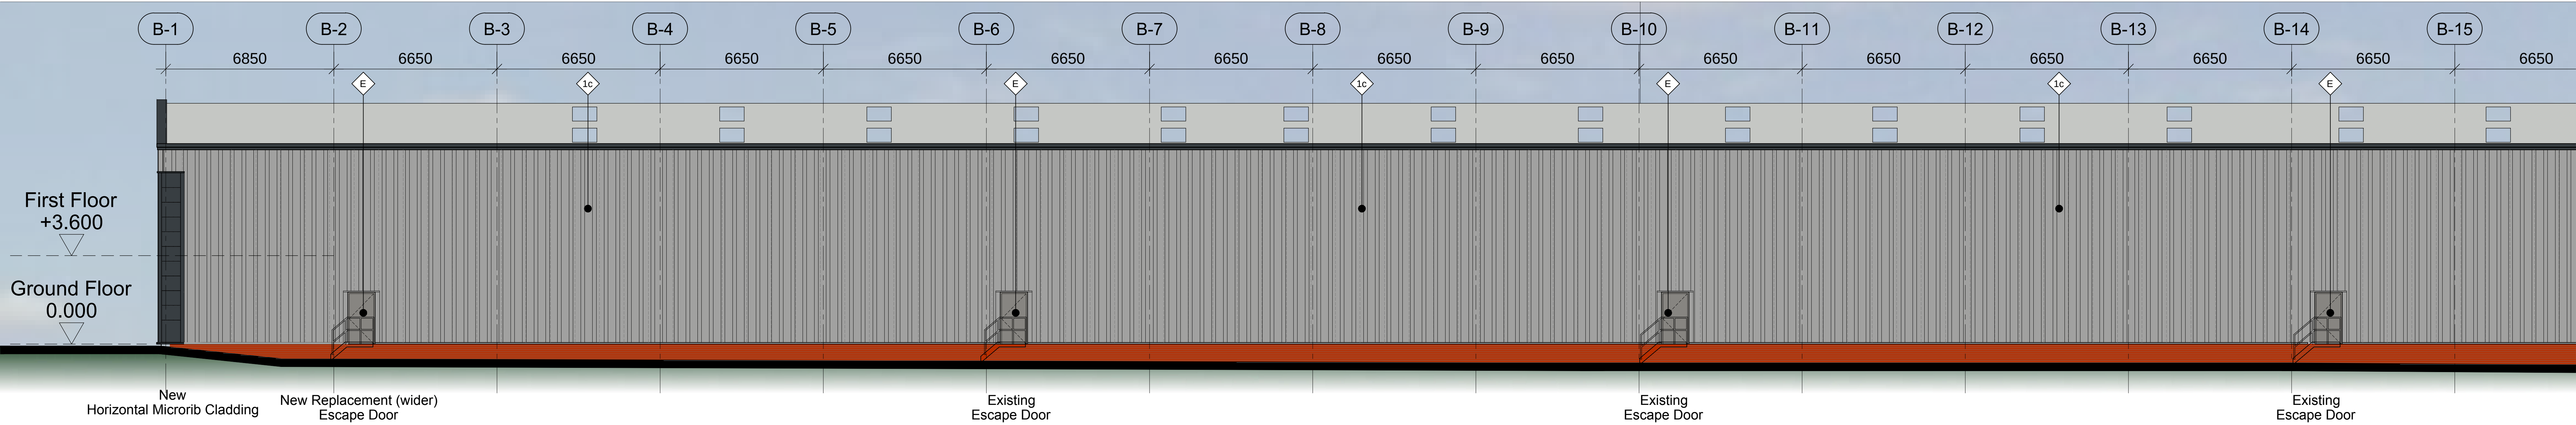

North Elevation (towards Boundary & Adacent Housing) - continued below

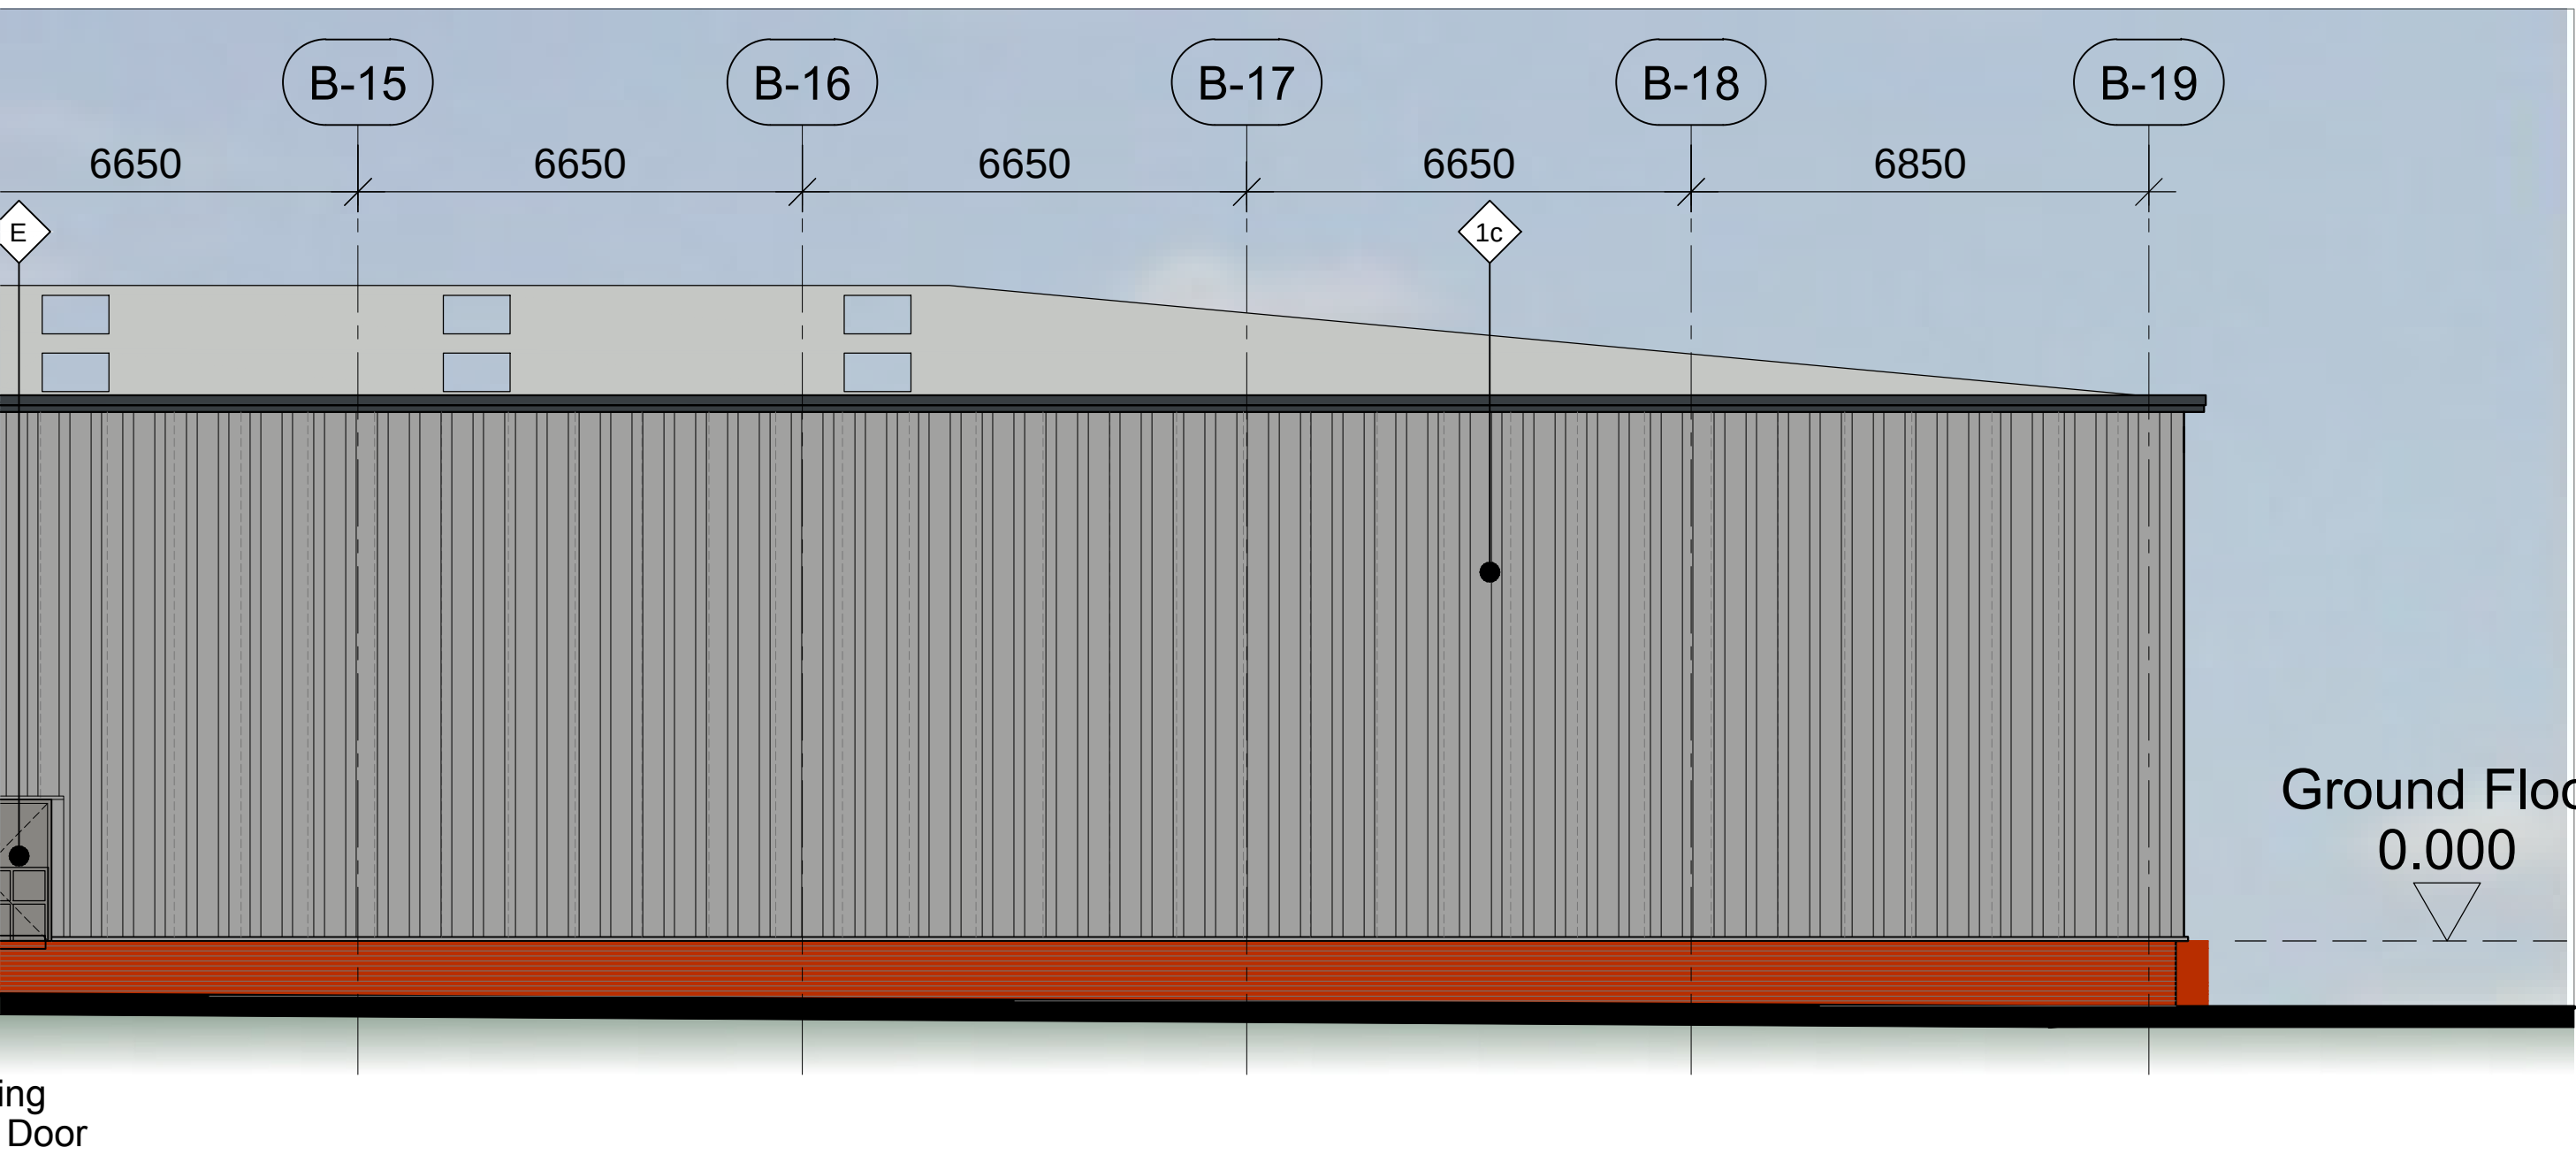

North Elevation - continued from above

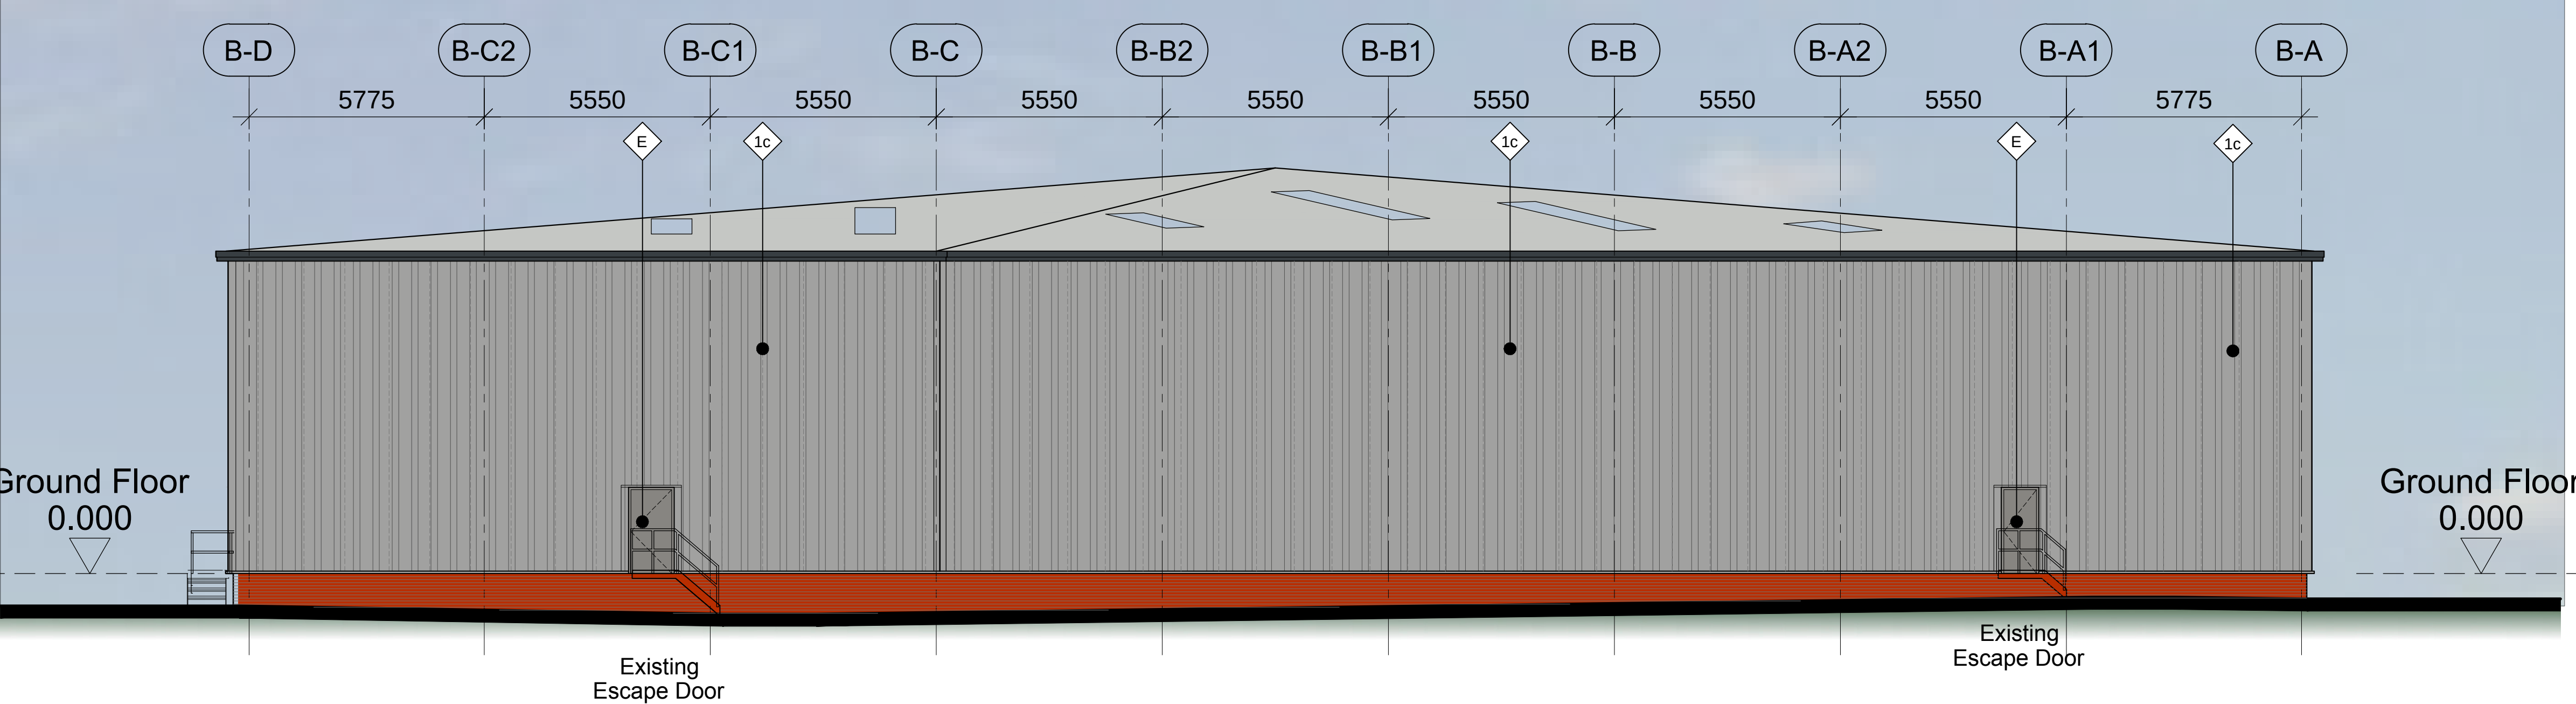

West Elevation (towards Tree Buffer)

no.	date	revision	by
aja architects			
1170 Elliott Court Herald Avenue Coventry Business Park COVENTRY CV5 6UB E: aja@aja-architects.com W: www.aja-architects.com aja architects is the trading name of aja architects consulting limited (a limited company no. 1060791) and aja architects LLP (limited liability partnership registered in England no. OC30711)			
client			

DAVOS

project

Wilson Road, Huyton
Liverpool

drawing

PLANNING
Unit B
GA Building Elevations

scale	1:100@A0	drawn	ks
checked	aro	date	03/03/2026

no

7182 - 634

