


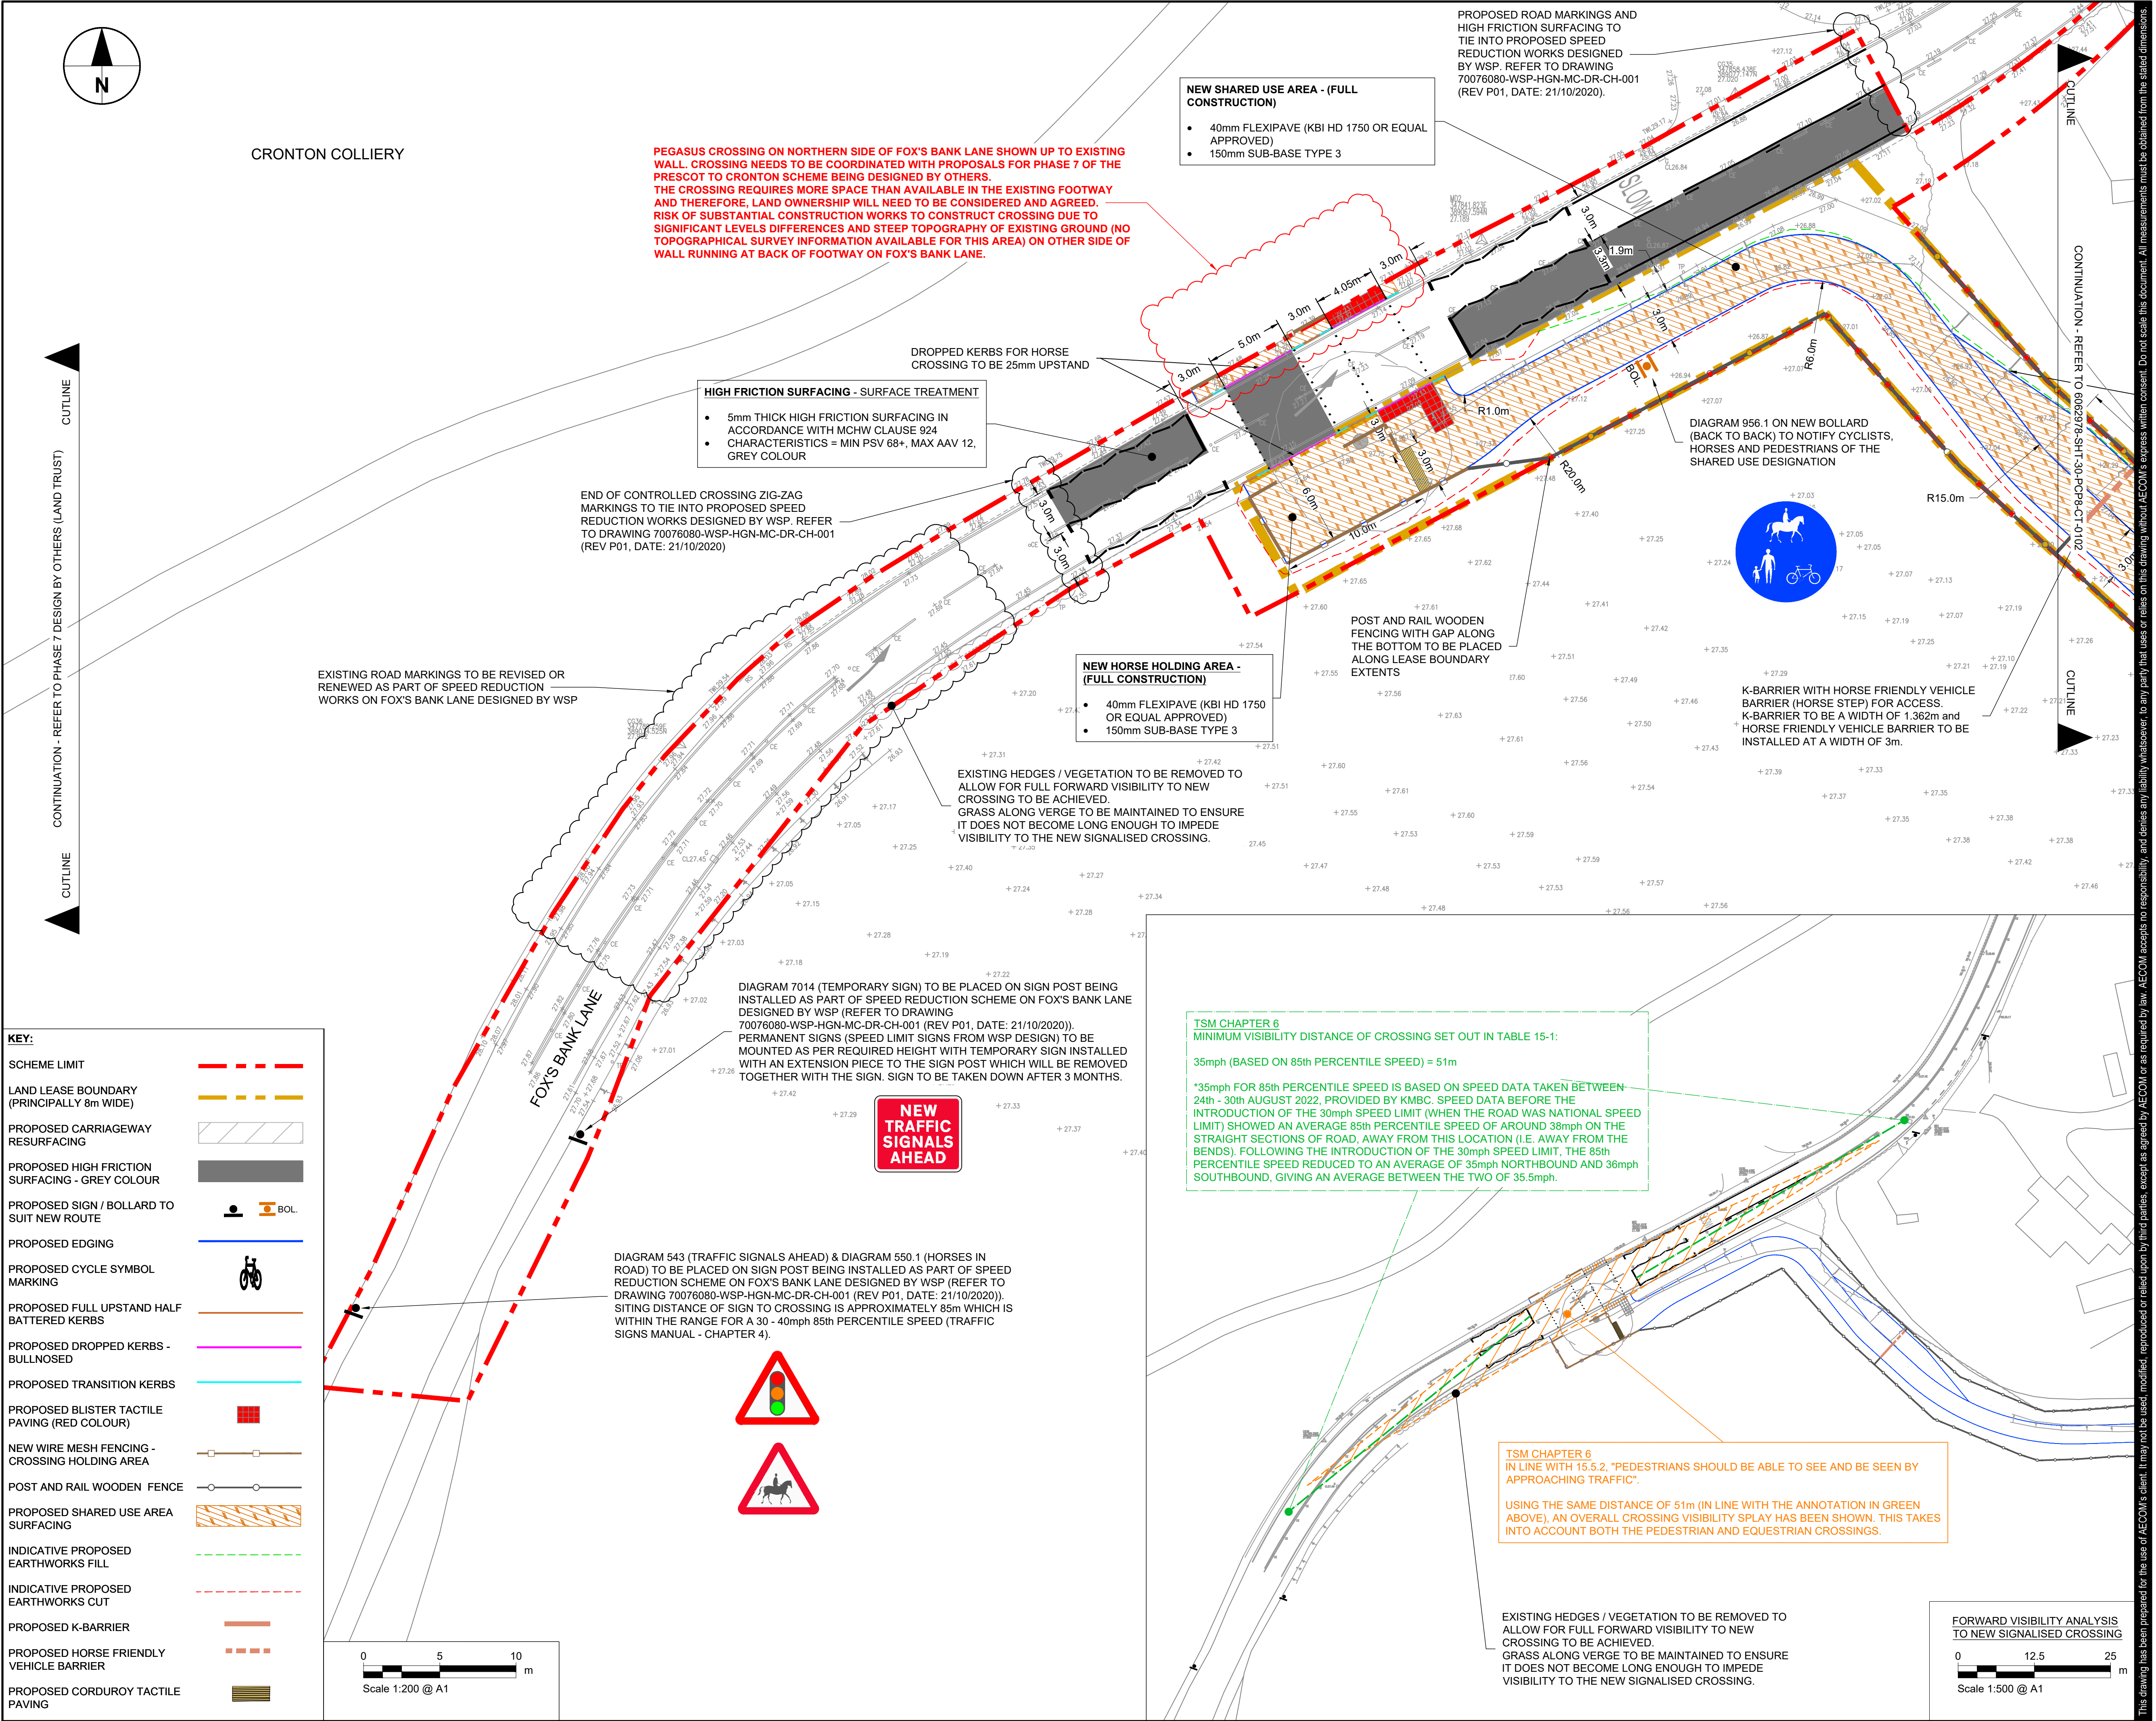

PROJECT

PRESCOT TO CRANTON
CYCLEWAY

CLIENT



Knowsley Council
Yorkon Buildings, Archway Road, Huyton,
L36 9YU
tel. 0151 489 6000
www.knowsley.gov.uk

CONSULTANT

AECOM
4th Floor, Merchants Court
2-12 Lord Street
Liverpool, L2 1TS
www.aecom.com

NOTES

- TO BE READ IN CONJUNCTION WITH ALL OTHER RELEVANT DOCUMENTATION / INFORMATION.
- DIMENSIONS AND LEVELS ARE IN METRES UNLESS OTHERWISE STATED.
- DO NOT SCALE FROM THIS DRAWING, USE ONLY PRINTED DIMENSIONS.
- ALL LEVELS RELATE TO ORDNANCE DATUM.
- THIS DRAWING HAS BEEN PRODUCED USING TOPOGRAPHICAL SURVEY CARRIED OUT BY "MALCOLM HUGHES LAND SURVEYORS" IN MAY 2020 AND OS MAPPING RECEIVED FROM KNOWSLEY COUNCIL ON 9TH MARCH 2020.
- REFER TO DRAWING NO. 60629784-SHT-30-PCP0-CT-0100 TO 0101 FOR SCHEME LOCATION PLAN.
- FOR TRAFFIC SIGNAL DESIGN INFORMATION, REFER TO DRAWING 60629784-SHT-30-PCP8-CT-1251.

DETAILED DESIGN

© CROWN COPYRIGHT AND DATABASE RIGHTS 2020 OS 100017655 YOU ARE PERMITTED TO USE THIS DATA SOLELY TO ENABLE YOU TO RESPOND TO, OR INTERACT WITH, THE ORGANISATION THAT PROVIDED YOU WITH THE DATA. YOU ARE NOT PERMITTED TO COPY, SUB-LICENCE, DISTRIBUTE OR SELL ANY OF THIS DATA TO THIRD PARTIES IN ANY FORM.

ISSUE/REVISION

D7	27.10.2022	VISIBILITY SPLAYS UPDATED
D6	22.08.2022	CLIENT COMMENTS
D5	19.08.2022	CLIENT COMMENTS
D4	26.07.2022	UPDATE PER CLIENT REQUEST
D3	08.11.2021	PLANNING UPDATE
D2	21.05.2021	CLIENT & PLANNING REVIEW
D1	11.01.2120	DETAILED DESIGN
I/R	DATE	DESCRIPTION

PROJECT NUMBER


60629784

SHEET TITLE

PHASE 8
GENERAL ARRANGEMENT
(SHEET 1)

SHEET NUMBER

60629784-SHT-30-PCP8-CT-0101

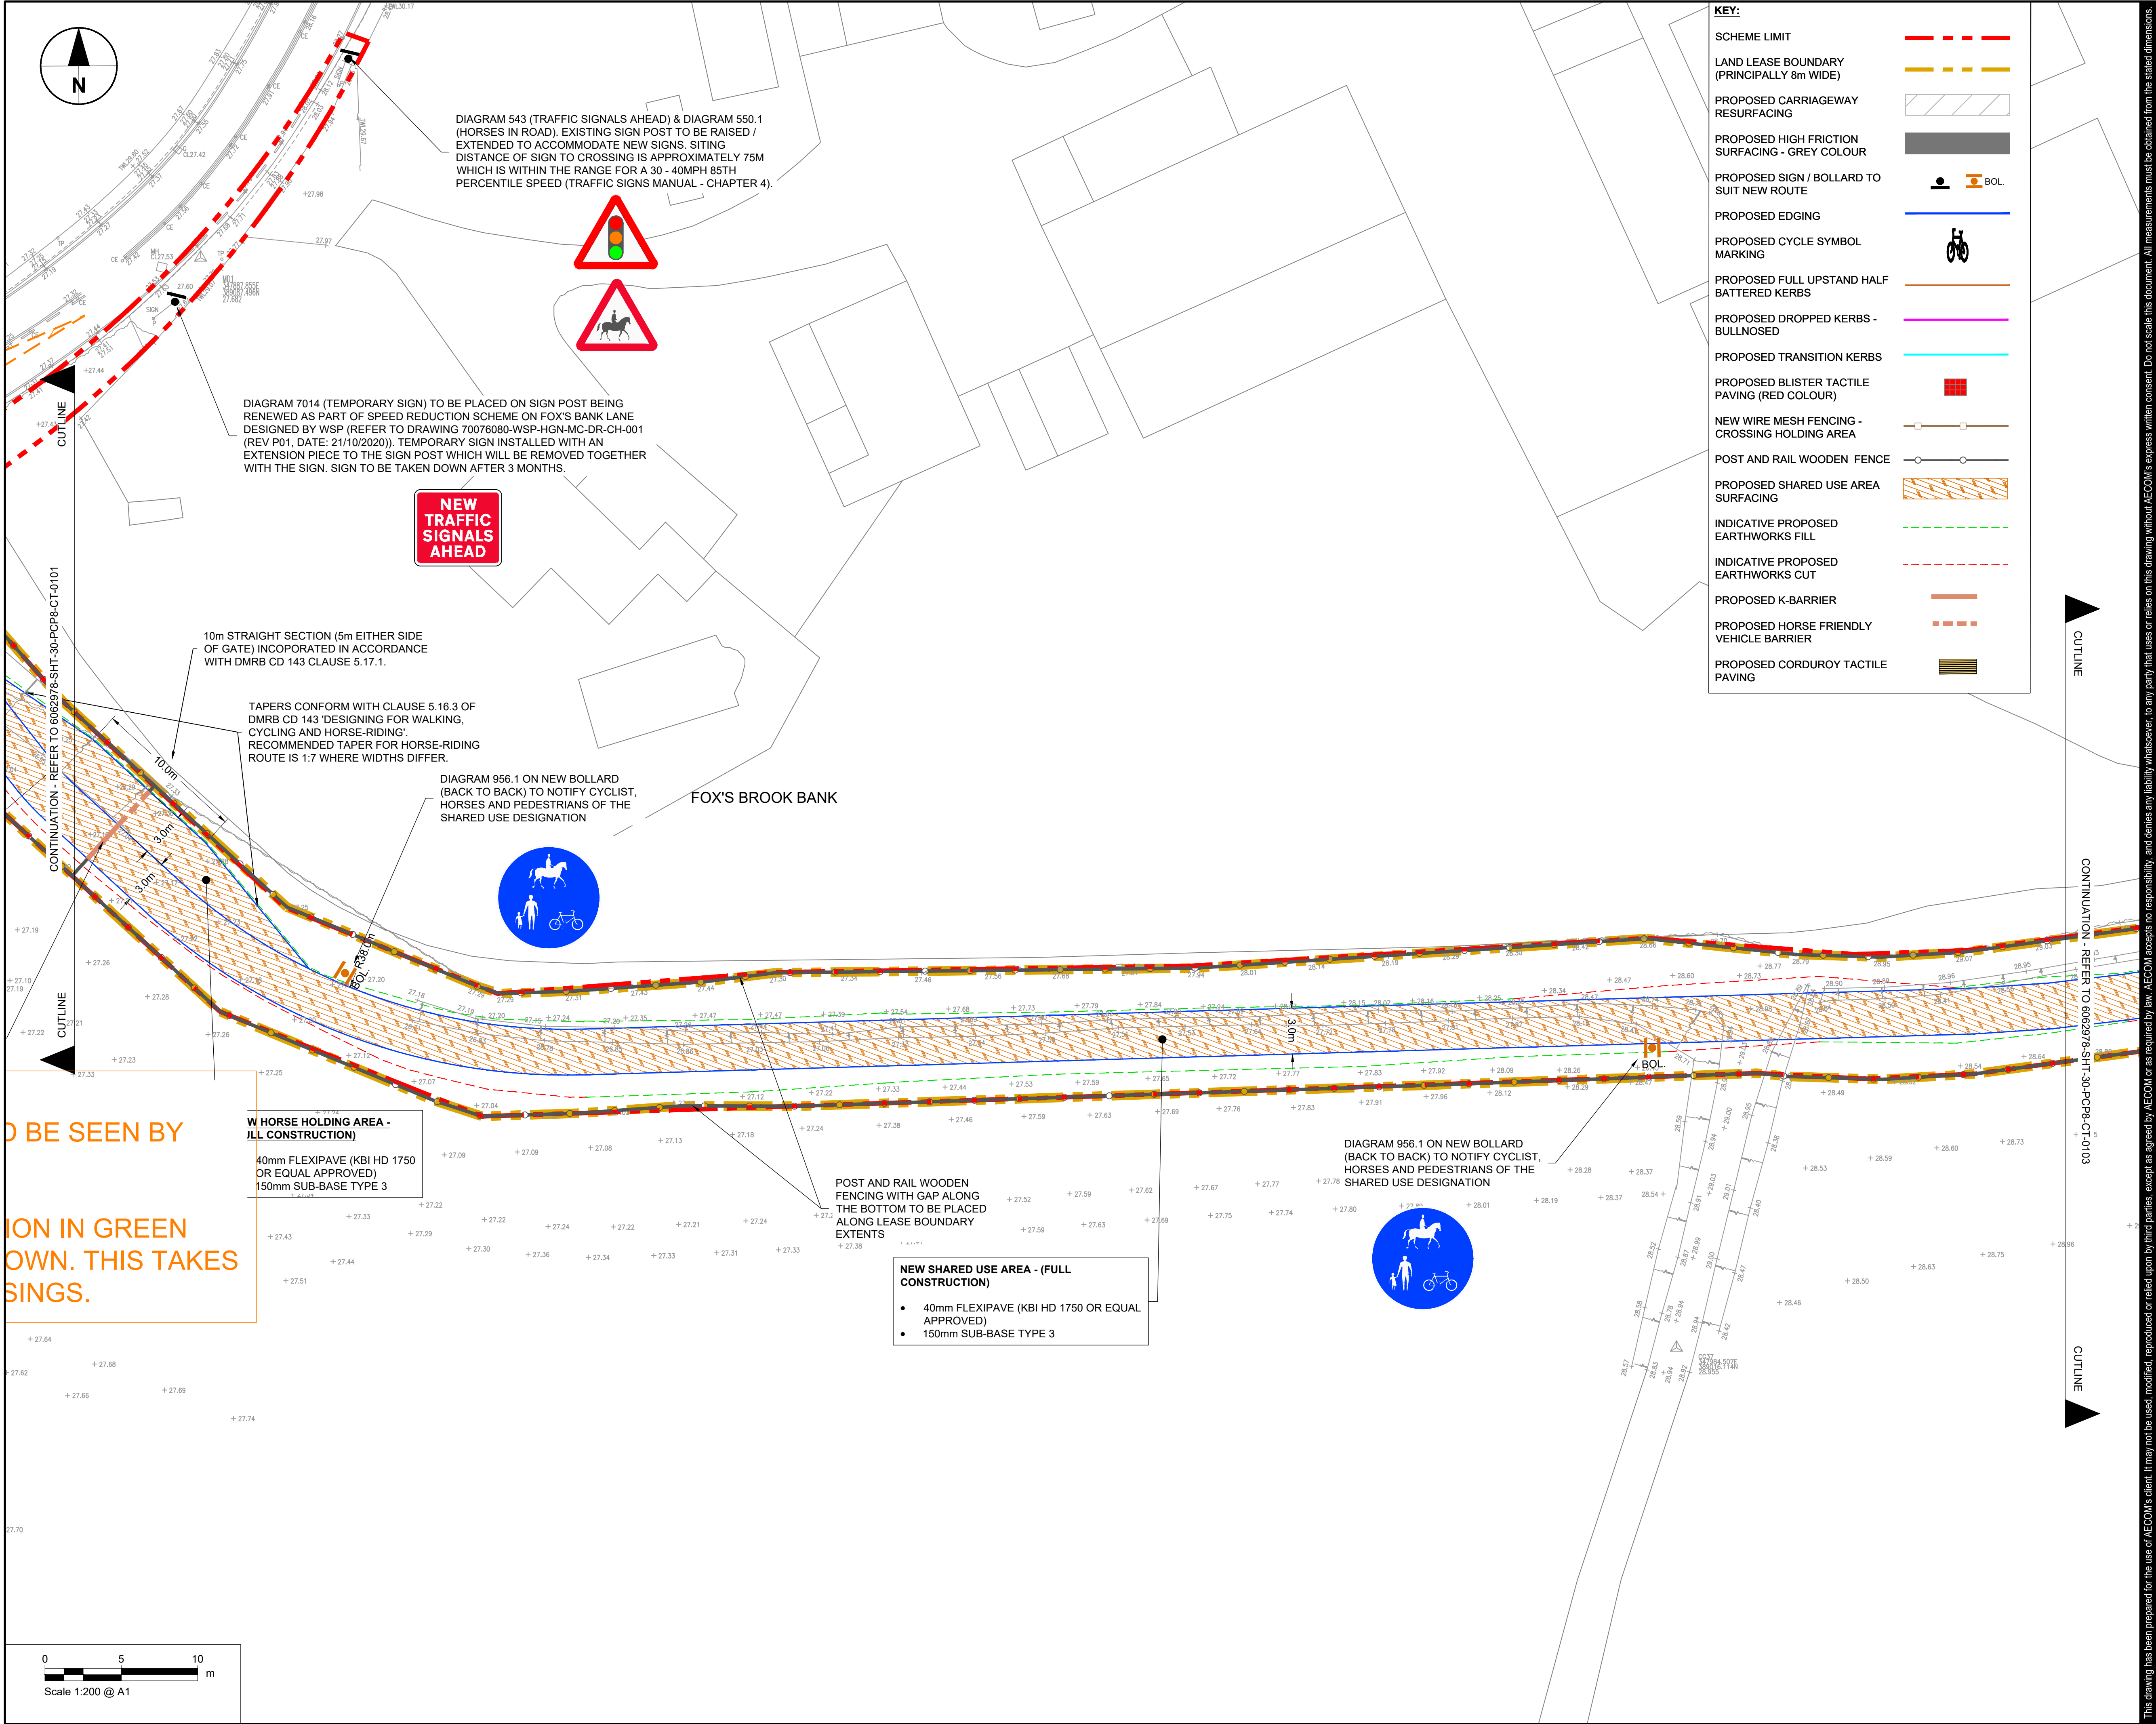

AECOM

PROJECT

**PRESCOT TO CRANTON
CYCLEWAY**

CLIENT



Knowsley Council
Yorkon Buildings, Archway Road, Huyton,
L36 9YU
tel. 0151 489 6000
www.knowsley.gov.uk

CONSULTANT

AECOM
4th Floor, Merchants Court
2-12 Lord Street
Liverpool, L2 1TS
www.aecom.com

NOTES

- TO BE READ IN CONJUNCTION WITH ALL OTHER RELEVANT DOCUMENTATION / INFORMATION.
- DIMENSIONS AND LEVELS ARE IN METRES UNLESS OTHERWISE STATED.
- DO NOT SCALE FROM THIS DRAWING, USE ONLY PRINTED DIMENSIONS.
- ALL LEVELS RELATE TO ORDNANCE DATUM.
- THIS DRAWING HAS BEEN PRODUCED USING TOPOGRAPHICAL SURVEY CARRIED OUT BY 'MALCOLM HUGHES LAND SURVEYORS' IN MAY 2020 AND OS MAPPING RECEIVED FROM KNOWSLEY COUNCIL ON 9TH MARCH 2020.
- REFER TO DRAWING NO. 60629784-SHT-30-PCP0-CT-0100 TO 0101 FOR SCHEME LOCATION PLAN.

DETAILED DESIGN

© CROWN COPYRIGHT AND DATABASE RIGHTS 2020 OS 100017655 YOU ARE PERMITTED TO USE THIS DATA SOLELY TO ENABLE YOU TO RESPOND TO, OR INTERACT WITH, THE ORGANISATION THAT PROVIDED YOU WITH THE DATA. YOU ARE NOT PERMITTED TO COPY, SUB-LICENCE, DISTRIBUTE OR SELL ANY OF THIS DATA TO THIRD PARTIES IN ANY FORM.

ISSUE/REVISION

ISSUE/REVISION	DATE	DESCRIPTION
D6	22.08.2022	CLIENT COMMENTS
D5	19.08.2022	CLIENT COMMENTS
D4	26.07.2022	UPDATE PER CLIENT REQUEST
D3	08.11.2021	PLANNING UPDATE
D2	21.05.2021	CLIENT & PLANNING REVIEW
D1	11.01.2120	DETAILED DESIGN
I/R	DATE	DESCRIPTION

PROJECT NUMBER


60629784

SHEET TITLE

PHASE 8
GENERAL ARRANGEMENT
(SHEET 2)

SHEET NUMBER

60629784-SHT-30-PCP8-CT-0102

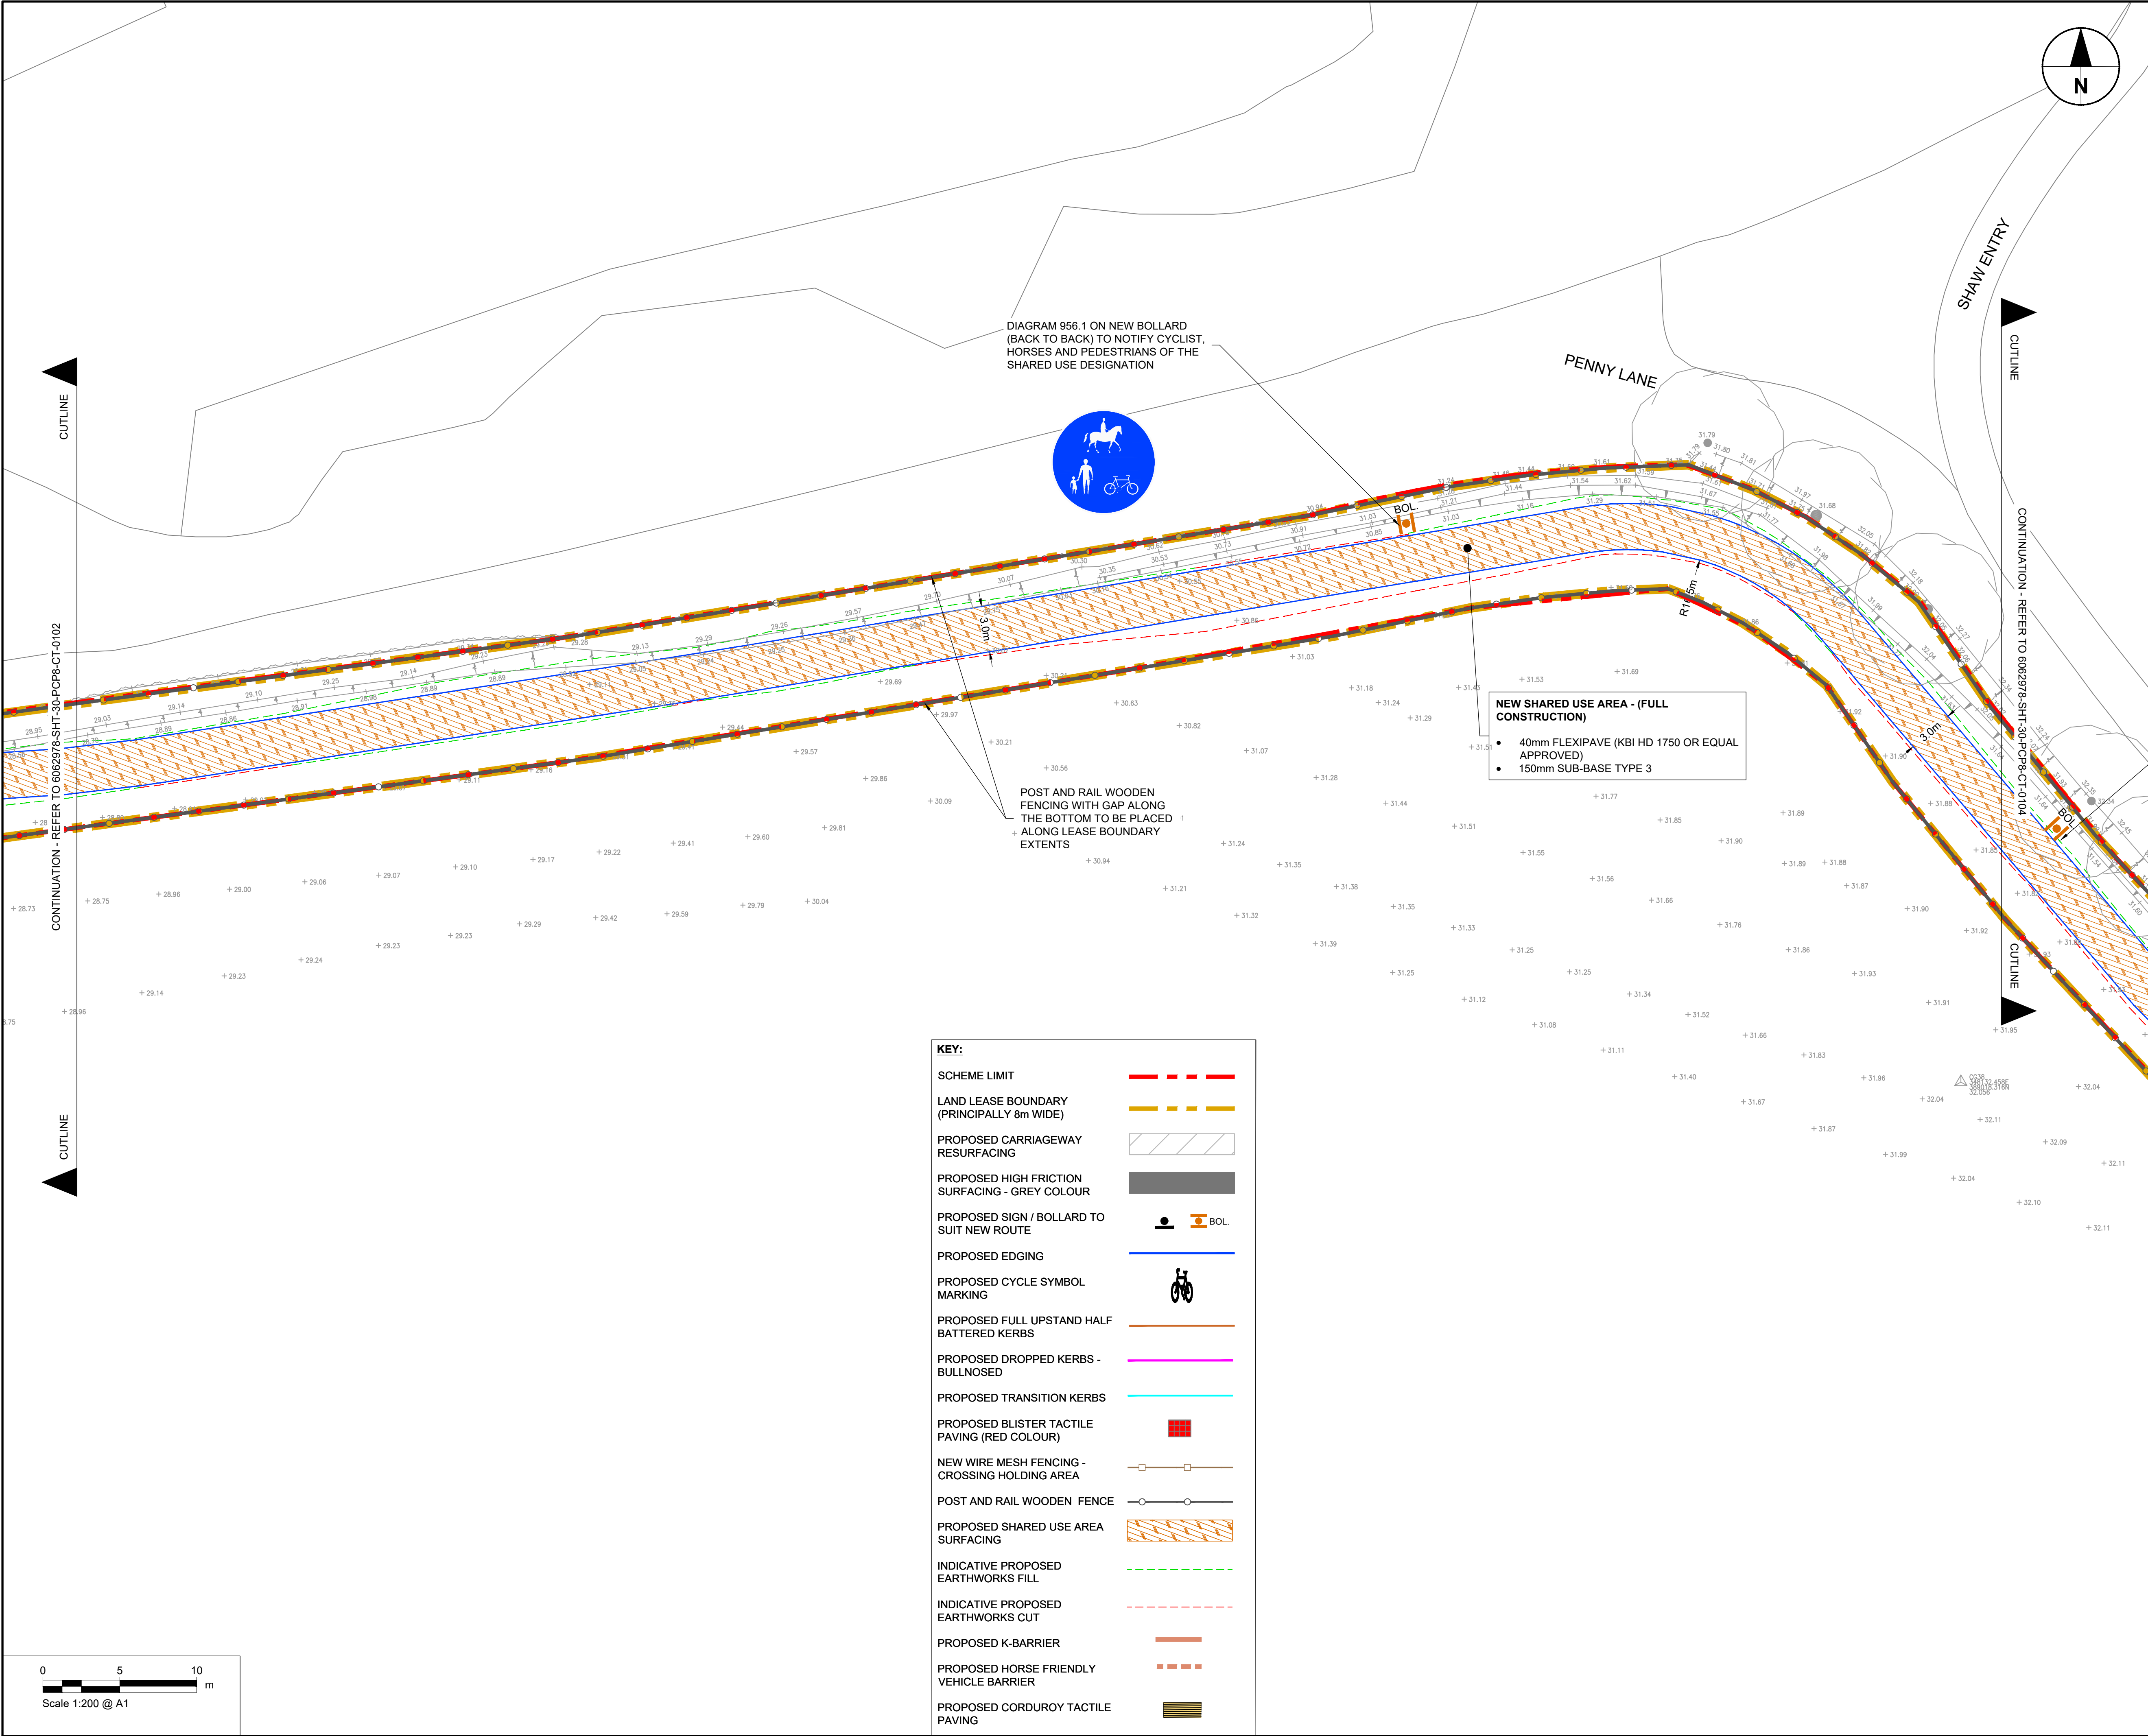

KEY:	
SCHEME LIMIT	
LAND LEASE BOUNDARY (PRINCIPALLY 8m WIDE)	
PROPOSED CARRIAGEWAY RESURFACING	
PROPOSED HIGH FRICTION SURFACING - GREY COLOUR	
PROPOSED SIGN / BOLLARD TO SUIT NEW ROUTE	  BOL..
PROPOSED EDGING	
PROPOSED CYCLE SYMBOL MARKING	
PROPOSED FULL UPSTAND HALF BATTERED KERBS	
PROPOSED DROPPED KERBS - BULLNOSED	
PROPOSED TRANSITION KERBS	
PROPOSED BLISTER TACTILE PAVING (RED COLOUR)	
NEW WIRE MESH FENCING - CROSSING HOLDING AREA	
POST AND RAIL WOODEN FENCE	
PROPOSED SHARED USE AREA SURFACING	
INDICATIVE PROPOSED EARTHWORKS FILL	
INDICATIVE PROPOSED EARTHWORKS CUT	
PROPOSED K-BARRIER	
PROPOSED HORSE FRIENDLY VEHICLE BARRIER	
PROPOSED CORDUROY TACTILE PAVING	

This drawing has been prepared for the use of AECOM's client. It may not be used, modified, reproduced or relied upon by third parties, except as agreed by AECOM or as required by law. AECOM accepts no responsibility, and denies any liability whatsoever, to any party that uses or relies on this drawing without AECOM's express written consent. All measurements must be obtained from the stated dimensions.

AECOM

PROJECT

PRESCOT TO CRANTON CYCLEWAY



Knowsley Council
Yorkon Buildings, Archway Road, Huyton,
L36 9YU
tel. 0151 489 6000
www.knowsley.gov.uk

CONSULTANT

AECOM
4th Floor, Merchants Court
2-12 Lord Street
Liverpool, L2 1TS
www.aecom.com

- NOTES
- TO BE READ IN CONJUNCTION WITH ALL OTHER RELEVANT DOCUMENTATION / INFORMATION.
 - DIMENSIONS AND LEVELS ARE IN METRES UNLESS OTHERWISE STATED.
 - DO NOT SCALE FROM THIS DRAWING, USE ONLY PRINTED DIMENSIONS.
 - ALL LEVELS RELATE TO ORDNANCE DATUM.
 - THIS DRAWING HAS BEEN PRODUCED USING TOPOGRAPHICAL SURVEY CARRIED OUT BY "MALCOLM HUGHES LAND SURVEYORS" IN MAY 2020 AND OS MAPPING RECEIVED FROM KNOWSLEY COUNCIL ON 9TH MARCH 2020.
 - REFER TO DRAWING NO. 60629784-SHT-30-PCP0-CT-0100 TO 0101 FOR SCHEME LOCATION PLAN.

DETAILED DESIGN

© CROWN COPYRIGHT AND DATABASE RIGHTS 2020 OS 100017655 YOU ARE PERMITTED TO USE THIS DATA SOLELY TO ENABLE YOU TO RESPOND TO, OR INTERACT WITH, THE ORGANISATION THAT PROVIDED YOU WITH THE DATA. YOU ARE NOT PERMITTED TO COPY, SUB-LICENCE, DISTRIBUTE OR SELL ANY OF THIS DATA TO THIRD PARTIES IN ANY FORM.

ISSUE/REVISION		
D6	22.08.2022	CLIENT COMMENTS
D5	19.08.2022	CLIENT COMMENTS
D4	26.07.2022	UPDATE PER CLIENT REQUEST
D3	08.11.2021	PLANNING UPDATE
D2	21.05.2021	CLIENT & PLANNING REVIEW
D1	11.01.2120	DETAILED DESIGN
I/R	DATE	DESCRIPTION

PROJECT NUMBER


60629784

SHEET TITLE

PHASE 8
GENERAL ARRANGEMENT
(SHEET 3)

SHEET NUMBER

60629784-SHT-30-PCP8-CT-0103

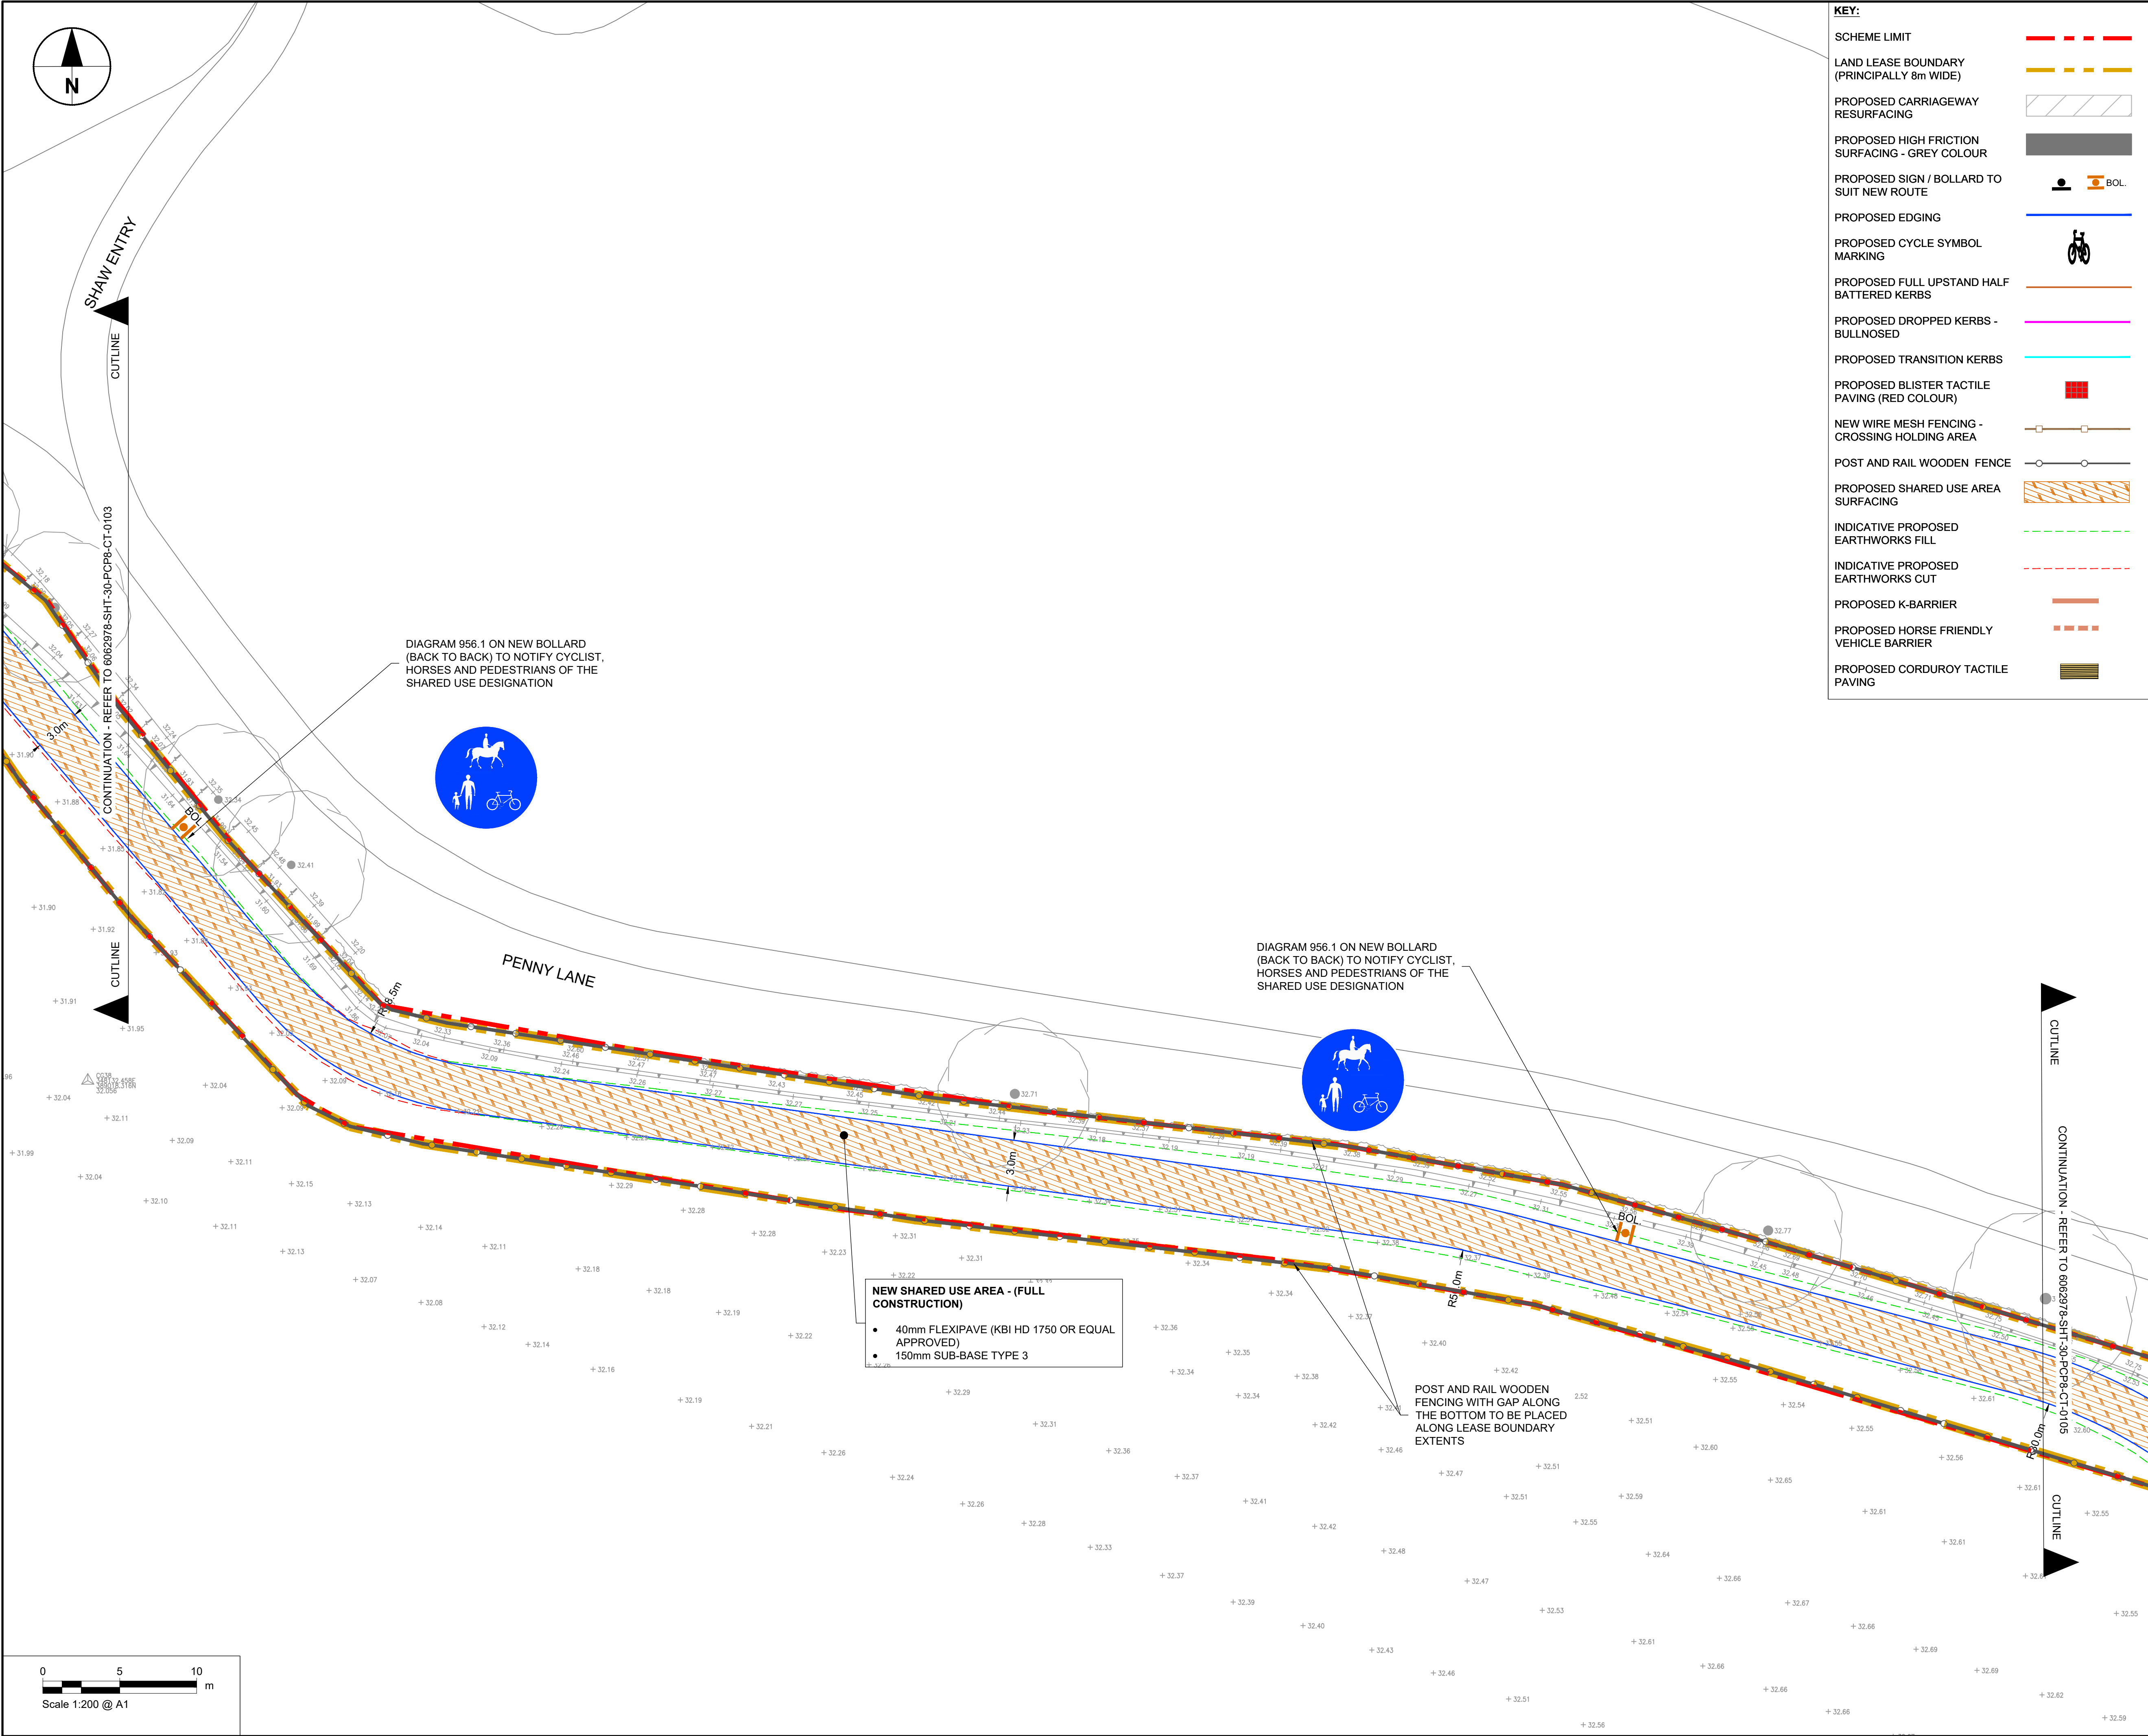

KEY:	
SCHEME LIMIT	
LAND LEASE BOUNDARY (PRINCIPALLY 8m WIDE)	
PROPOSED CARRIAGEWAY RESURFACING	
PROPOSED HIGH FRICTION SURFACING - GREY COLOUR	
PROPOSED SIGN / BOLLARD TO SUIT NEW ROUTE	
PROPOSED EDGING	
PROPOSED CYCLE SYMBOL MARKING	
PROPOSED FULL UPSTAND HALF BATTERED KERBS	
PROPOSED DROPPED KERBS - BULLNOSED	
PROPOSED TRANSITION KERBS	
PROPOSED BLISTER TACTILE PAVING (RED COLOUR)	
NEW WIRE MESH FENCING - CROSSING HOLDING AREA	
POST AND RAIL WOODEN FENCE	
PROPOSED SHARED USE AREA SURFACING	
INDICATIVE PROPOSED EARTHWORKS FILL	
INDICATIVE PROPOSED EARTHWORKS CUT	
PROPOSED K-BARRIER	
PROPOSED HORSE FRIENDLY VEHICLE BARRIER	
PROPOSED CORDUROY TACTILE PAVING	



PROJECT

PRESCOT TO CRONTON CYCLEWAY

CLIENT



Knowsley Council
Yorkon Buildings, Archway Road, Huyton,
L36 9YU
tel. 0151 489 6000
www.knowsley.gov.uk

CONSULTANT

AECOM
4th Floor, Merchants Court
2-12 Lord Street
Liverpool, L2 1TS
www.aecom.com

NOTES

1. TO BE READ IN CONJUNCTION WITH ALL OTHER RELEVANT DOCUMENTATION / INFORMATION.
2. DIMENSIONS AND LEVELS ARE IN METRES UNLESS OTHERWISE STATED.
3. DO NOT SCALE FROM THIS DRAWING, USE ONLY PRINTED DIMENSIONS.
4. ALL LEVELS RELATE TO ORDNANCE DATUM.
5. THIS DRAWING HAS BEEN PRODUCED USING TOPOGRAPHICAL SURVEY CARRIED OUT BY "MALCOLM HUGHES LAND SURVEYORS" IN MAY 2020 AND OS MAPPING RECEIVED FROM KNOWSLEY COUNCIL ON 9TH MARCH 2020.
6. REFER TO DRAWING NO. 60629784-SHT-30-PCP0-CT-0100 TO 0101 FOR SCHEME LOCATION PLAN.

DETAILED DESIGN

© CROWN COPYRIGHT AND DATABASE RIGHTS 2020 OS 100017655 YOU ARE PERMITTED TO USE THIS DATA SOLELY TO ENABLE YOU TO RESPOND TO, OR INTERACT WITH, THE ORGANISATION THAT PROVIDED YOU WITH THE DATA. YOU ARE NOT PERMITTED TO COPY, SUB-LICENCE, DISTRIBUTE OR SELL ANY OF THIS DATA TO THIRD PARTIES IN ANY FORM.

ISSUE/REVISION

DATE	DESCRIPTION
D6 22.08.2022	CLIENT COMMENTS
D5 19.08.2022	CLIENT COMMENTS
D4 26.07.2022	UPDATE PER CLIENT REQUEST
D3 08.11.2021	PLANNING UPDATE
D2 21.05.2021	CLIENT & PLANNING REVIEW
D1 11.01.2120	DETAILED DESIGN
I/R	

PROJECT NUMBER



60629784

SHEET TITLE

PHASE 8
GENERAL ARRANGEMENT
(SHEET 4)

SHEET NUMBER

60629784-SHT-30-PCP8-CT-0104

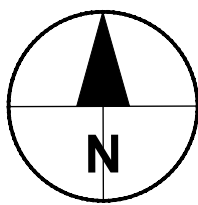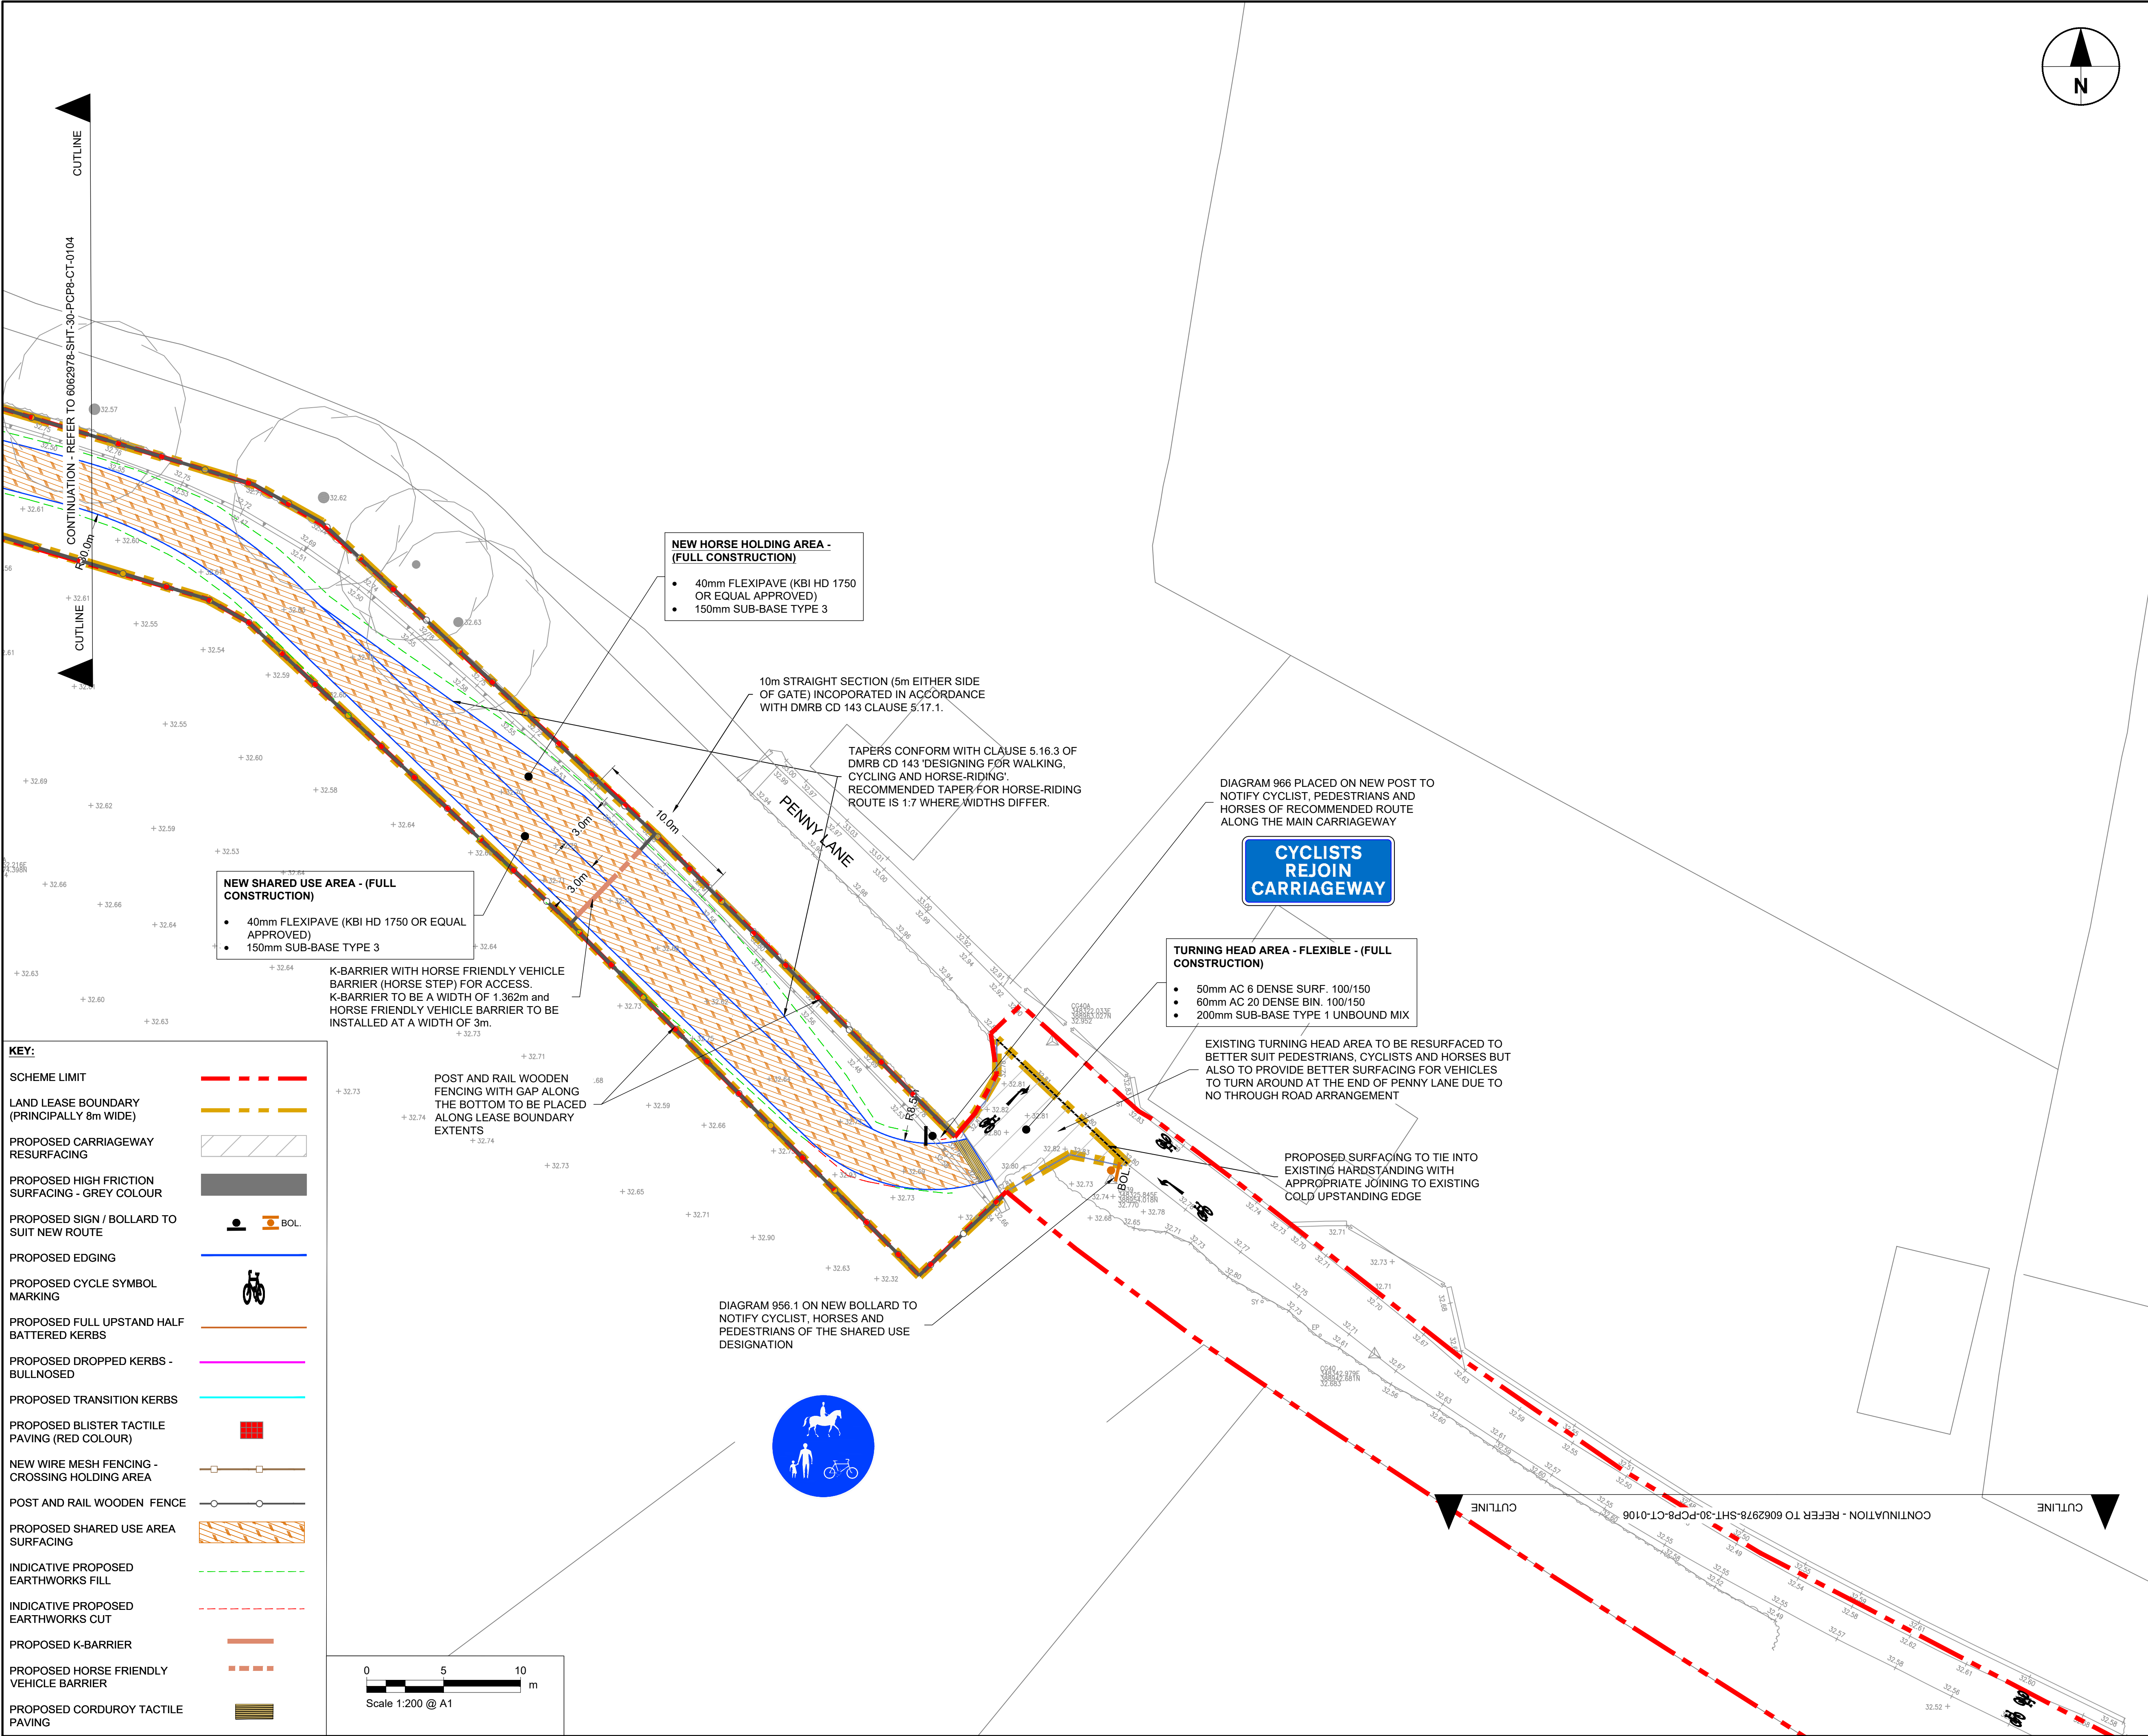

AECOM

PROJECT

**PRESCOT TO CRANTON
CYCLEWAY**

CLIENT



Knowsley Council
Yorkon Buildings, Archway Road, Huyton,
L36 9YU
tel. 0151 489 6000
www.knowsley.gov.uk

CONSULTANT

AECOM
4th Floor, Merchants Court
2-12 Lord Street
Liverpool, L2 1TS
www.aecom.com

NOTES

1. TO BE READ IN CONJUNCTION WITH ALL OTHER RELEVANT DOCUMENTATION / INFORMATION.
2. DIMENSIONS AND LEVELS ARE IN METRES UNLESS OTHERWISE STATED.
3. DO NOT SCALE FROM THIS DRAWING, USE ONLY PRINTED DIMENSIONS.
4. ALL LEVELS RELATE TO ORDNANCE DATUM.
5. THIS DRAWING HAS BEEN PRODUCED USING TOPOGRAPHICAL SURVEY CARRIED OUT BY "MALCOLM HUGHES LAND SURVEYORS" IN MAY 2020 AND OS MAPPING RECEIVED FROM KNOWSLEY COUNCIL ON 9TH MARCH 2020.
6. REFER TO DRAWING NO. 60629784-SHT-30-PCP8-CT-0100 TO 0101 FOR SCHEME LOCATION PLAN.

DETAILED DESIGN

© CROWN COPYRIGHT AND DATABASE RIGHTS 2020 OS 100017655 YOU ARE PERMITTED TO USE THIS DATA SOLELY TO ENABLE YOU TO RESPOND TO, OR INTERACT WITH, THE ORGANISATION THAT PROVIDED YOU WITH THE DATA. YOU ARE NOT PERMITTED TO COPY, SUB-LICENCE, DISTRIBUTE OR SELL ANY OF THIS DATA TO THIRD PARTIES IN ANY FORM.

ISSUE/REVISION

DATE	DESCRIPTION
D6 22.08.2022	CLIENT COMMENTS
D5 19.08.2022	CLIENT COMMENTS
D4 26.07.2022	UPDATE PER CLIENT REQUEST
D3 08.11.2021	PLANNING UPDATE
D2 21.05.2021	CLIENT & PLANNING REVIEW
D1 11.01.2120	DETAILED DESIGN
I/R	

PROJECT NUMBER

60629784

SHEET TITLE

PHASE 8
GENERAL ARRANGEMENT
(SHEET 5)

SHEET NUMBER

60629784-SHT-30-PCP8-CT-0105