


# GREENFIELD WALK

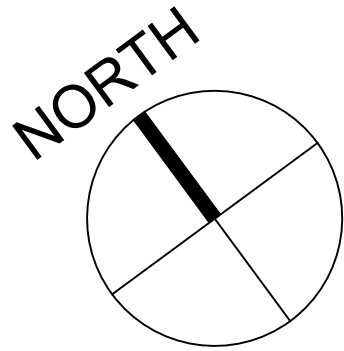

notes.

Do not scale this drawing except for planning purposes



Drawing to be used for the status indicated only

All dimensions and setting out shall be checked and confirmed and any discrepancies to be reported to the Designer prior to commencement of any work

All work and materials to be in accordance with current statutory legislation, relevant codes of practice and British Standards

Drawing to be read in accordance with relevant consultants and sub-contractors drawings and specifications

This drawing is the property of the Designer and is not to be used in whole or in part without written consent

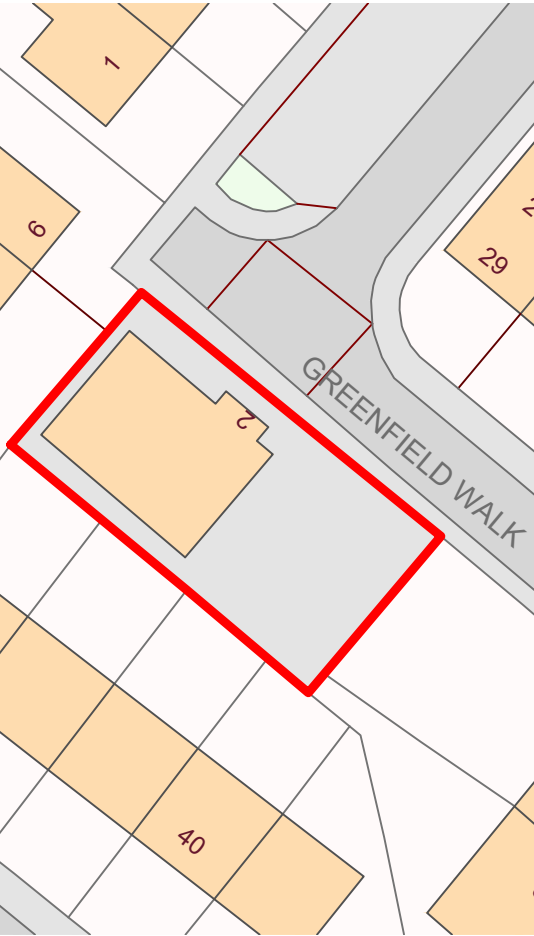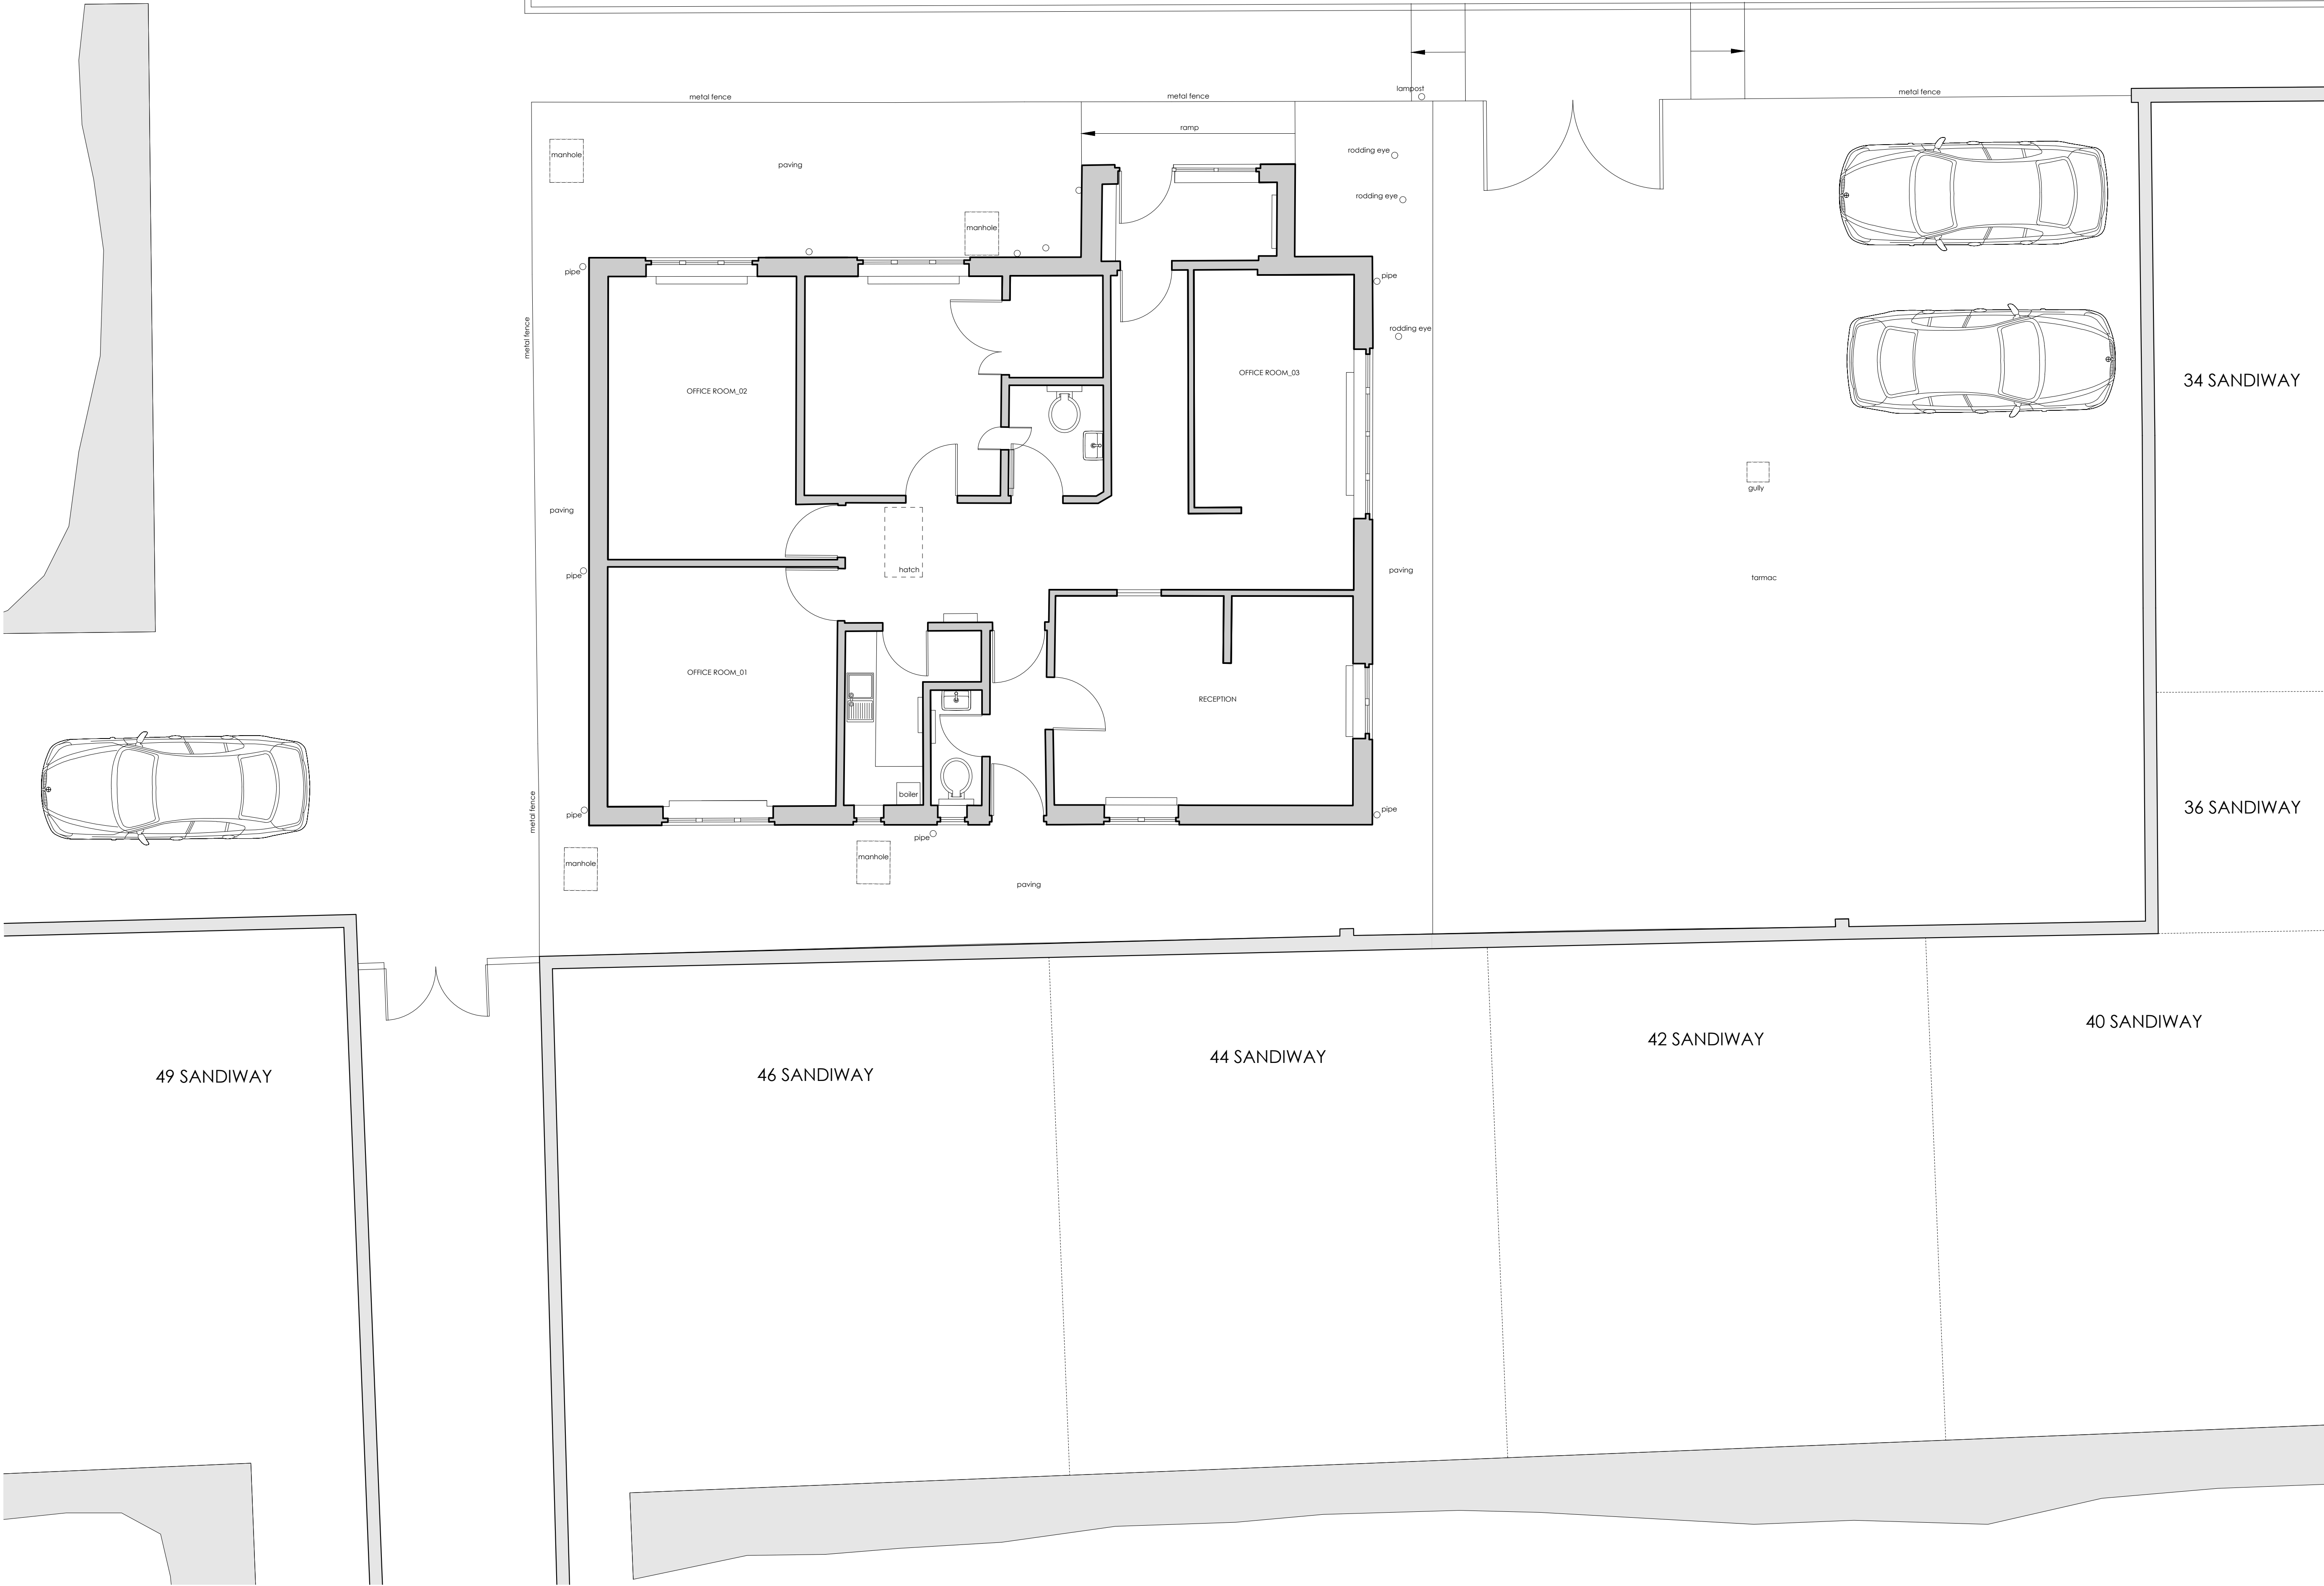

## PHAT

architecture design planning

PHATarchitecture.co.uk

project\_

St John's House, Greenfield Walk,  
Liverpool L36 0XP

title\_

Site Plan & Ground Floor Plan

drawing\_number\_ scale\_ sheet

139\_SP\_005

1:50

A1

revision

B

date\_

oct 2023

drawing\_status

planning