


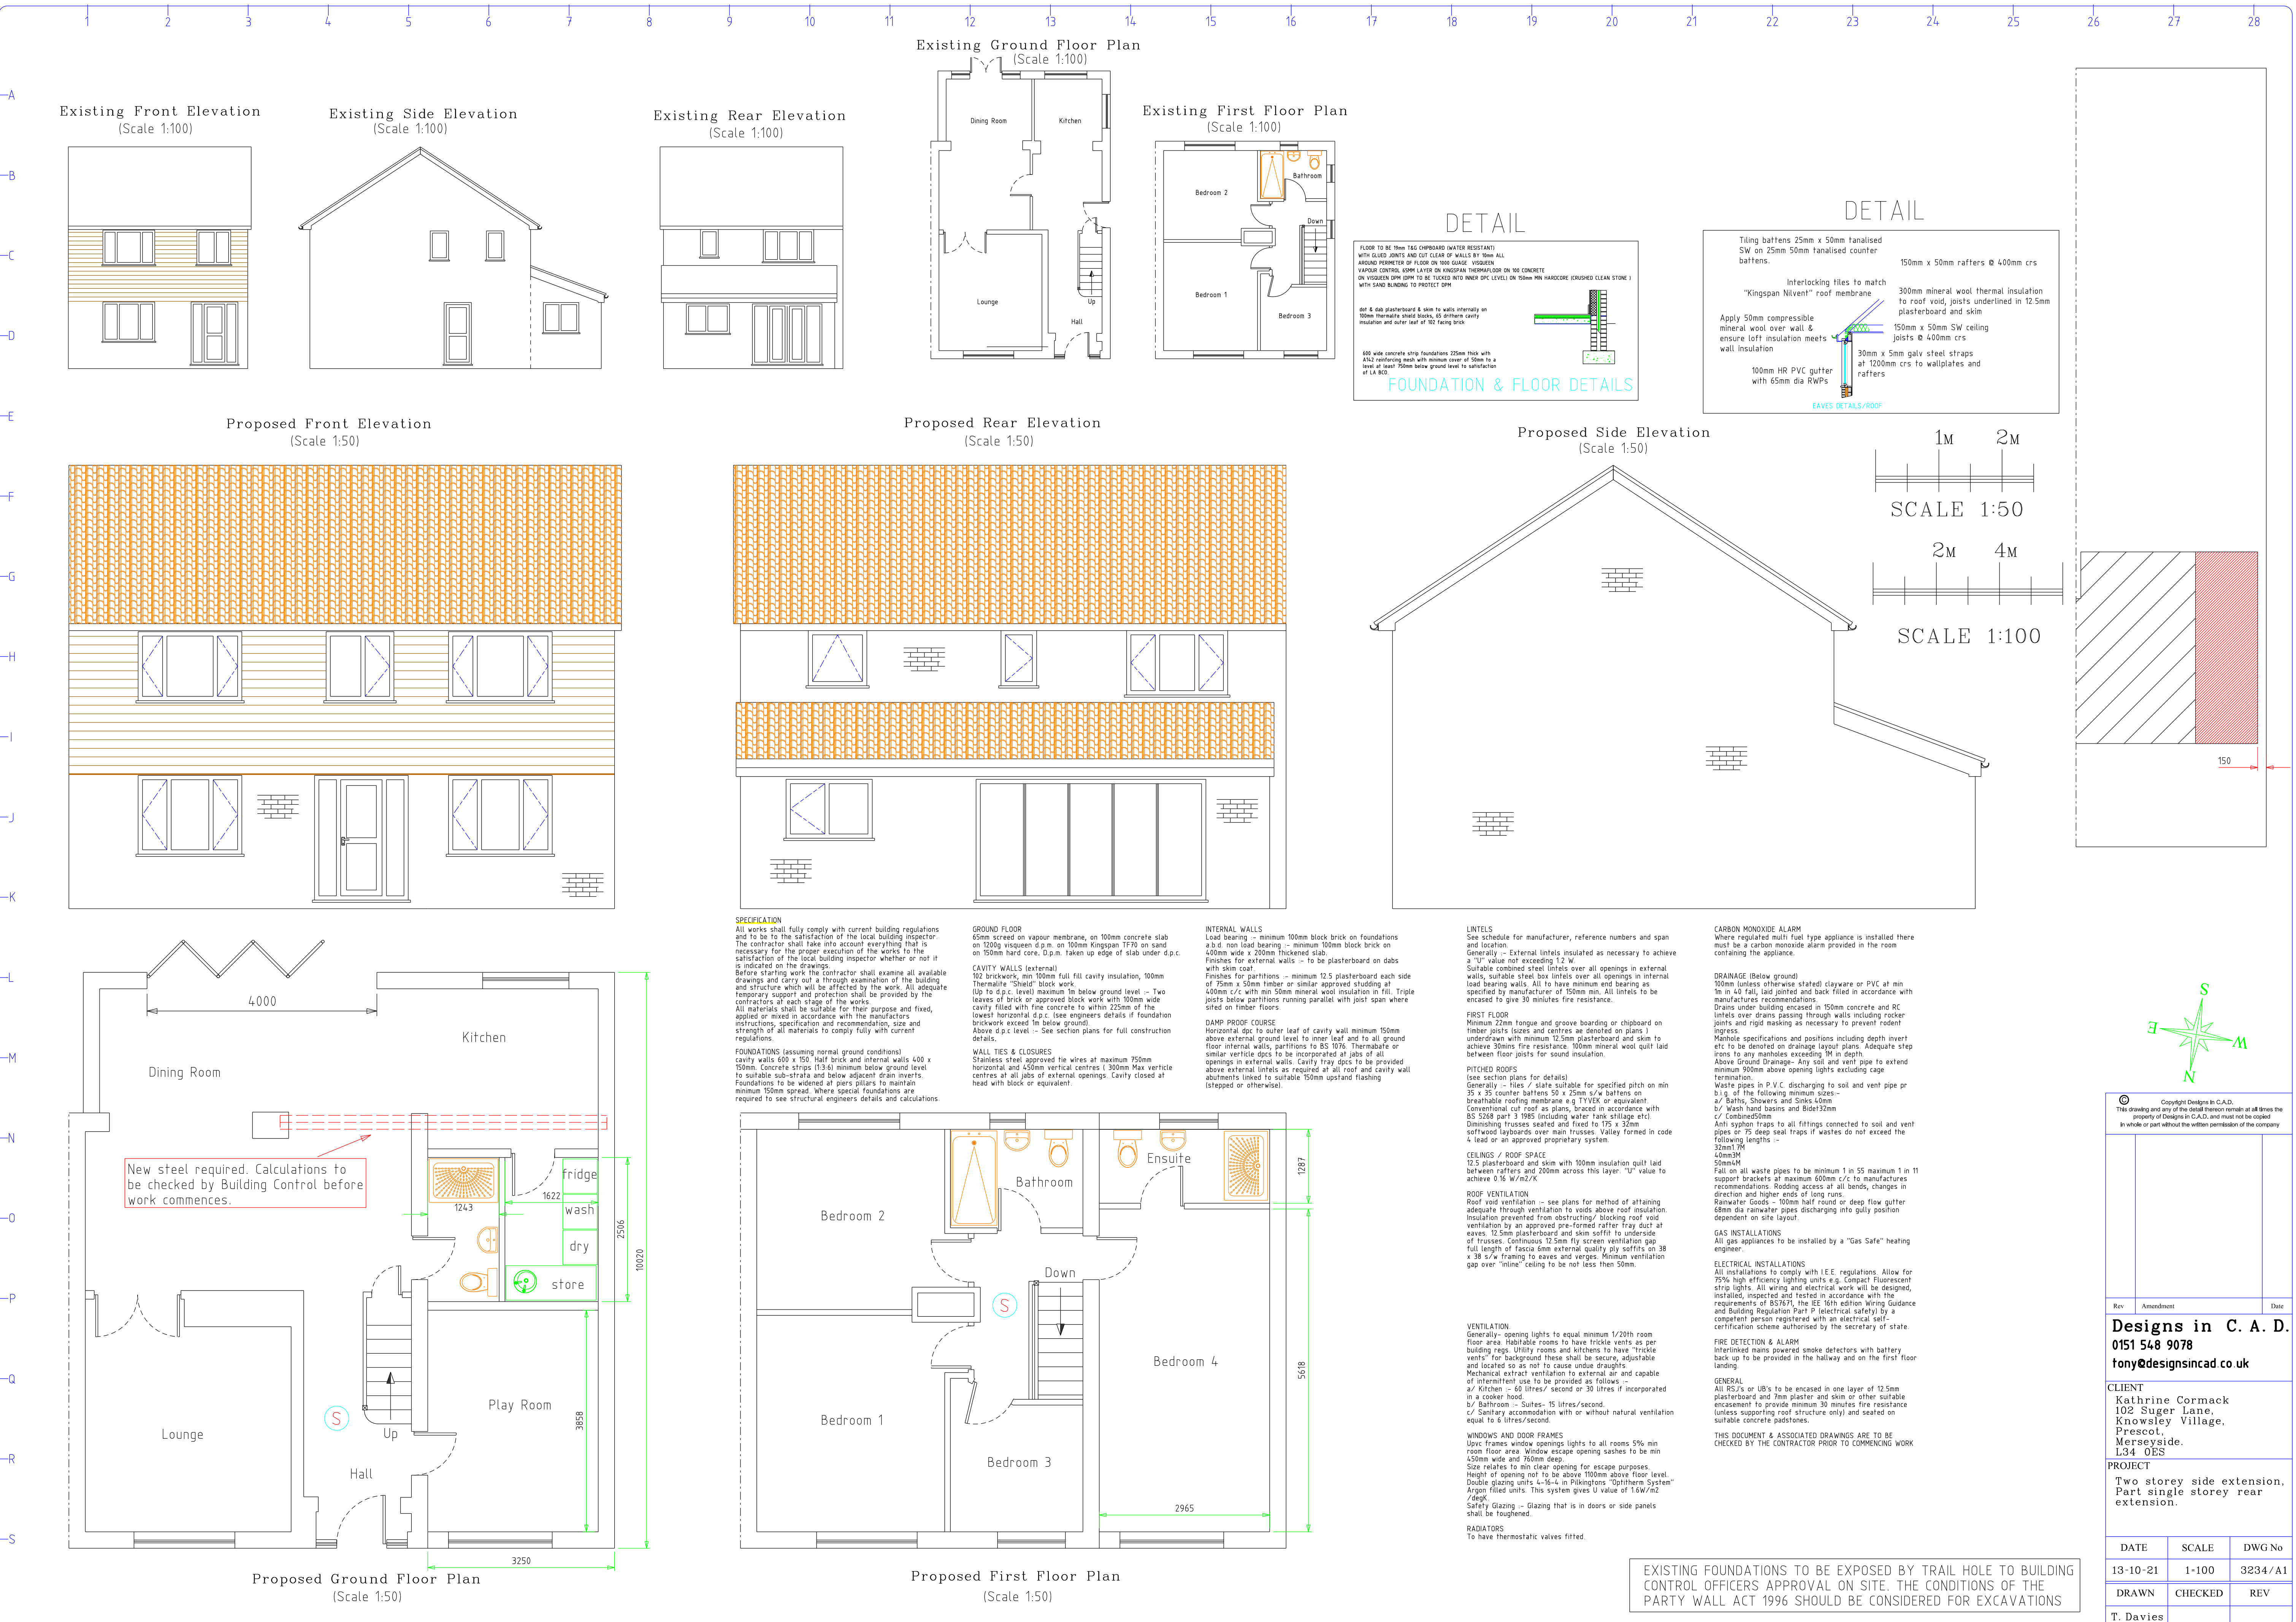

Copyright Designs in C.A.D. This drawing and any of the detail thereon remain at all times the property of Designs in C.A.D. and must not be copied in whole or part without the written permission of the company		
Rev	Amendment	Date
Designs in C. A. D. 0151 548 9078 tony@designsincad.co.uk		
CLIENT Kathrine Cormack 102 Sugar Lane, Knowsley Village, Prescot, Merseyside. L34 0ES		
PROJECT Two storey side extension. Part single storey rear extension.		
DATE	SCALE	DWG No
13-10-21	1-100	3234/A1
DRAWN	CHECKED	REV
T. Davies		