

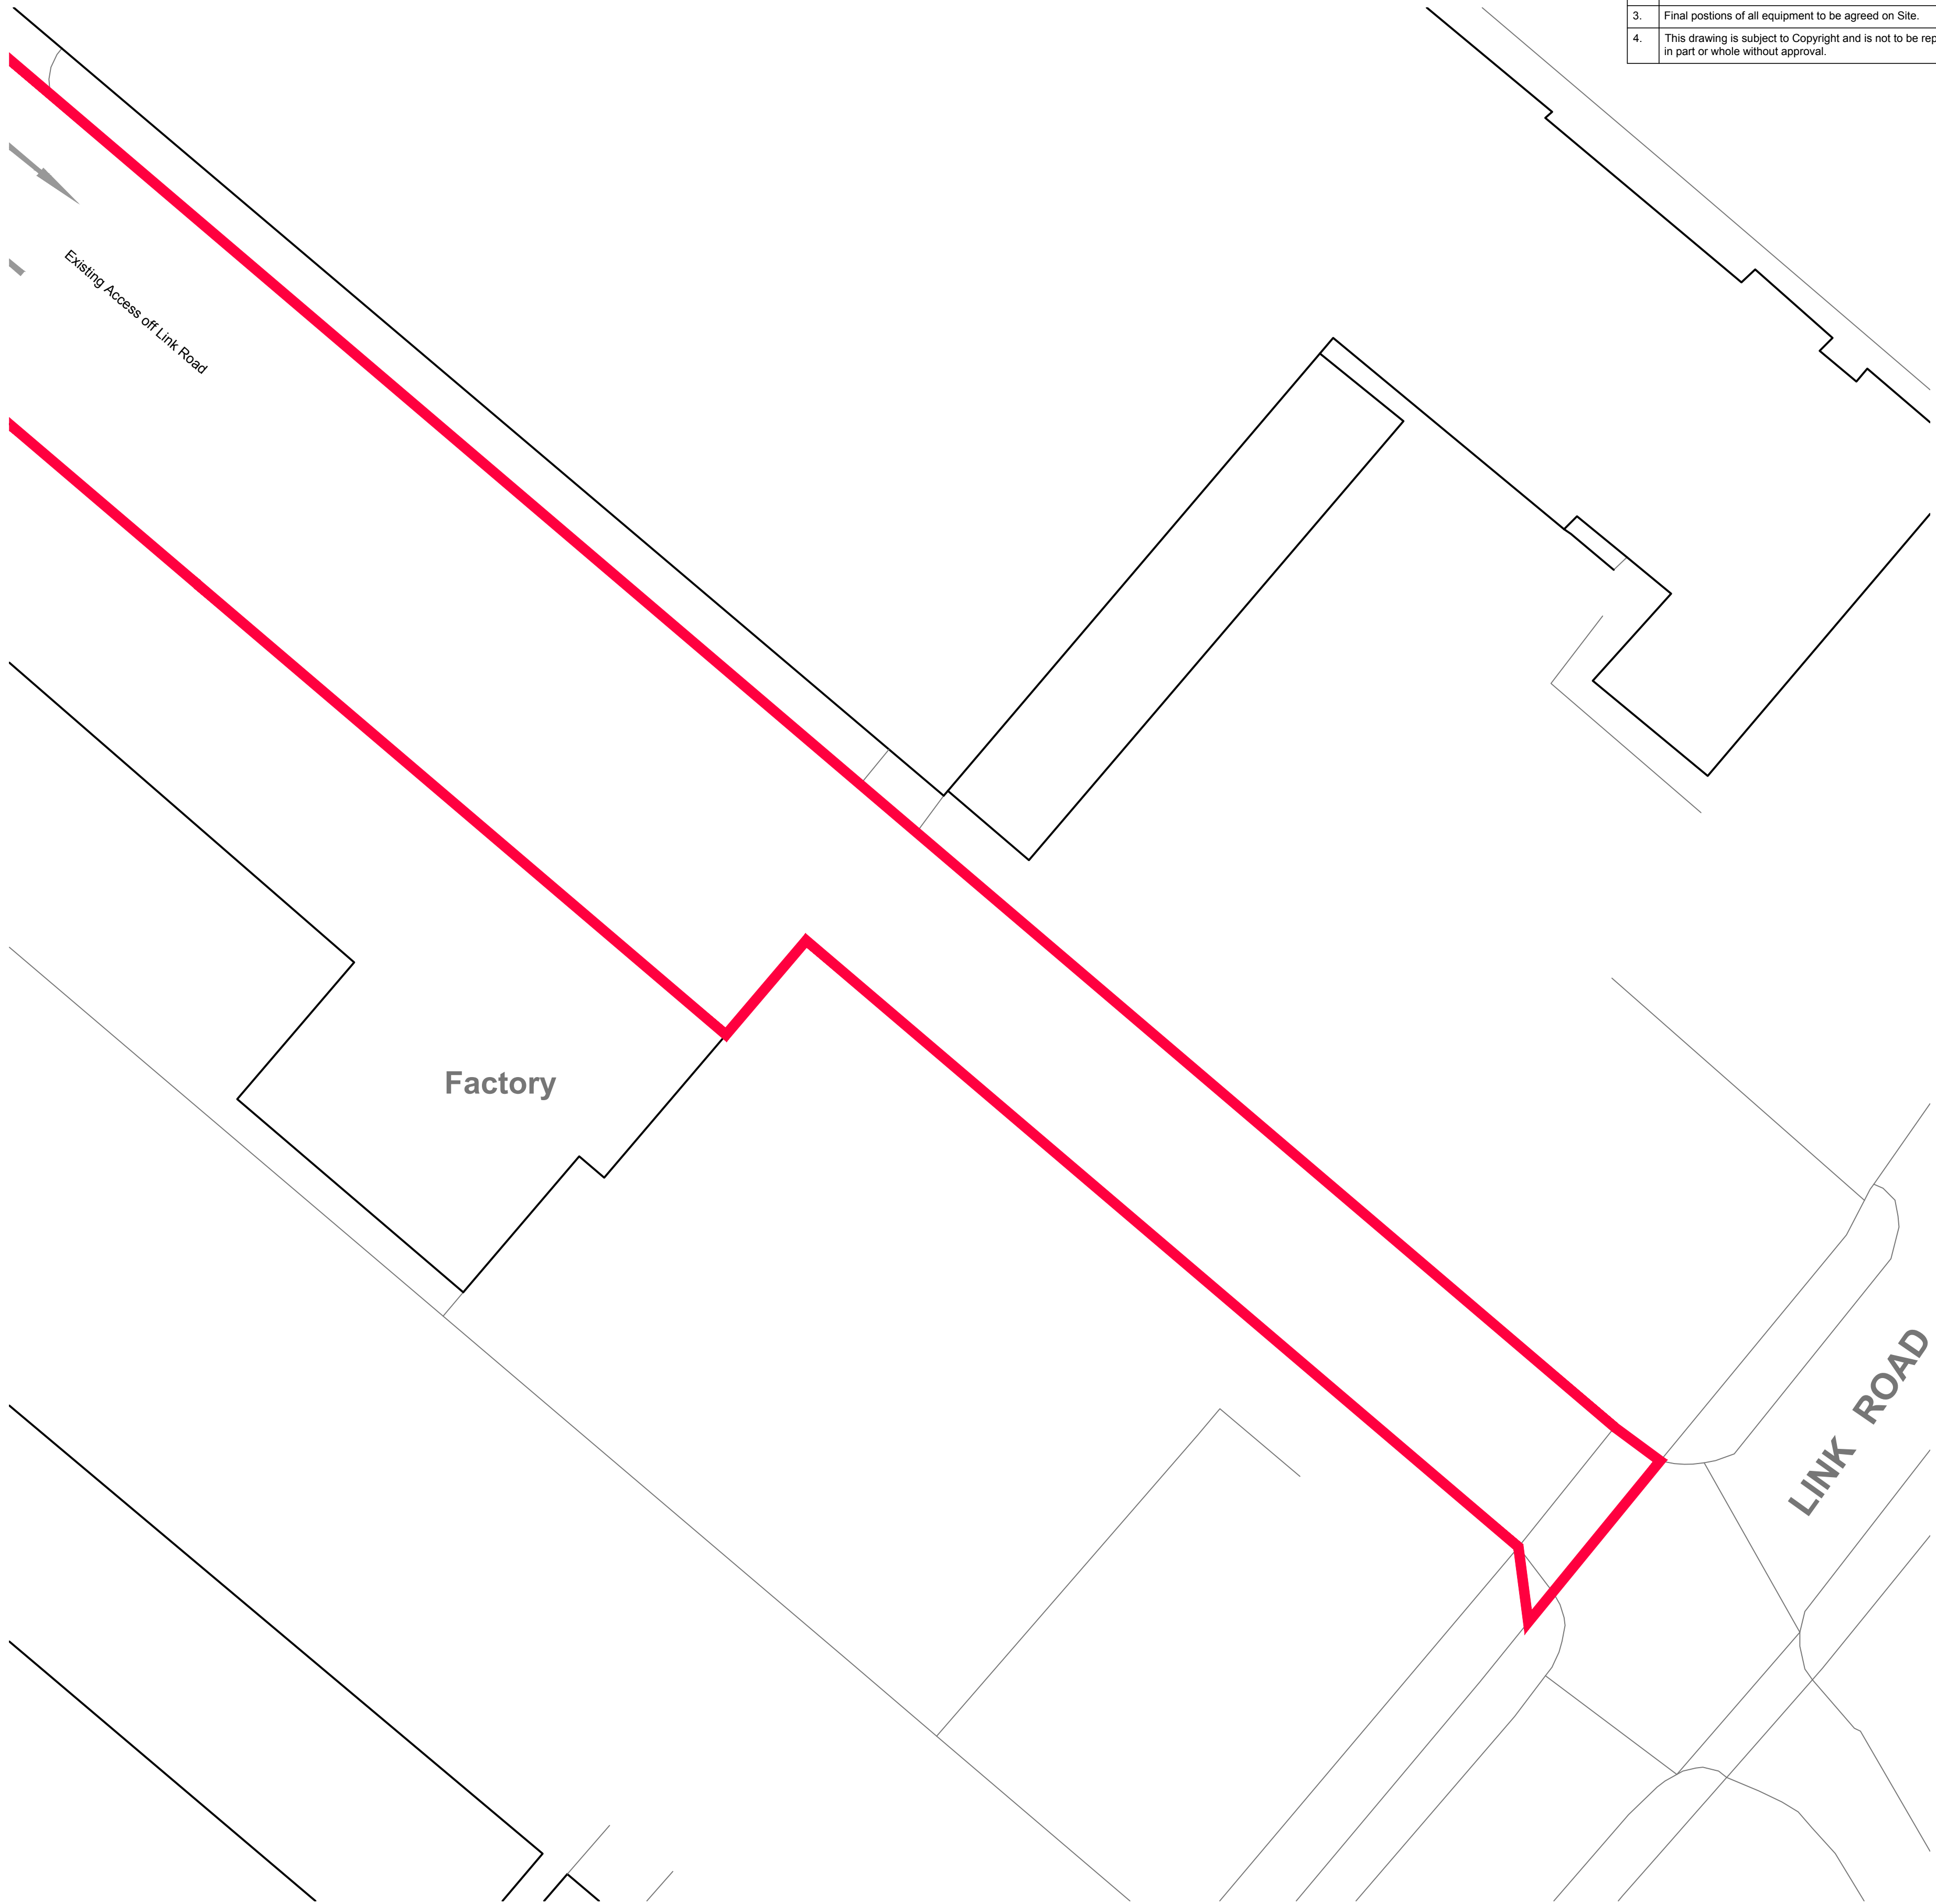
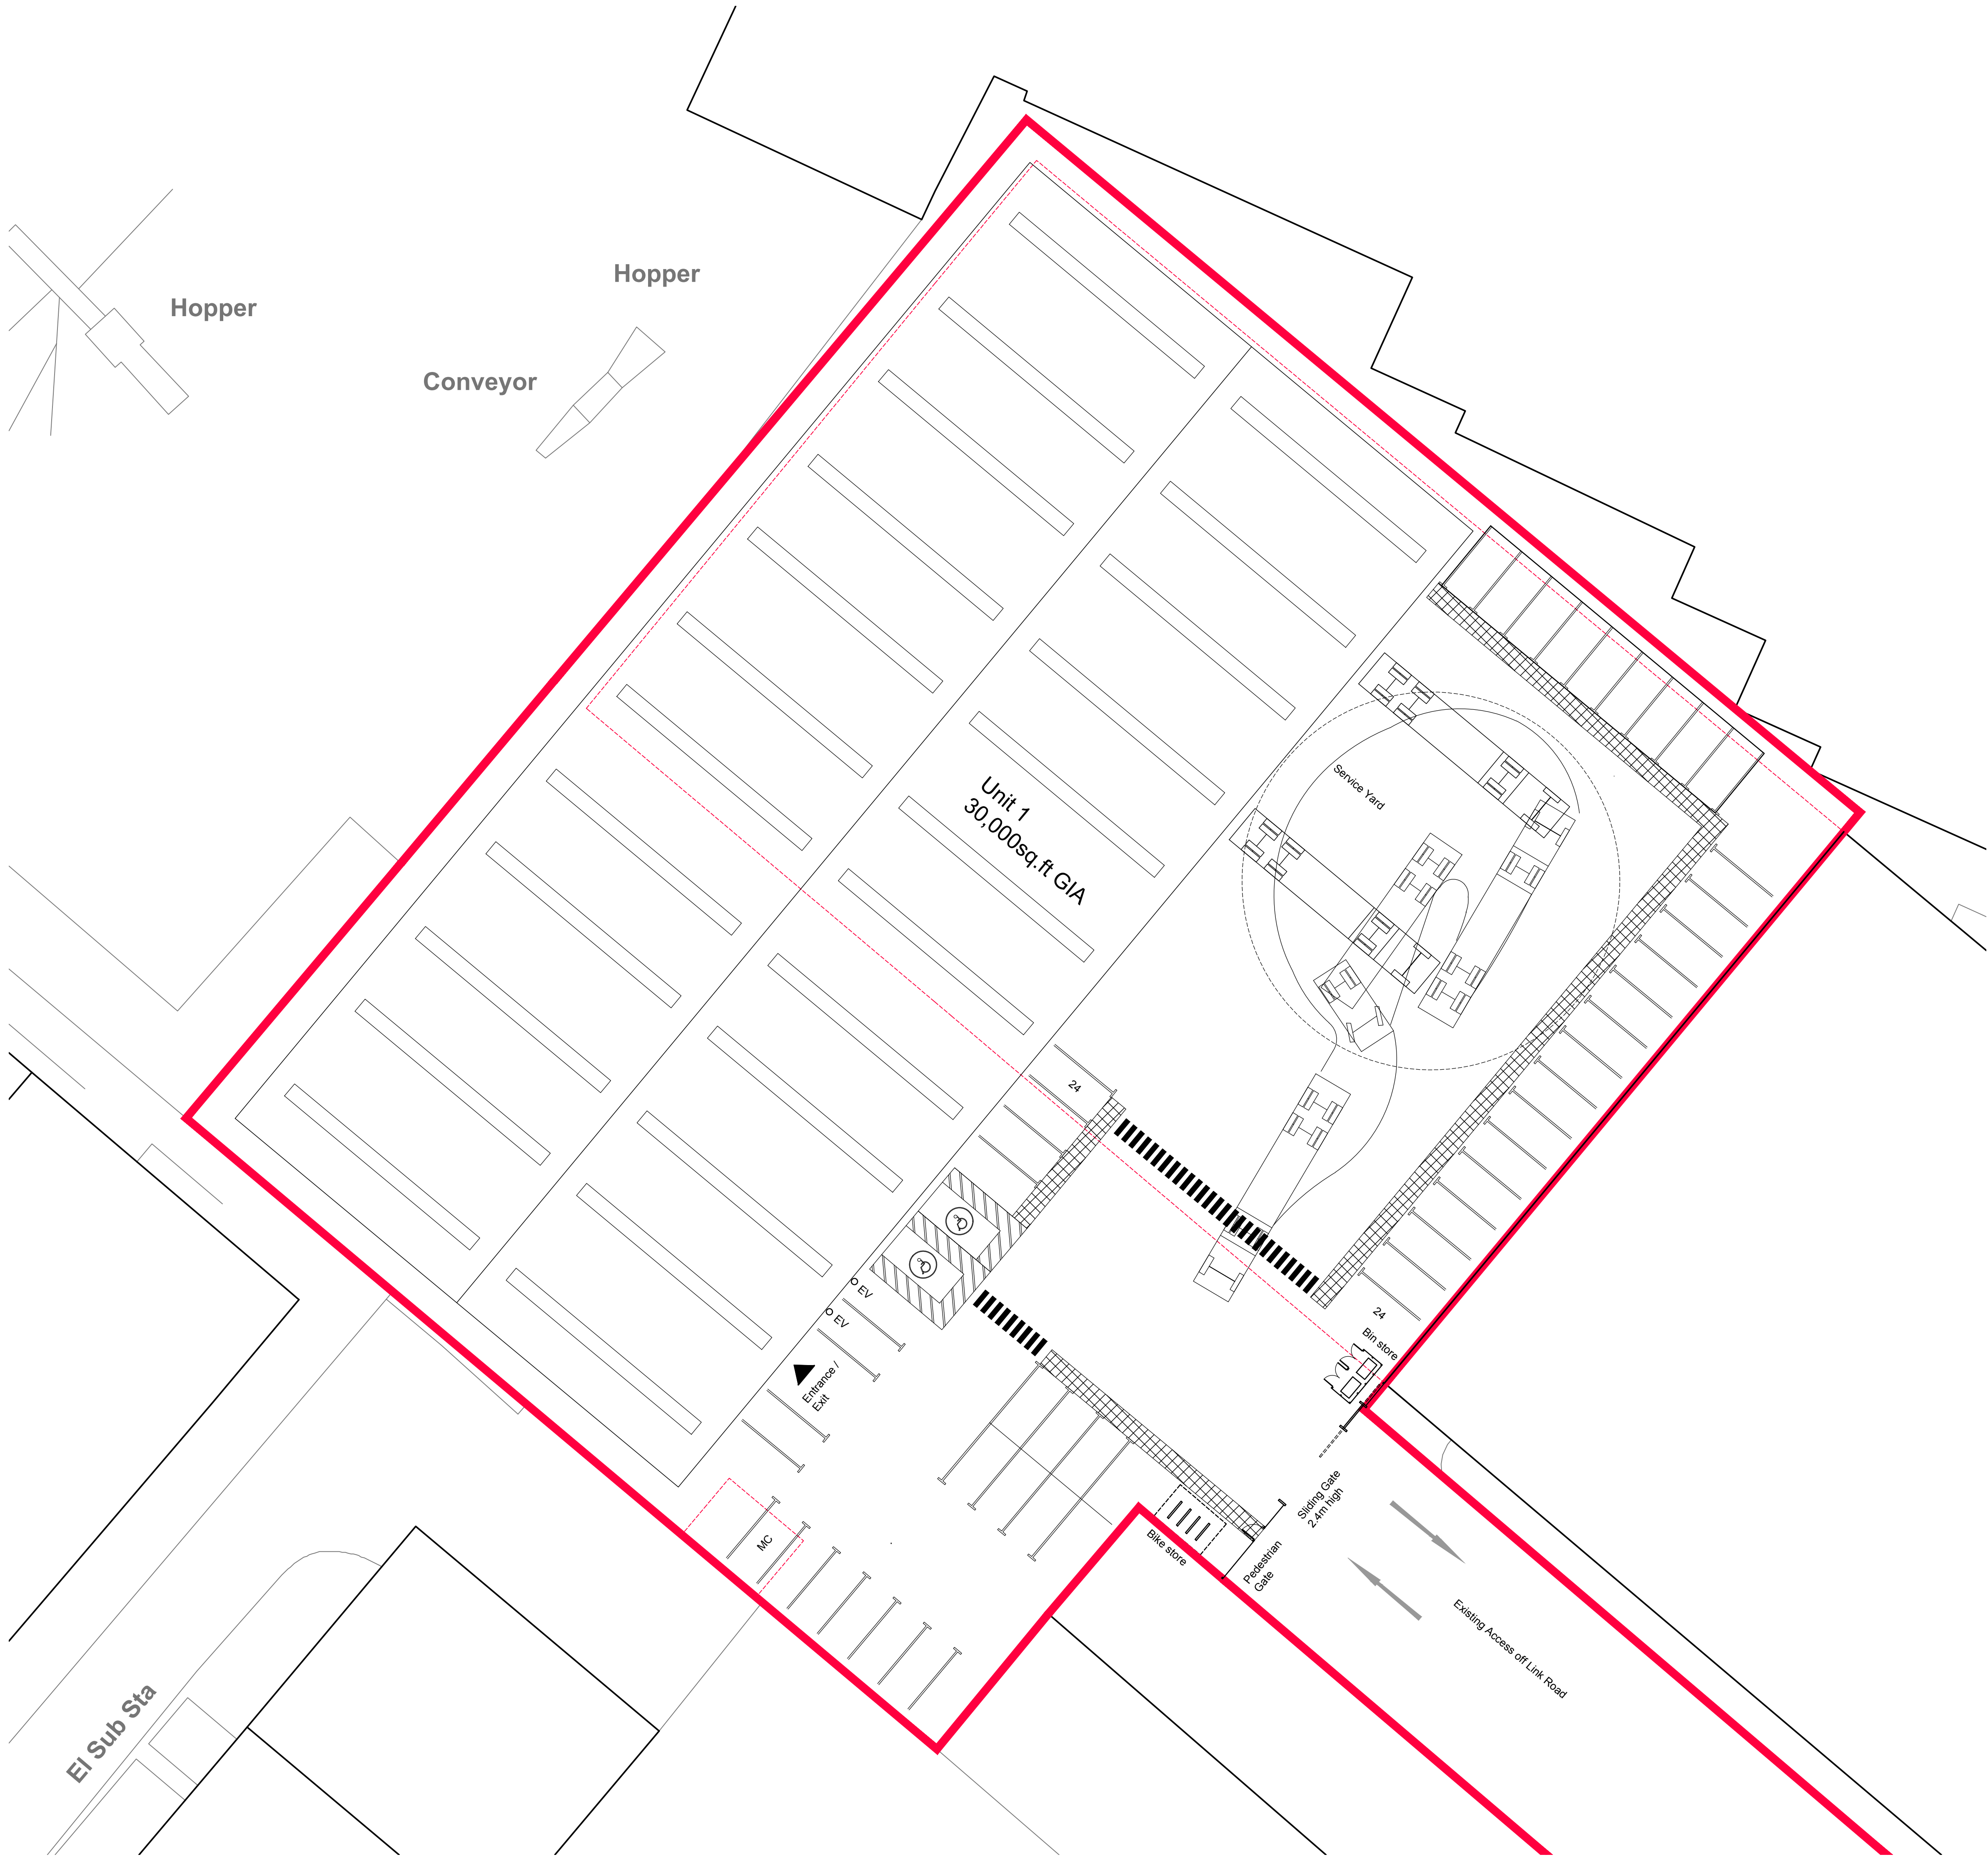


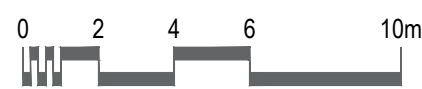

NOTES			
1.	Do not scale this drawing.		
2.	All dimensions to be checked on site.		
3.	Final positions of all equipment to be agreed on site.		
4.	This drawing is subject to Copyright and is not to be reproduced in part or whole without approval.		

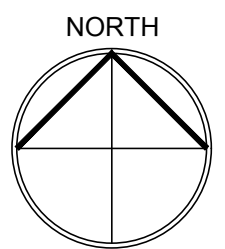

A	TS	19.05.2025	Entrance gates amended
0	TS	16.06.2025	First issue
Rev	By	Date	Description

Client
Green Recovery Southwest Ltd.

Project
Former Waste Site
Land off Link Road
Huyton
L36 6AP

Drawing Title
Proposed Site Layout

Drawn By
TS

Date
June 2025

Job No.
P499

Status
Planning

Dwg No. L02

Rev. A

Scale @ A0

1:200

ARCHITECTURE WORKS

RESIDENTIALCOMMERCIALINDUSTRIAL

The Coach House
Warrington Road
Micks Trafford
Cheshire
CH2 4EA

Tel: 01244 309199
Mobile: 079714 074574
Email: toby@architecture-works.co.uk