


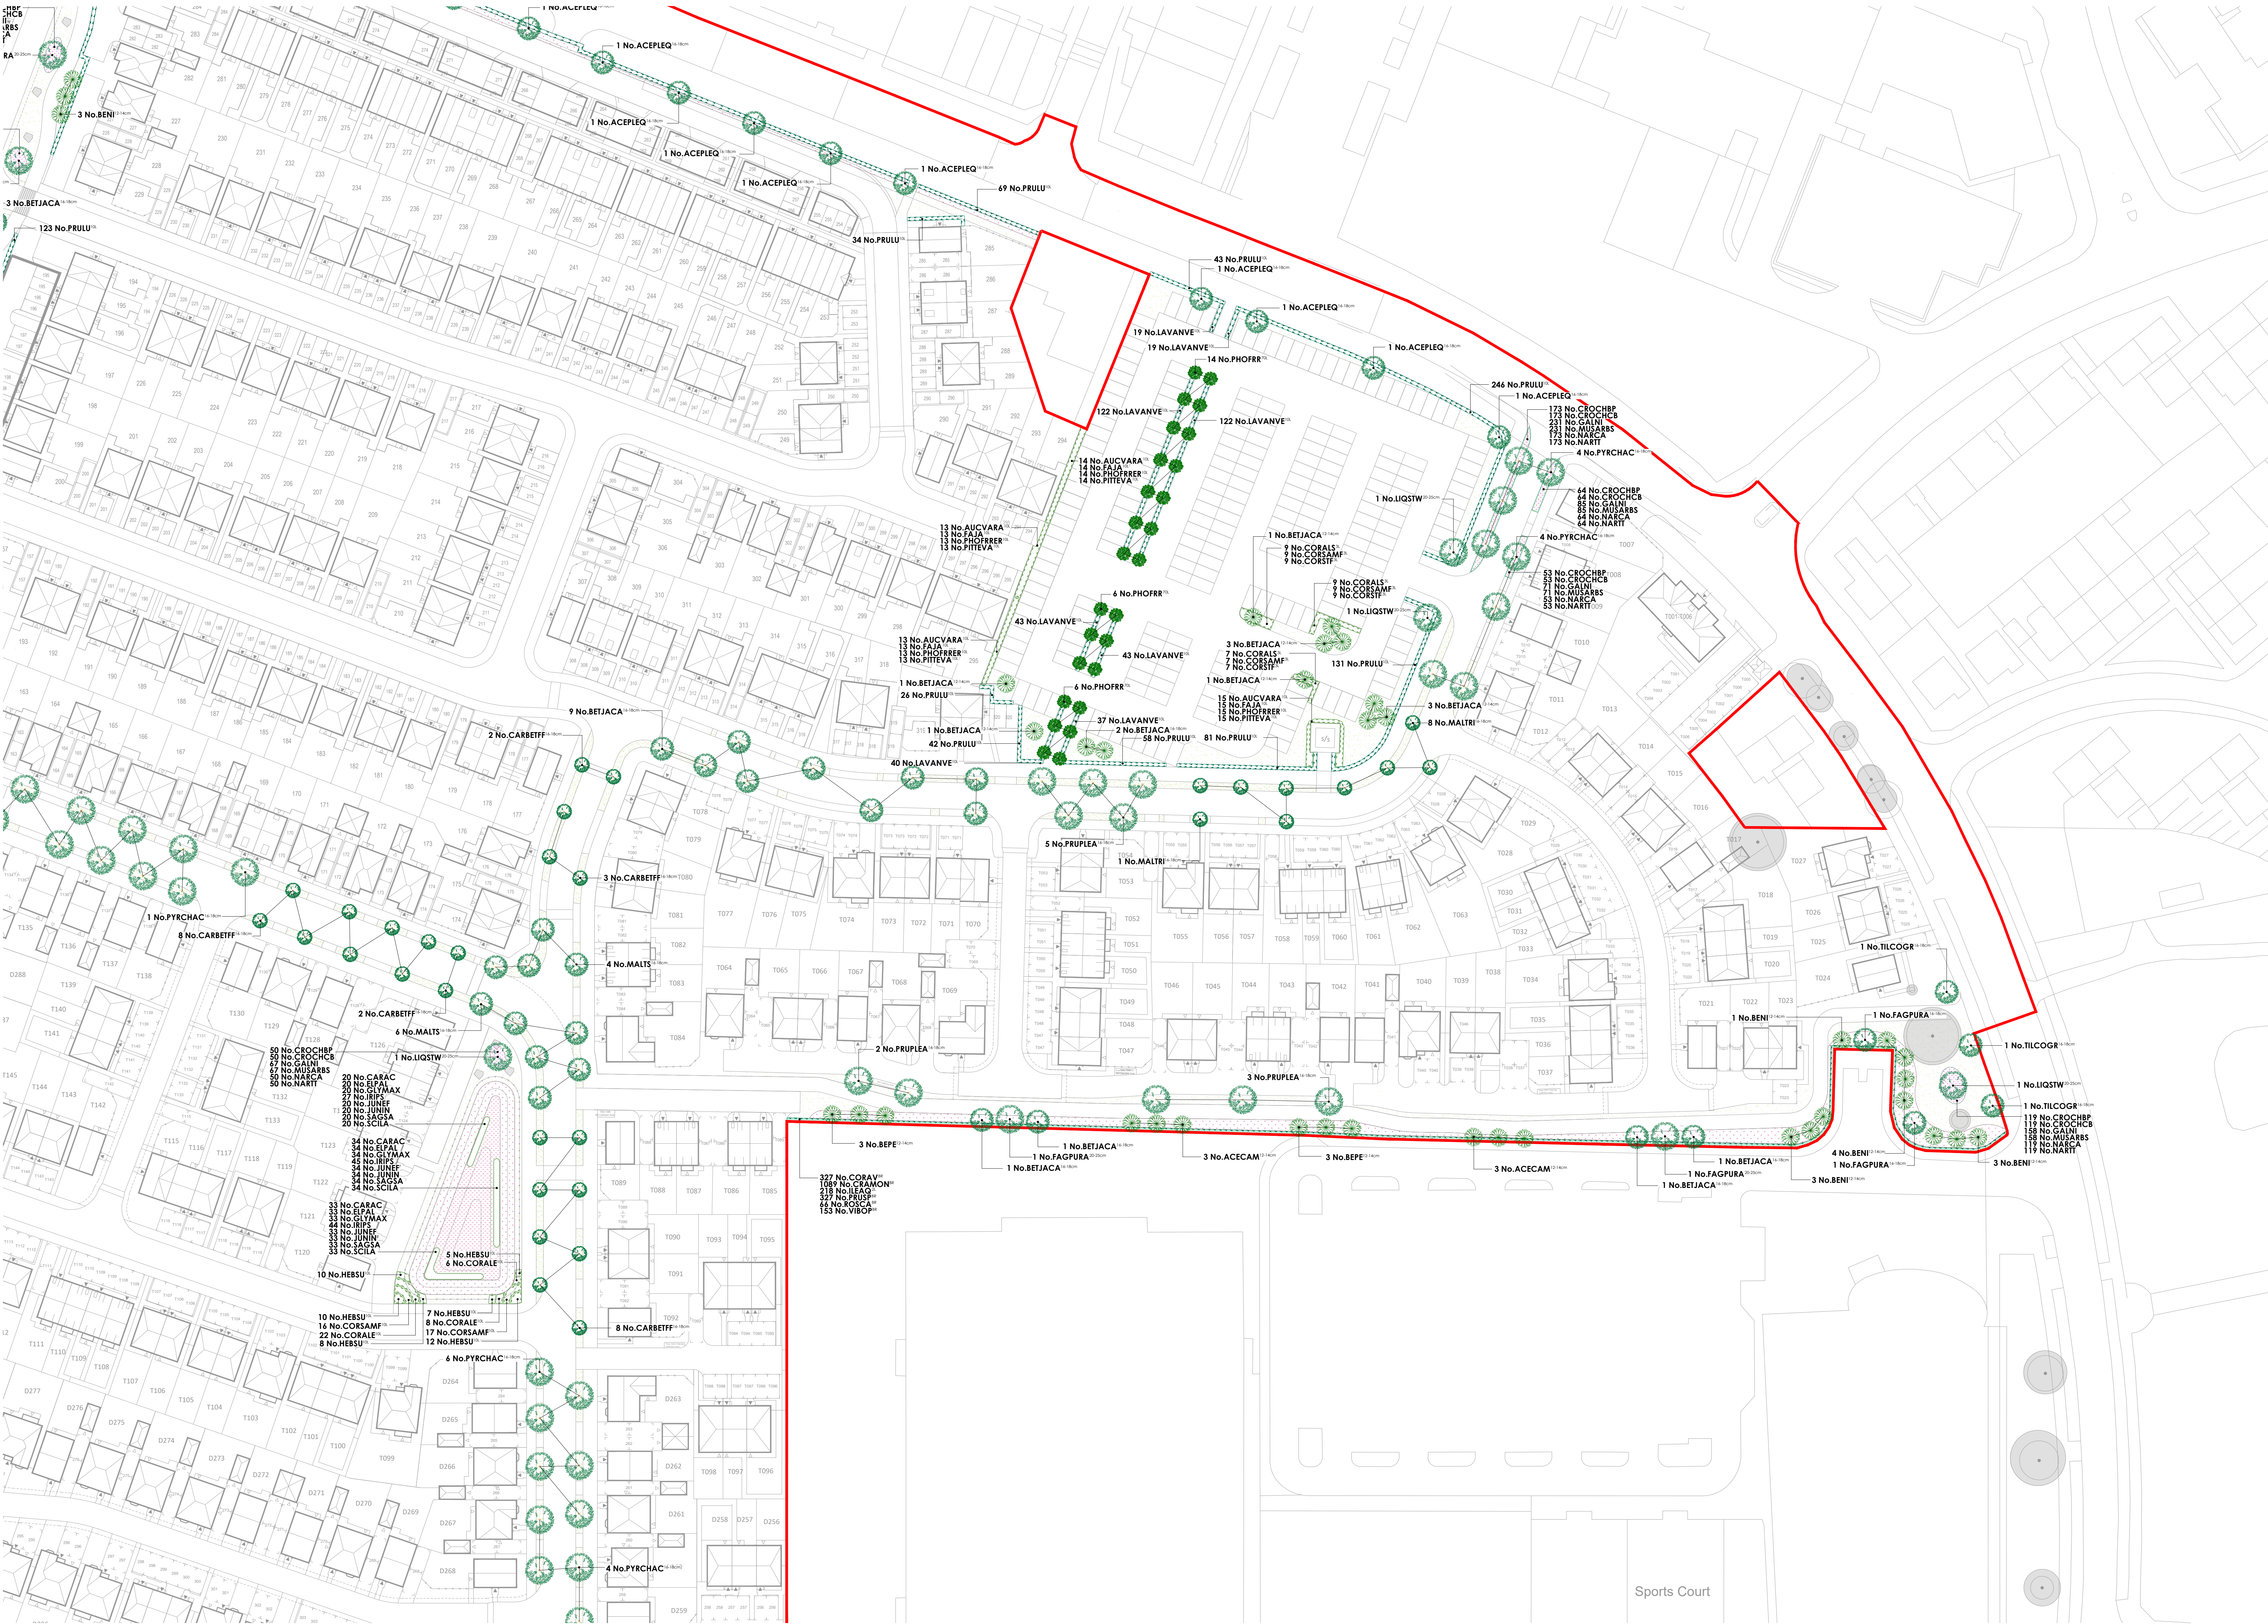

PLANT SCHEDULE						
Trees						
Abbr	Species	Supply	Height	Girth	Number	
ACECAM	Acer campestre	Hstd: BR	350-425cm	12-14cm	12	
ACEFLEG	Acer platanoides 'Emerald Queen'	Hstd: RB	450-425cm	16-18cm	15	
BENI	Betula nigra	Hstd: RB	350-425cm	12-14cm	14	
BEPE	Betula pendula	Hstd: RB	350-425cm	12-14cm	18	
BETJACA	Betula utilis jacquemontii	Hstd: RB	450-425cm	16-18cm	44	
BETJACA	Betula utilis jacquemontii	Hstd: RB	350-425cm	12-14cm	10	
CARBETFF	Carpinus betulus 'Trans Fontaine'	Hstd: RB	450-425cm	16-18cm	35	
FAGPURA	Fagus sylvatica 'Purpurea'	SM: RB	400cm+	20-25cm	3	
FAGPURA	Fagus sylvatica 'Purpurea'	Hstd: RB	450-425cm	16-18cm	2	
LIGSTW	Liquidambar styraciflua 'Worplesdon'	SM: RB	600cm+	20-25cm	7	
MAGRO	Magnolia kobus	Hstd: RB	450-425cm	16-18cm	1	
MALTRI	Malus tchotchki	Hstd: RB	450-425cm	16-18cm	23	
MALTS	Malus tchotchki	Hstd: RB	450-425cm	16-18cm	14	
PRUAV	Prunus avium	Hstd: BR	350-425cm	12-14cm	4	
PRUPEA	Prunus avium 'Pena'	Hstd: RB	450-425cm	16-18cm	33	
PRUPEA	Prunus avium 'Pena'	Hstd: RB	425-400cm	14-16cm	11	
PYRCHAC	Pyrus calleryana 'Charicleer'	Hstd: RB	450-425cm	16-18cm	50	
SORAU	Sorbus aucuparia	Hstd: BR	350-425cm	12-14cm	5	
TILCOGR	Tilia cordata 'Green Spire'	Hstd: RB	450-425cm	16-18cm	3	
					Total	304

Specimen Shrubs						
Abbr	Species	Pot Size	Height	Habit	Density	Number
PHOFRR	Photinia x fraseri 'Red Robin'	70L	225-250cm	Std: 12-14cm girth		26
						Total: 26

Single Species Hedgerows						
Abbr	Species	Pot Size	Height	Habit	Density	Number
LAVANVE	Lavandula angustifolia 'Vera'	10L	30-40cm	Bushy	0.35Ch	445
PRULU	Prunus lauricola	10L	80-100cm	Bushy	0.4Ch	2328
						Total: 2773

Native Hedgerow Mix						
Abbr	Species	Supply	Height	Density		Number
CORAV	Corylus avellana	BR	60-80cm	0.4Ch Triple Staggered at 0.25m offset		327
CORAMON	Cornus monspeliensis	BR	125-150cm	0.4Ch Triple Staggered at 0.25m offset		1089
ILSAO	Ilex aquifolium	2L	40-60cm	0.4Ch Triple Staggered at 0.25m offset		218
PRUSP	Prunus spinosa	BR	60-80cm	0.4Ch Triple Staggered at 0.25m offset		327
ROSCA	Rosa canina	BR	40-60cm	0.4Ch Triple Staggered at 0.25m offset		66
VIBOP	Viburnum opulus	BR	40-60cm	0.4Ch Triple Staggered at 0.25m offset		133
						Total: 2180

Shrubs						
Abbr	Species	Pot Size	Height	Habit	Density	Number
AUCVARA	Aucuba japonica 'Variegata'	10L	60-80cm	Bushy	0.7Ch	100
CORALE	Cornus alba 'Elegantissima'	10L	80-100cm	Bushy	0.7Ch	36
CORSAM	Cornus sanguinea 'Midwinter Fire'	10L	40-60cm	Bushy	0.7Ch	33
FAJA	Fatsia japonica	10L	60-80cm	Bushy	0.7Ch	100
HEBSU	Hebe Sutherlandii	10L	30-40cm	Bushy	0.7Ch	52
HEBRVA	Hebe franciscana 'Variegata'	10L	40-60cm	Bushy	0.7Ch	11
LAVANVE	Lavandula angustifolia 'Vera'	10L	30-40cm	Bushy	0.7Ch	12
PHOFRR	Photinia fraseri 'Red Robin'	10L	80-100cm	Bushy	0.7Ch	100
PITREVA	Pittosporum tenuifolium 'Variegatum'	10L	40-60cm	Bushy	0.7Ch	100
PRULAO	Prunus laurocerasus 'Otto Luyken'	10L	60-80cm	Bushy	0.7Ch	11
						Total: 555

Amenity Shrubs - Cornus Mix						
Abbr	Species	Pot Size	Height	Habit	Density	Number
CORALS	Cornus alba 'Sibirica'	3L	60-80cm	Branched	0.8Ch	25
CORSAM	Cornus sanguinea 'Midwinter Fire'	3L	60-80cm	Branched	0.8Ch	25
CORSIF	Cornus stolonifera 'Flavamea'	3L	60-80cm	Branched	0.8Ch	25
						Total: 75

Marginal / Aquatics						
Abbr	Species	Supply	Density	Area		Number
CARAC	Carex acutula	Plug 100cc	10/m²	17.37m²		176
ELPAL	Eleocharis palustris	Plug 100cc	10/m²	17.37m²		176
GLYMAX	Glyceria maxima	Plug 100cc	10/m²	17.37m²		176
IRIPS	Iris pseudacorus	Plug 100cc	10/m²	23.16m²		235
JUNEF	Juncus effusus	Plug 100cc	10/m²	17.37m²		176
JUNIN	Juncus inflexus	Plug 100cc	10/m²	17.37m²		176
SAGSA	Sagittaria sagittifolia	Plug 100cc	10/m²	17.37m²		176
SCILA	Scirpus lacustris	Plug 100cc	10/m²	17.37m²		176
						Total: 1447.5m²

Bulbs						
Abbr	Species	Supply	Density	Number		
CROCHBP	Crocus chrysanthus 'Blue Pearl'	Bulb	25/m²	478		
CROCHCB	Crocus chrysanthus 'Cream Beauty'	Bulb	25/m²	478		
GALNI	Galanthus nivalis	Bulb	25/m²	905		
MUSARBS	Muscari armeniacum 'Blue Spire'	Bulb	25/m²	905		
NARCA	Narcissus 'Carnegiei'	Bulb	25/m²	478		
NARTT	Narcissus 'Tete a Tete'	Bulb	25/m²	478		
						Total: 4522

- KEY**
- Application site boundary.
 - Existing vegetation. Refer to approved tree survey for exact details on tree retention and removal.
 - Turf & Seeding**
 - Turf to gardens to be laid as Rolawn 'Medallion', or similar approved.
 - Amenity Grassland**
 - EL1 Flowering Lawn Mix, as supplied by Emorsgate Seeds (www.wildseed.co.uk) or similar approved.
 - Meadow Grassland**
 - EM1 General Purpose Meadow Mix, as supplied by Emorsgate Seeds (www.wildseed.co.uk) or similar approved.
 - Wet Meadow Grassland**
 - EW6 Seed mixture for wetlands, as supplied by Emorsgate Seeds (www.wildseed.co.uk) or similar approved.

Drawing to be read in conjunction with GL1859 00 Landscape Specification & Designer's Risk Assessment.