



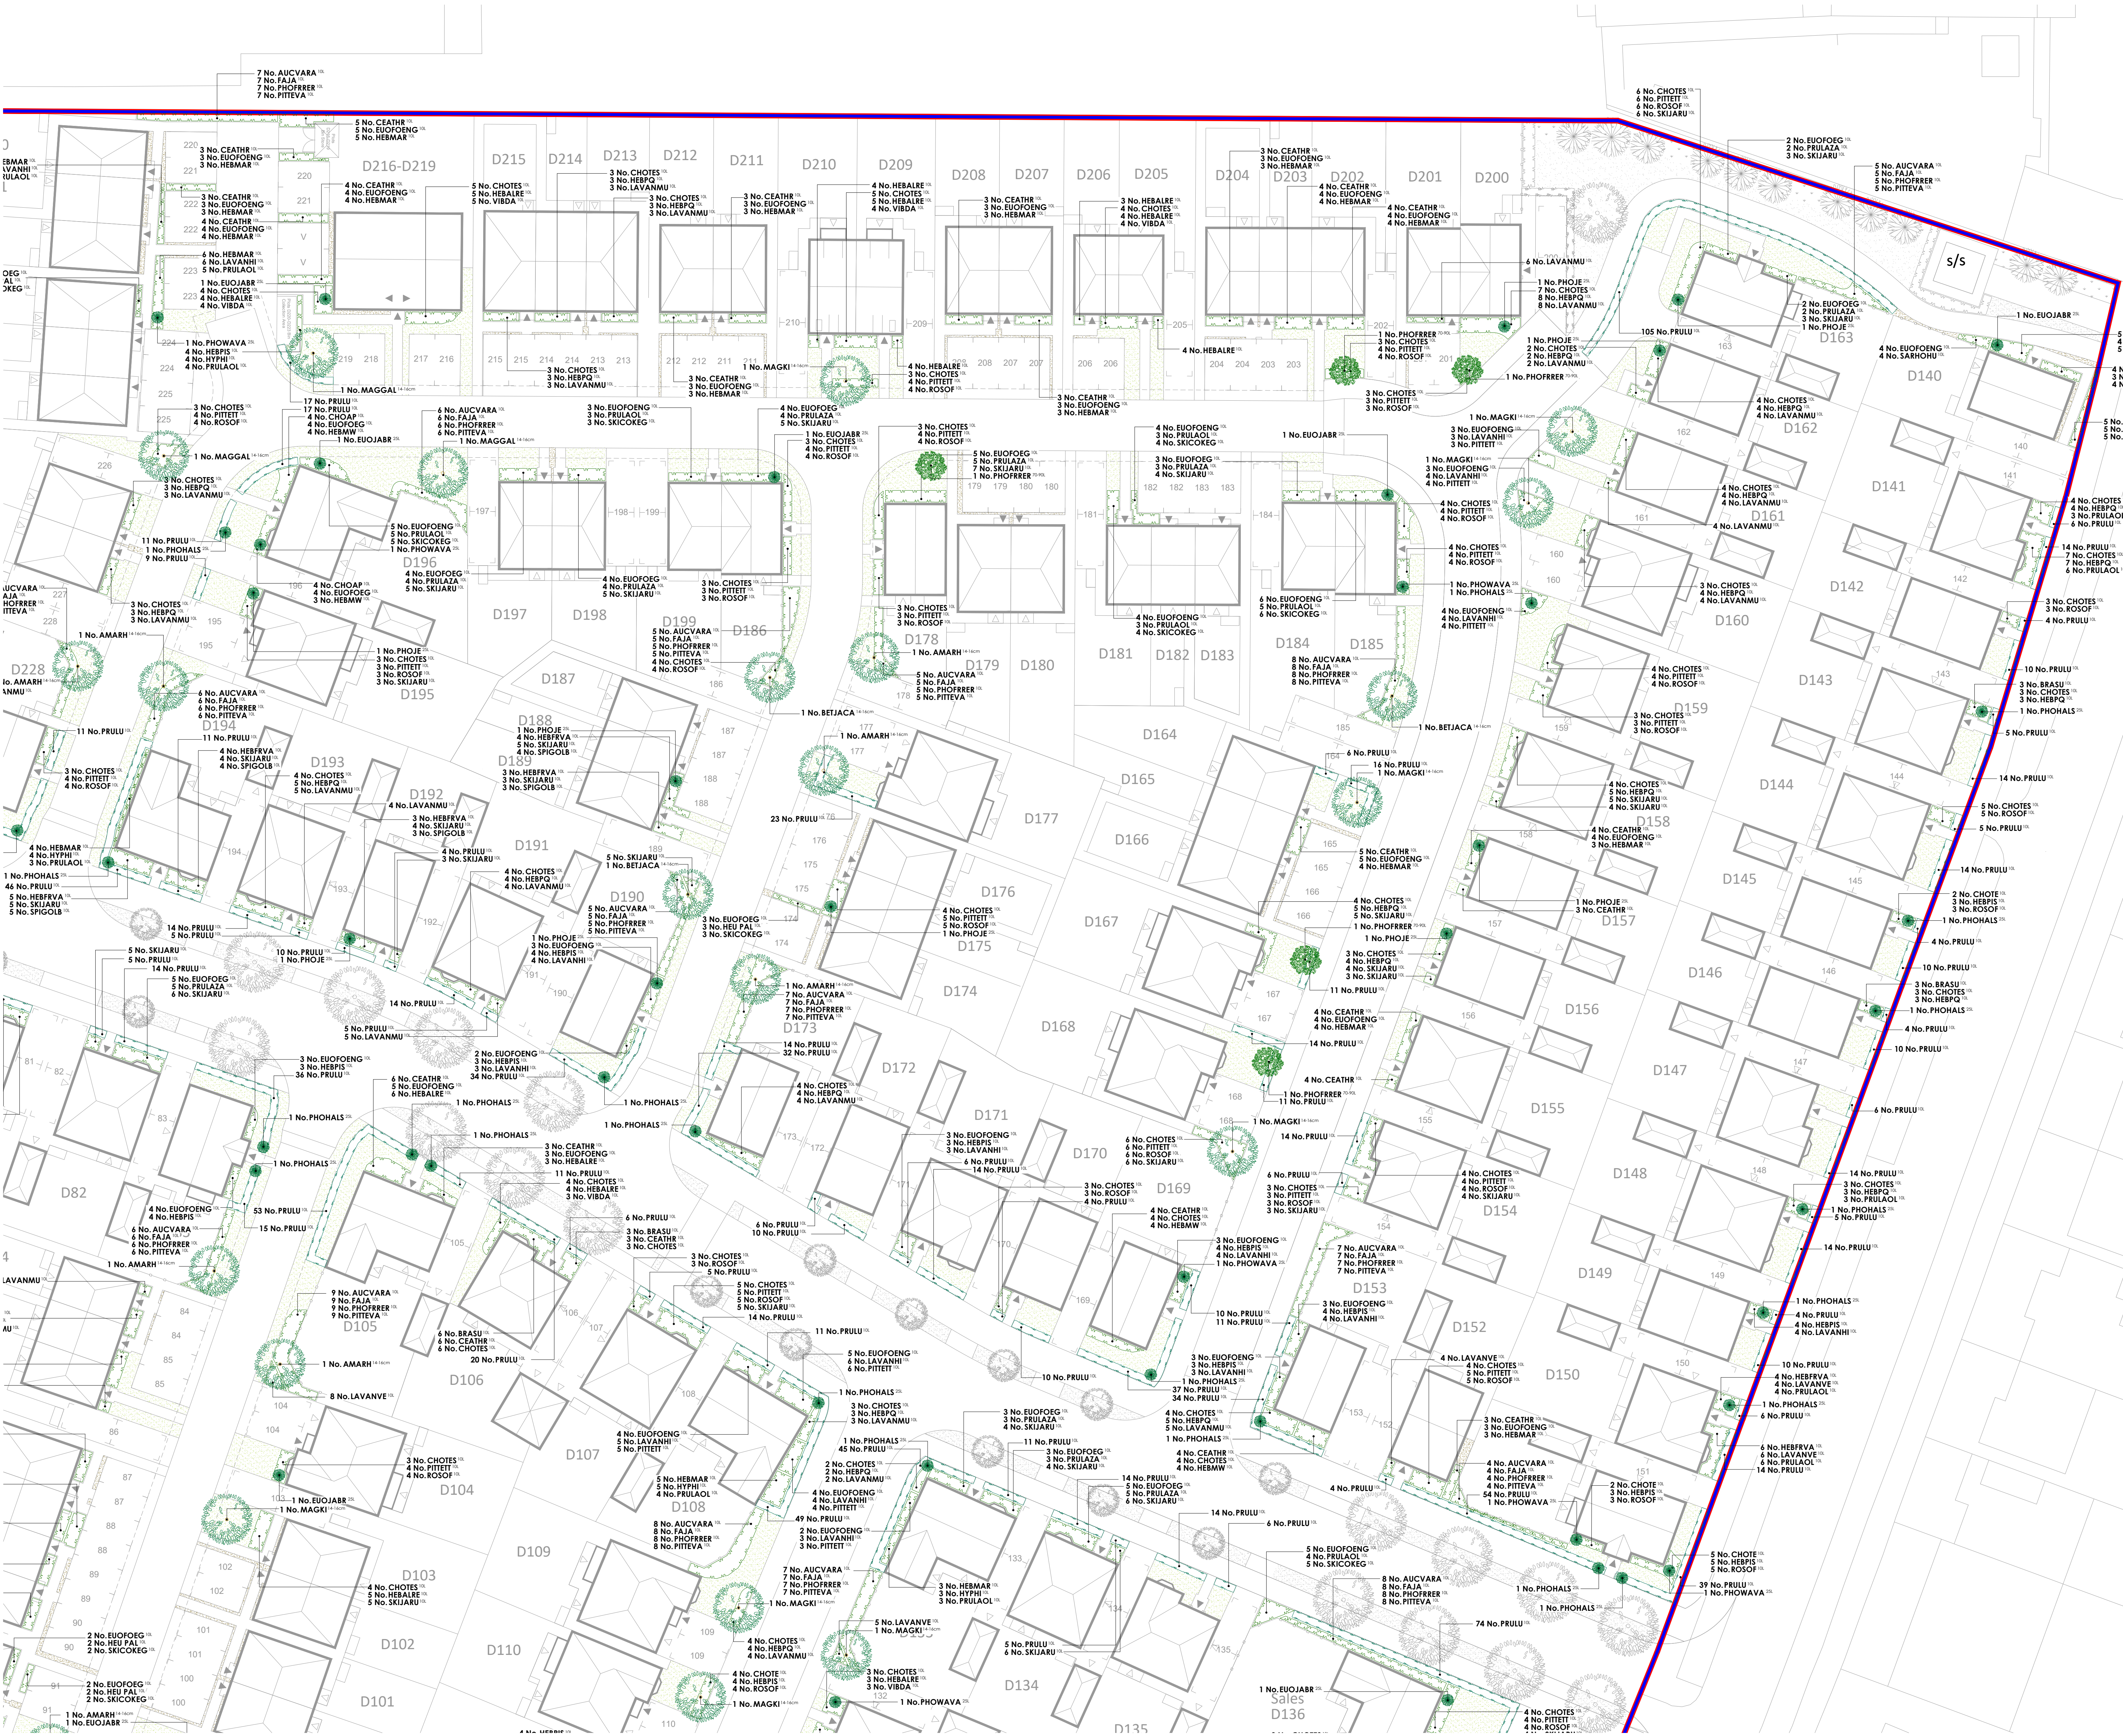

PLANT SCHEDULE					
Abbr	Species	Supply	Height	Girth	Number
AMARH	Amelanchier arborea 'Robin Hill'	EHSId: RB	425-600cm	14-16cm	20
BEJIACA	Betula utilis jacquemontii	EHSId: RB	425-600cm	14-16cm	5
MAGGAL	Magnolia 'Galaxy'	EHSId: RB	425-600cm	14-16cm	6
MAGKI	Magnolia kobus 'Isi'	EHSId: RB	425-600cm	14-16cm	10
					Total :41
Specimen Shrubs					
Abbr	Species	Pol Size	Height	Habit	Number
EUJOJABR	Eunymus japonicus 'Bravo'	25L	100-120cm	Bushy	10
ILECRA	Ilex crenata	25L	100-125cm	Topiary cone	12
PHOJE	Phormium 'Jester'	25L	100-125cm	Top Cn	13
PHOWAVA	Phormium 'Yellow Wave'	25L	100-125cm	Top Cn	17
PHOHALS	Photinia fraseri 'Red Robin'	25L	150-175cm	Topiary half std.	28
PHOFRRER	Photinia x fraseri 'Red Robin'	70-90L	225-250cm	Standard: 12-14cm gth	5
					Total :85
Single Species Hedgerows					
Abbr	Species	Pol Size	Height	Habit	Density
PRULU	Prunus lauratinica	10L	80-100cm	Bushy	0.4Ctr
					Total :1776
Shrubs					
Abbr	Species	Pol Size	Height	Habit	Density
AUCVARA	Aucuba japonica 'Variegata'	10L	40-60cm	Bushy	0.7Ctr
BRASU	Brachyglottis 'Sunshine'	10L	40-60cm	Bushy	0.7Ctr
CEATHR	Ceanothus thyrsiflorus repens	10L	40-60cm	Bushy	0.7Ctr
CHOAP	Choisya 'Aztec Pearl'	10L	40-60cm	Bushy	0.7Ctr
CHOTE	Choisya ternata	10L	40-60cm	Bushy	0.7Ctr
CHOTES	Choisya ternata 'Sundance'	10L	40-60cm	Bushy	0.7Ctr
EUJOFOEG	Eunymus fortunei 'Emerald 'n' Gold'	10L	30-40cm	Bushy	0.7Ctr
EUJOFOEG	Eunymus fortunei 'Emerald 'n' Gold'	10L	30-40cm	Bushy	0.7Ctr
FALJA	Fatsia japonica	10L	40-60cm	Bushy	0.7Ctr
HEBGLA	Hebe 'Autumn Glory'	10L	40-60cm	Bushy	0.7Ctr
HEMAR	Hebe 'Marjorie'	10L	40-60cm	Bushy	0.7Ctr
HEBMW	Hebe 'Mrs Winder'	10L	40-60cm	Bushy	0.7Ctr
HEBPQ	Hebe 'Purple Queen'	10L	40-60cm	Bushy	0.7Ctr
HEBALRE	Hebe abicans 'Red Edge'	10L	30-40cm	Bushy	0.7Ctr
HEBRVA	Hebe franciscana 'Variegata'	10L	40-60cm	Bushy	0.7Ctr
HEBRIS	Hebe pinguifolia 'Sutherland'	10L	30-40cm	Bushy	0.7Ctr
HEU FAL	Heuchera micrantha 'Palace Purple'	10L	30-40cm	Bushy	0.7Ctr
HYPHI	Hypericum 'Hidcote'	10L	40-60cm	Bushy	0.7Ctr
LAVANHI	Lavandula angustifolia 'Hidcote'	10L	30-40cm	Bushy	0.7Ctr
LAVANMU	Lavandula angustifolia 'Munstead'	10L	30-40cm	Bushy	0.7Ctr
LAVANVE	Lavandula angustifolia 'Vera'	10L	30-40cm	Bushy	0.7Ctr
MIS ZEB	Miscanthus 'Zebrinus'	10L	40-60cm	Bushy	0.7Ctr
PHOFRRER	Photinia fraseri 'Red Robin'	10L	80-100cm	Bushy	0.7Ctr
PITITET	Philadelphus 'Tom Thumb'	10L	30-40cm	Bushy	0.7Ctr
PITITET	Philadelphus 'Tom Thumb'	10L	30-40cm	Bushy	0.7Ctr
PRULU	Prunus lauratinica 'Olla Lyken'	10L	40-60cm	Bushy	0.7Ctr
PRULAZA	Prunus laurocerasus 'Zabellana'	10L	40-60cm	Bushy	0.7Ctr
ROSOF	Rosmarinus officinalis	10L	40-60cm	Bushy	0.7Ctr
SARHCHU	Sarcococca humilis	10L	30-40cm	Bushy	0.7Ctr
SKICOEG	Skimmia carolina 'Kew Green'	10L	40-60cm	Bushy	0.7Ctr
SKIJARU	Skimmia japonica 'Rubella'	10L	40-60cm	Bushy	0.7Ctr
SPIJAAB	Spiraea japonica 'Anthony Waterer'	10L	40-60cm	Bushy	0.7Ctr
SPIGOLB	Spiraea japonica 'Gold Mound'	10L	40-60cm	Bushy	0.7Ctr
VIDBA	Viburnum davidii	10L	40-60cm	Bushy	0.7Ctr
					Total :3501

- KEY**
- Full application site boundary.
 - Phase 1 drawing extents.
 - Infrastructure Landscape Proposals - please refer to latest version of drawings GL1859 01-05 for details.
 - Turf & Seeding**
 - Turf
 - Turf to gardens to be laid as Rotawn 'Medallion', or similar approved.
 - Aggregates**
 - Gravel
 - Decorative gravel to be laid to a depth of 50mm over a geotextile membrane.

Drawing to be read in conjunction with GL1859 00 Landscape Specification & Designer's Risk Assessment.

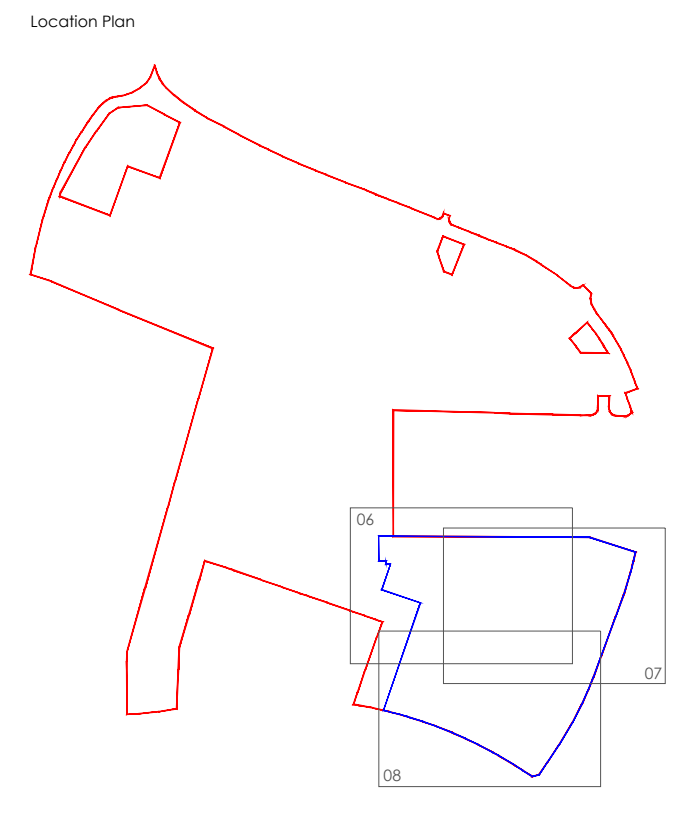

Rev	Date	Notes	By	Project
A	07/11/23	Updated to latest input.	AD	Cherryfield Drive, Kirkby
B	13/03/24	Updated to latest input.	AD	
C	01/11/24	Updated to latest input. Landscape specification notes updated. Please refer to drawing GL1859 00.	DW	

Soft Landscape Proposals - Phase 1 (Plots 68 - 245)
(Sheet 2 of 2)

PLANNING

Client: David Wilson Homes North West

Scale: 1:250 @ A0

Date: 01/11/2022

Reference: GL1859 07C

Drawn By: AD

Checked By: JW

golby+luck
landscape architects