


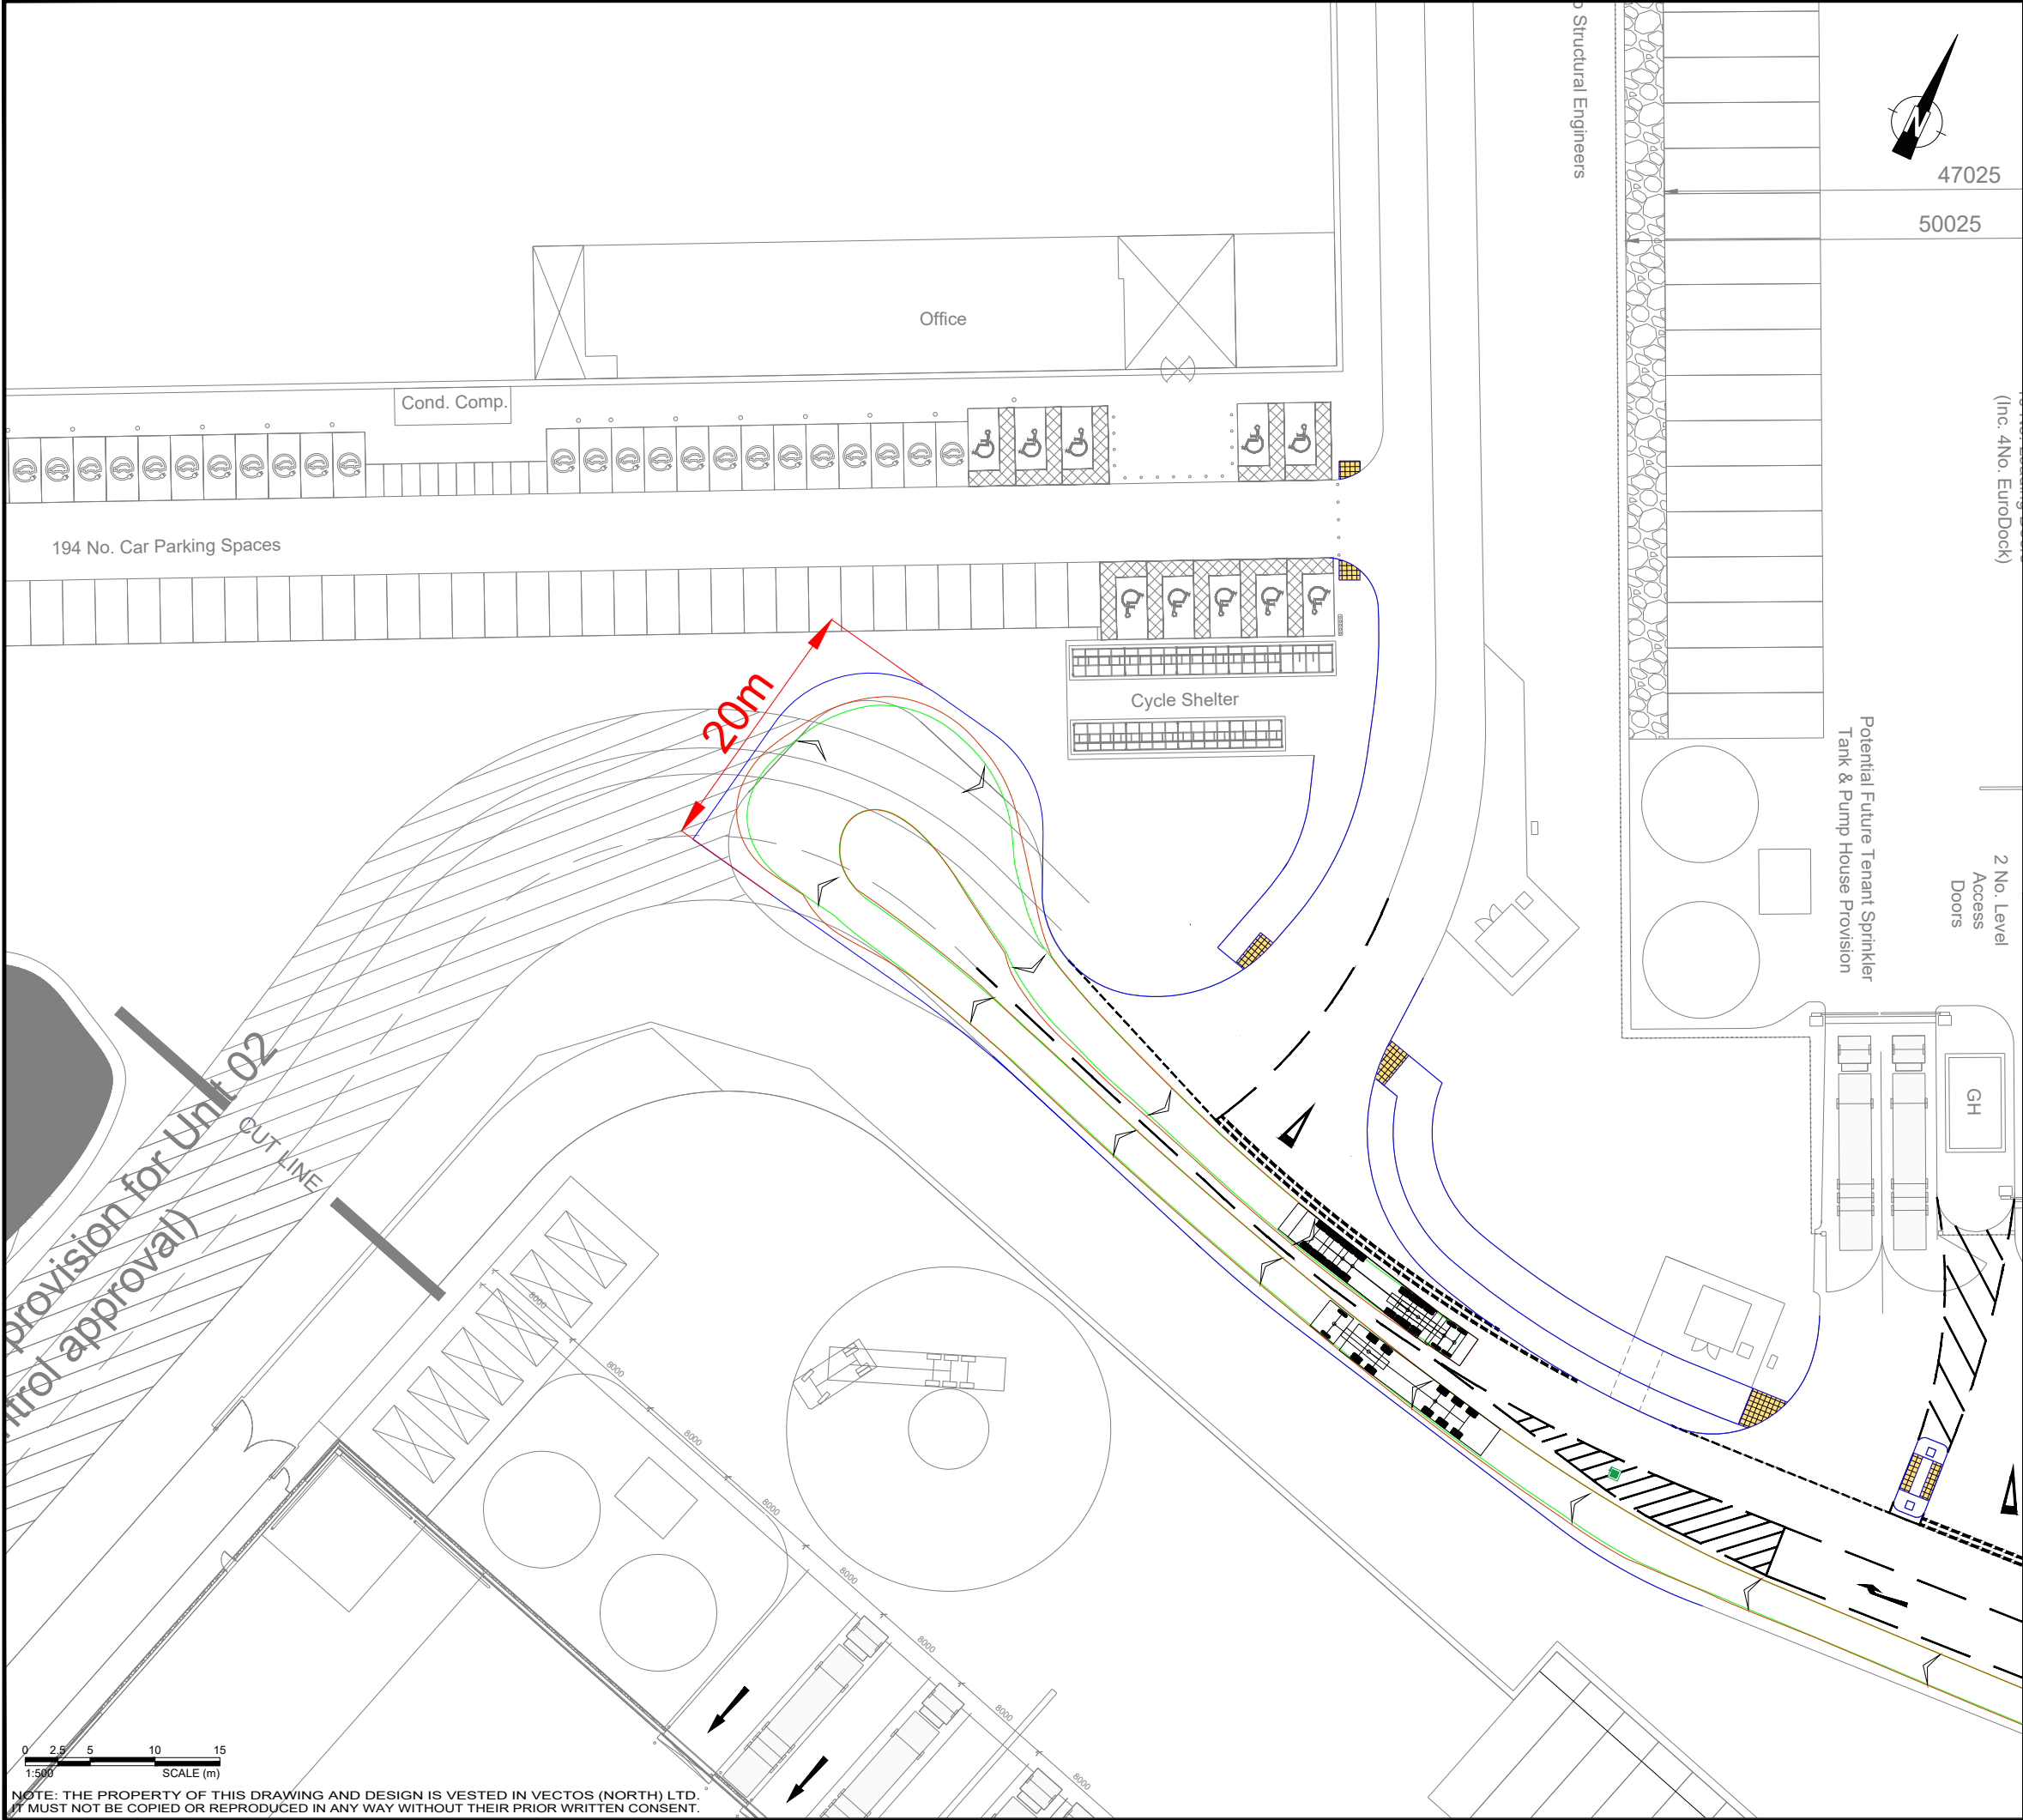

Notes:

1. This is not a construction drawing and is intended for illustrative purposes only.

2. White lining is indicative only.

Max Legal Length (UK) Articulated Vehicle (16.5m)

Overall Length

Overall Width

Overall Body Height

Min Body Ground Clearance

Max Track Width

Lock to lock time

Kerb to Kerb Turning Radius

16.500m

2.550m

3.681m

0.411m

2.500m

6.00s

6.530m

| REV. | DETAILS | DRAWN | CHECKED | DATE |
|------|---------|-------|---------|------|
|      |         |       |         |      |

CLIENT:

Tritax Symmetry

PROJECT:

Cronton Colliery, Knowsley  
Reserved Matters 3

DRAWING TITLE:

Unit 04 Turning Head  
Arrangement -16.5m HGV

SCALES:

1:500 at A3

|        |     |          |    |       |          |
|--------|-----|----------|----|-------|----------|
| DRAWN: | DJR | CHECKED: | PT | DATE: | 01.08.24 |
|--------|-----|----------|----|-------|----------|

SLR

DRAWING NUMBER:

VN232867-TR105

REVISION:

-