



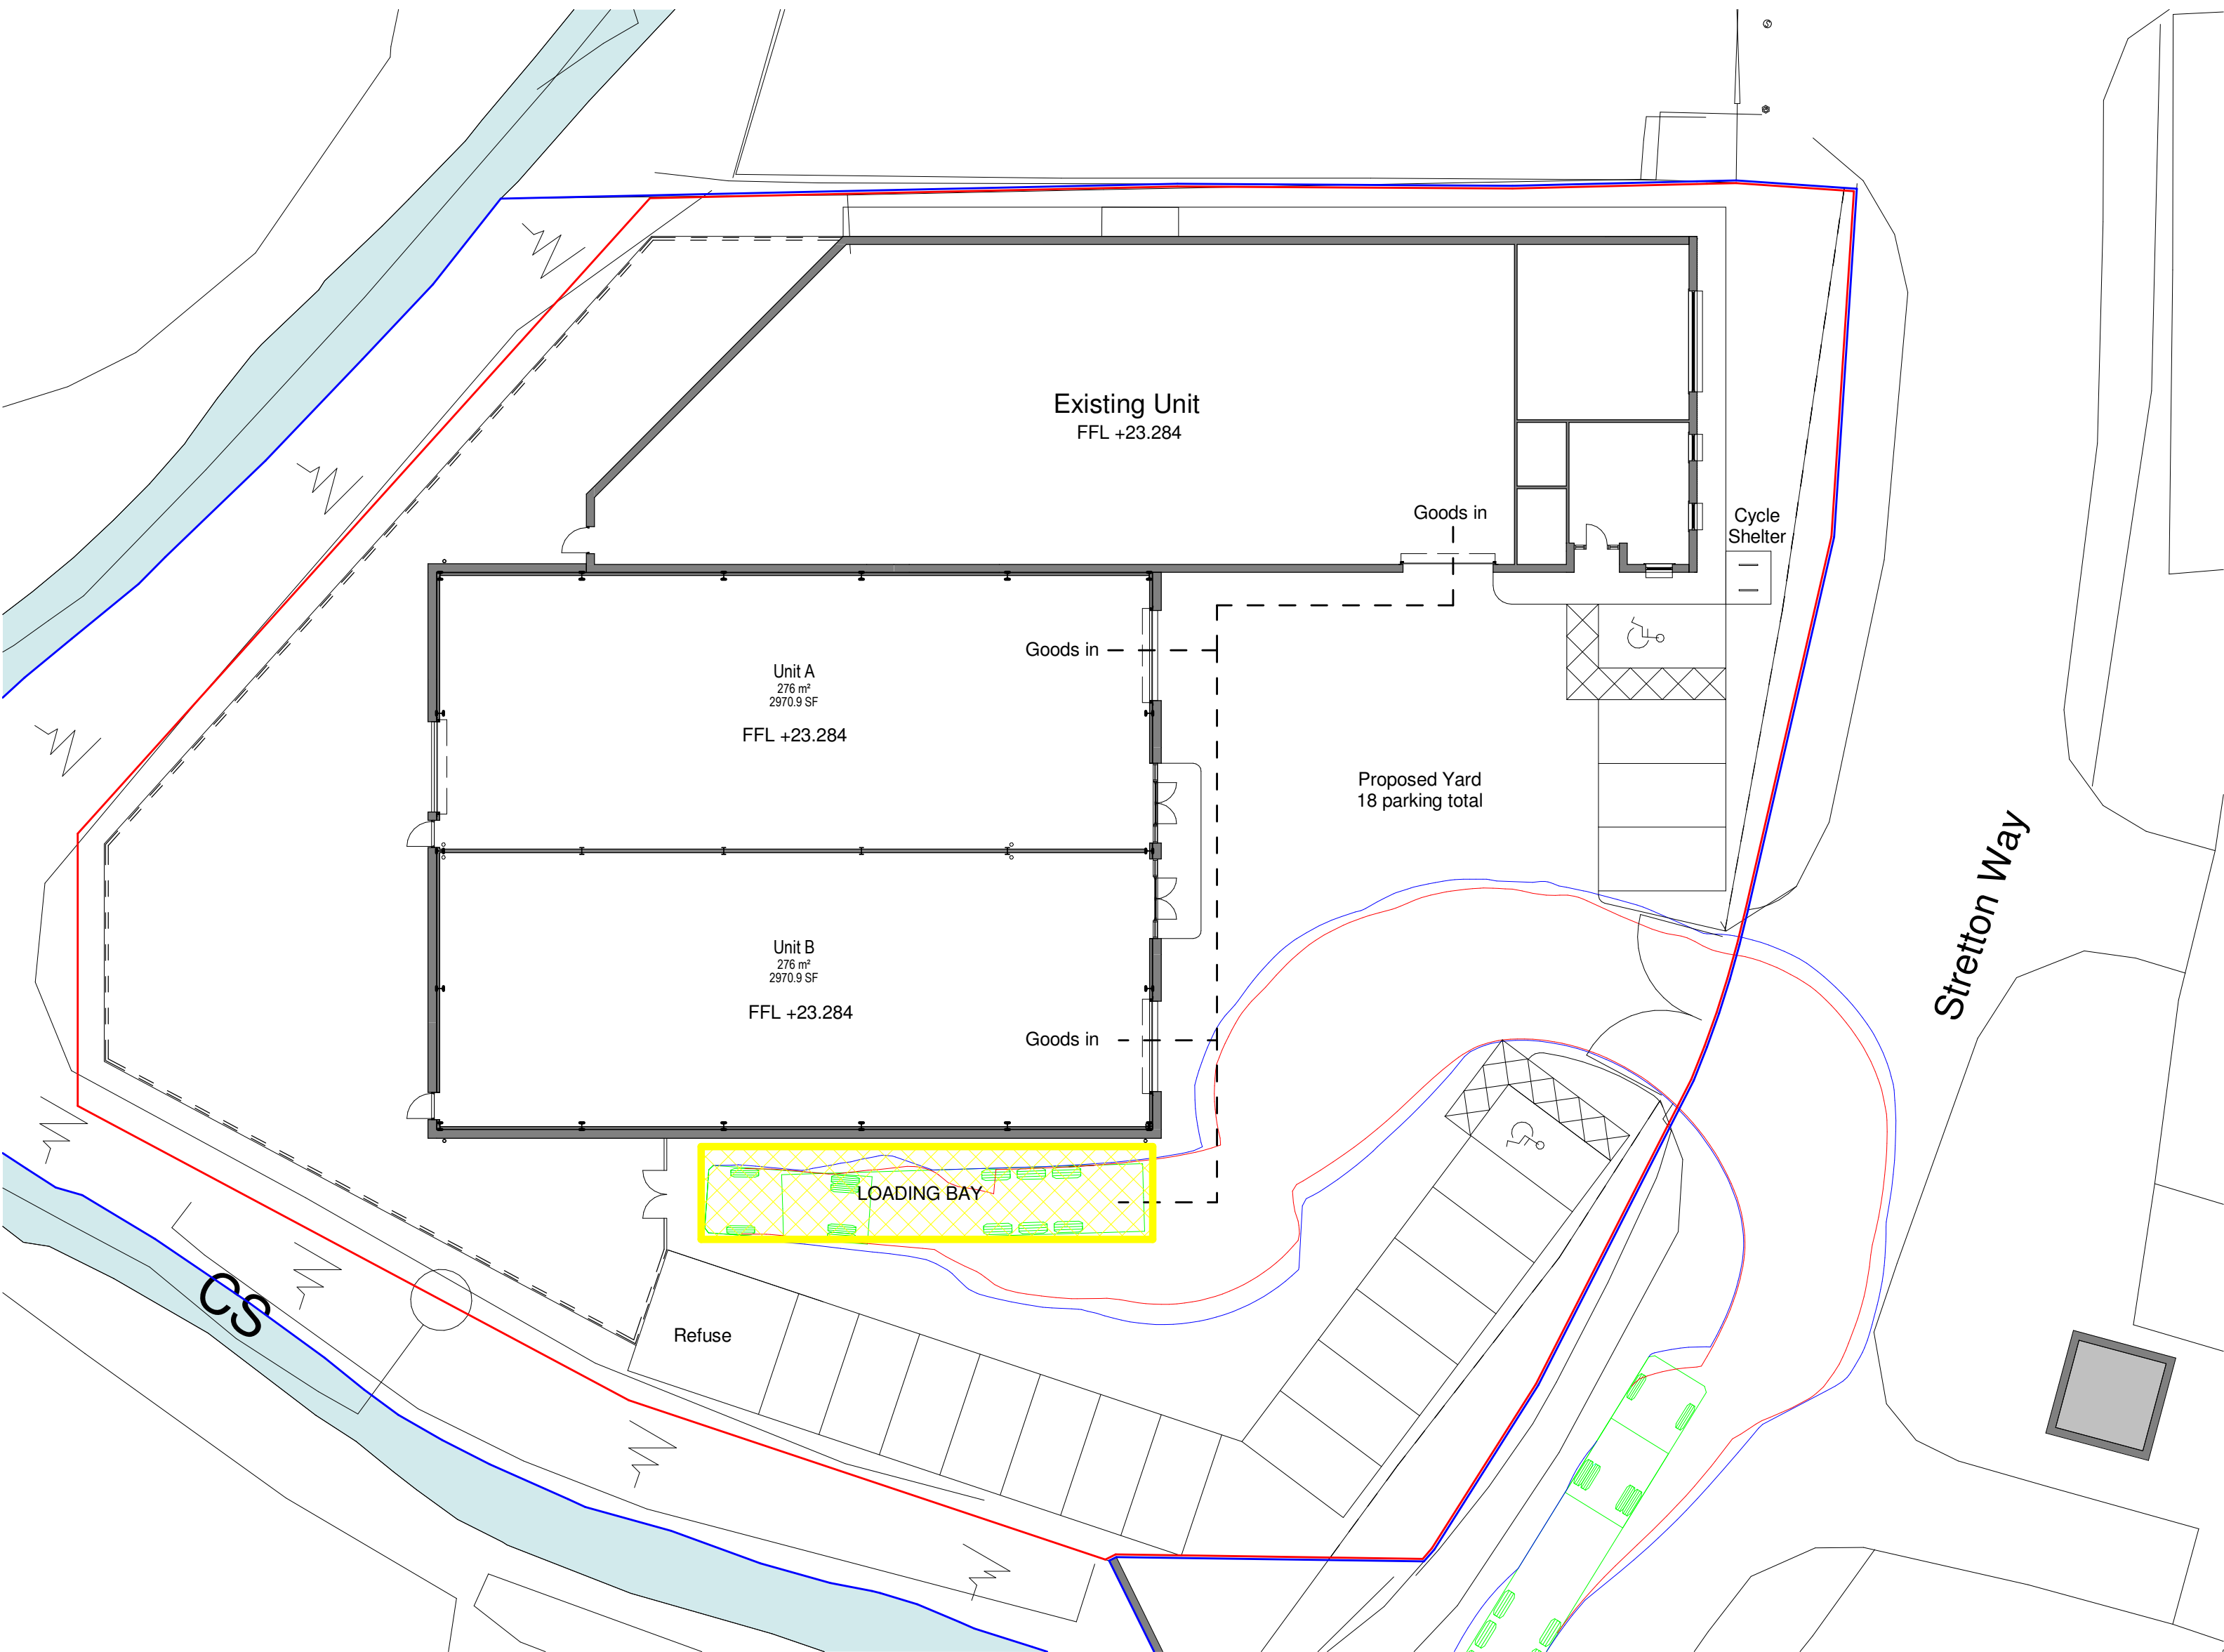

HGV Tracked Ingress
1 : 200

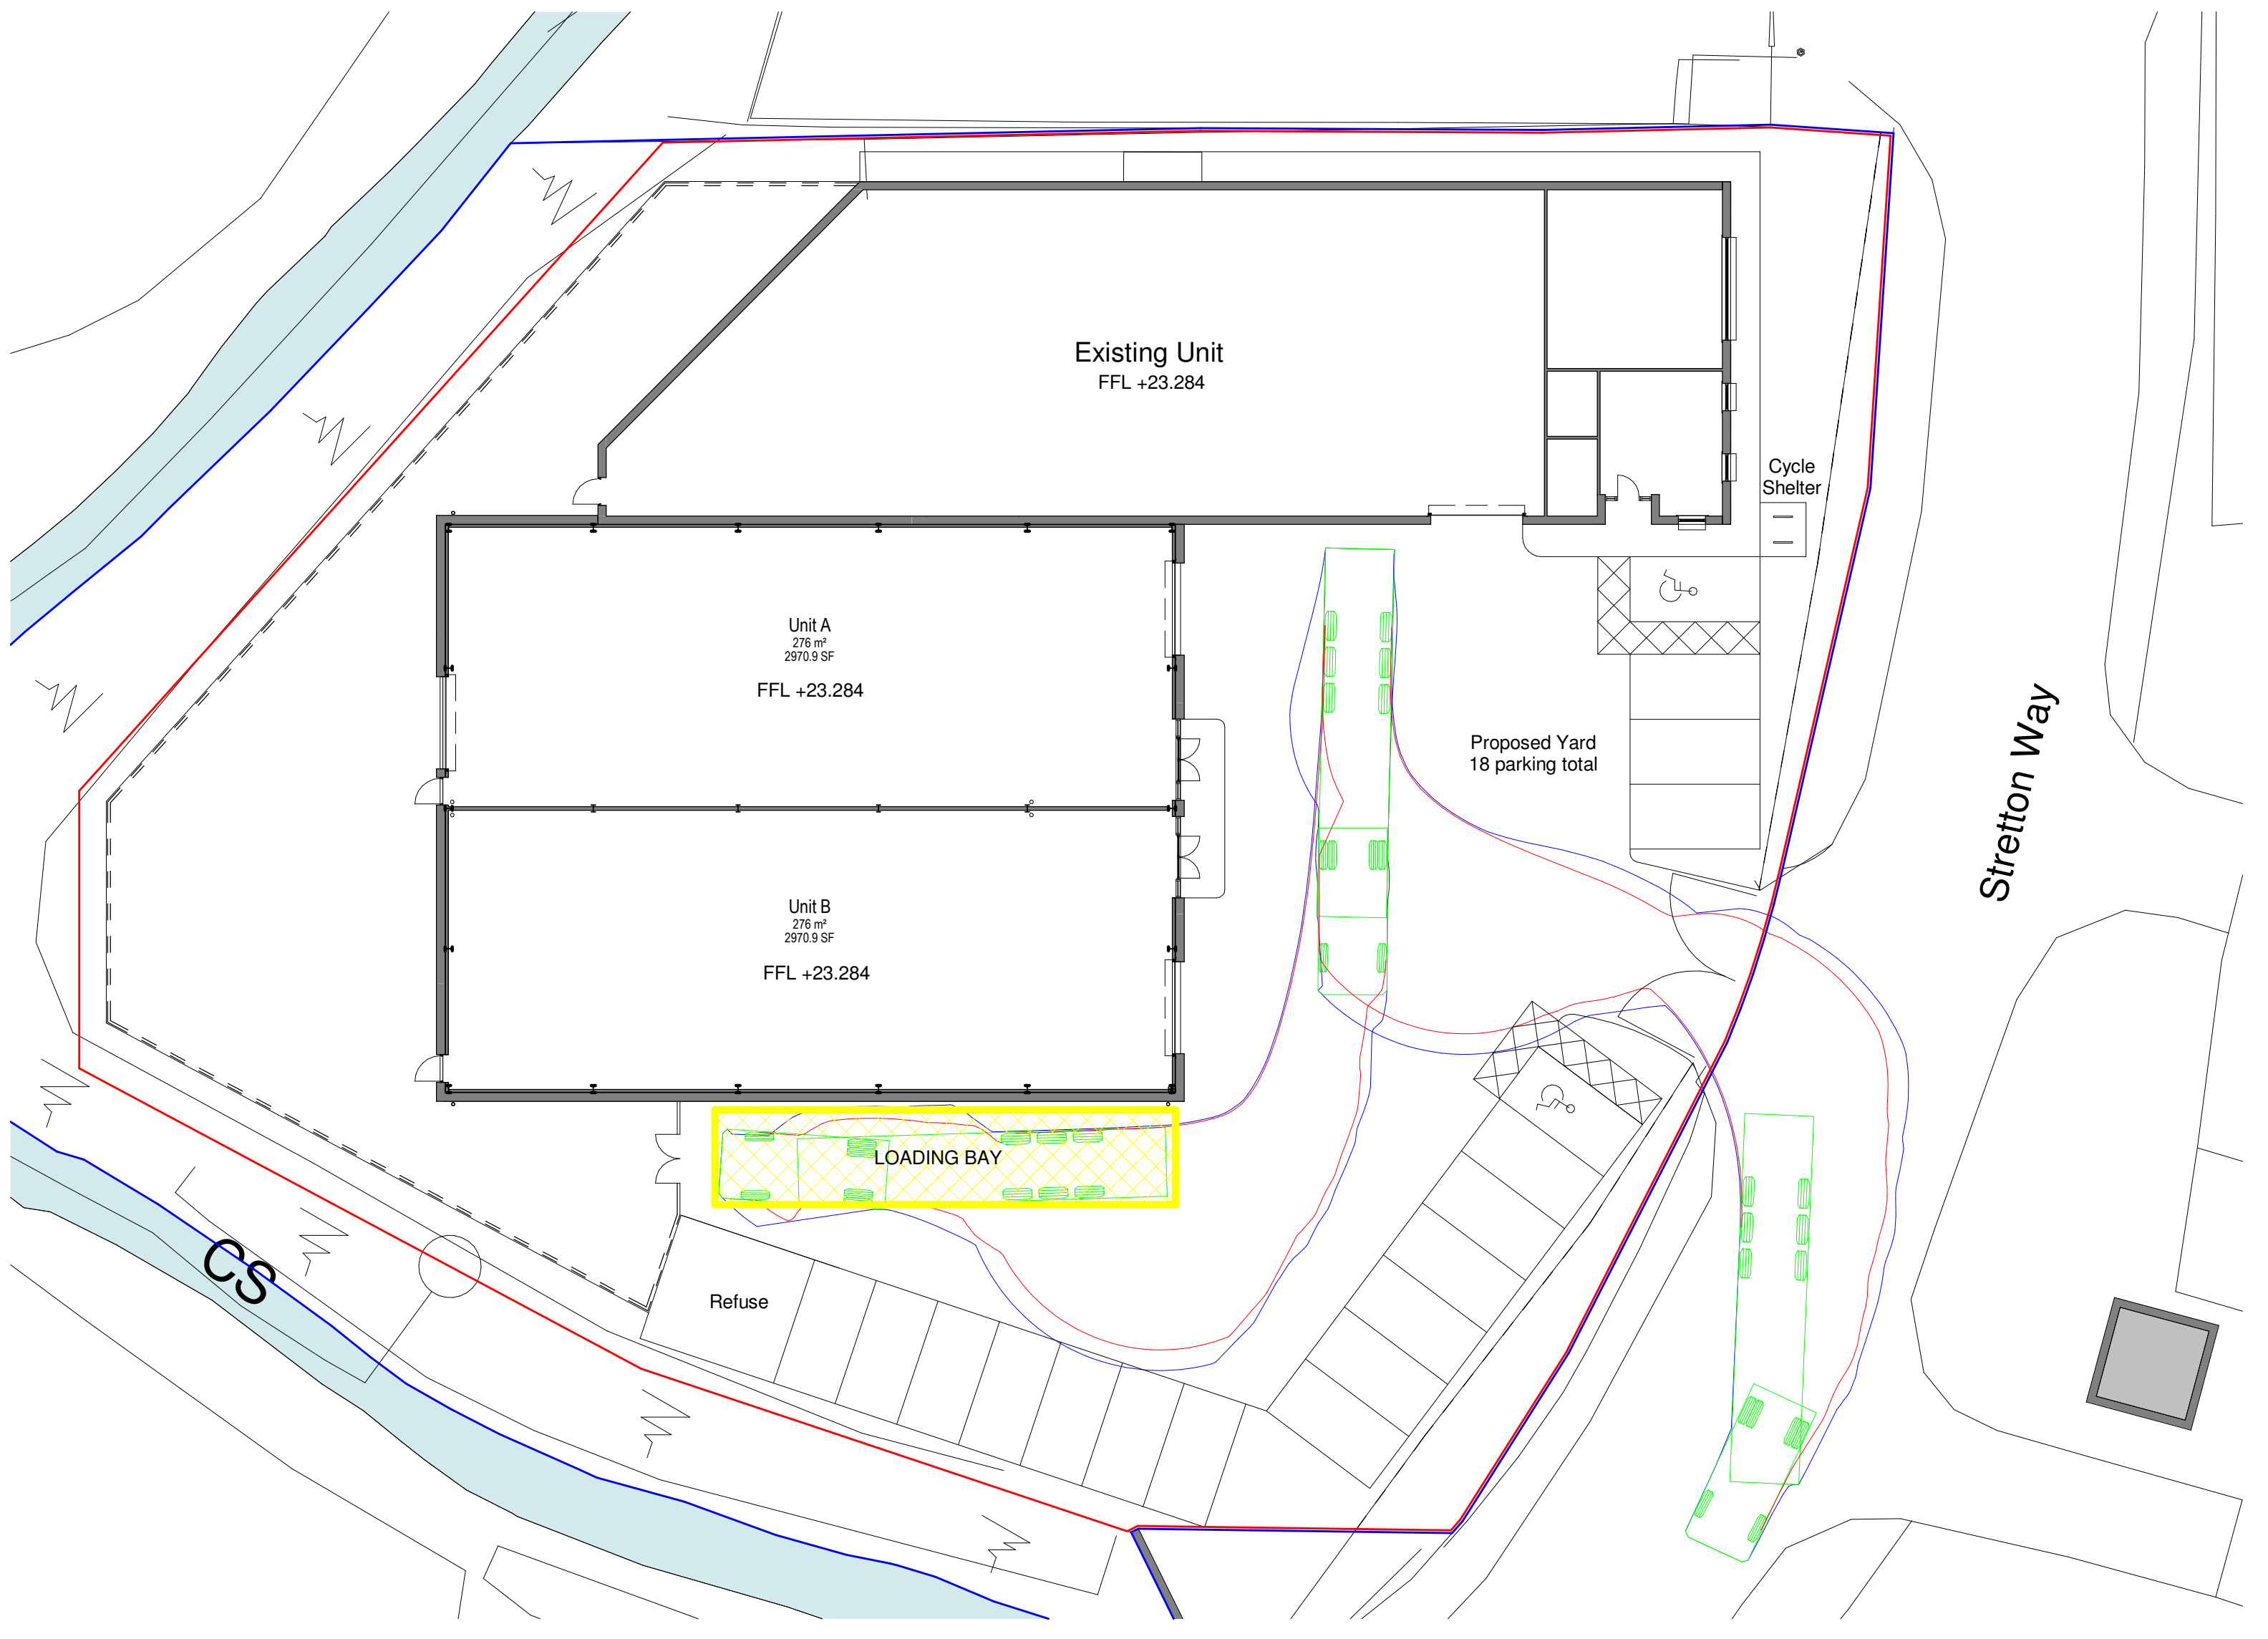

HGV Tracked Egress
1 : 200

Notes

The Contractor is to check all dimensions and conditions on site before commencing. Do not scale from this drawing.
This drawing remains the copyright of POZZONI Architecture Ltd.

Scale Bars		TO BE USED ONLY AS GUIDANCE			
1:100	mm	0	1000	2000	3000
1:200	mm	0	1000	2000	3000
1:500	m	0	5	10	15
1:1250	m	0	10	20	30

Note:
Tracking demonstrates a 16.5m articulated HGV accessing the site in a forward gear and parking in the loading bay.

Goods are offloaded via the loading doors to the front of each unit.

The HGV reverses as indicated, guided by a banks man and leaves the site in a forward gear turning right towards the acces / egress from the industrial estate and towards the M57.

1	Vehicle tracking updated	AMH	07.01.22
Rev	Description	By	Date

Client: **Fleet Factors Pension Fund**

Job: **Proposed Extension, Fleet Factors, Huyton**

Drawing: **HGV Tracking Plan**

Rev	Description	By	Date
1	P5801_SK006	AMH	23.12.21

SK006

Date	Scale	@ A1
23.12.21	1 : 200	

AMH	MKM	JW
Planning	Tender	Construction
Design	Contract	As Built

pozzoni

10-12 Emerald Street
London
WC1N 3QA

Woodville House
2 Woodville Road
Altrincham
WA14 2FH

+44 20 7078 0079
architects@pozzoni.co.uk

+44 161 928 7848
www.pozzoni.co.uk

P:\MCAD\5801-5850\5801\PAL\Design\Modele\Fleet Factors Model AUG 2021.rvt
07/01/2022 10:23:03