


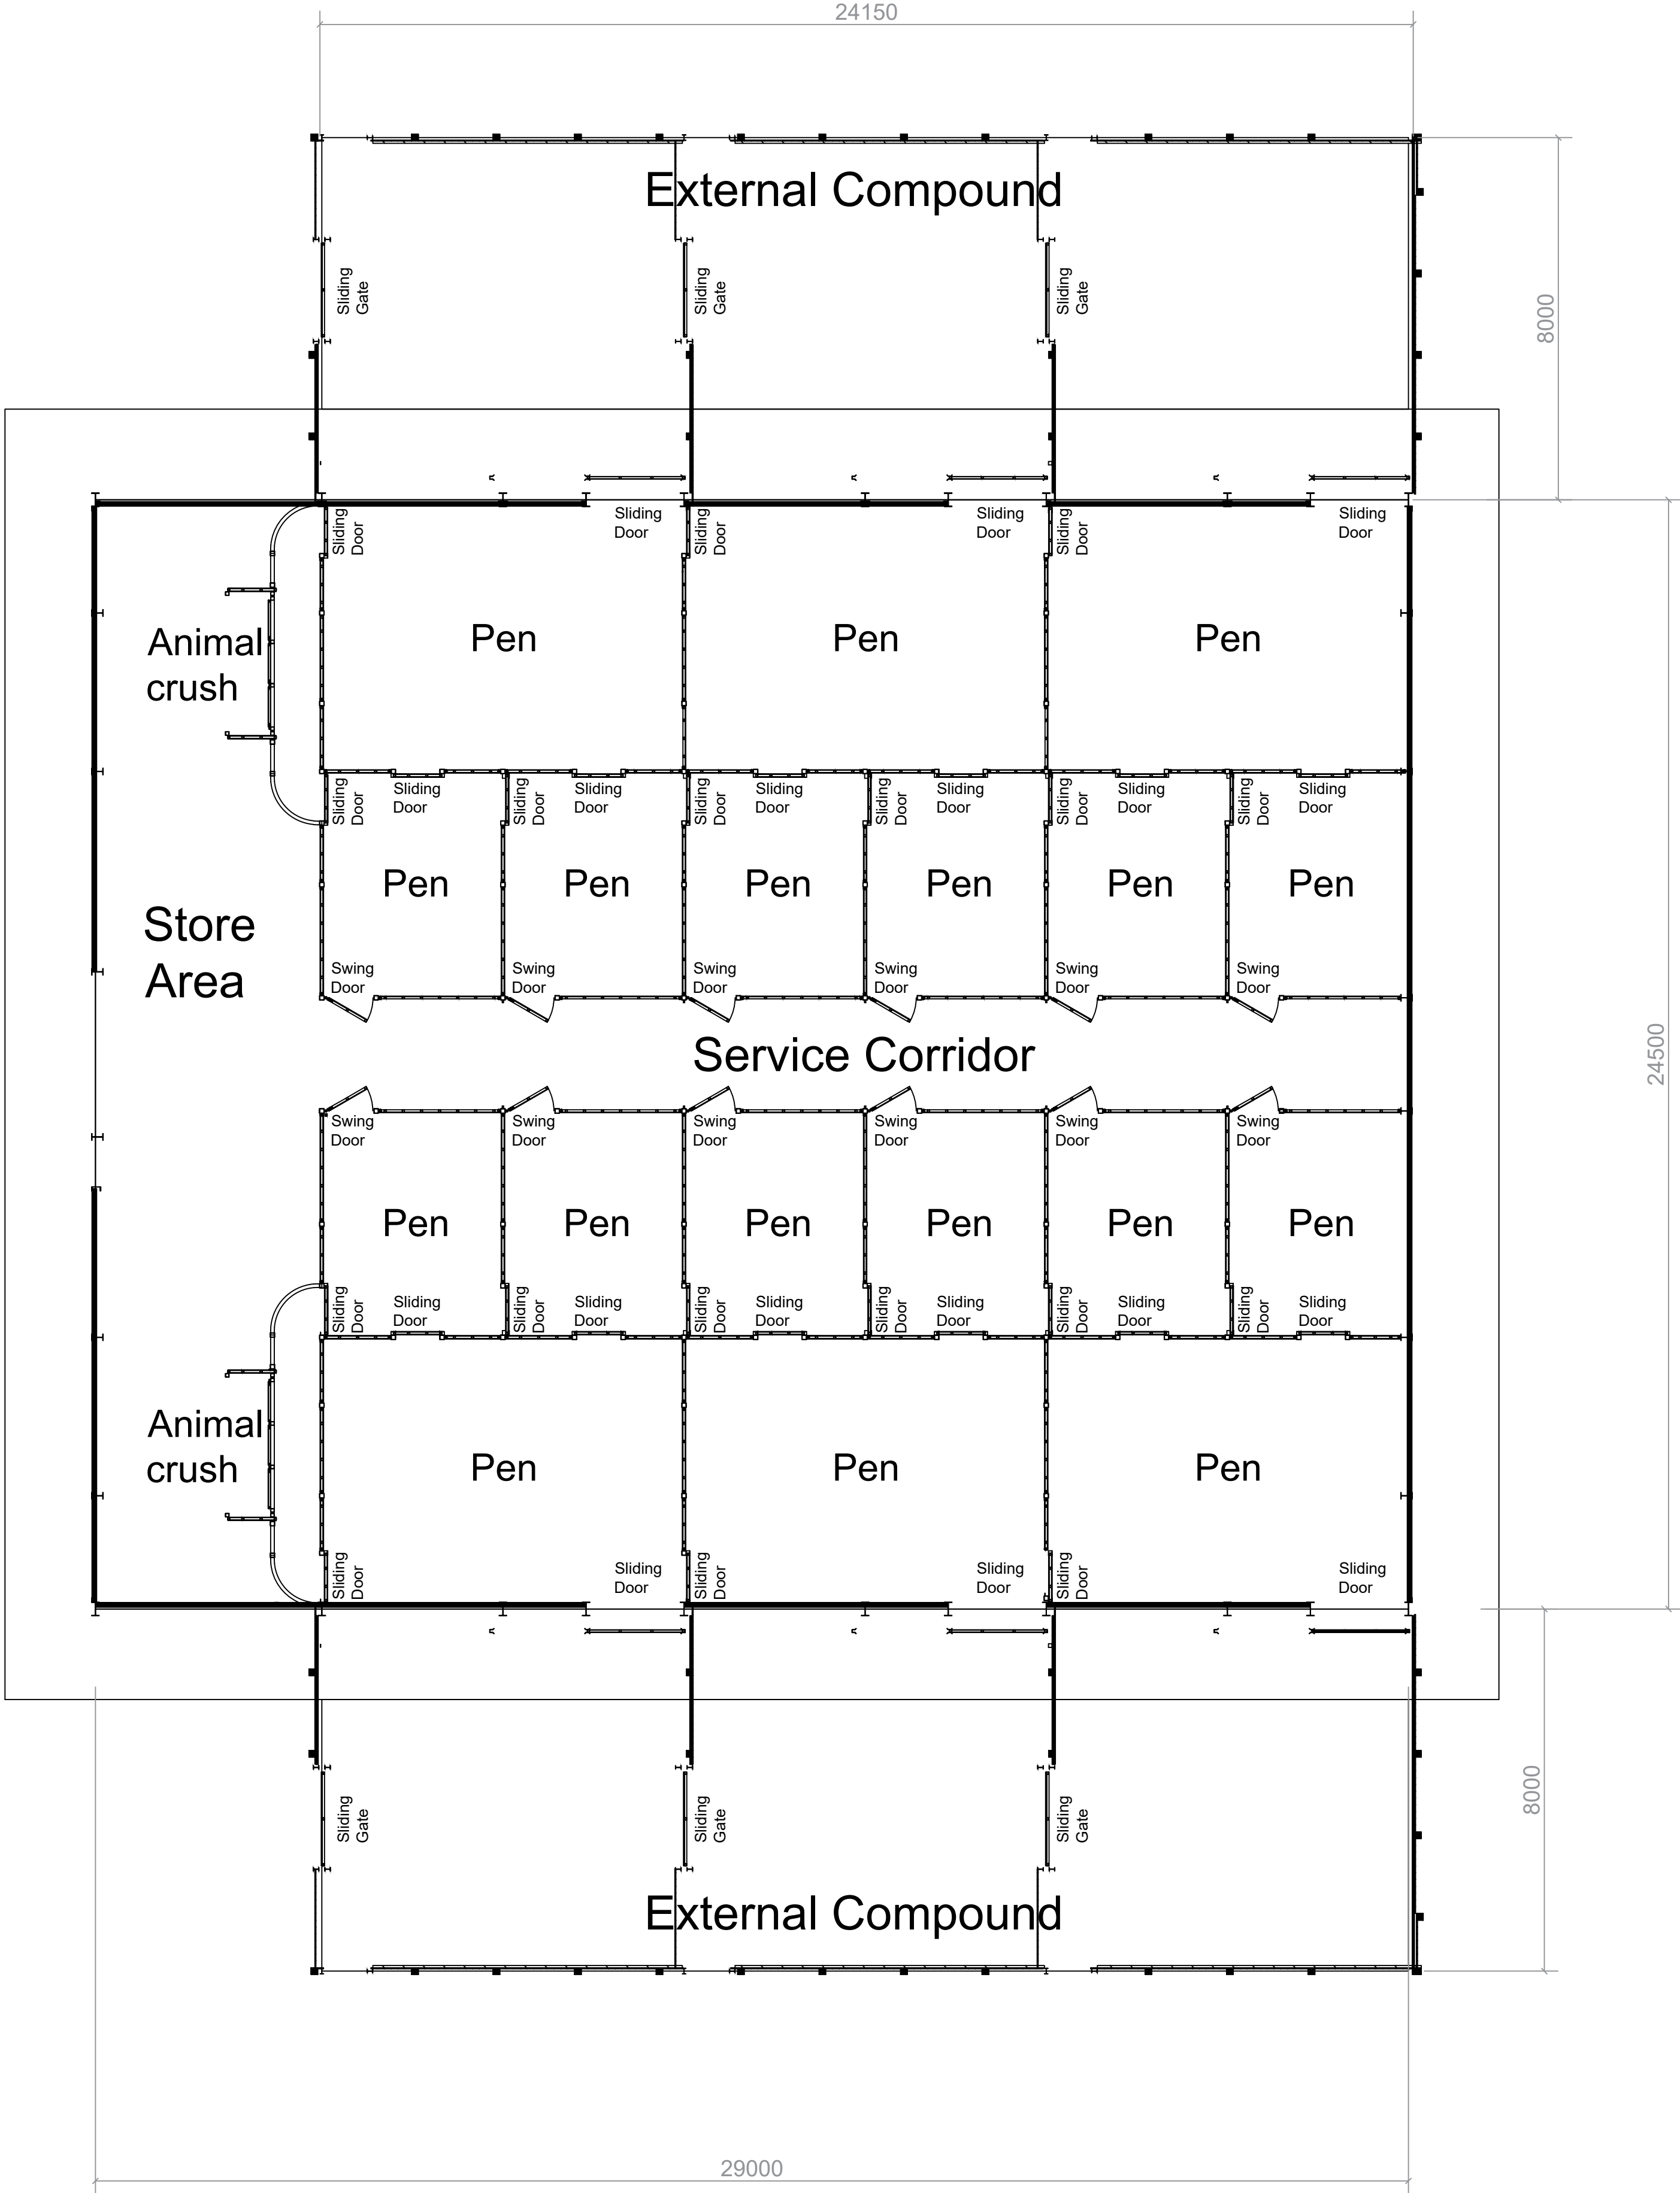

GEA
African Hoof Stock Shelter = 711m2
External compound (each) = 193m2

PLANNING ISSUE



Revision	Date	Description	By	Check
-	-	-	-	-
Client		Drawing Title		
The Knowsley Estate		CA - Floorplan - Proposed		
Project Title		Scale	1:100 @ A1	Drawn by EC
African Hoofstock House Option 2		Date	29.08.23	Checked by MH
Knowsley Safari, Prescott, L34 4AN		Job No.	J0072777	Drg. No. G10
				Rev. -
Architecture & Building Consultancy		Carter Jonas		
Mayfield House, 256 Banbury Road, Oxford OX2 7DE				
T: 01865 255155				
F: 01865 310653				
E: architecture@carterjonas.co.uk				
www.carterjonas.co.uk				