



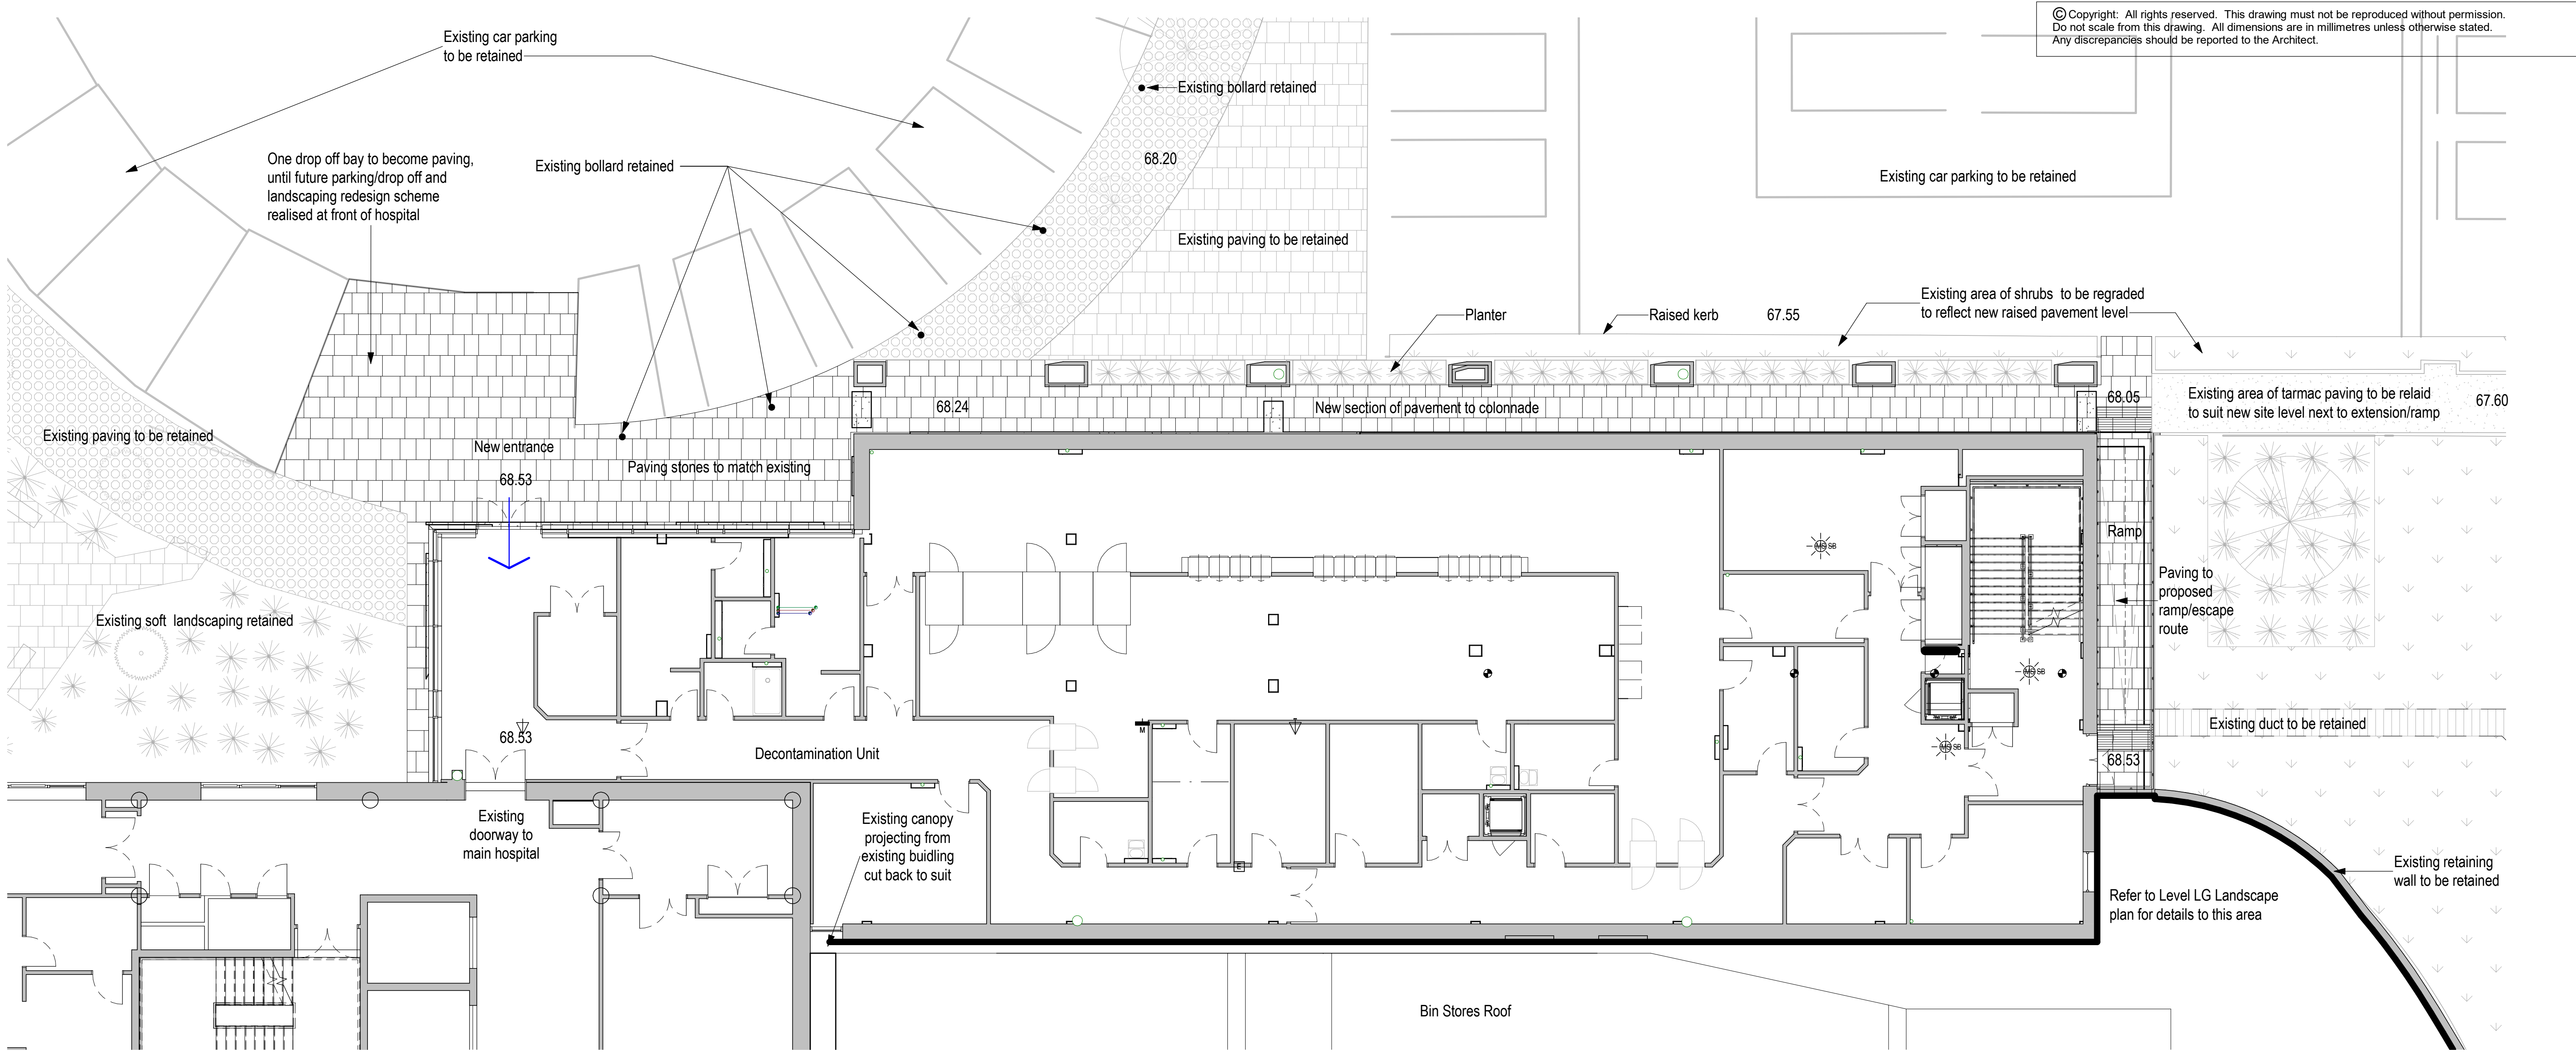


Level 1 Proposed Landscape Plan

1: 100 @ A1

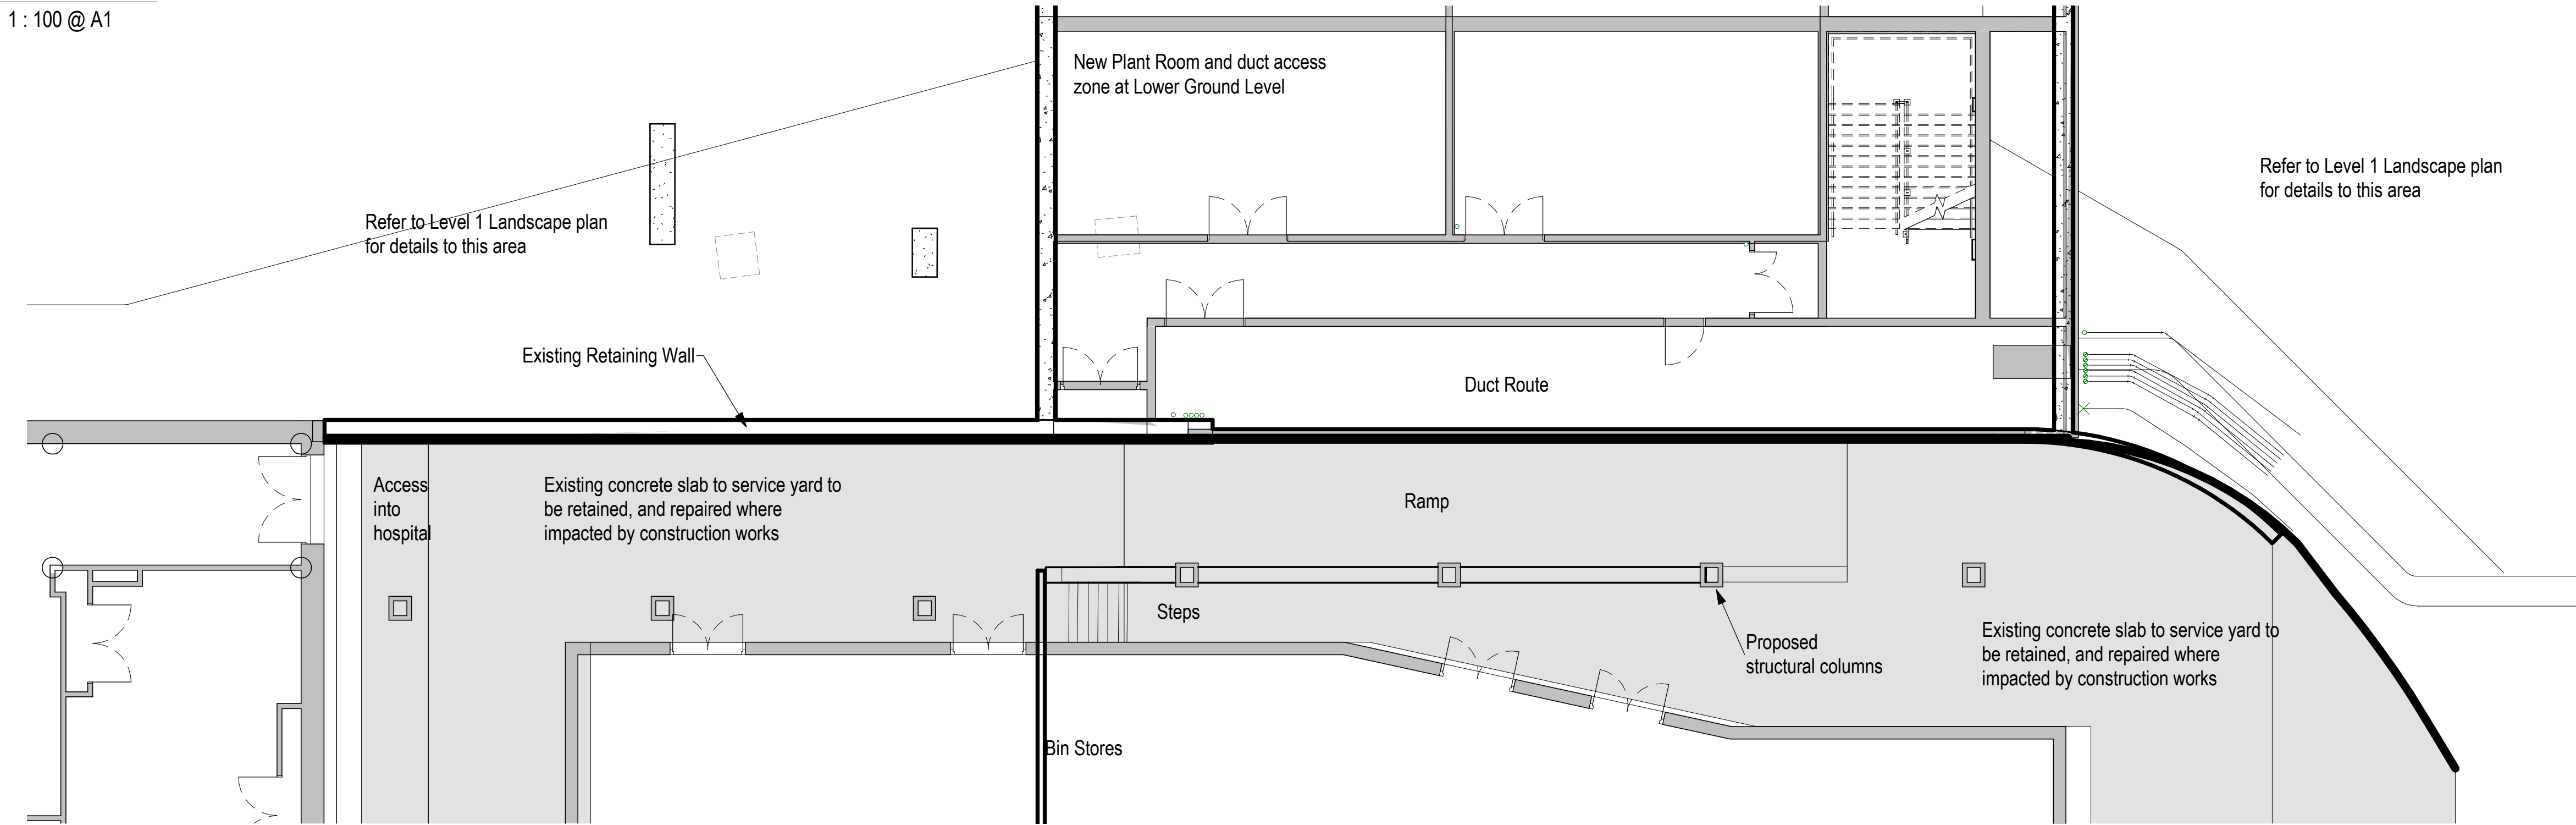

Level LG Proposed Landscape Plan

1: 100 @ A1

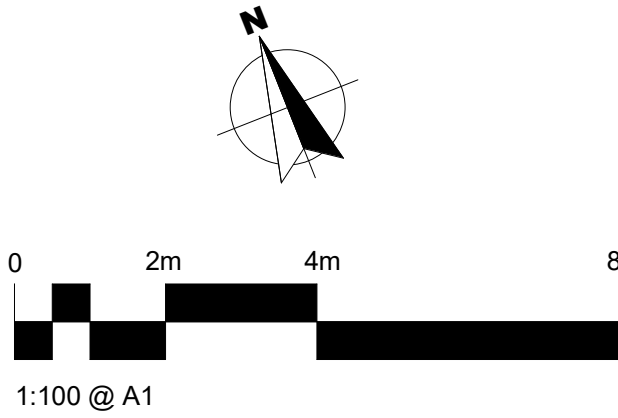

C	Parking/drop off bay removed	20.07.23	TM	PC
B	Scale Bar and North Arrow added.	25.04.23	PC	TM
A	Text added	18/10/22	PC	TM
Revision	Description	Date	Drawn	Checked

Halliday Meecham Architects Limited

111 Piccadilly Manchester M1 2HY
+44 (0)161 661 5566

4 Devonshire Street London W1W 5DT
+44 (0)203 440 5175

hma@hallidaymeecham.com
www.hallidaymeecham.com



Client:	Vinci						
Project:	Endoscopy Suite Extension						
Phase/ Location:	Whiston Hospital, Warrington Rd, Prescott, L35 5DR						
Drawing:	Proposed Landscape Plans						
Scale @ A1	Scale @ A3	Date:	Drawn:	Checked:	Job No.	Drawing No.	
1:100	1:200	09/26/22	ET	TM	5293	00004	
Drawing Ref.	5293-HMA-ES-L1-DR-A-00004						Revision C