



STATUS PLANNING	© Copyright of PM DESIGNS®. All rights reserved. Do Not scale this drawing. ALL dimensions are in millimetres unless stated otherwise. ALL dimensions must be checked on site prior to construction and any discrepancies reported to the architect. Work is subject to change following detailed design.			
	RevNo	Revision note	Date	Signature Checked

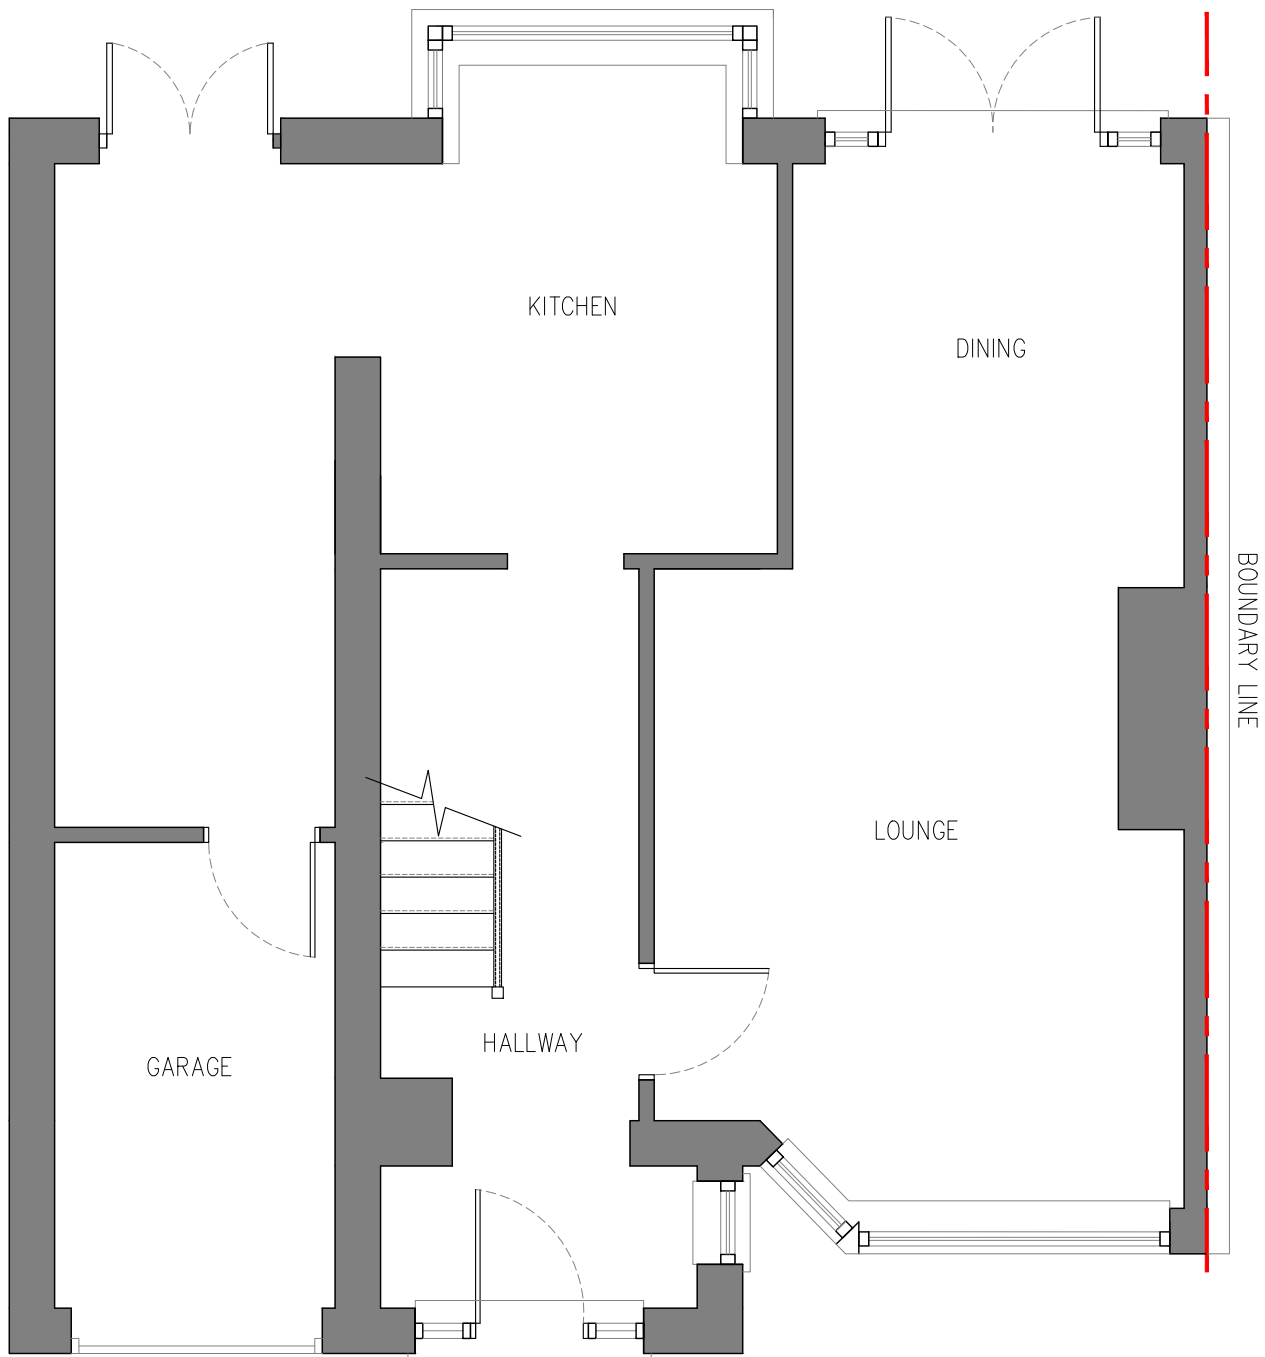


EXISTING GROUND FLOOR | SCALE 1:50

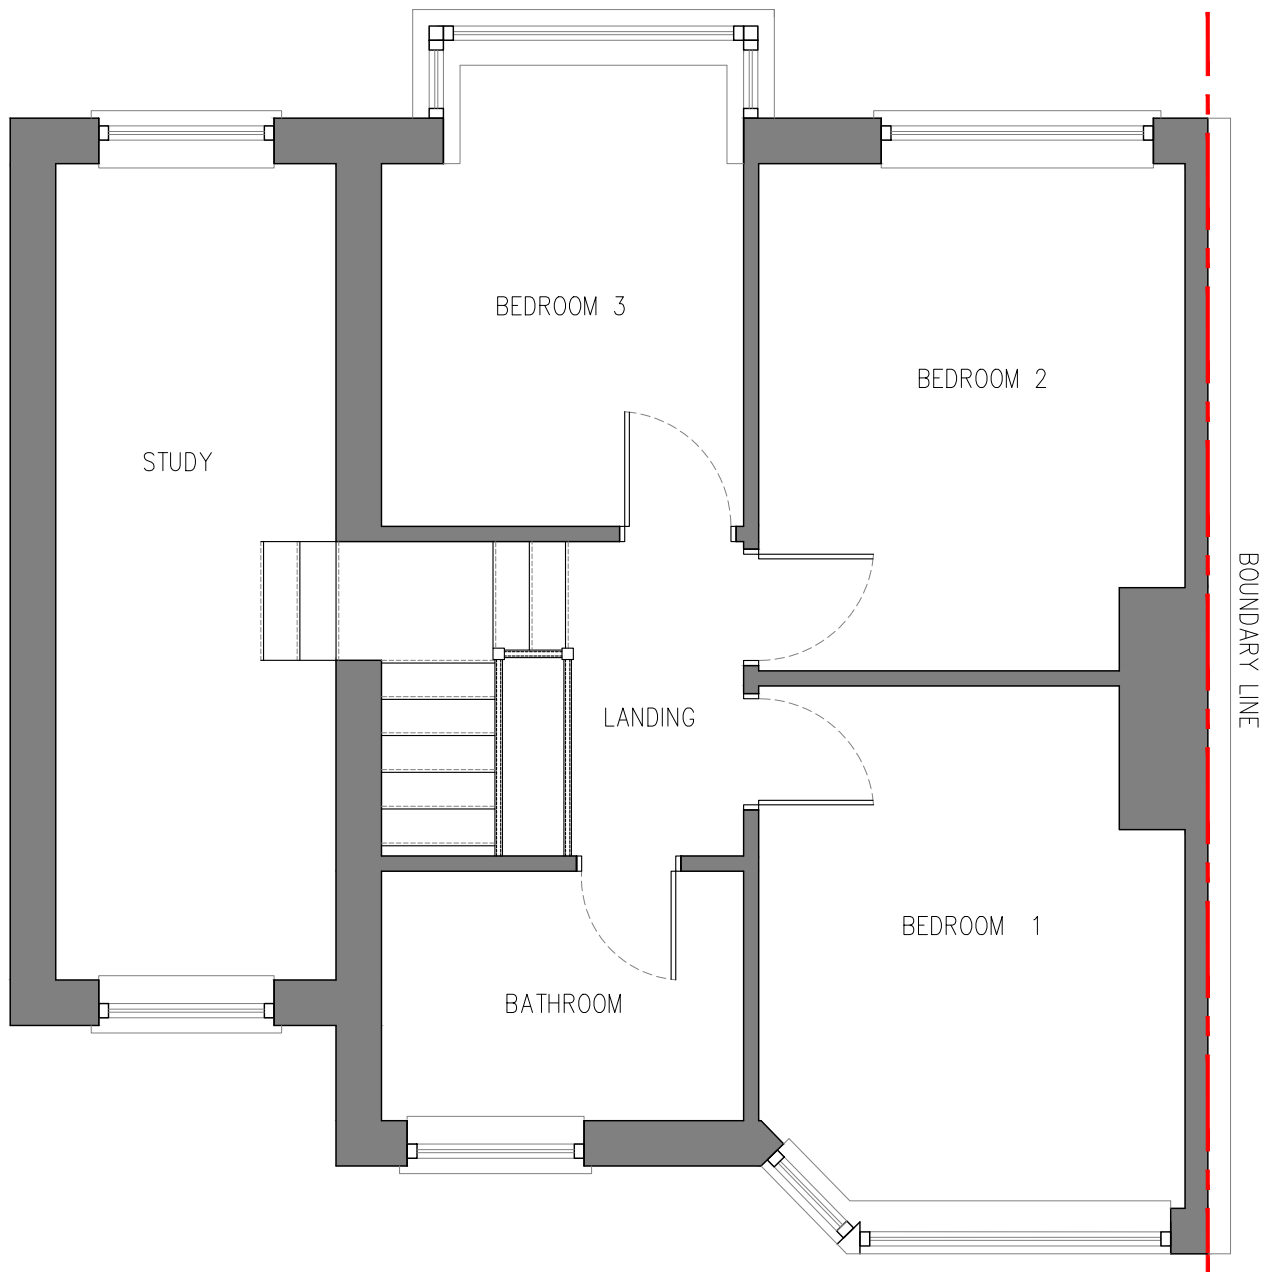


EXISTING FIRST FLOOR | SCALE 1:50




LOCATION PLAN | SCALE 1:1250

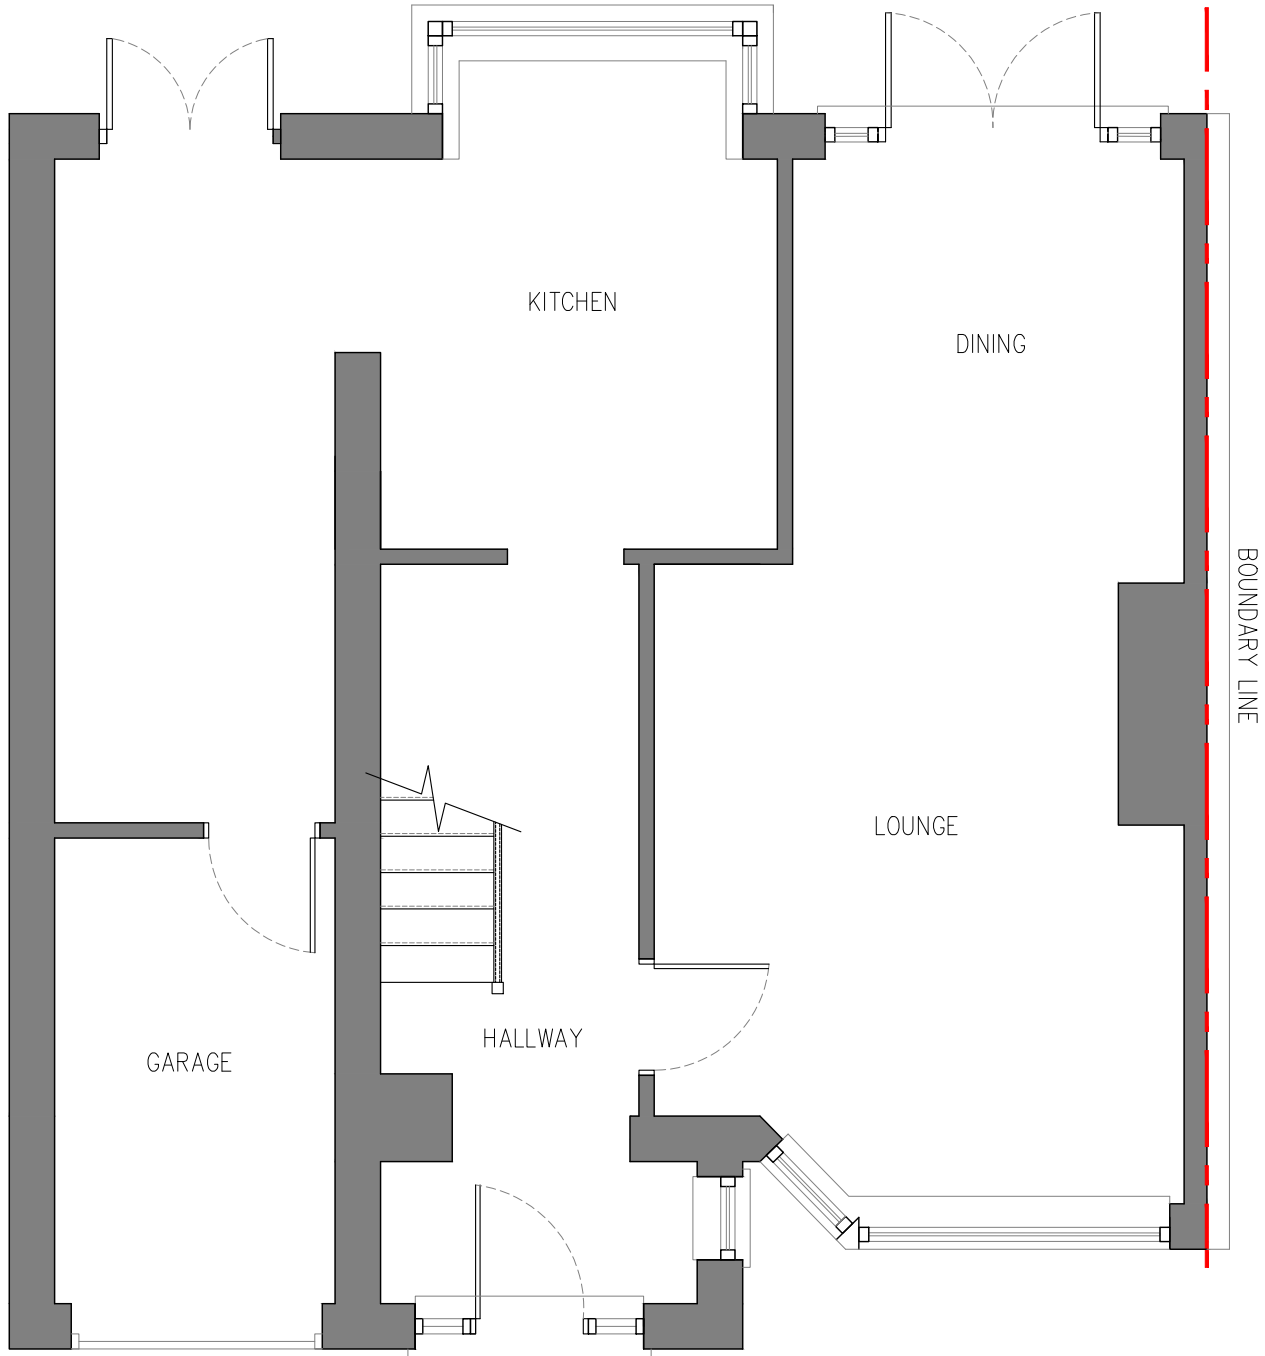

PROPOSED GROUND FLOOR | SCALE 1:50

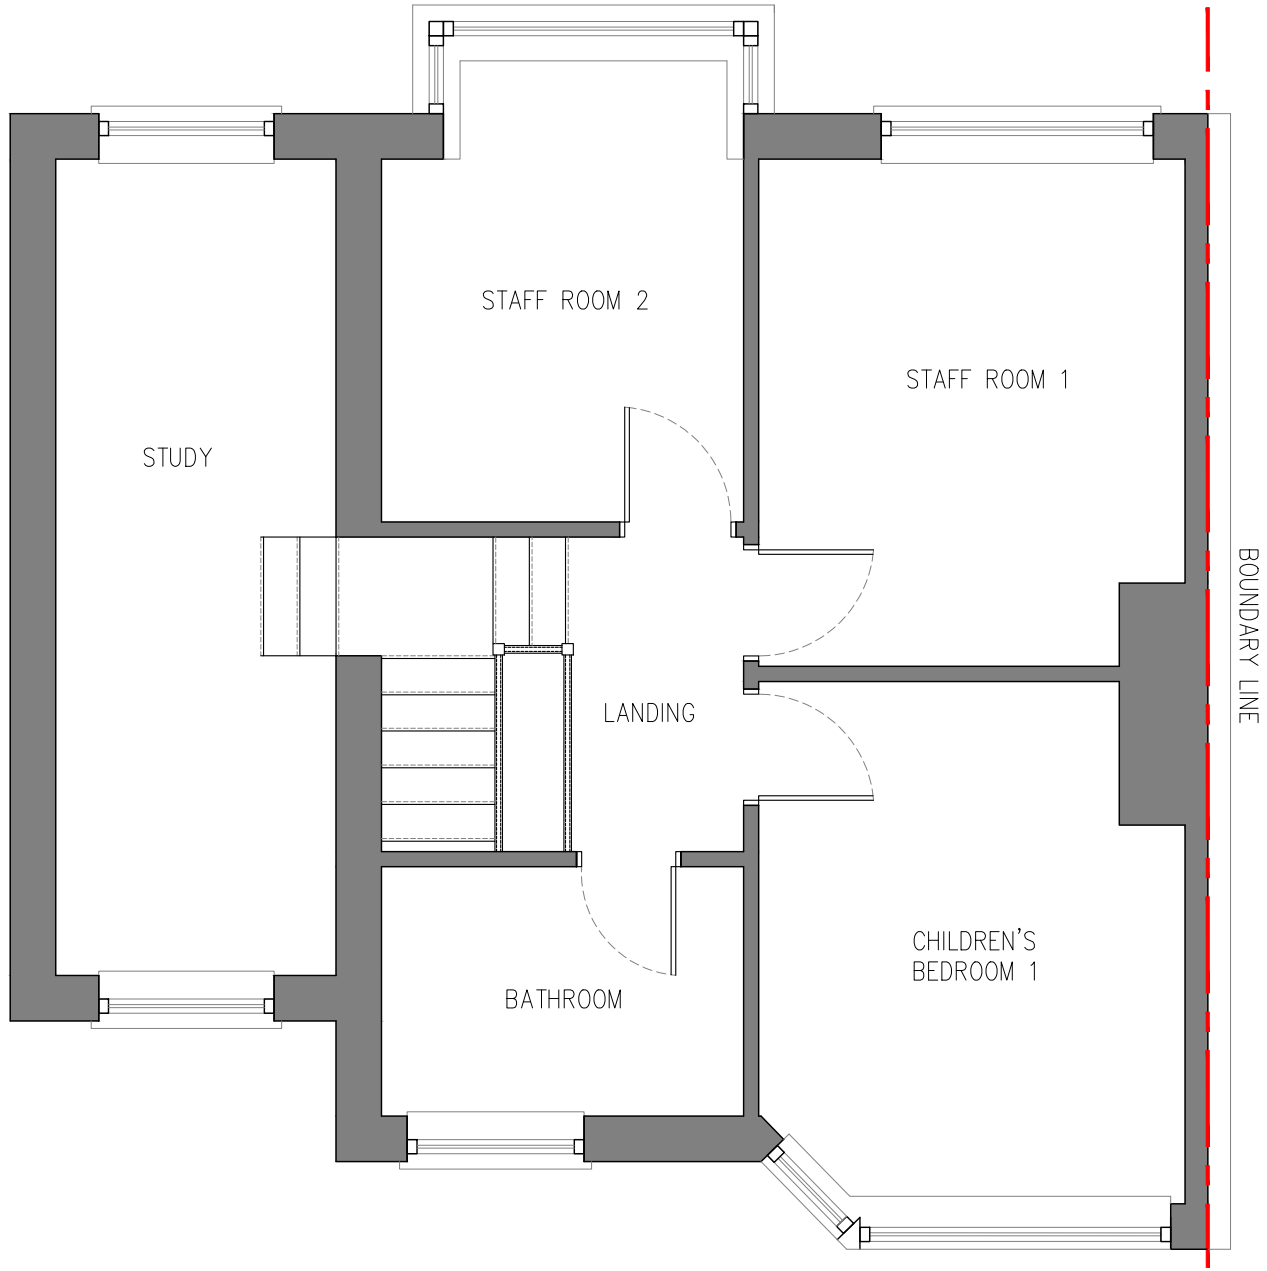

PROPOSED FIRST FLOOR | SCALE 1:50

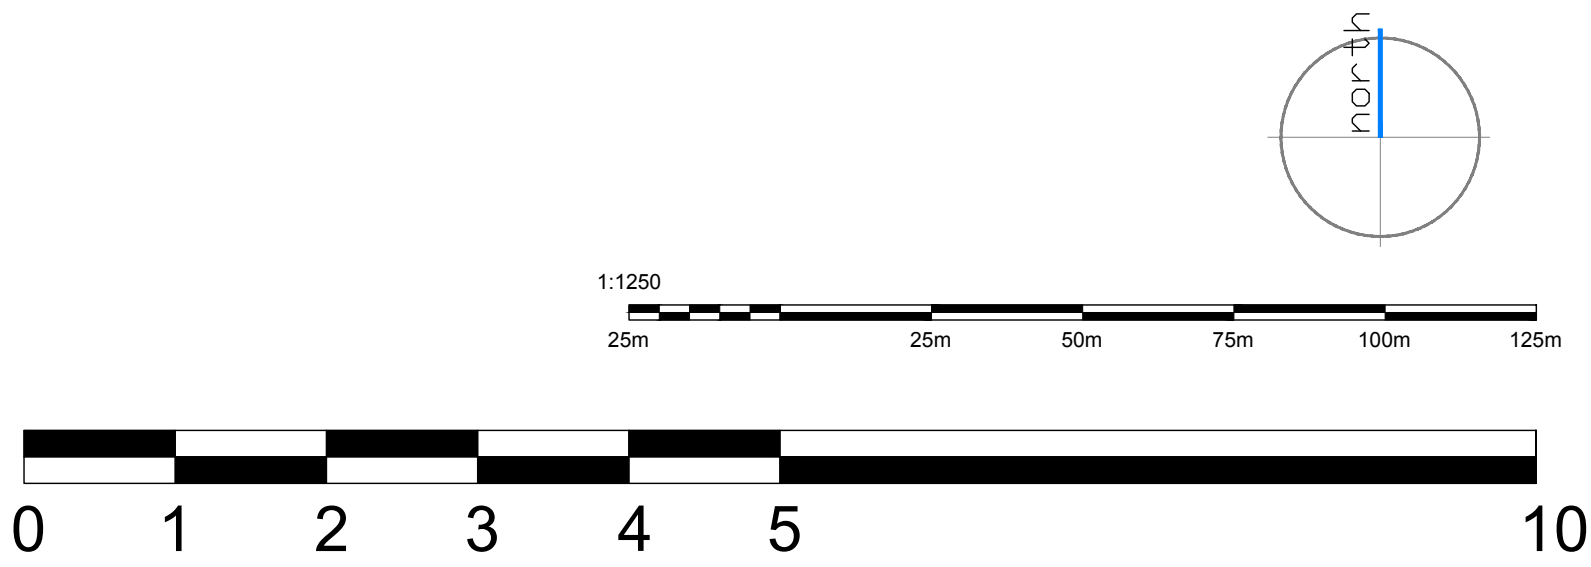

SCALE BAR 1:50

PM

PARLE MAGUIRE DESIGNS

PROJECT: 6 SYCAMORE AVENUE
HALEWOOD
L26 9XE

CLIENT: PINNACLE CARE NW LTD

Drawing Title
EXISTING PLANS & PROPOSED PLANS

Drawing No.
A101

Date:
OCT 2024

Scale:
1:50 @ A1

Revision:
-

Issue:
PLANNING STATUS