



Dimensions are not to be scaled from this drawing

| Luminaire Schedule        |                 | Qty   | Label | Arrangement | Description                                                      | LLF                  | Luminaire Lumens    | Luminaire Watts | UWLR |
|---------------------------|-----------------|-------|-------|-------------|------------------------------------------------------------------|----------------------|---------------------|-----------------|------|
| Symbol                    |                 |       |       |             |                                                                  |                      |                     |                 |      |
|                           |                 | 2     | EX1   | Single      | 40W LED 4000K VIVA-CITY Pro 1050mA with FW70 forward throw optic | 0.900                | 5541                | 40              | 0.40 |
| Calculation Summary       |                 |       |       |             |                                                                  |                      |                     |                 |      |
| Label                     | CalcType        | Units | Avg   | Max         | Min                                                              | Uniformity (Min/Avg) | Diversity (Min/Max) |                 |      |
| Car Park                  | Luminance       | Lux   | 11.89 | 33          | 3                                                                | 0.26                 | 0.09                |                 |      |
| ObtrusiveLight_1_Cd_Seg1  | Obtrusive - Cd  | N.A.  | 35.67 | 103         | 3                                                                | 0.03                 | 0.03                |                 |      |
| ObtrusiveLight_1_III_Seg1 | Obtrusive - III | Lux   | 0.00  | 0           | 0                                                                | N.A.                 | N.A.                |                 |      |
| ObtrusiveLight_Cd_Seg1    | Obtrusive - Cd  | N.A.  | 18.11 | 84          | 0                                                                | 0.00                 | 0.00                |                 |      |
| ObtrusiveLight_Cd_Seg2    | Obtrusive - Cd  | N.A.  | 33.33 | 86          | 1                                                                | 0.03                 | 0.01                |                 |      |
| ObtrusiveLight_Cd_Seg3    | Obtrusive - Cd  | N.A.  | 60.56 | 268         | 1                                                                | 0.02                 | 0.00                |                 |      |
| ObtrusiveLight_Cd_Seg5    | Obtrusive - Cd  | N.A.  | 0.00  | 0           | 0                                                                | N.A.                 | N.A.                |                 |      |
| ObtrusiveLight_III_Seg1   | Obtrusive - III | Lux   | 0.00  | 0           | 0                                                                | N.A.                 | N.A.                |                 |      |
| ObtrusiveLight_III_Seg2   | Obtrusive - III | Lux   | 0.00  | 0           | 0                                                                | N.A.                 | N.A.                |                 |      |
| ObtrusiveLight_III_Seg3   | Obtrusive - III | Lux   | 0.00  | 0           | 0                                                                | N.A.                 | N.A.                |                 |      |
| ObtrusiveLight_III_Seg4   | Obtrusive - III | Lux   | 0.00  | 0           | 0                                                                | N.A.                 | N.A.                |                 |      |
| ObtrusiveLight_III_Seg5   | Obtrusive - III | Lux   | 0.00  | 0           | 0                                                                | N.A.                 | N.A.                |                 |      |

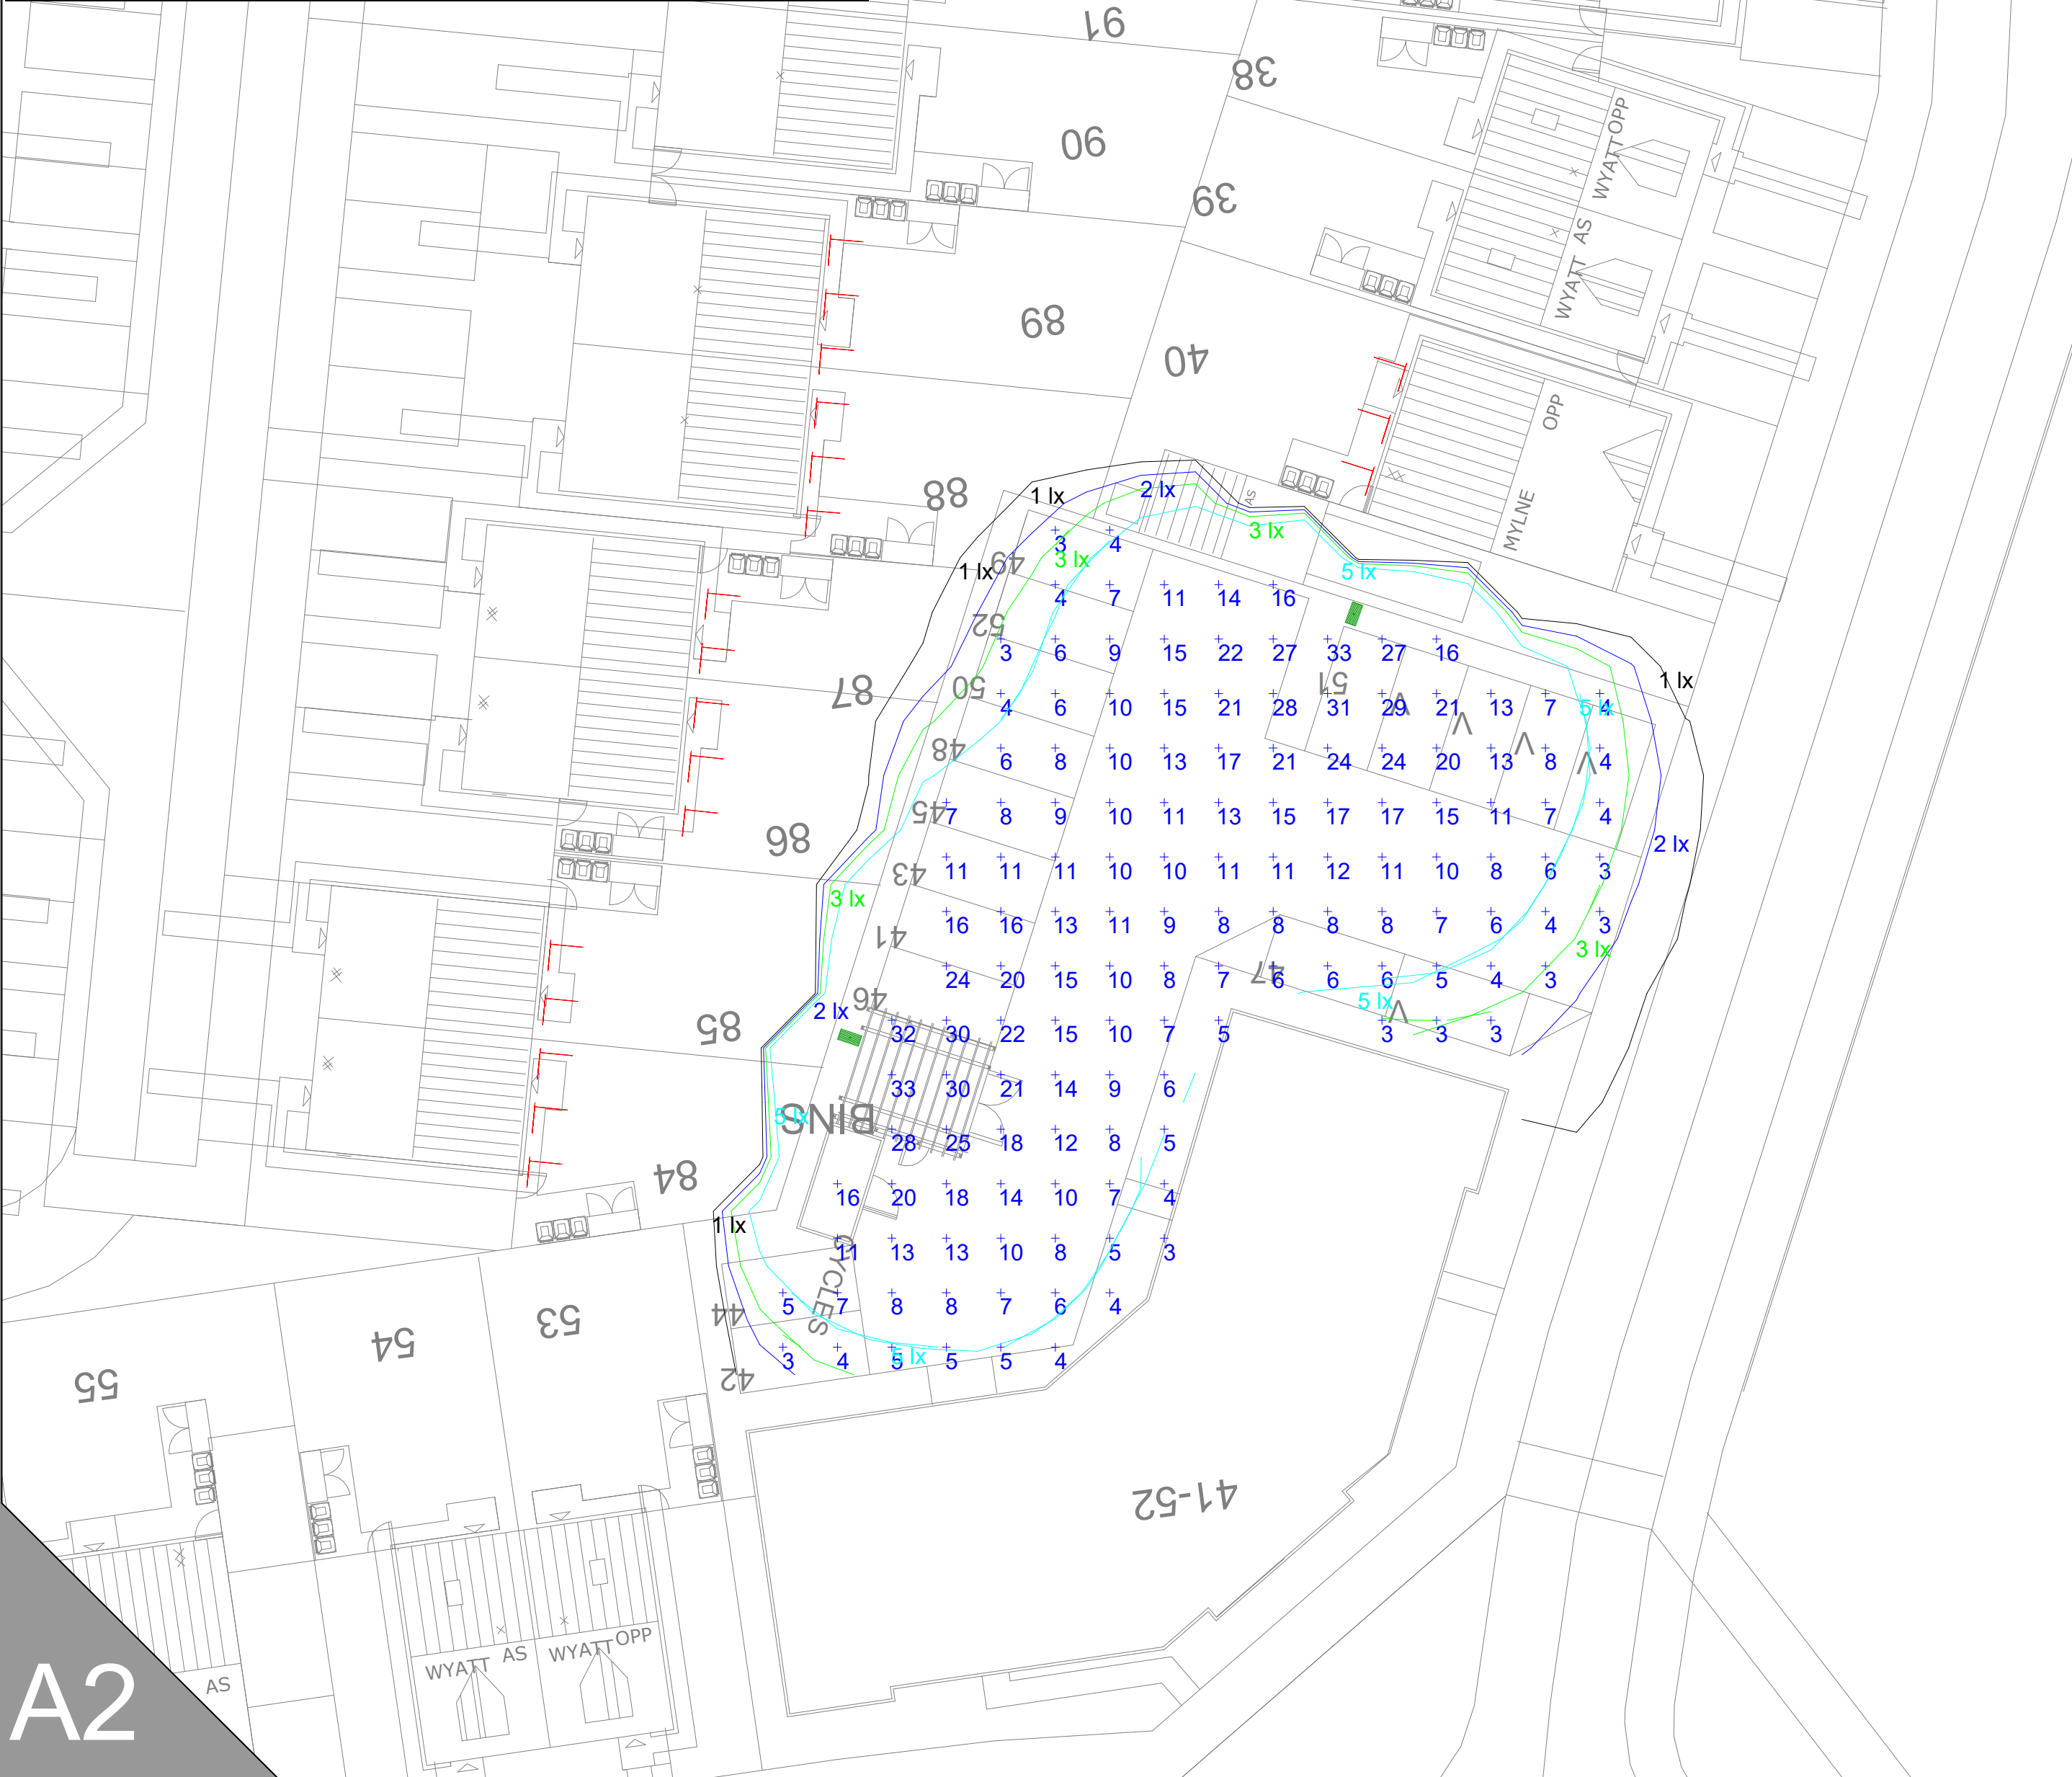

A2

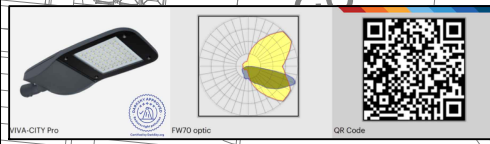

# Kingfisher Lighting

Part of the Luceco PLC group of companies **LUCECO**

Project Number 54480Project Title - Lickers Lane, HalsneadDate 13/12/2024Kingfisher Lighting

## BREEAM®

BREEAM New Construction 2018 (UK)

### PO1-04 - External Lighting

Assessment Criteria

To ensure that external lighting is concentrated in the appropriate areas and that upward lighting is minimised, thereby reducing unnecessary light pollution, energy consumption and nuisance to neighbouring properties.

Number of Credits Available: 1

Minimum Standards: No

Table 1: The effect on the ability to see the night sky

| Angle of Light (Degrees) | Any Glare Effect | Any Glare Effect |
|--------------------------|------------------|------------------|
| 100-180                  | Good             | Good             |
| 90-100                   | Good             | Good             |
| 60-90                    | Good             | Good             |
| 30-60                    | Good             | Good             |
| 0-30                     | Good             | Good             |

Table 2: Environmental zones

| Zone | Surrounding | Lighting (lumens/m²) | Examples                                                         |
|------|-------------|----------------------|------------------------------------------------------------------|
| 00   | Protected   | Dark                 | International Dark Sky Reserve, UNESCO World Heritage Site, etc. |
| 01   | Natural     | Dark                 | Natural, unmodified natural areas, National Parks, etc.          |
| 02   | Rural       | Dark                 | Open countryside, etc.                                           |
| 03   | Suburban    | Dark                 | Open countryside, etc.                                           |
| 04   | Urban       | Dark                 | Open countryside, etc.                                           |

Table 3: Maximum values of upward light ratio (ULR) of luminaires

| Upward light ratio (ULR) (%) | 00 | 01 | 02 | 03 | 04 |
|------------------------------|----|----|----|----|----|
| 00                           | 0  | 0  | 0  | 0  | 0  |

Table 4: Maximum values of upward light ratio (ULR) of luminaires

| Upward light ratio (ULR) (%) | 00 | 01 | 02 | 03 | 04 |
|------------------------------|----|----|----|----|----|
| 00                           | 0  | 0  | 0  | 0  | 0  |

