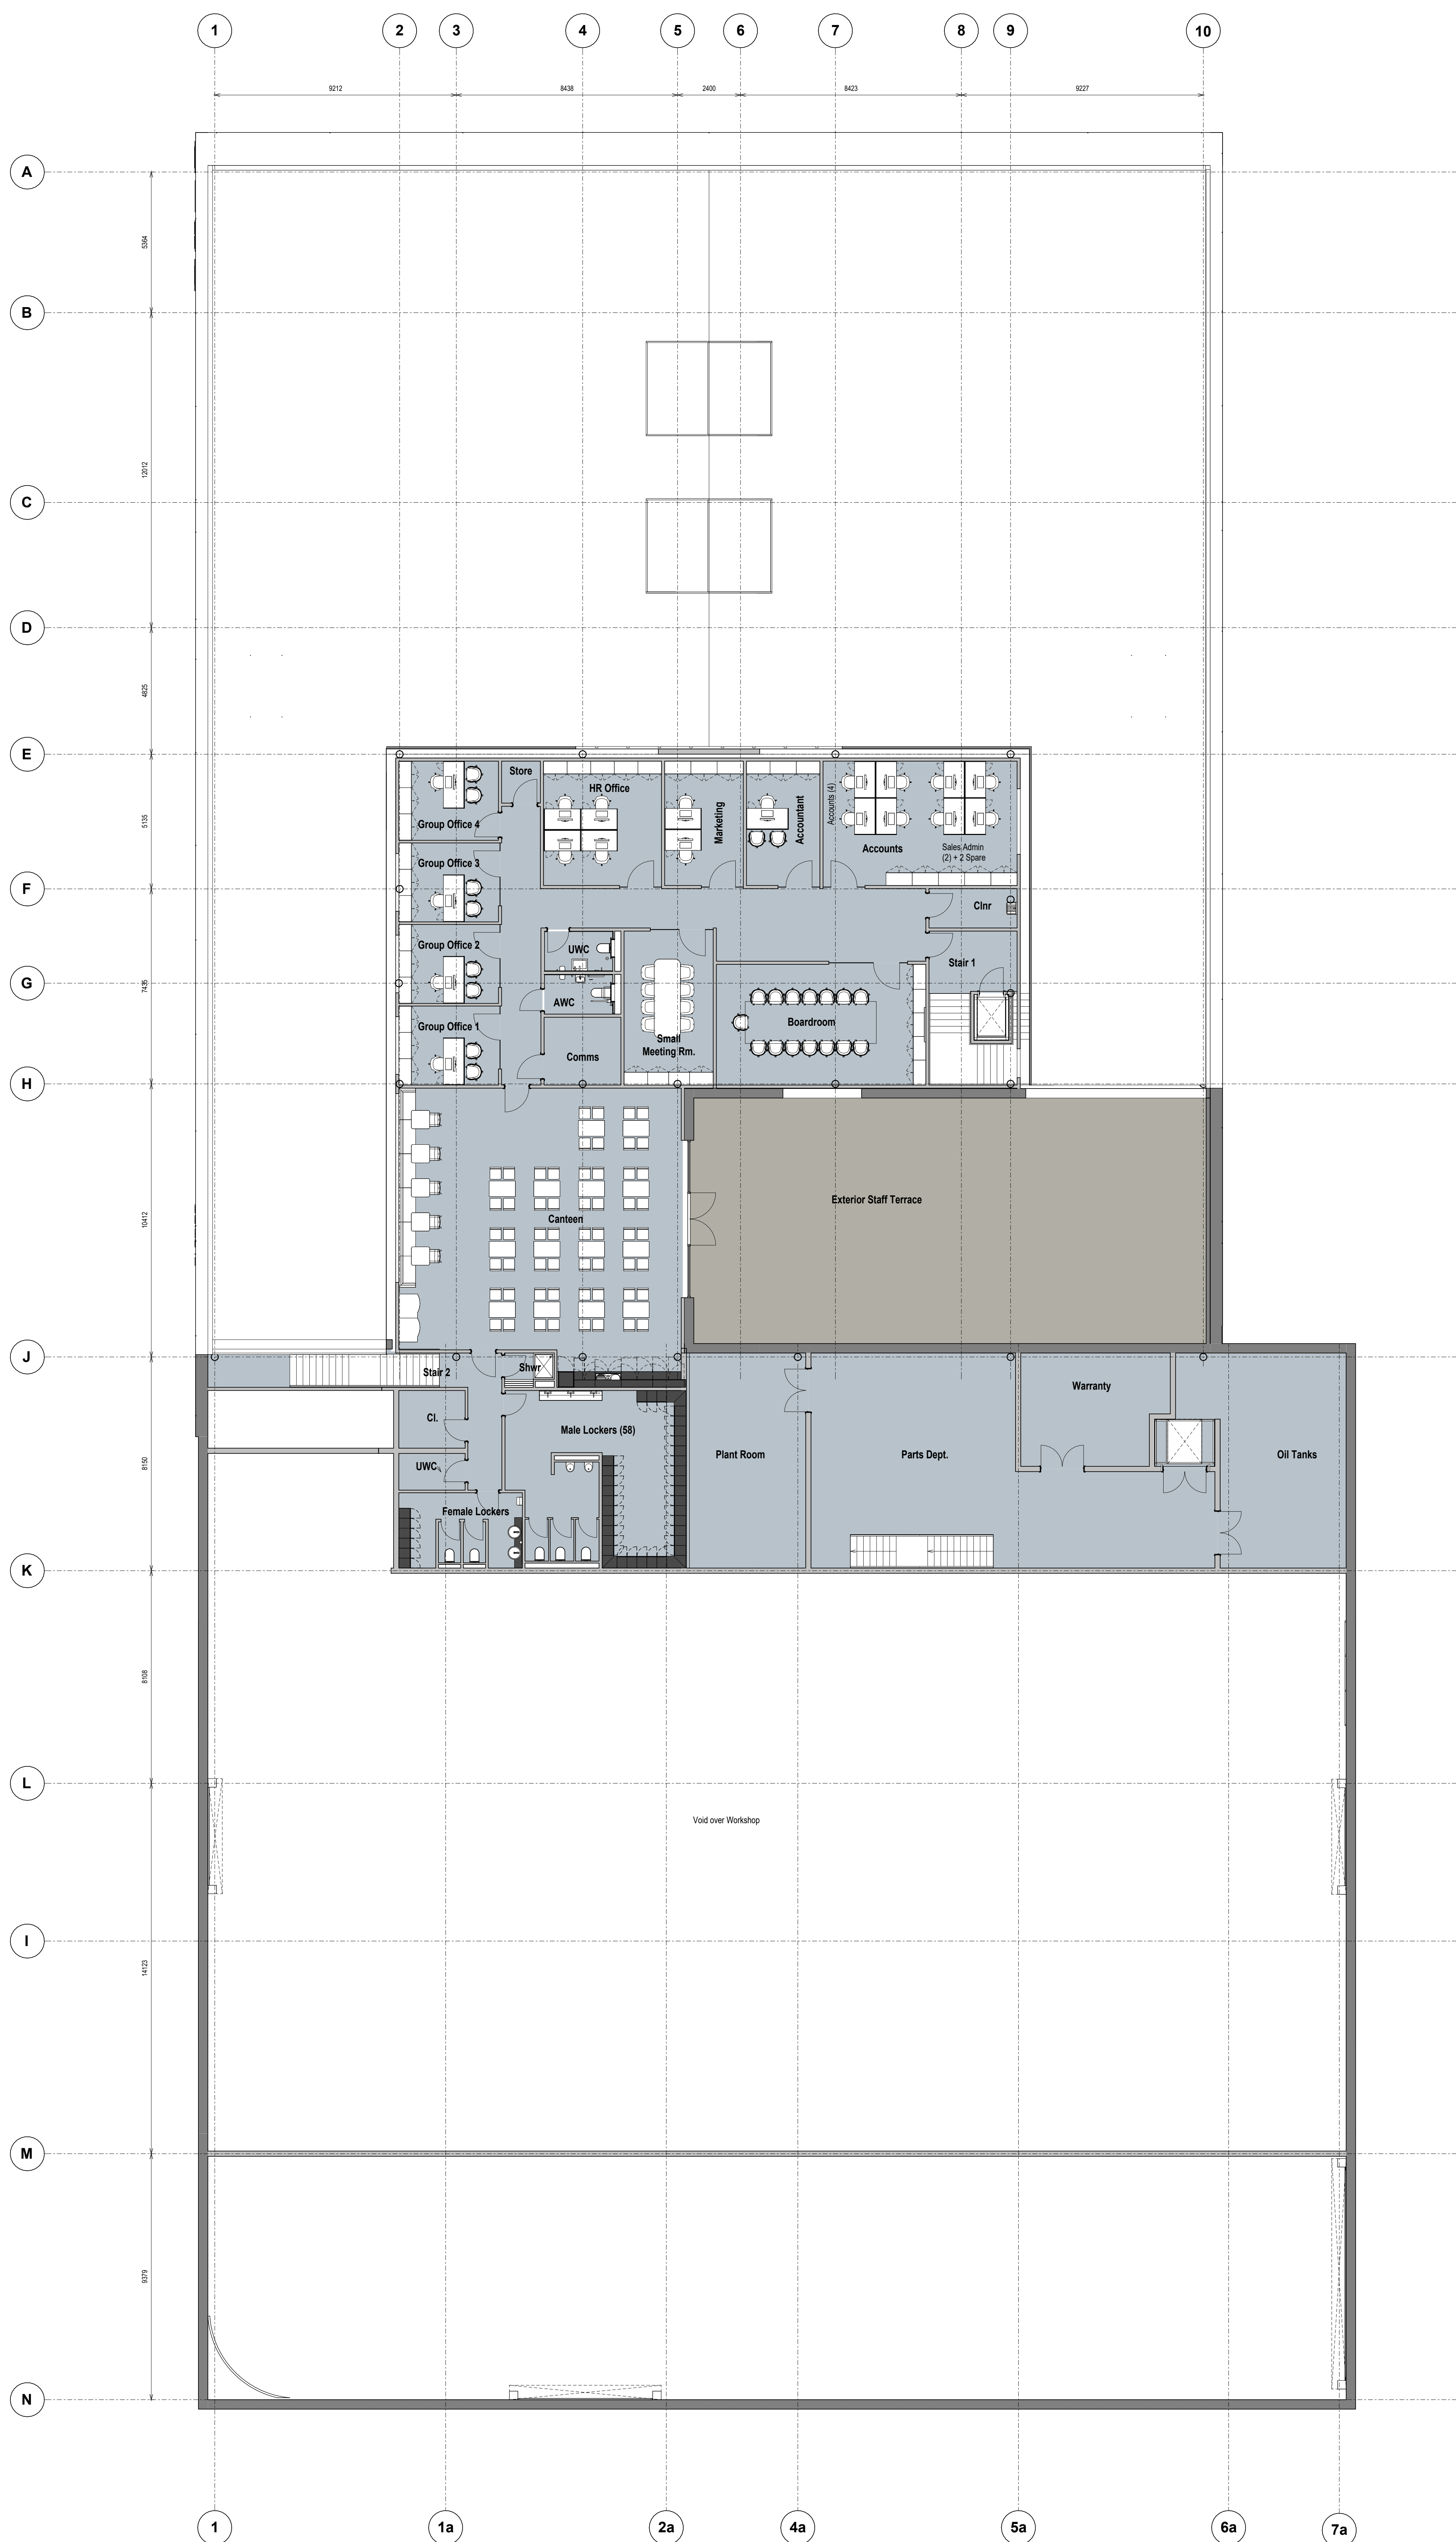


P1	PLANNING ISSUE	JR		25/10/24				
1	Draft/Working Issue	JR		13/09/24				
No.	Description	Proj	Chn	Date				

All given dimensions are in millimetres
 Allotted to be notified of discrepancies in figured dimensions
 Contractors must check all dimensions from site
 This drawing is copyright and is for use on this site only

Project
Hatfield
JLR Knowsley

Title
Proposed FF Plan

Job No.	Drawing No.	Revision
6329	204	
Scale (A4):	1 : 100	P1

Status: ***PLANNING***

Author:	XL	Date:	March 2024
---------	----	-------	------------

TAYLOR DESIGN
 architects

10 Southview Avenue, Birkdale, Merseyside, Greater, Mer. L35 3JF
www.taylordesign.co.uk
 0151 425 2500