


DO NOT SCALE FROM THIS DRAWING
ALL DIMENSIONS ARE TO BE CHECKED ON SITE
PRIOR TO COMMENCING WORKS ON SITE.
DISCREPANCY FOUND BETWEEN INFORMATION
GIVEN ON THIS DRAWING AND THAT GIVEN
ELSEWHERE OR RECORDED ON SITE SHALL BE
NOTIFIED IMMEDIATELY TO THE PROJECT
ARCHITECT IN WRITING

No.	Date	Revision Notes

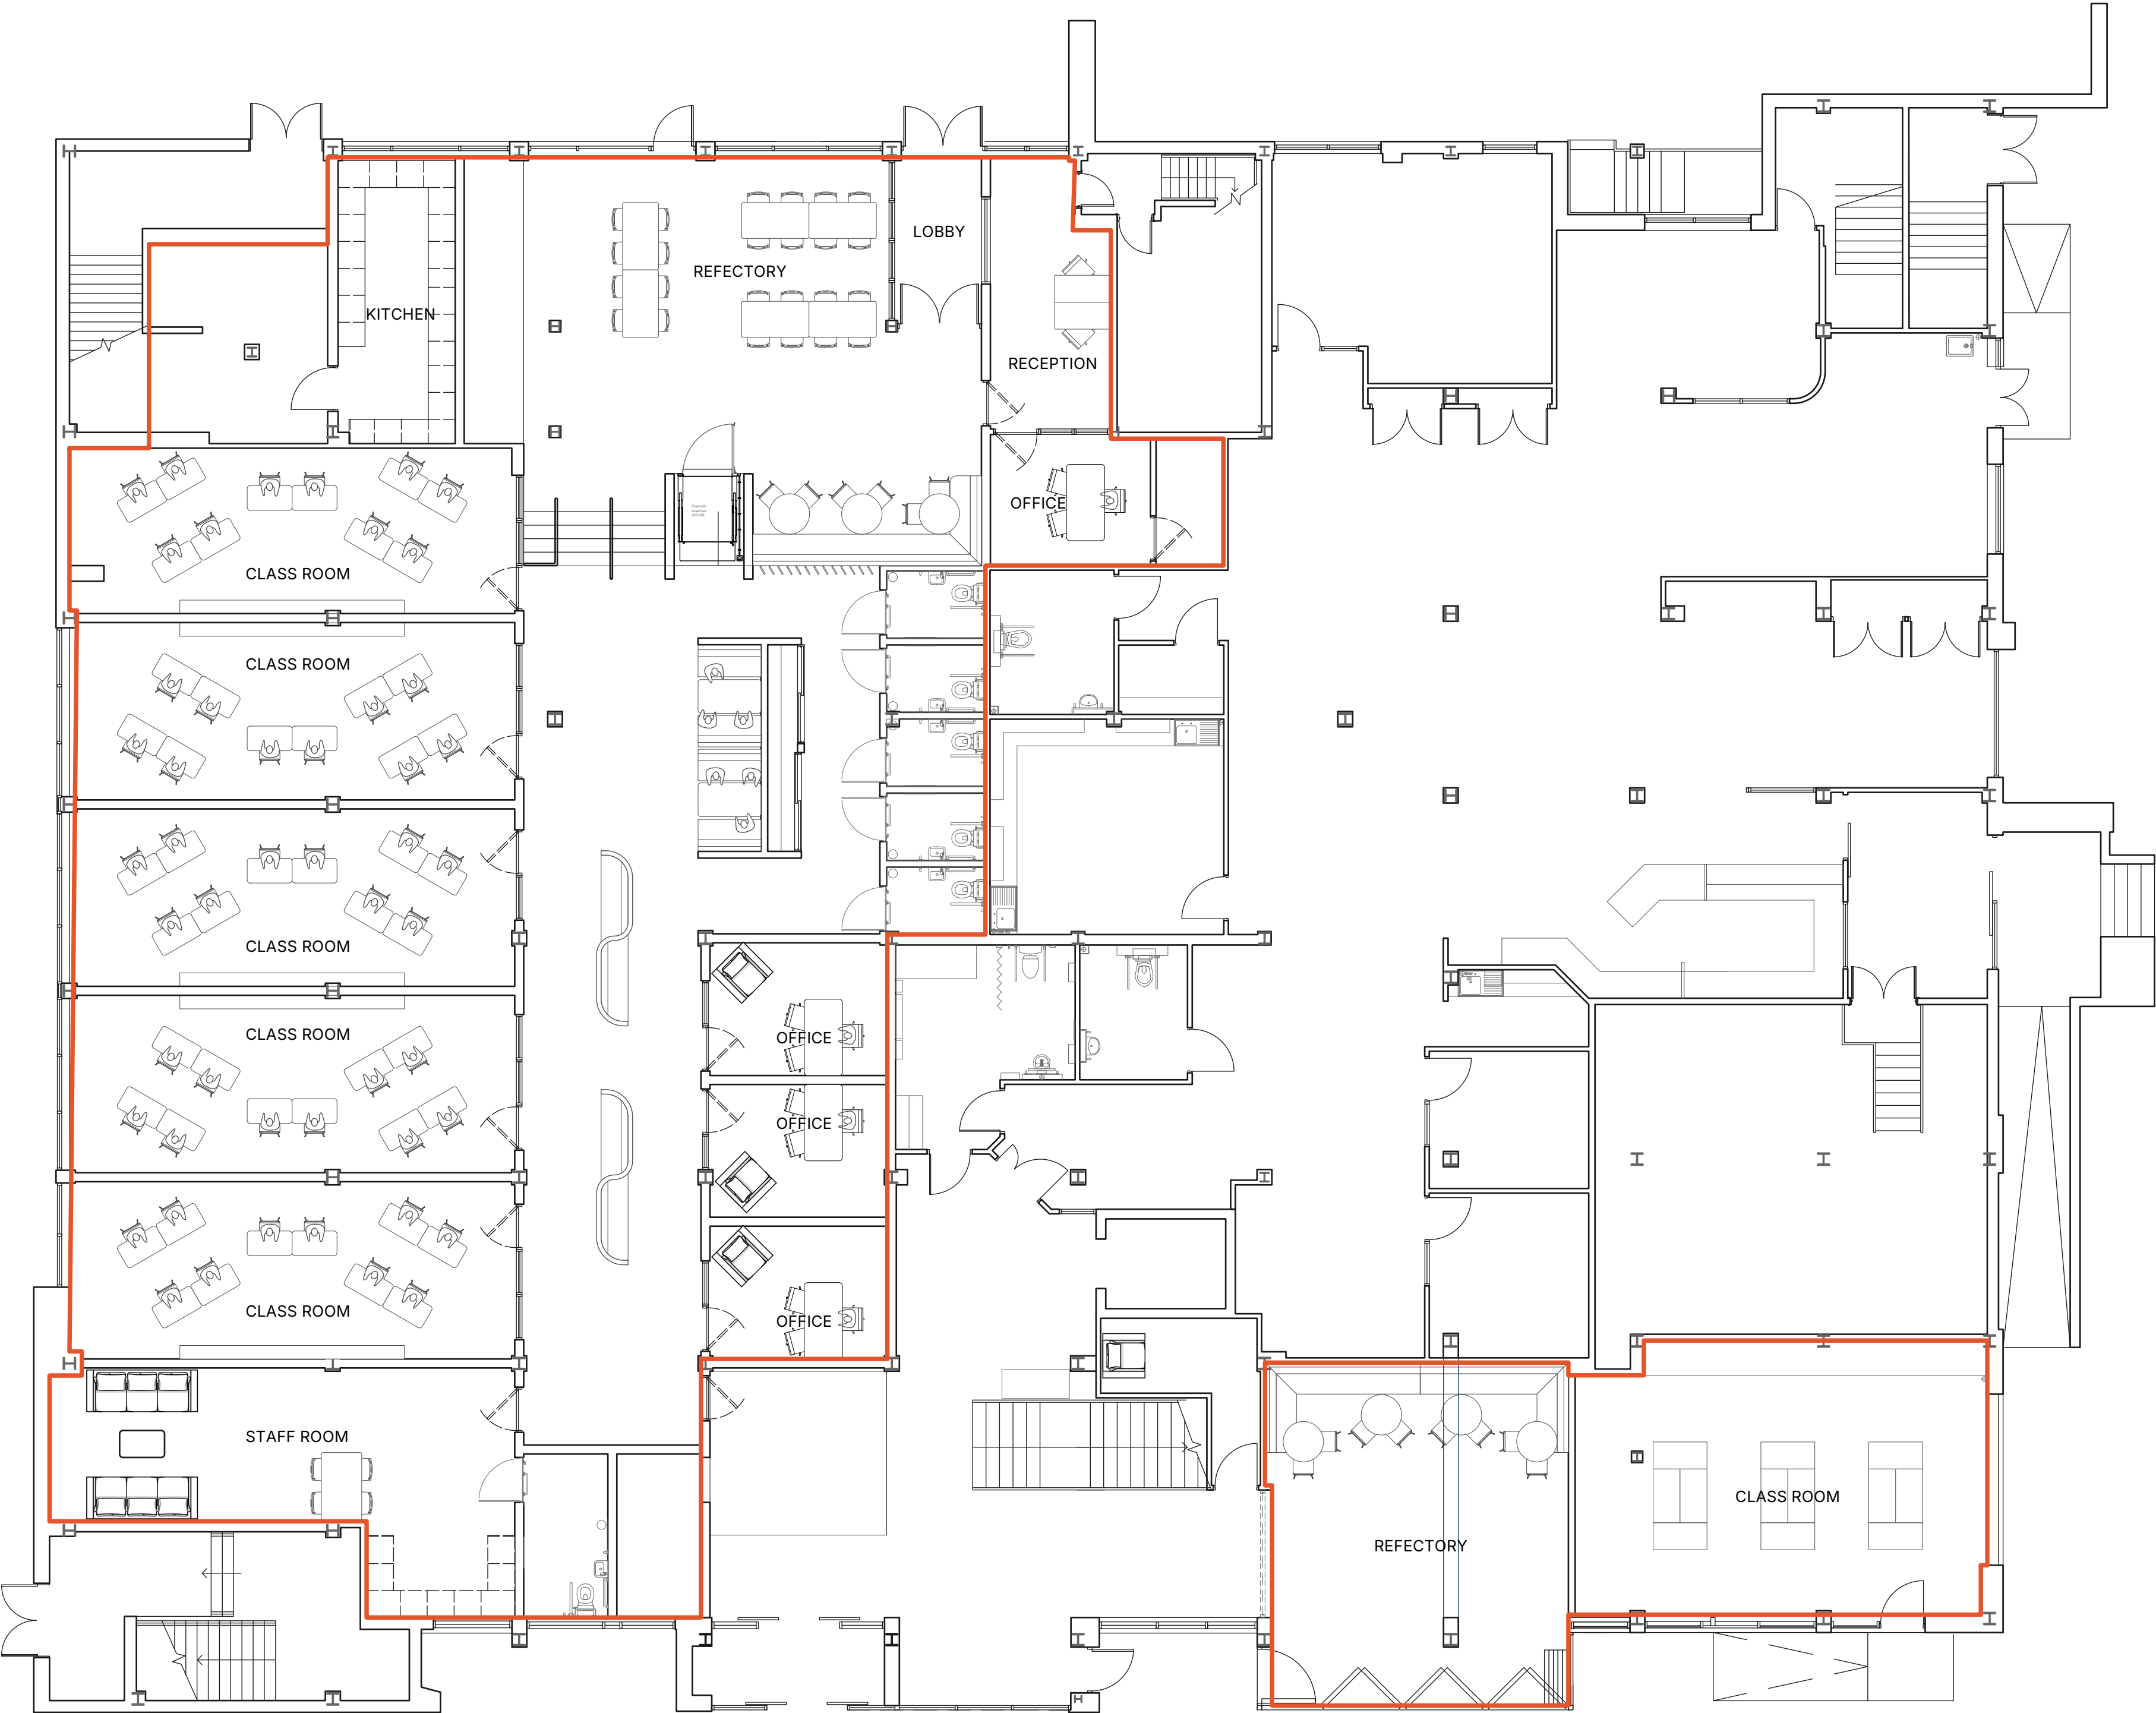

Group:D Architects
Avenue HQ,
4 St Pauls Square
Liverpool
L3 9SJ

24038
SEND @ THE KIRKBY CENTRE
NORICH WAY, KIRKBY
L32 8XY
PLANNING ISSUE

DWG No: 24038 PL 100 A
TITLE: P GF LAYOUT
DATE: 31/03/2025
SCALE: 1:100 @A3
DRAWN: JC