
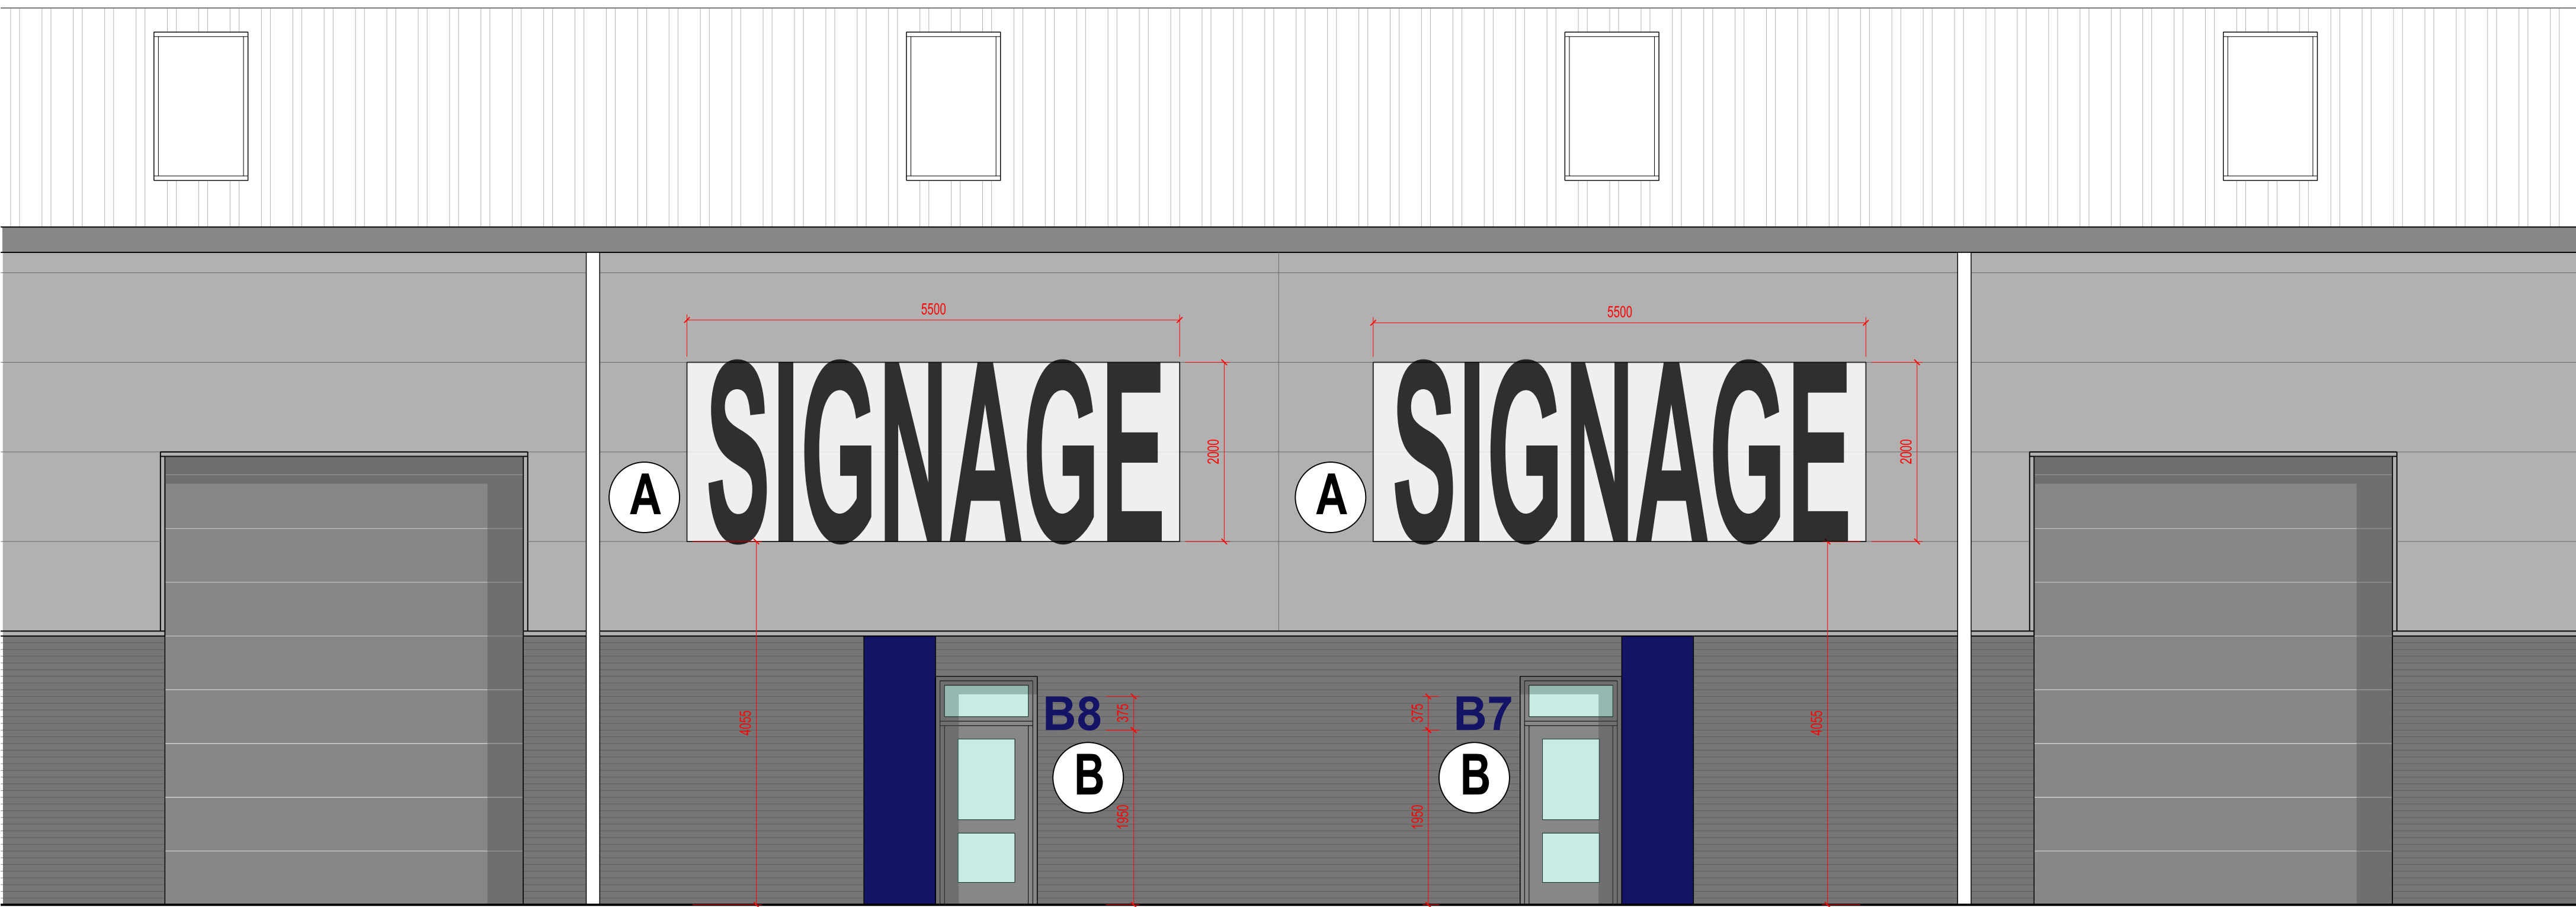


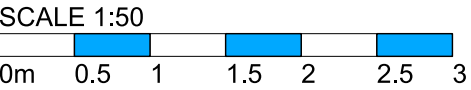

EXTRACT OF TYPICAL ELEVATION

- KEY**
- A** TYPE A UNIT NAME SIGNAGE
2M IN HEIGHT BY 5.5M IN WIDTH
NON-ILLUMINATED, RAL 9010
WHITE POLYESTER POWDER
COATED, FOLDED ALUMINIUM
TRAY SIGNAGE MOUNTED ON
BACKING FRAME FIXED TO
FABRIC OF BUILDING
 - B** TYPE B UNIT NUMBER SIGNAGE
375MM IN HEIGHT
RAL 5003 SARGASSO
BLUE POLYESTER POWDER
COATED, FLAT CUT ALUMINIUM
LETTERS FIXED TO BUILDING
FABRIC

A	23/10/24	NOTES AMENDED	CMP
REV.	DATE	NOTES	INIT.
CLIENT / PROJECT			
DERWENT ESTATES			
HUYTON INDUSTRIAL ESTATE, LIVERPOOL			
DRAWING TITLE			
BLOCK B			
TYPICAL SIGNAGE DETAILS			
PROPOSED			
STATUS			
PLANNING			
DATE	DRAWN	SCALE @ A2	
15.10.24	EDD	1:50	
PROJECT NUMBER	STAGE	UNIT / BLOCK	TYPE & NUMBER
11049	ADV	B	D01
DRAWING NO.			
A			
Site Location Sections	Plans S	GA Plans Details D	Elevations Prefix: Colour E C
THE RATCLIFFE GROVES PARTNERSHIP			
MANCHESTER 105 MANCHESTER ROAD BURY LANCASHIRE BL3 0TD T. 0161 797 6000 E. manchester@rgp.uk.com www.rgp.uk.com			
LONDON 19 BEDFORD ROW LONDON WC1R 4EB T. 020 7600 6666 E. london@rgp.uk.com			
RGP architects			