



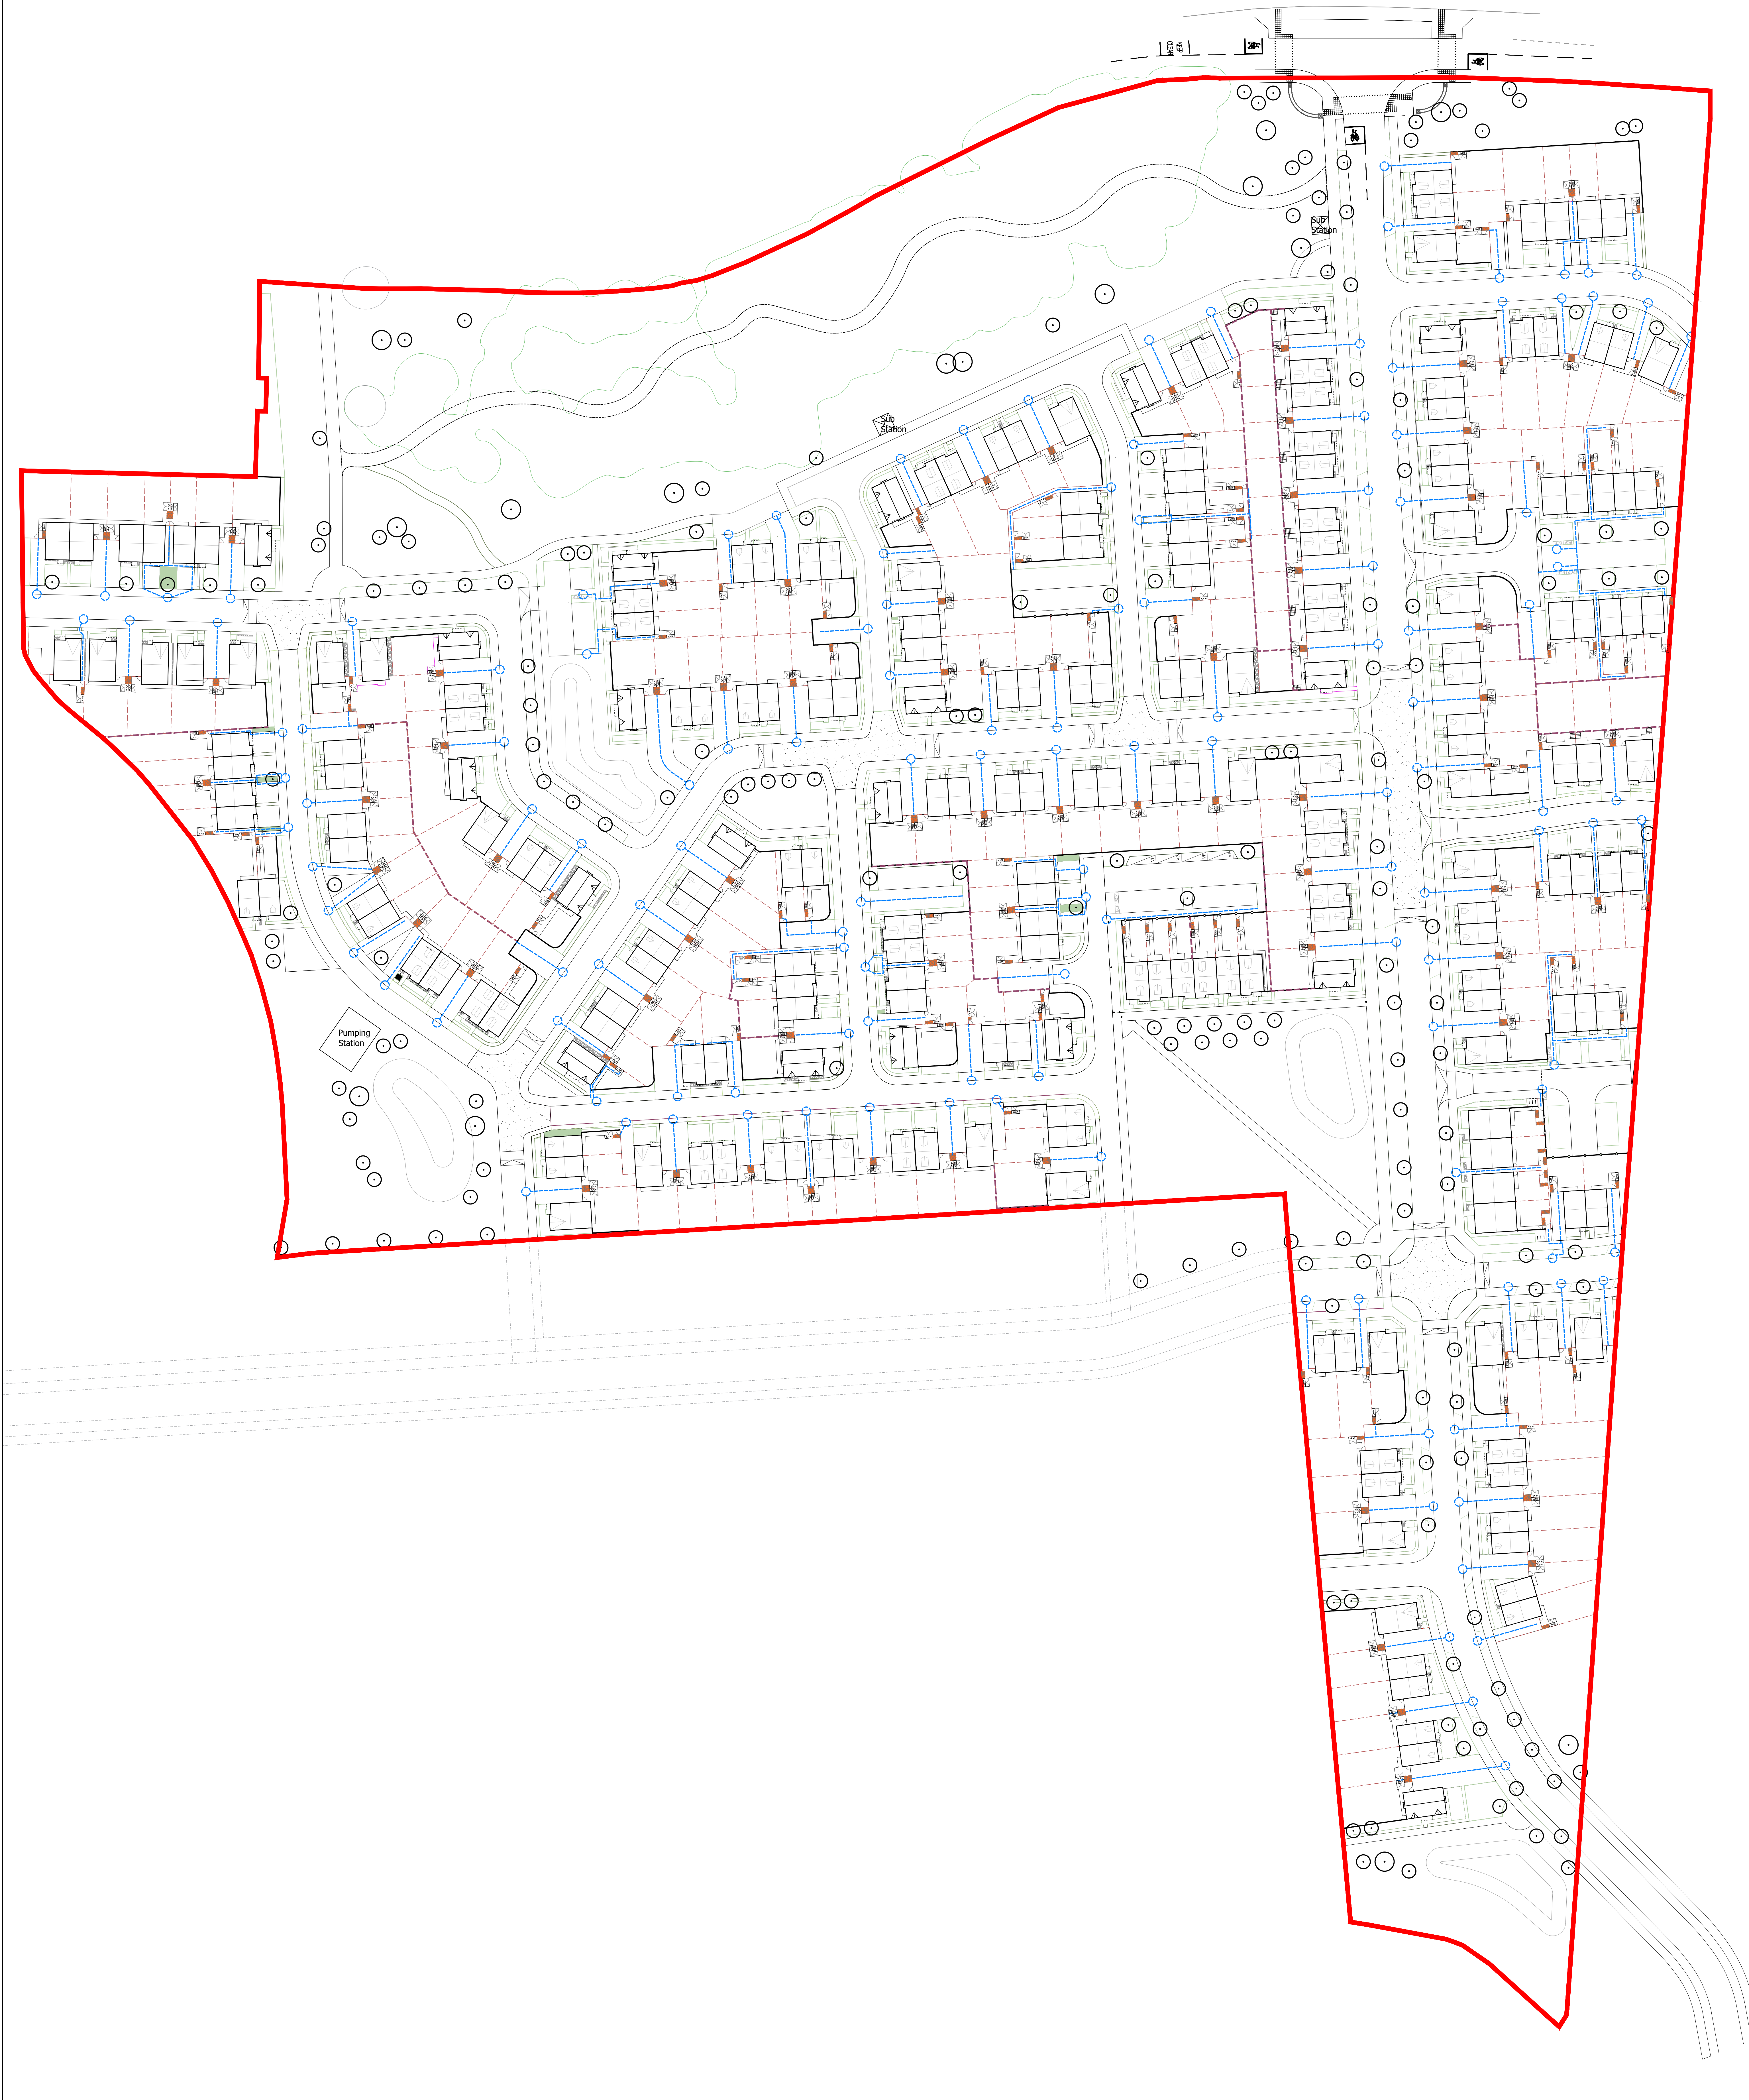

**LEGEND**

- Refuse Drag Route
- Refuse Collection Point
- Refuse Storage Area (Houses)

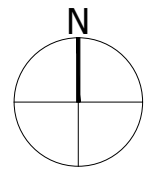

Project  
**Halsnead  
Garden Village**  
Drawing Title  
**Servicing Plan  
Refuse Collection Strategy**  
Date 08.08.23 Scale 1:500 Drawn by LC Check by SW  
Project No 33678 Drawing No MR-H-DWG-08 Revision E



Stanec UK Limited  
Studio 117  
The Creative Quarter  
8th Floor, 100  
Cardiff  
CF10 1AF  
T: 02920 660 510  
stantec.com/uk