



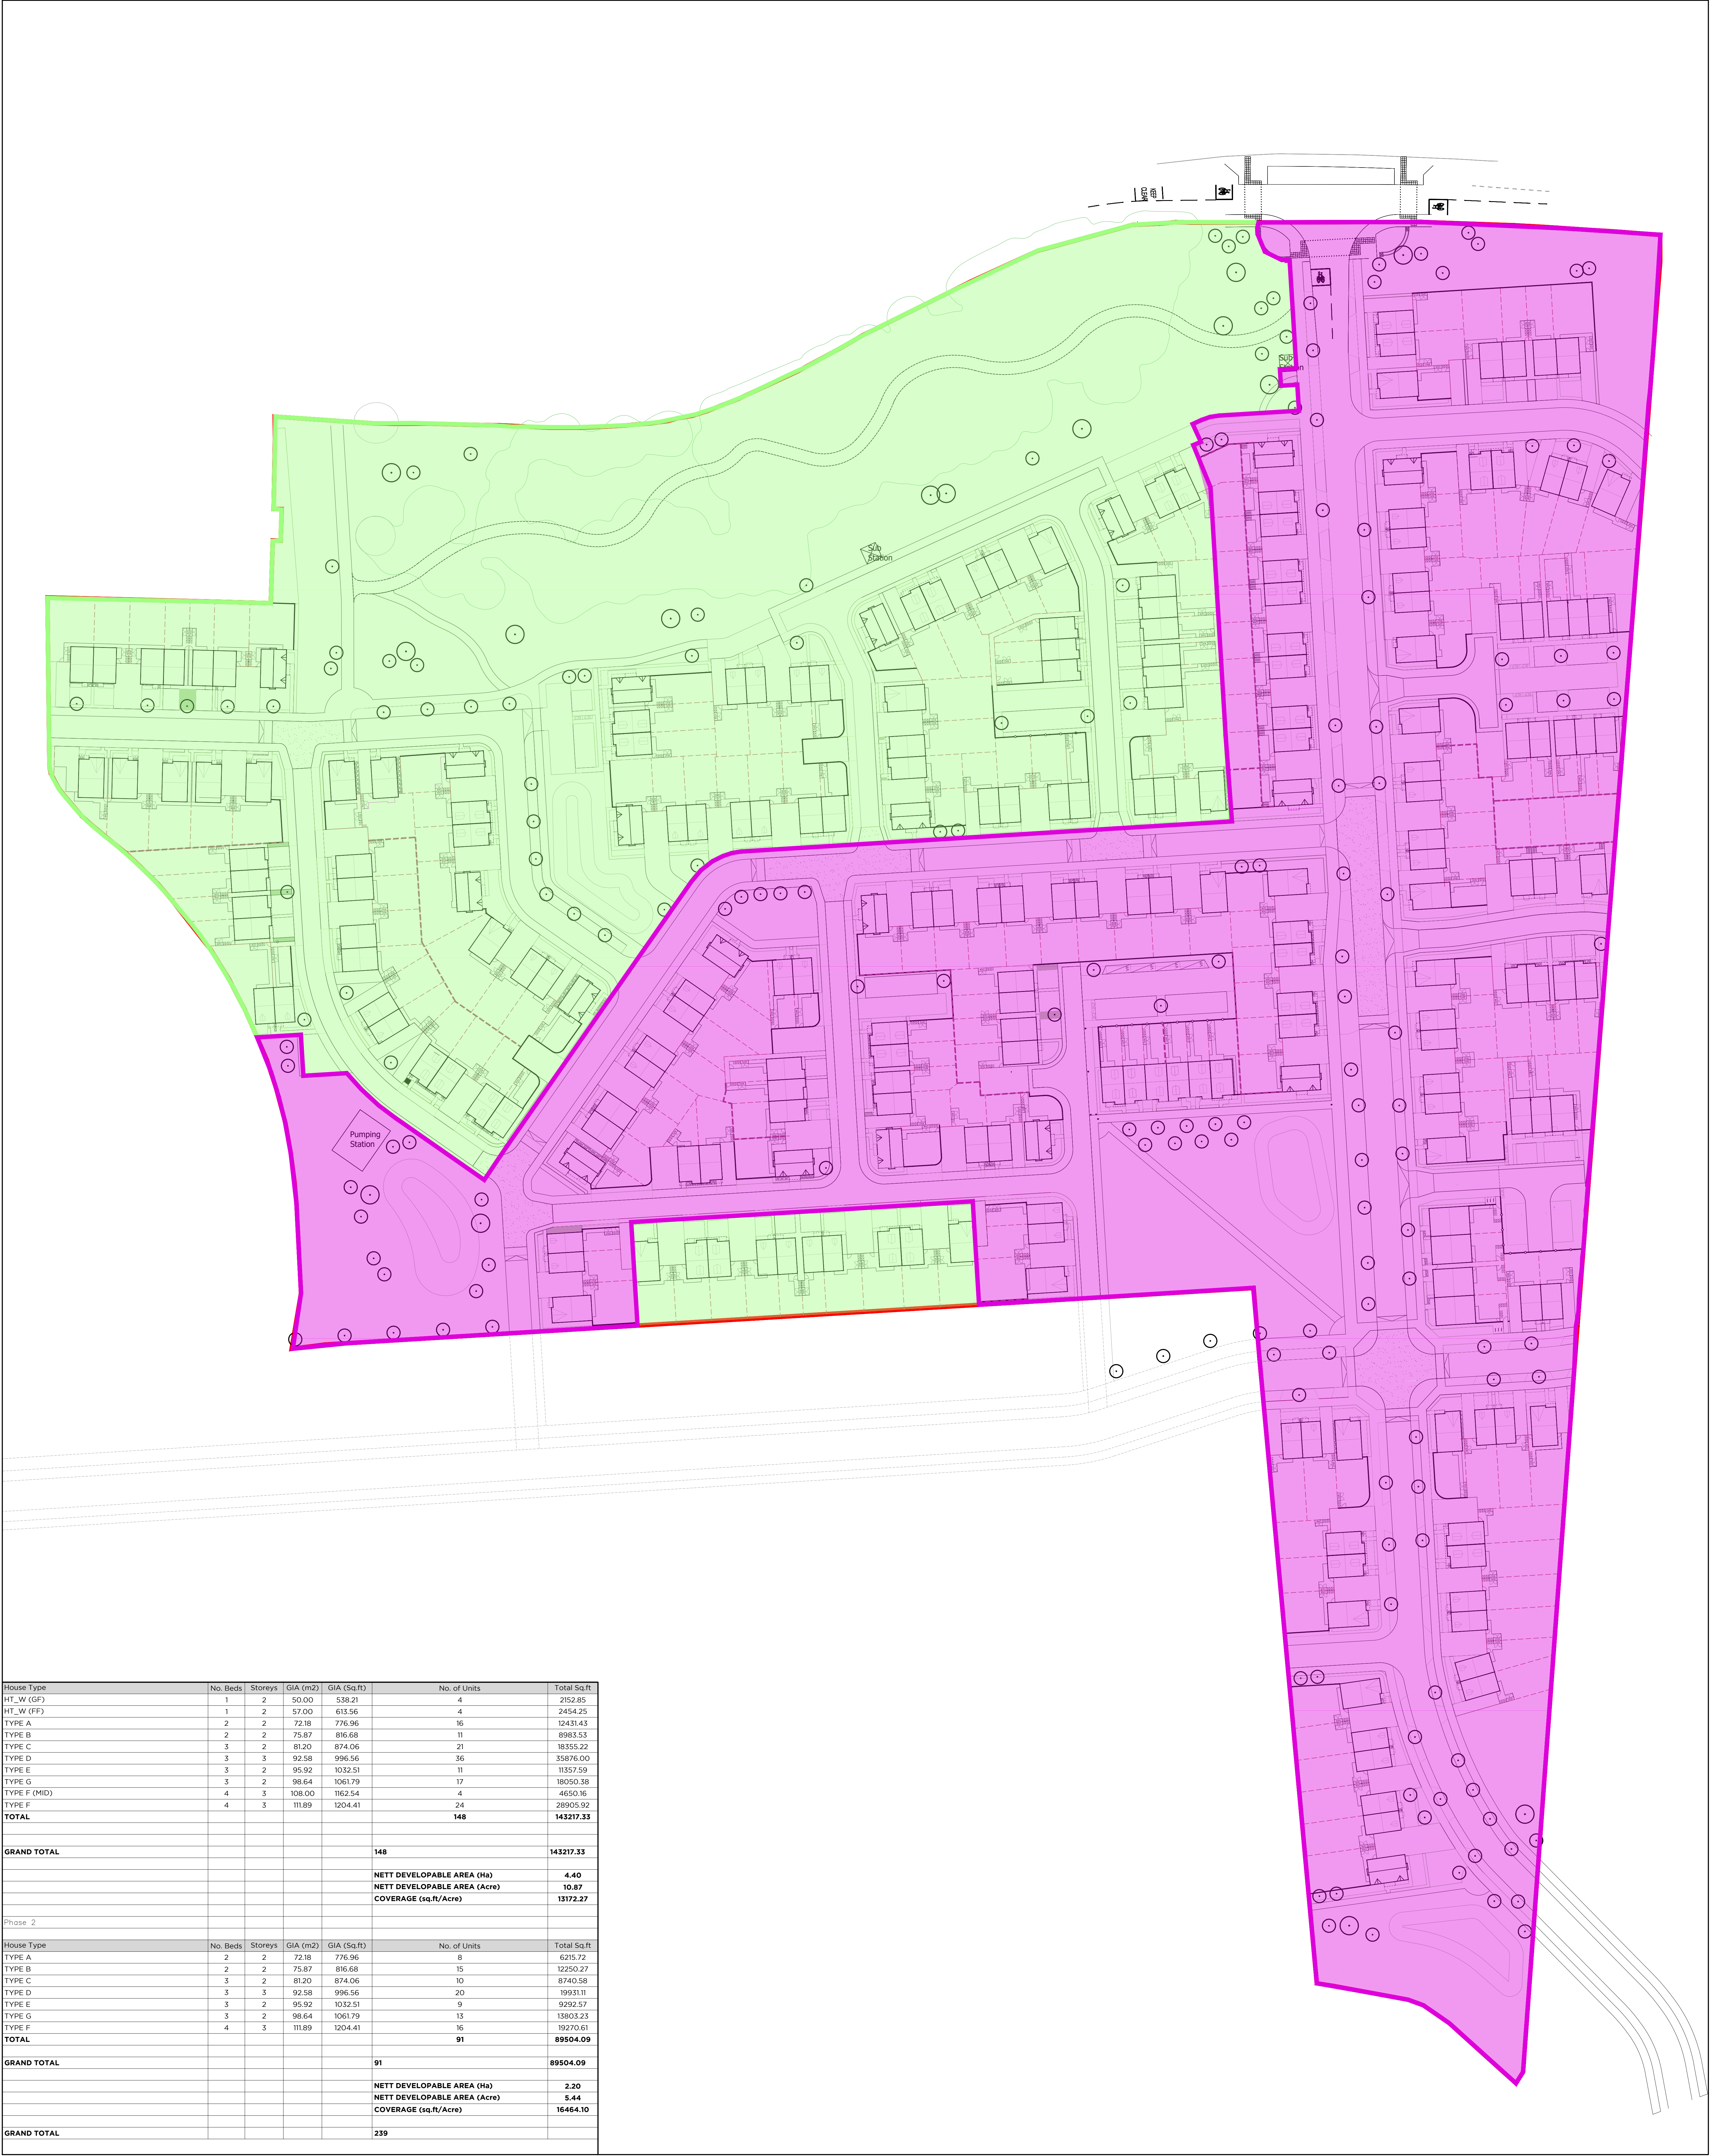

LEGEND

- Phase 1
- Phase 2

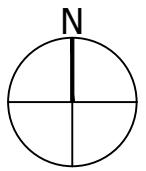

Project
Halsnead Garden Village
Your Housing

Drawing Title

Servicing Plans

Phasing

Date

07.08.23

Scale

1:500

Drawn by

LC

Check by

SW

Project No

33678

Drawing No

MR-H-DWG-11

Revision

G



Stantec

Stantec UK Limited
Studio 117
The Creative Quarter
100 Regent Avenue
Cardiff
CF10 1JF
T: 02920 660 510
stantec.com/uk

