
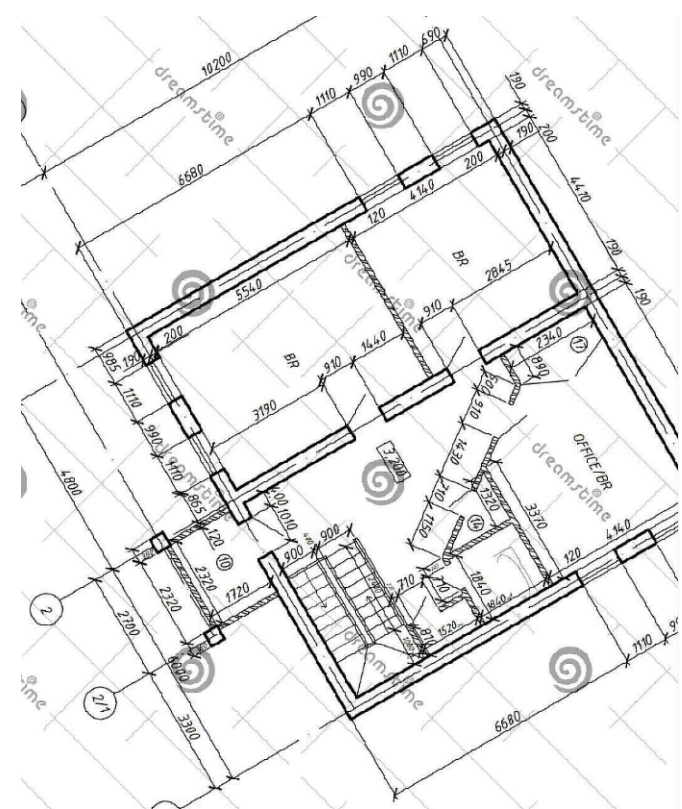
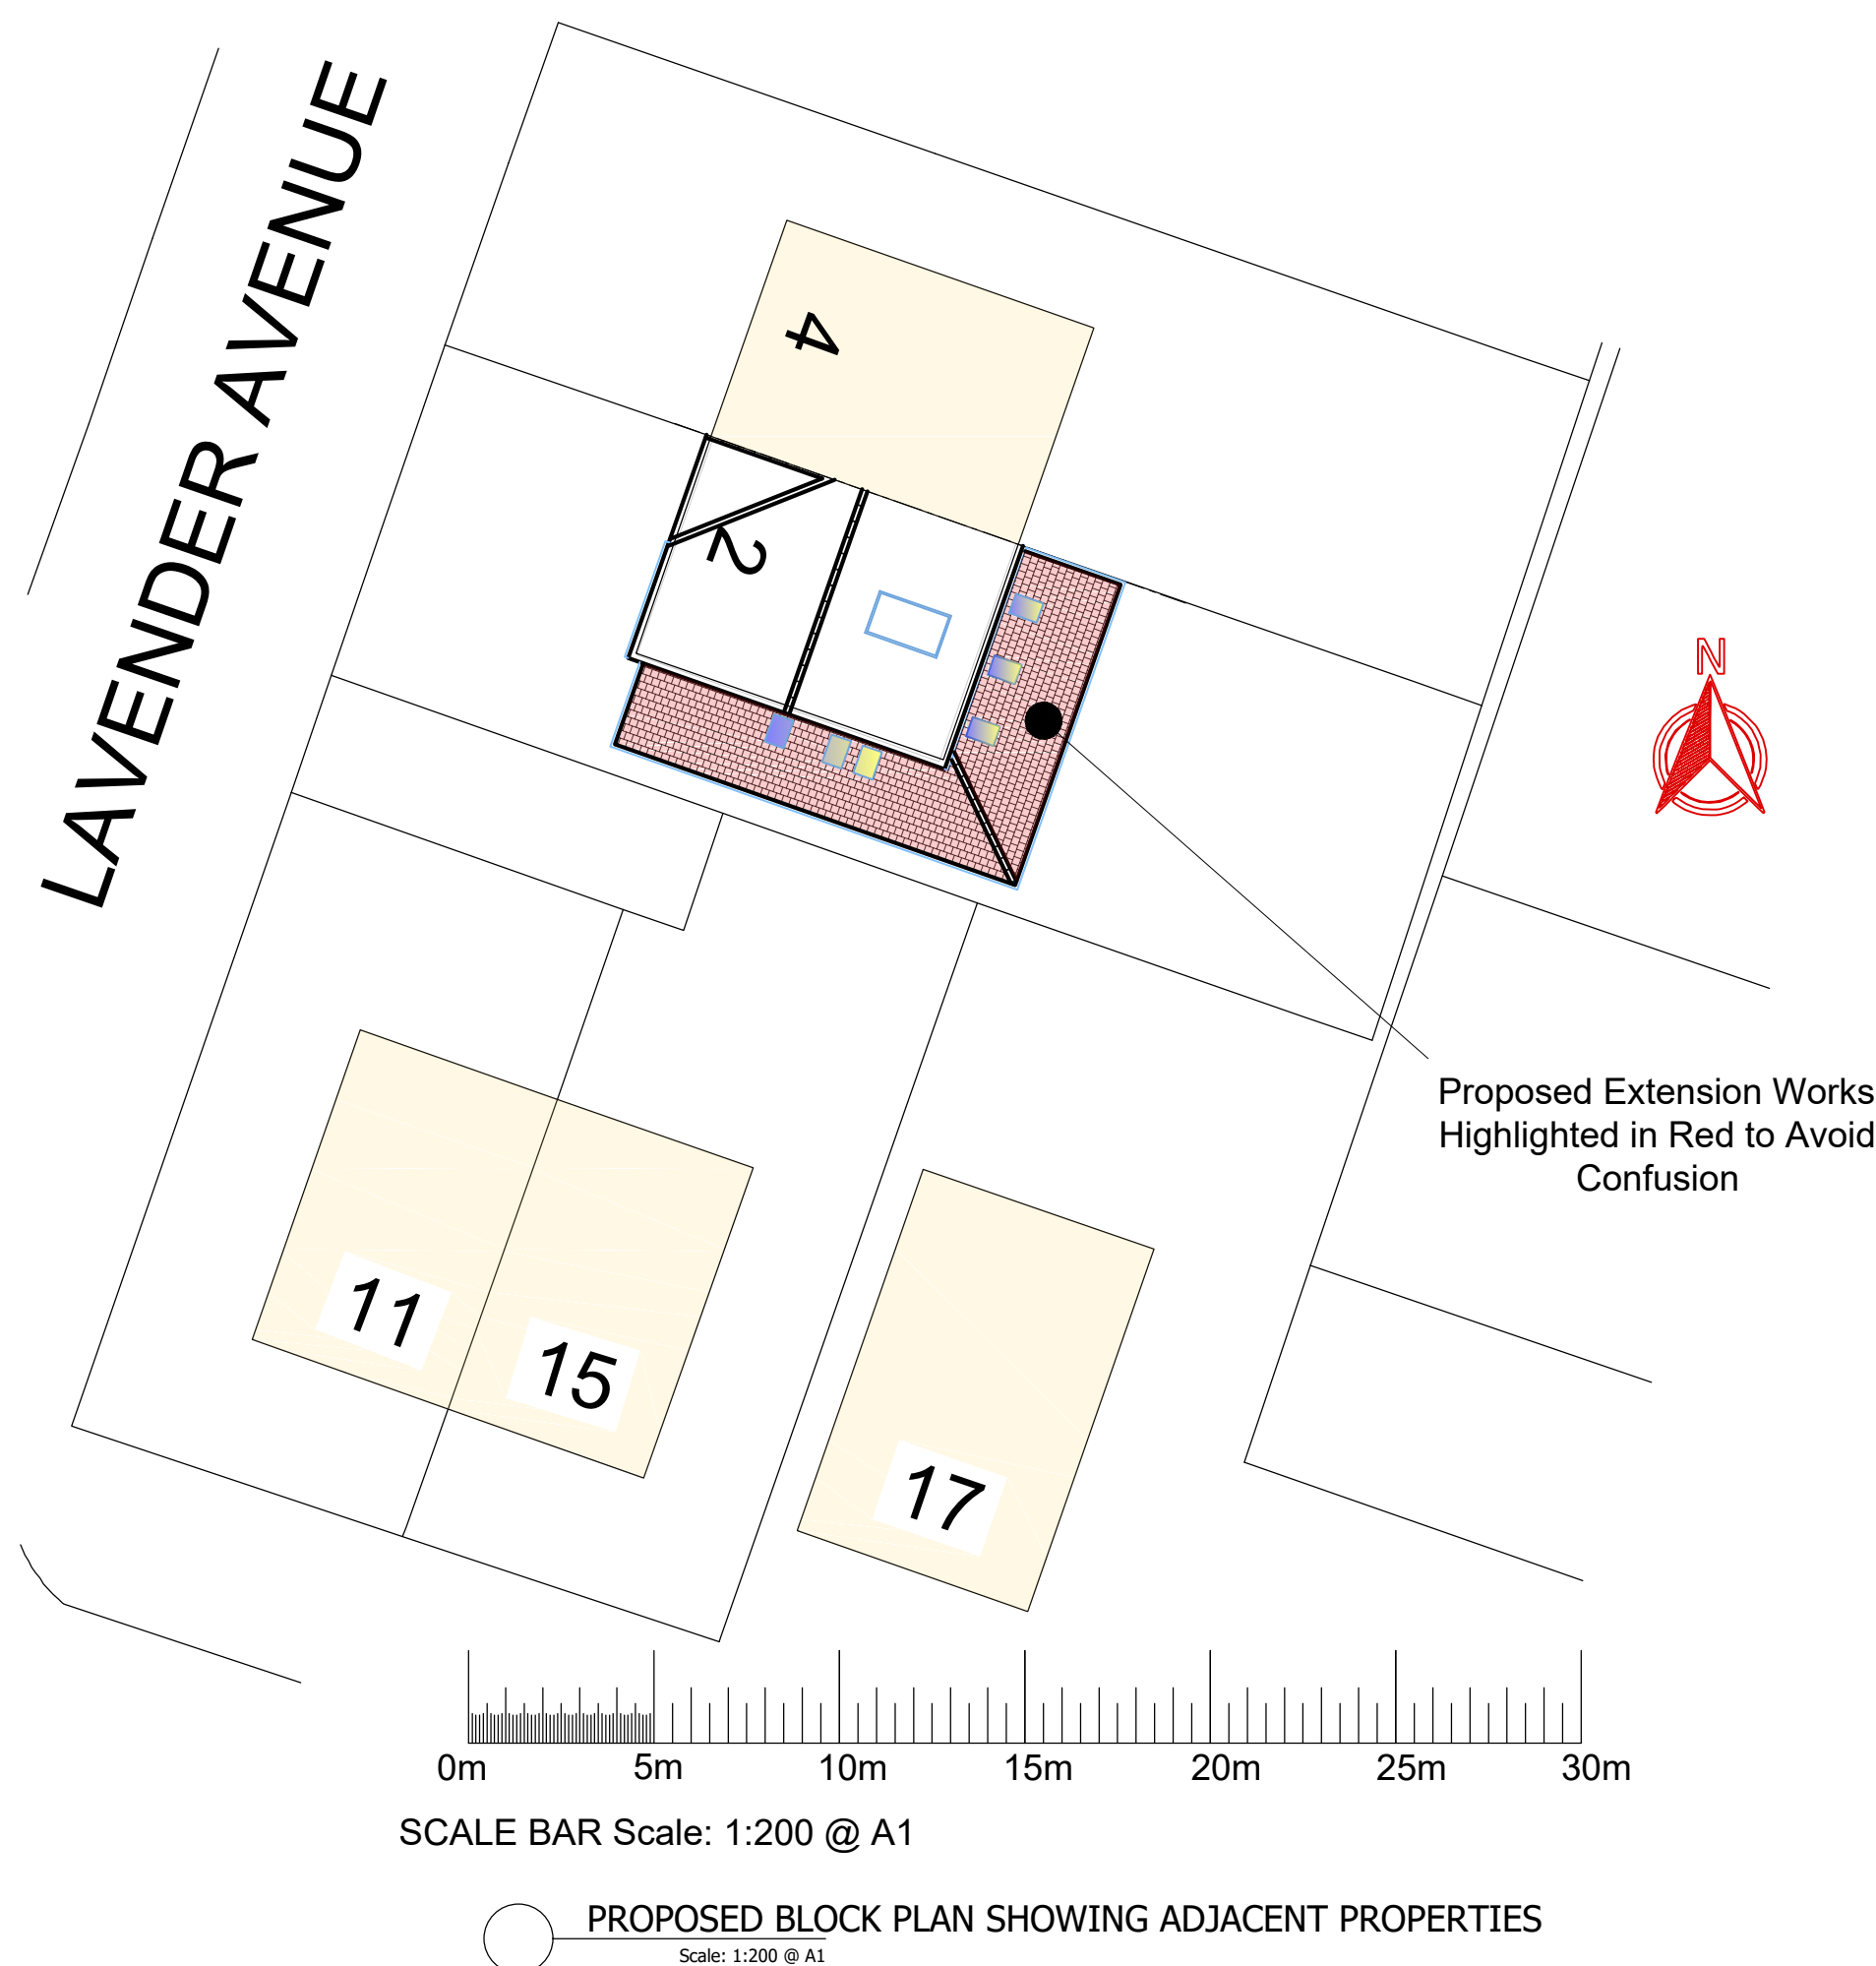
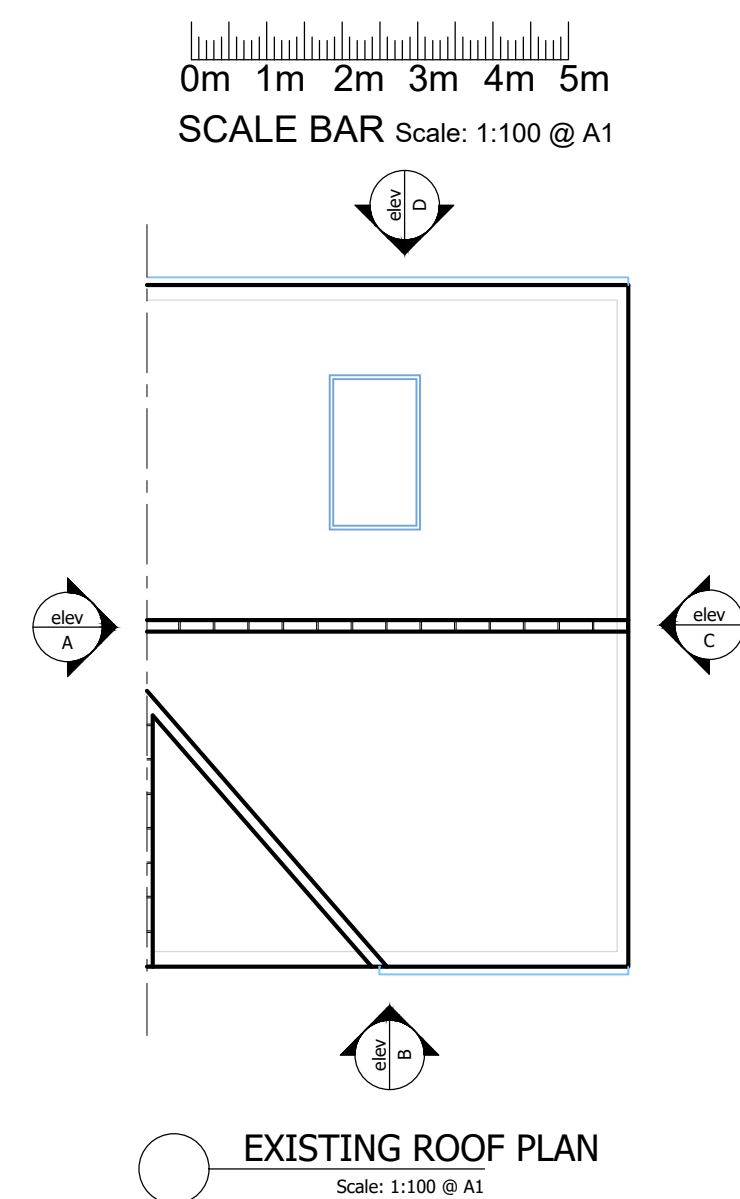


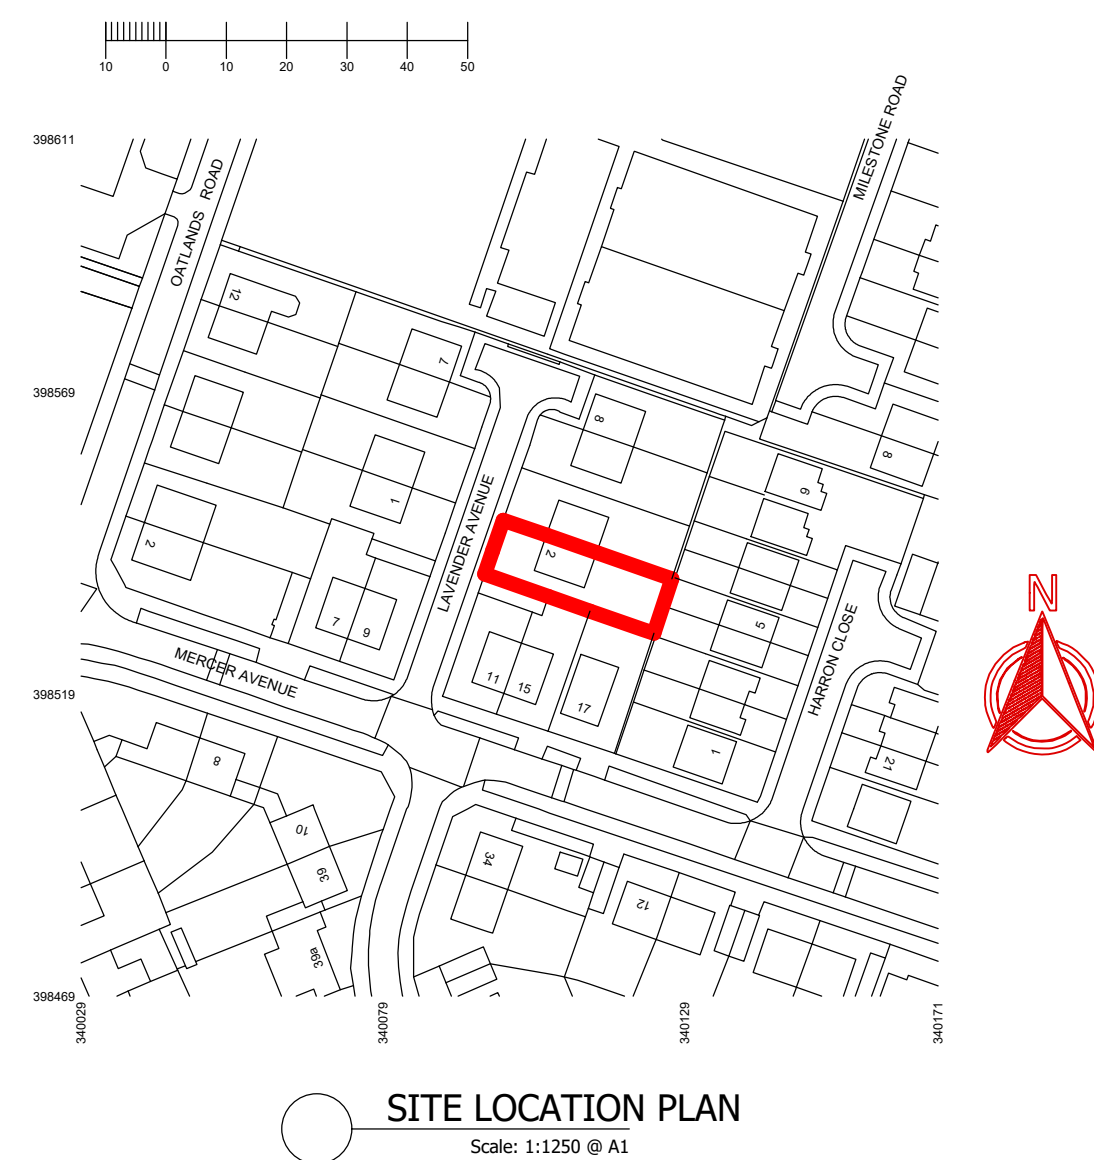

RJ DESIGN (NW) LTD
07734 911 515
robjones@rjdesignsnw.co.uk

client	Jade Arkwright 07967-824-838 jade.arkwright@merseycare.nhs.uk
project	2 Lavender Avenue Kirkby Liverpool L32 4UW
drawing title	Proposed Single Storey Rear & Side Extension to the Existing Dwelling House EXISTING ELEVATIONS, PLANS, SITE LOCATION PLAN & BLOCK PLAN
drawing number	0001-01
revision	*
drawing status	PLANNING
scale	1:1250, 1:200, 1:100, 1:50 - @ A1
date	October 2021
drawn by	RJ
checked by	RJ