


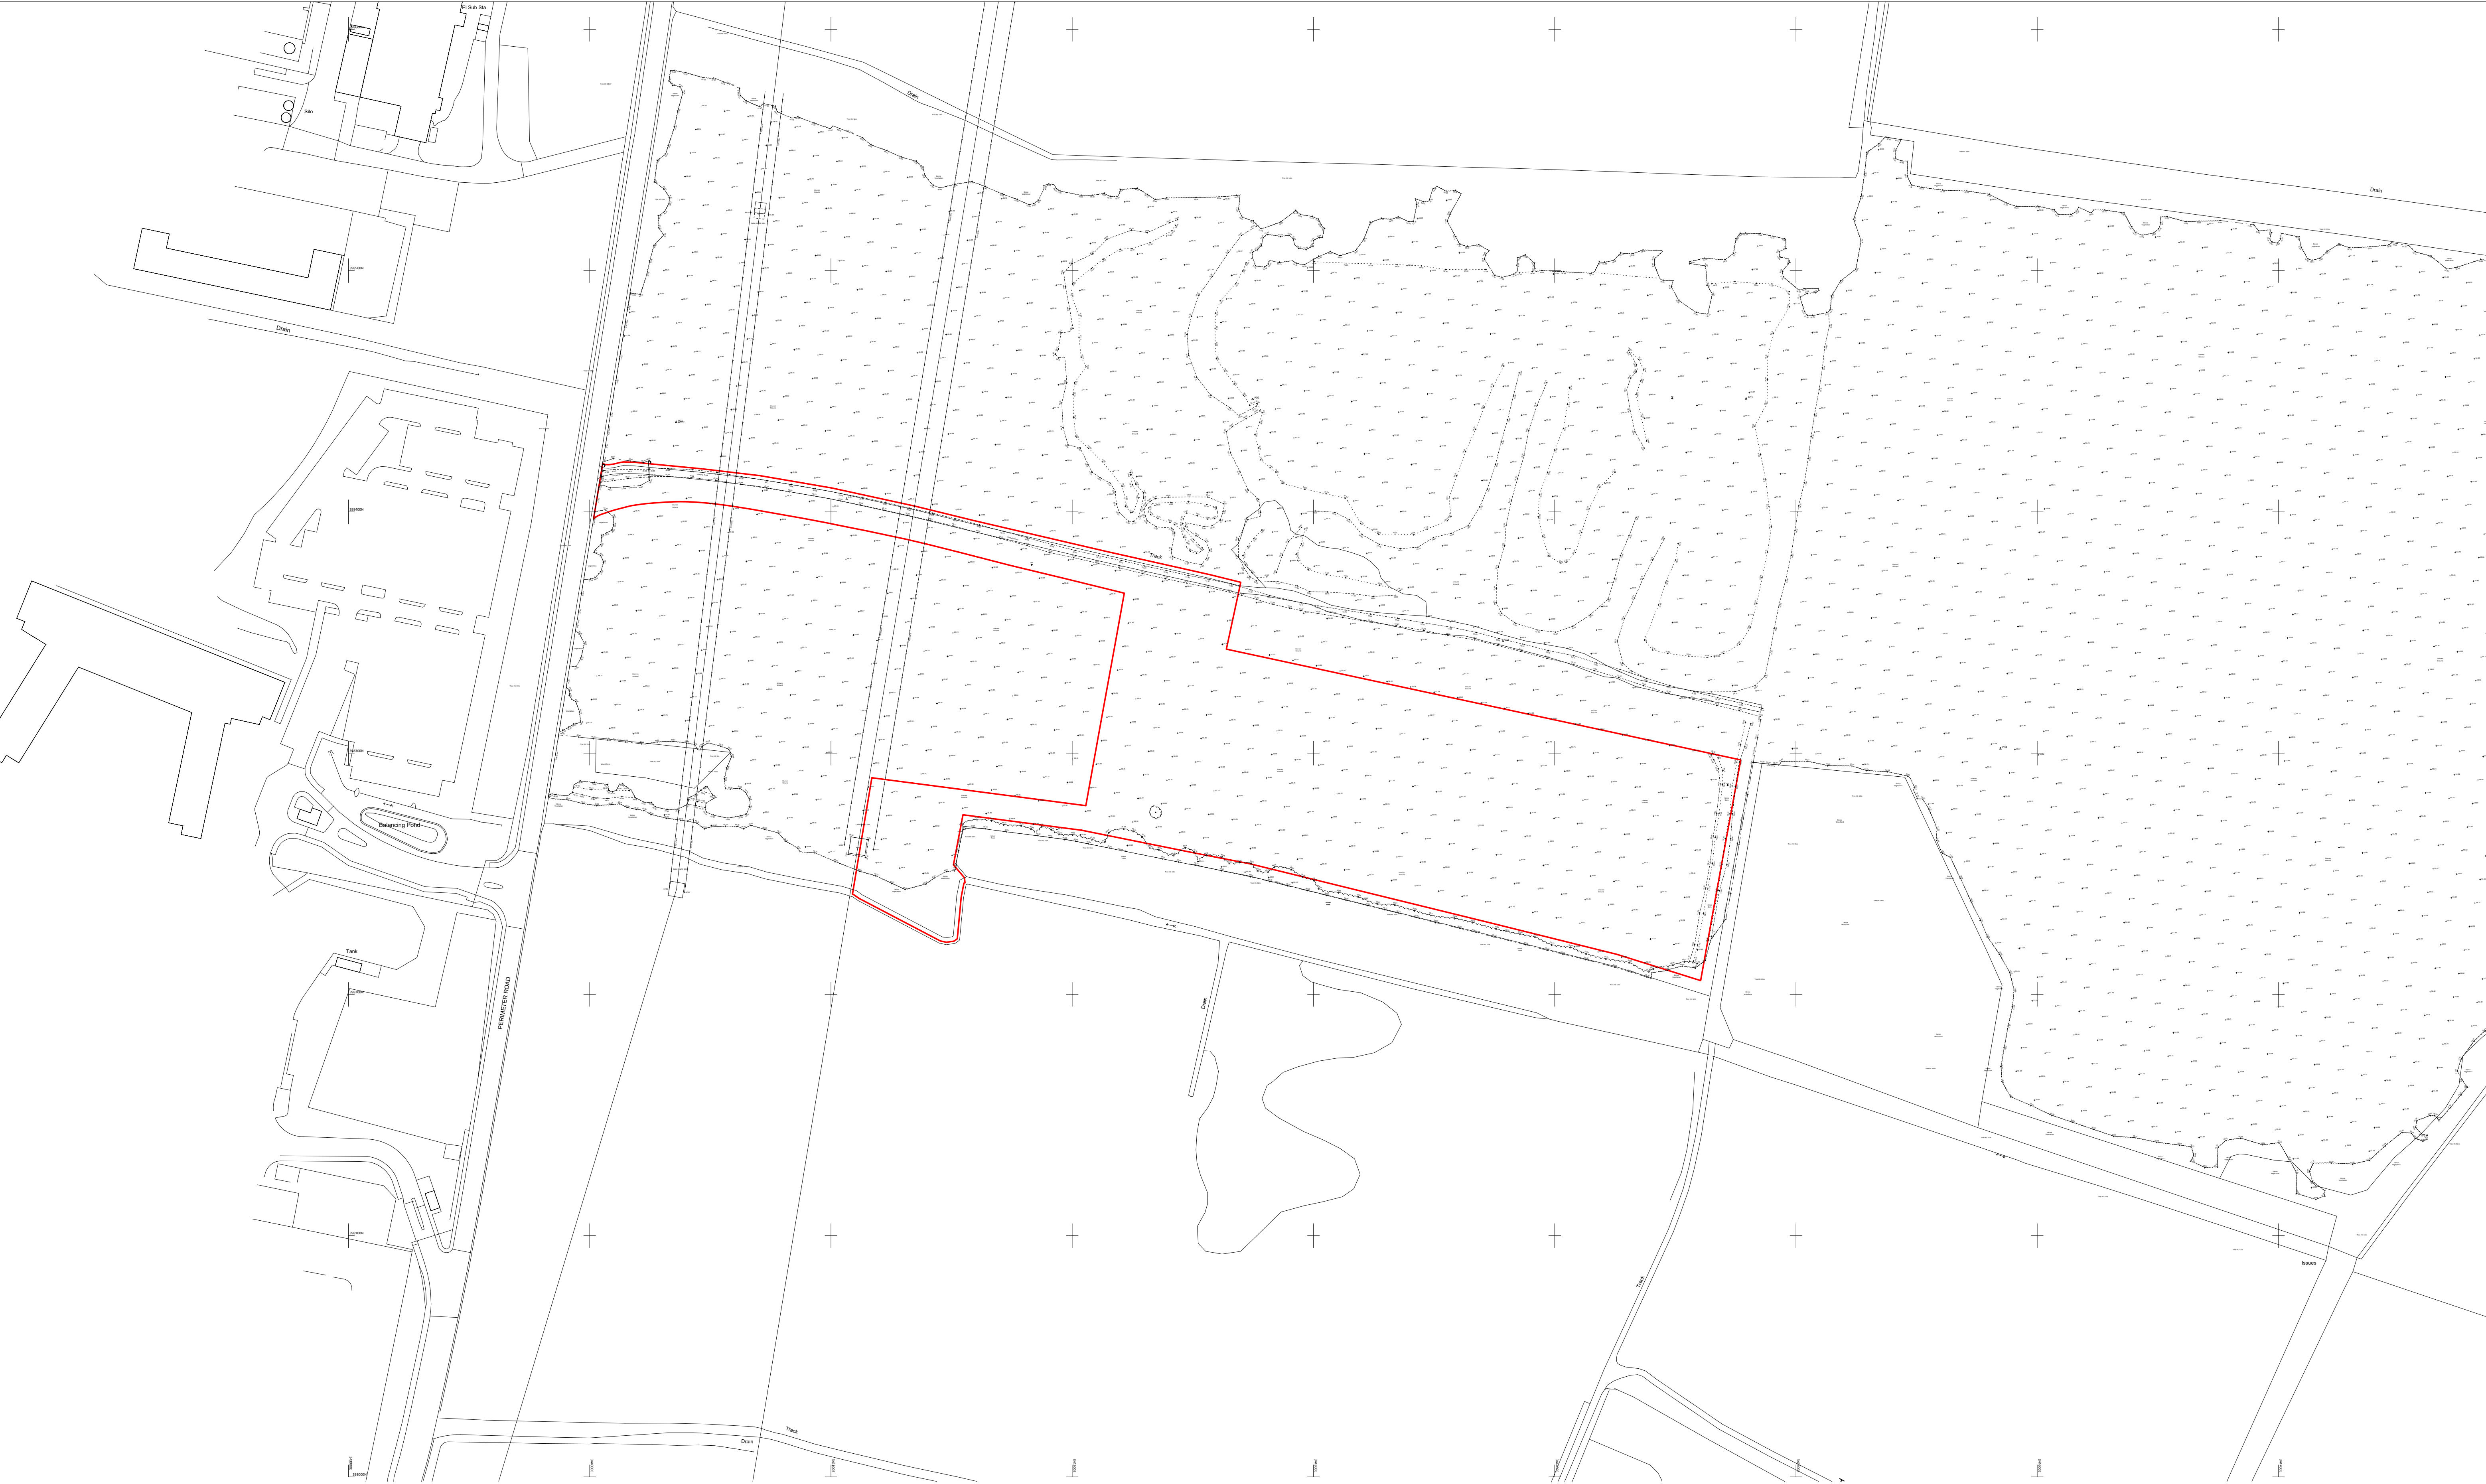

**GENERAL**  
THIS DRAWING IS THE COPYRIGHT OF BALANCE POWER PROJECTS LTD  
ALL DIMENSIONS ARE IN METERS UNLESS OTHERWISE SPECIFIED  
THIS DRAWING DOES NOT DEFINE THE SCOPE OF SUPPLY

**NOTES**  
(1) N/A

**EQUIPMENT LIST**  
(1) N/A

**PROJECT NUMBER**  
PR871

**PROJECT TITLE**  
SANDYBROW LANE

**PROJECT ADDRESS**  
SANDYBROW LANE\_L33 3AP

**PROJECT TYPE**  
ENERGY DEVELOPMENT

**DRAWING NUMBER**  
004

**DRAWING TYPE**  
EXISTING TOPO PLAN

**DESIGNER**  
C. VICK


**CHECKED BY & APPROVED BY**  
R. MACINDOE

**DATE**  
02/04/25

**SCALE**  
1:1250

**REVISION**  
REV G

**PAPER SIZE**  
A1

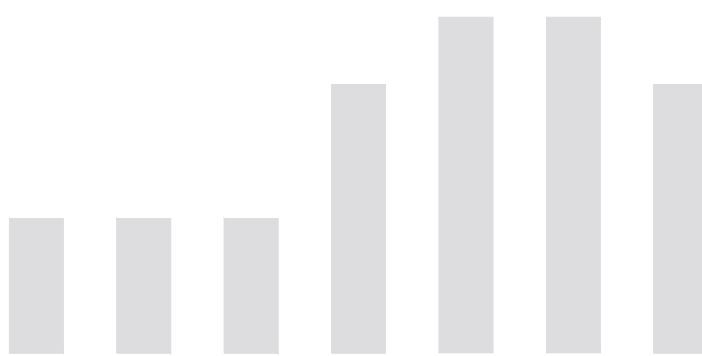

**DRAWING PURPOSE**  
PLANNING