


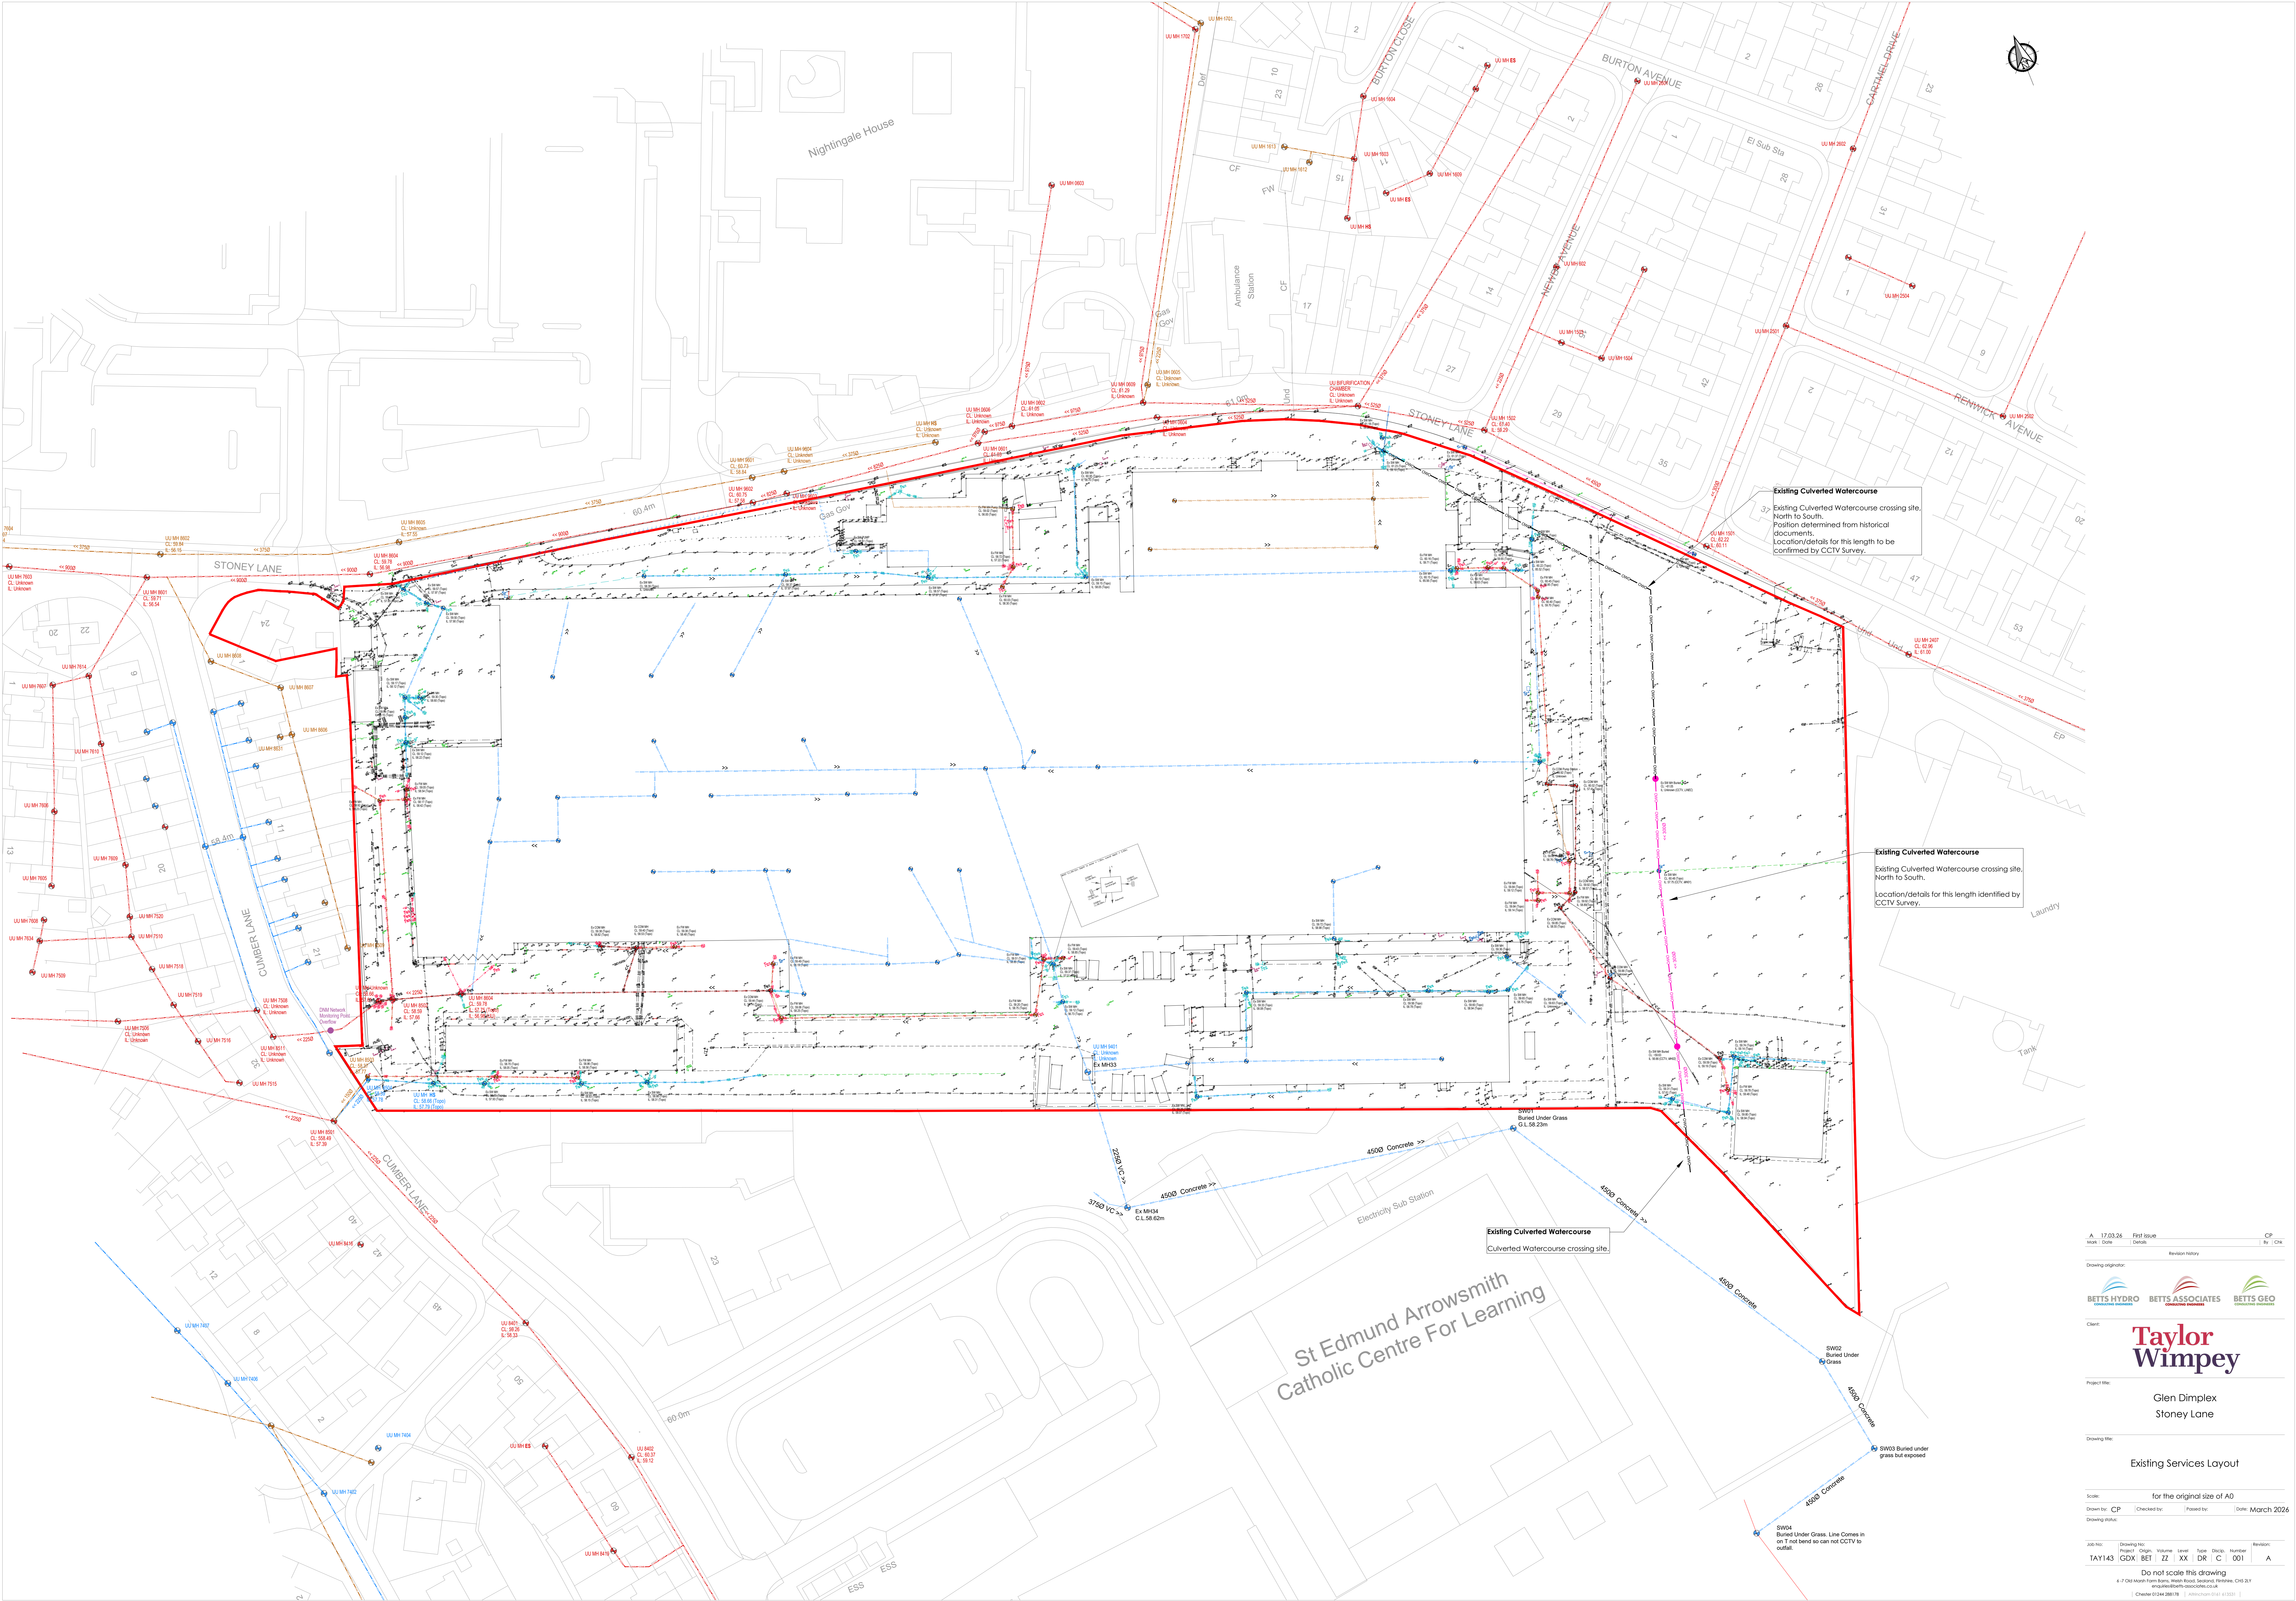

A. 17.03.26

First Issue

CP

By: C.W.

Mark: C.W.

Revision history

Drawing originator:

BETTS HYDRO

BETTS ASSOCIATES

BETTS GEO

Client:

Taylor Wimpey

Project title:

Glen Dimplex
Stoney Lane

Drawing title:

Existing Services Layout

Scale:

for the original size of A0

Drawn by: CP

Checked by: ZZ

Issued by: XX

Date: March 2026

Drawing status:

Job No:

Project:

Origin:

Volume:

Level:

Type:

Disc:

Number:

Revision:

TAY143

GDX

BET

ZZ

XX

DR

C

001

A

Do not scale this drawing

© 2024 Taylor Wimpey

© 2024 Taylor Wimpey

© 2024 Taylor Wimpey