



Dimensions are in millimetres, unless stated otherwise.
It is the recipient's responsibility to print the document to the correct scale.
All relevant drawings and specifications should be read in conjunction with this drawing.

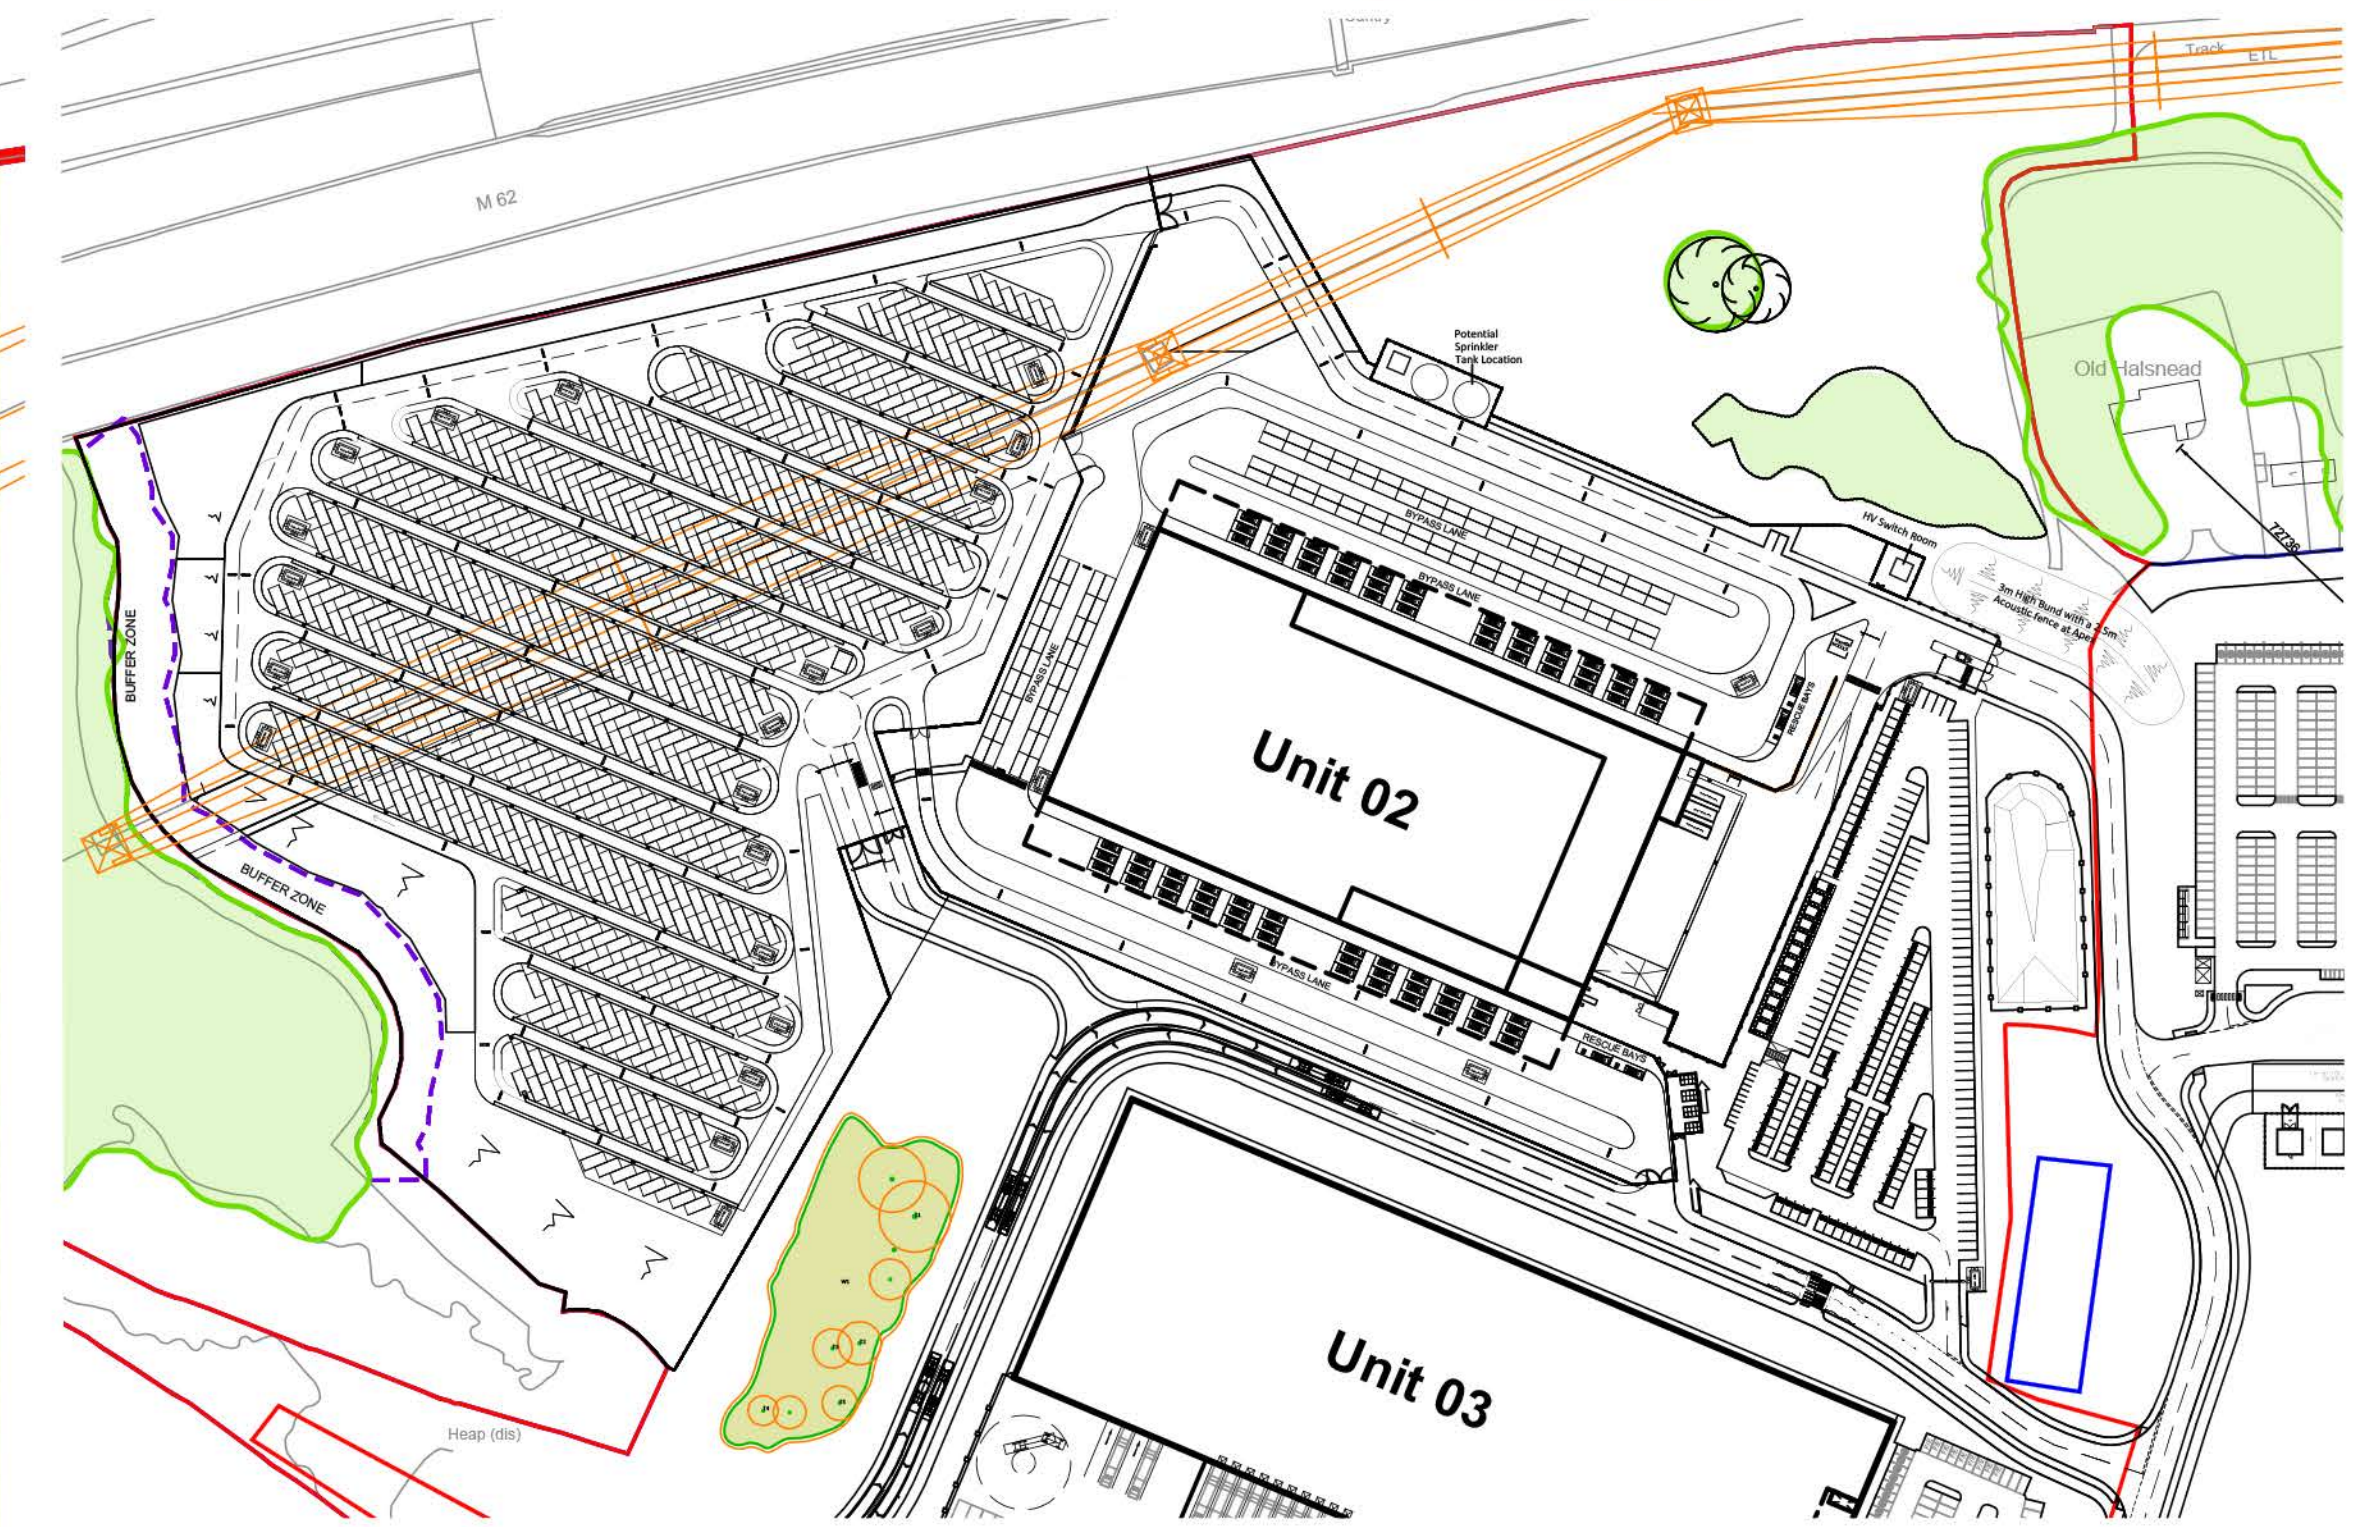

Key Plan - Extent of red line boundary @ 1:2000

- Masterplan Boundary
- Existing Overhead Power Lines
- Application Boundary
- 15m Wood Offset Zone

- Key:
- Concrete Service Yard
 - Tarmac - Footpath
 - Tarmac - Car Parking Spaces/Highway
 - Tarmac - Access Road (Adoptable Standard)
 - Soft Landscaping
 - Gravel / Stone

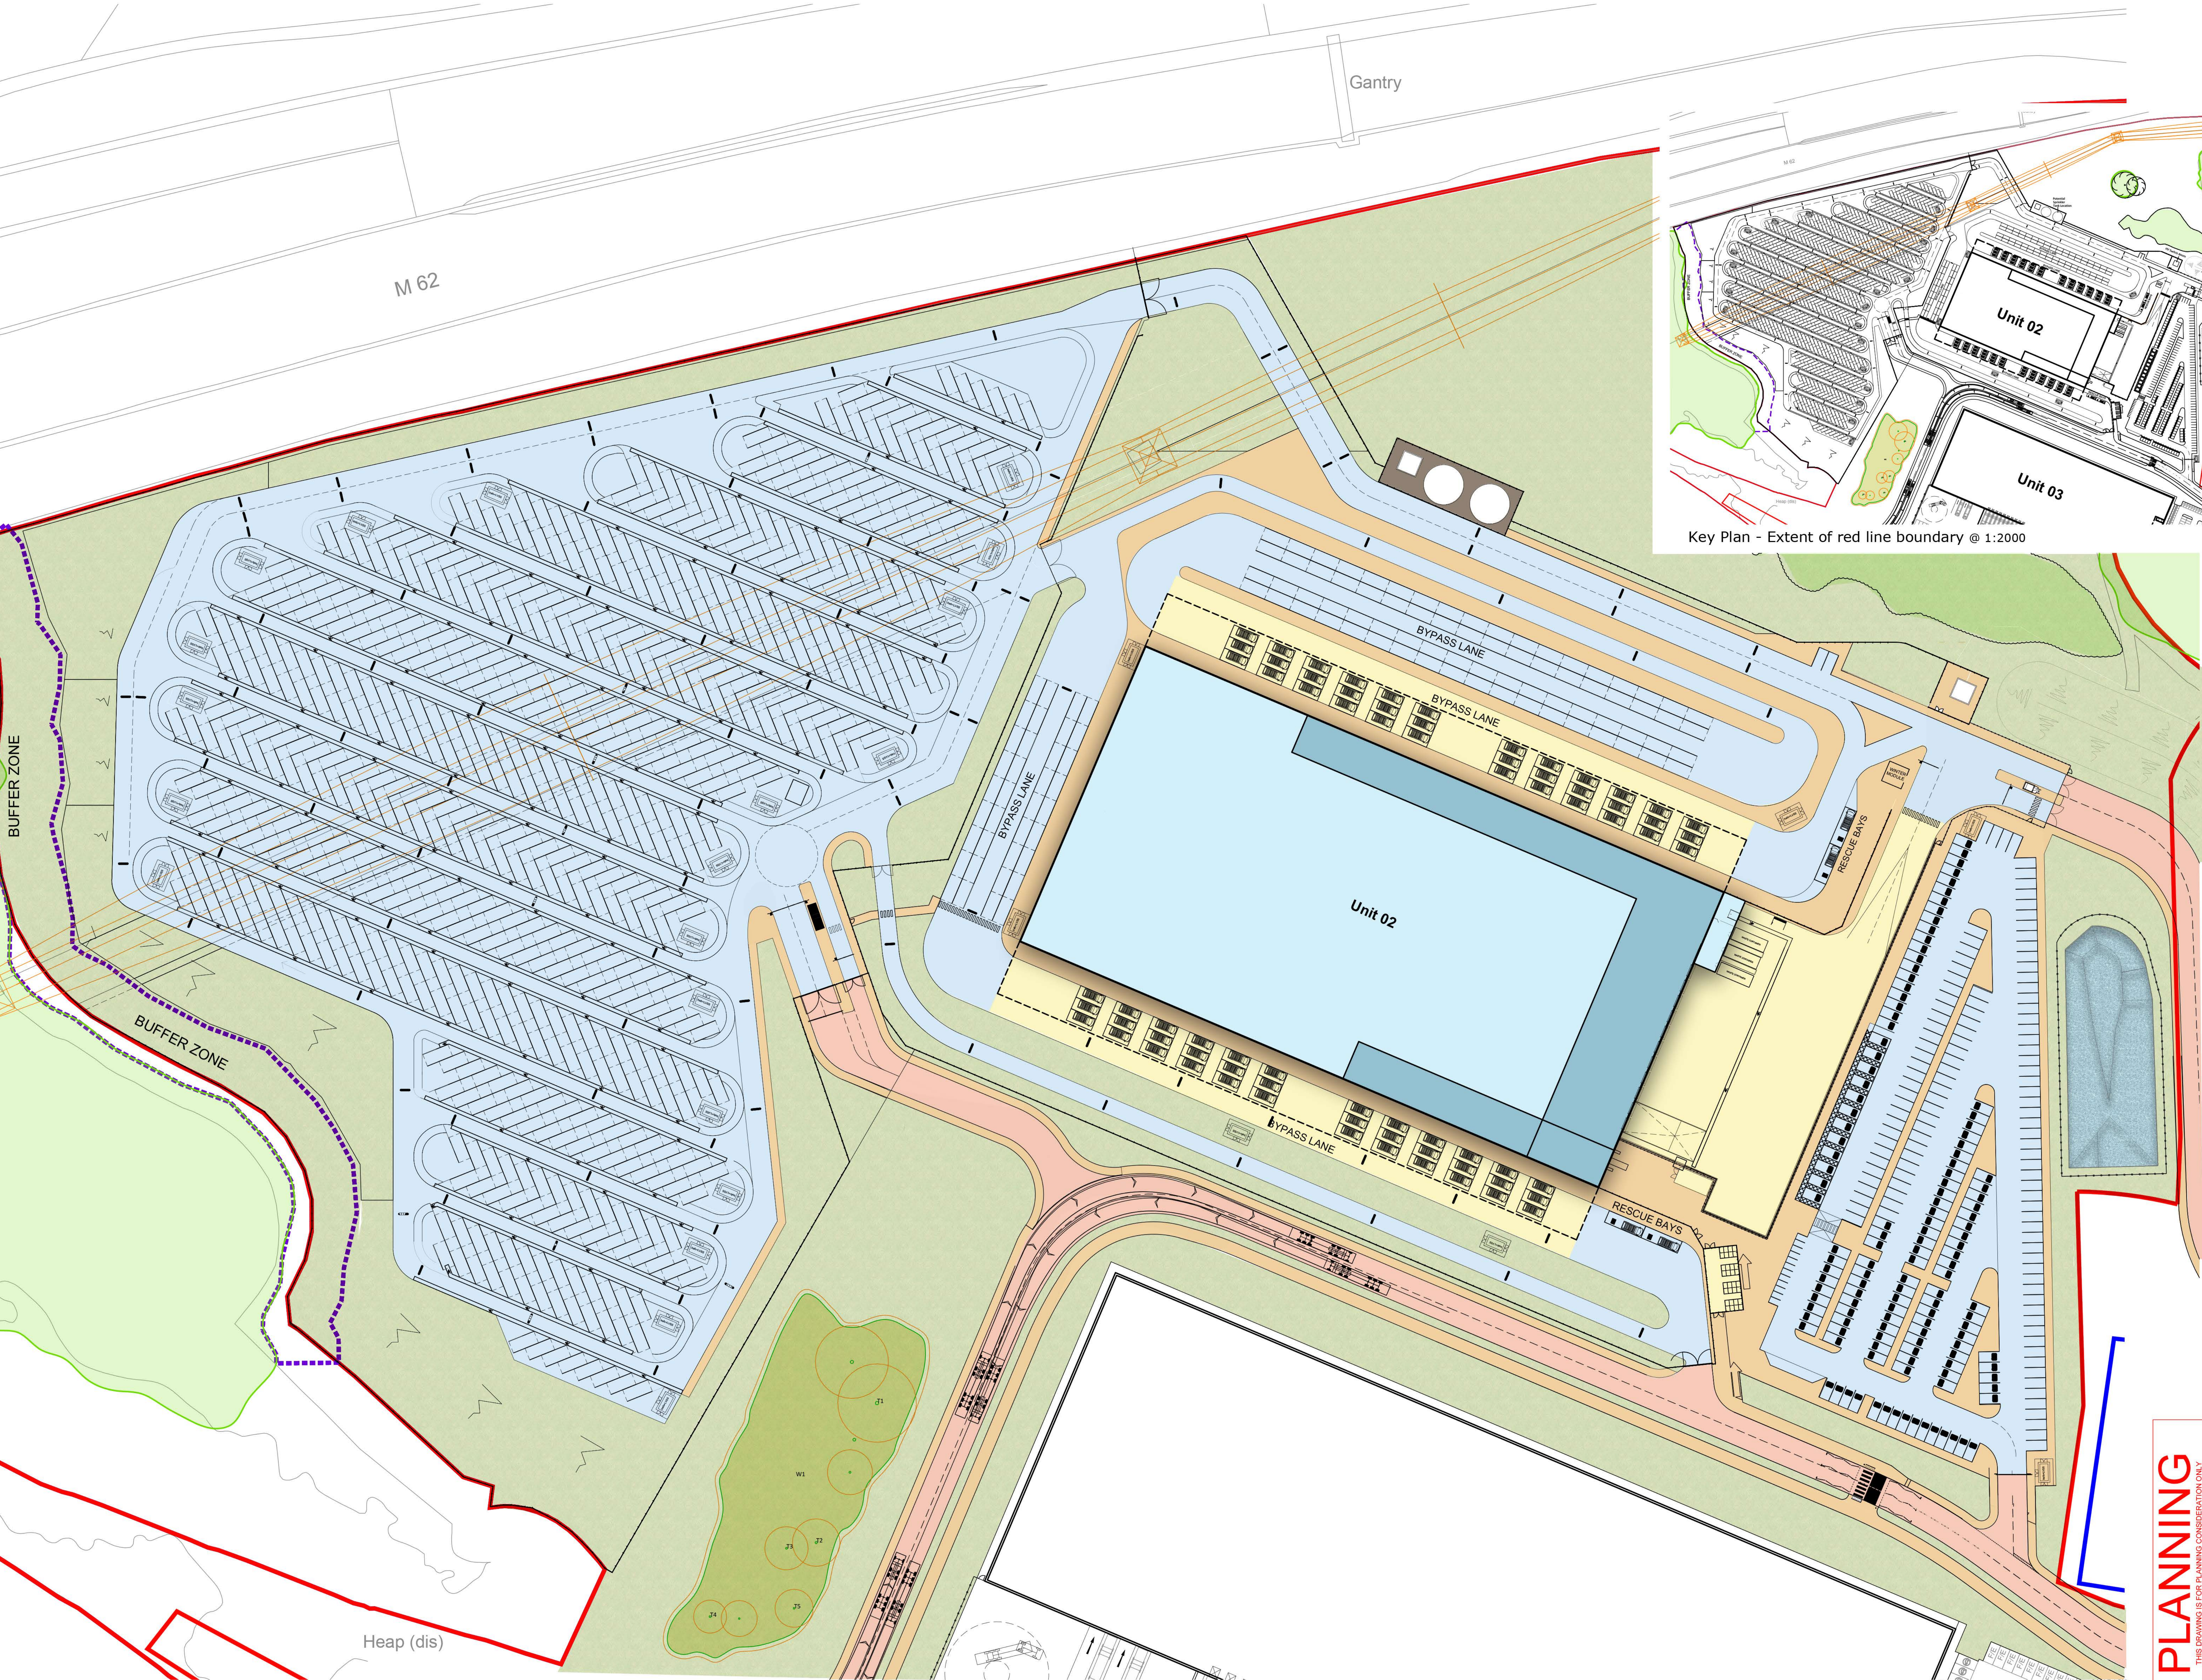

Unit 2 - External Finishes Plan

PLANNING

THIS DRAWING IS FOR PLANNING PURPOSES ONLY AND SHOULD NOT BE USED FOR ANY OTHER PURPOSE

Phase 2, Symmetry Park,
Merseyside

Unit 2 - External Finishes Plan

TRITAX SYMMETRY

A TRITAX BIG BOX COMPANY

umc architects

3rd Floor, Manchester Club, 81 King Street, Manchester, M2 4AH
t: +44 (0)161 413 0550 e: info@umcarchitects.com

Drawing Status:
Drawn / Checked:
Date:
Scale:

Planning
HY / DEB
27/07/2021
1:500 A0

Drawing no:
21351

Revision:
P0701
N