



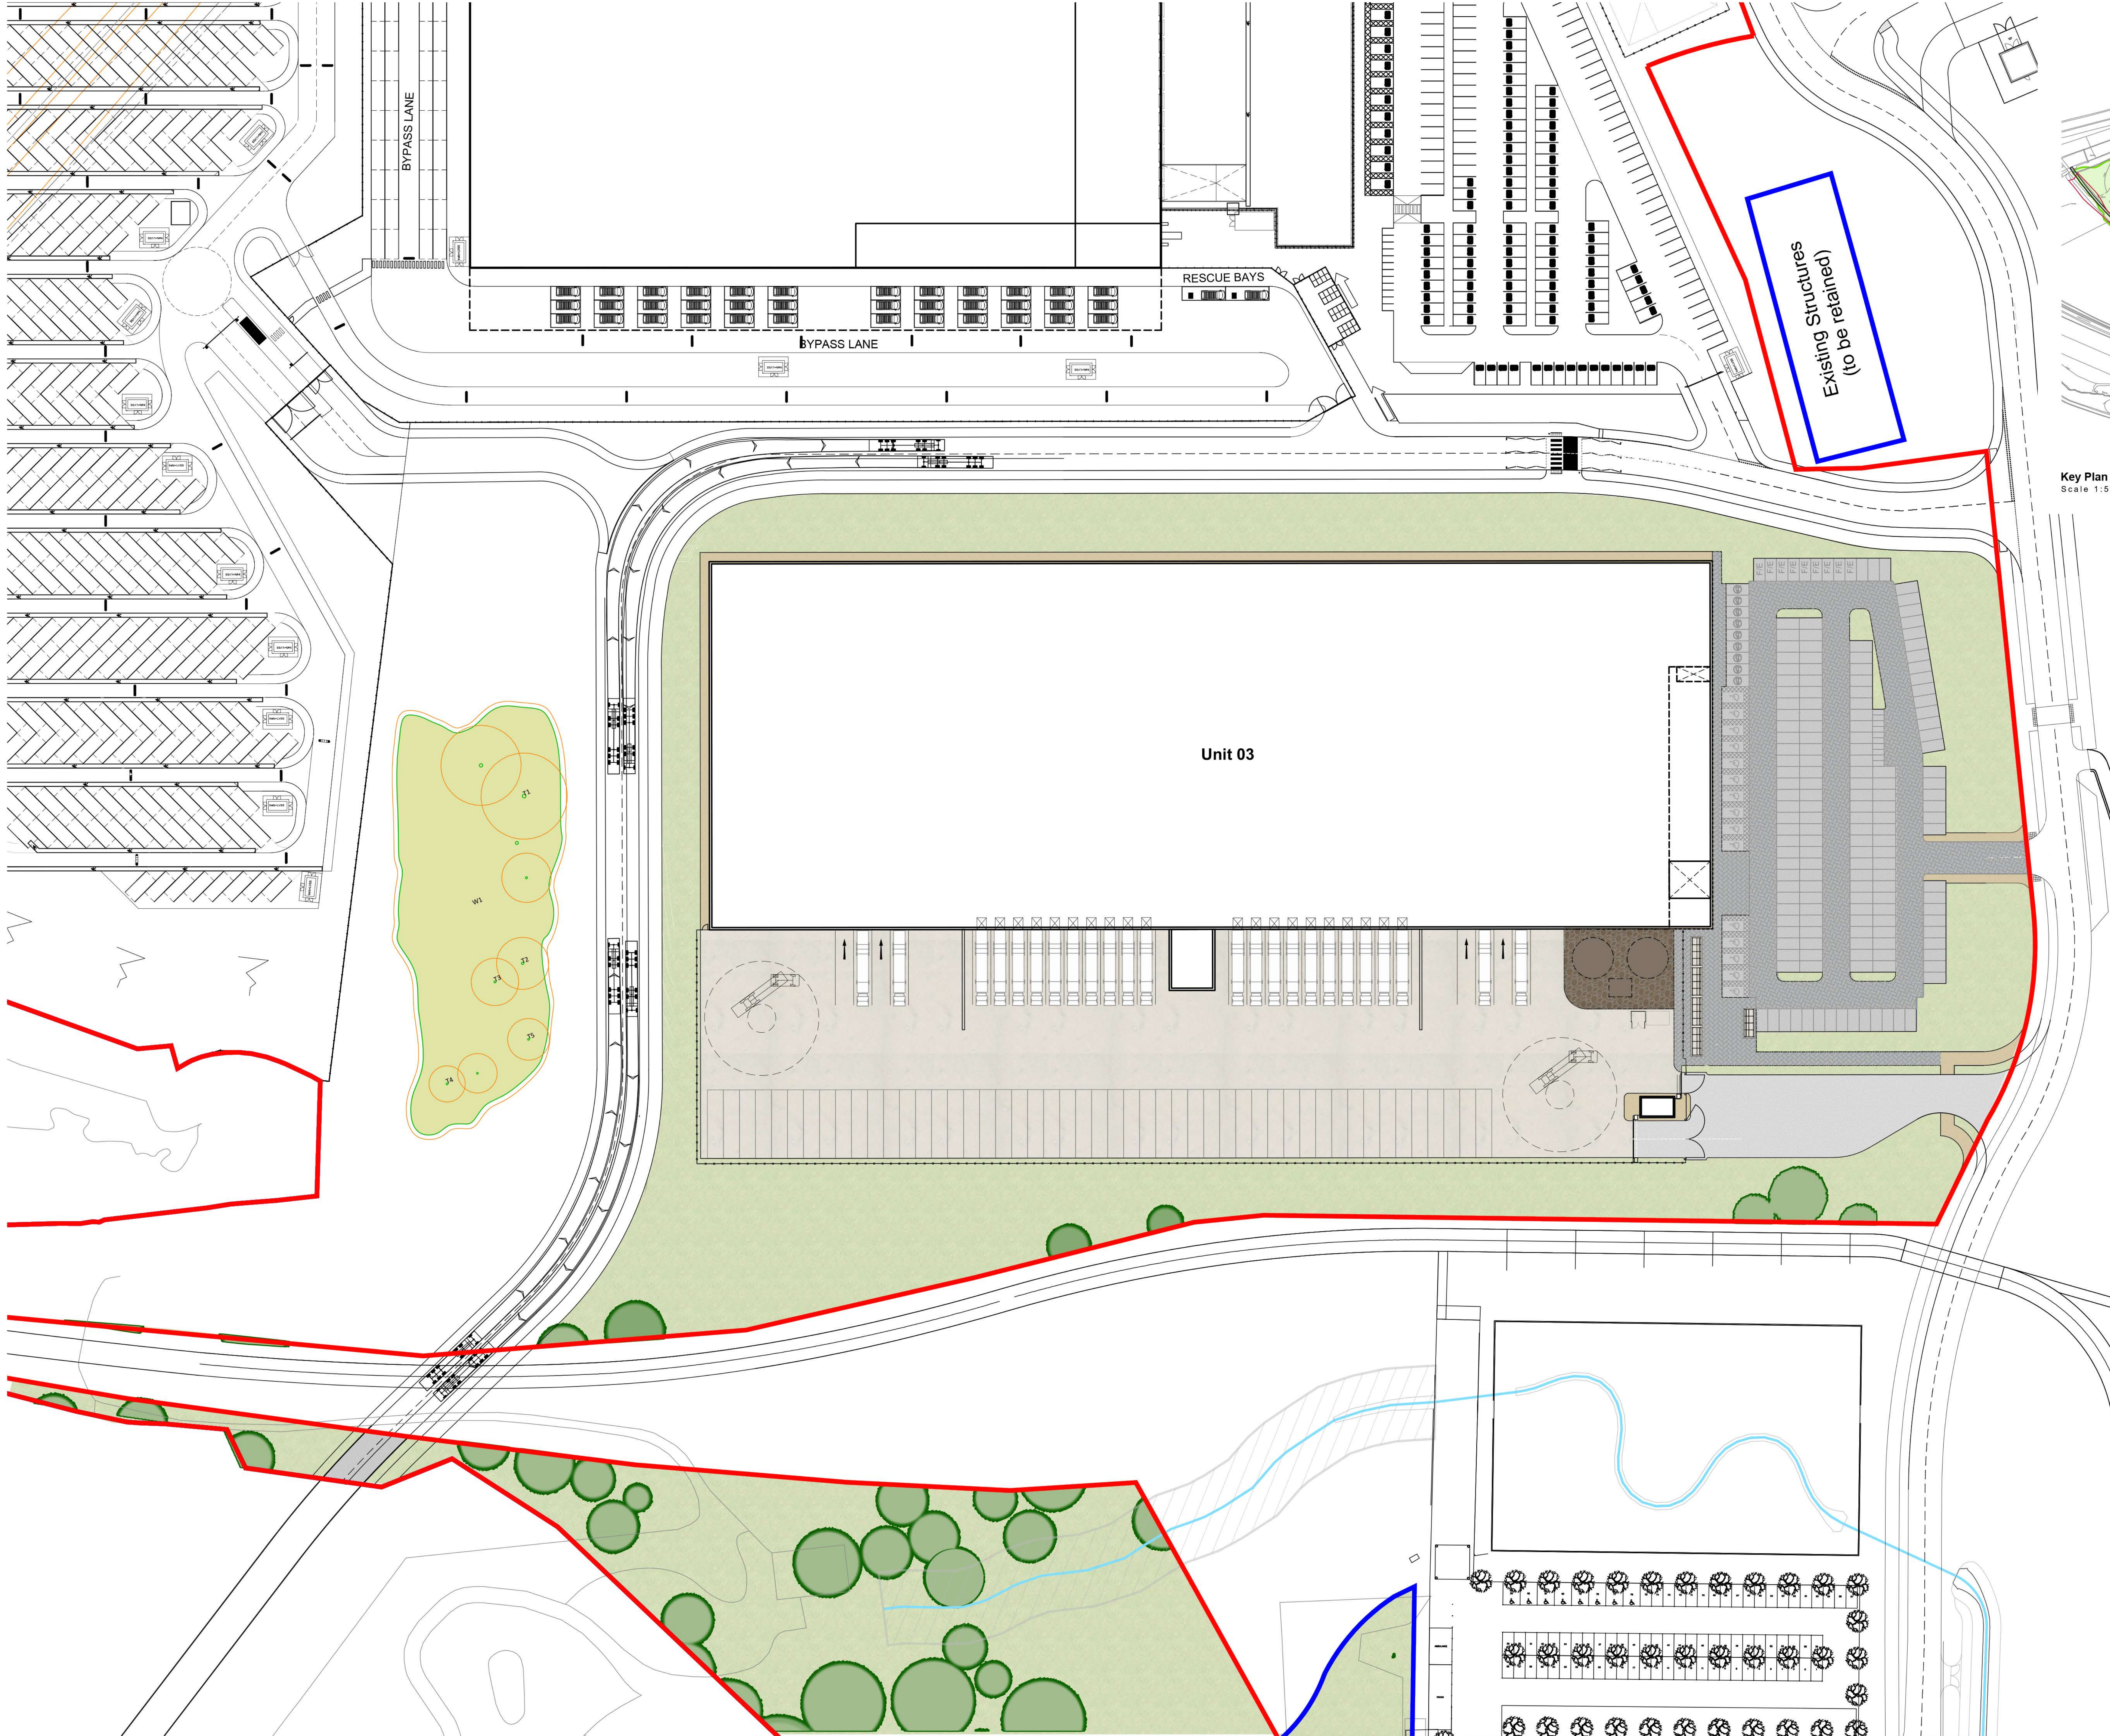

Unit 3 - External Finishes Plan
Scale 1:500

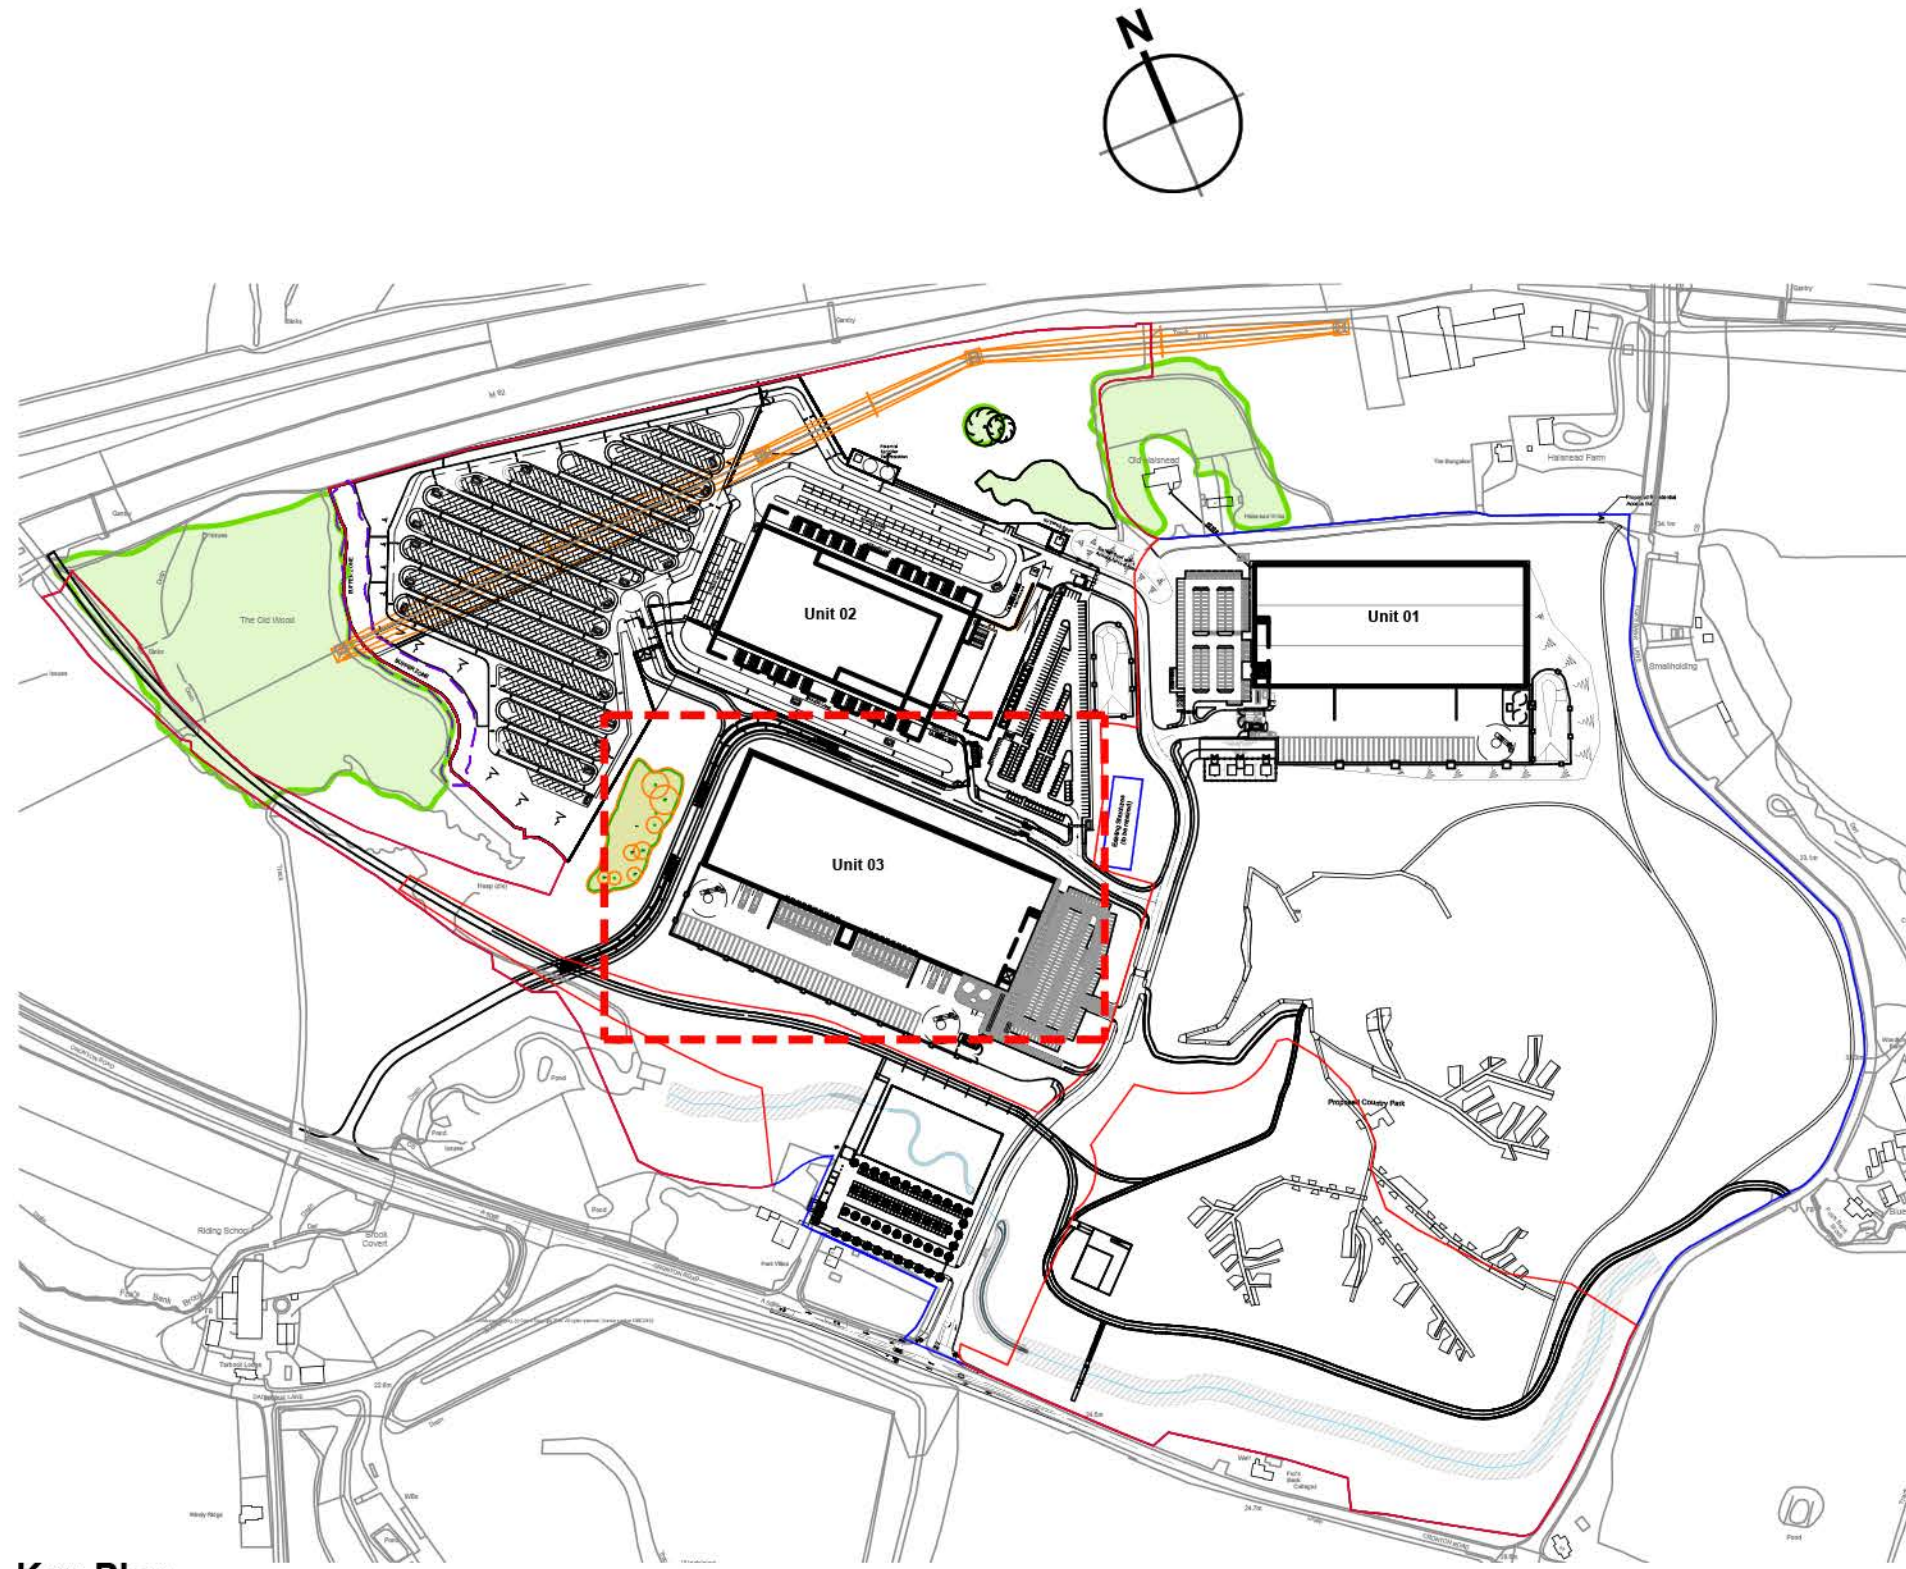

Key Plan
Scale 1:5000

Key:	
	Concrete Service Yard
	Bitumen macadam to Engineers details
	Pre-cast concrete paving slabs Marshalls 'Perfecta' smooth 400x400mm Colour: Natural
	Soft Landscaping
	Road grade block paving on sandbed Brett Omega classic 200x100mm Colour: Charcoal (CL)
	Gravel/Stone



PLANNING

THIS DRAWING IS FOR PLANNING CONSULTATION ONLY AND SHOULD NOT BE USED FOR ANY OTHER PURPOSE

rev	amendments	by	chk	date
Phase 2, Symmetry Park, Merseyside				
Unit 3 - External Finishes Plan				
A TRITAX BIG BOX COMPANY				
3rd Floor, Manchester Club, 81 King Street, Manchester, M2 6AN +44 (0)161 433 0050 info@umcarchitects.com				
Drawing Status:		Planning		
Drawn / Checked:		AP / DFB		
Date:		27/10/2021		
Scale:		1:500 A0		
Drawing no:		Revision:		
21351		P2701 G		